PROJECT	SHEET NUMBER	TOTAL SHEETS
ZZ-1	1	1

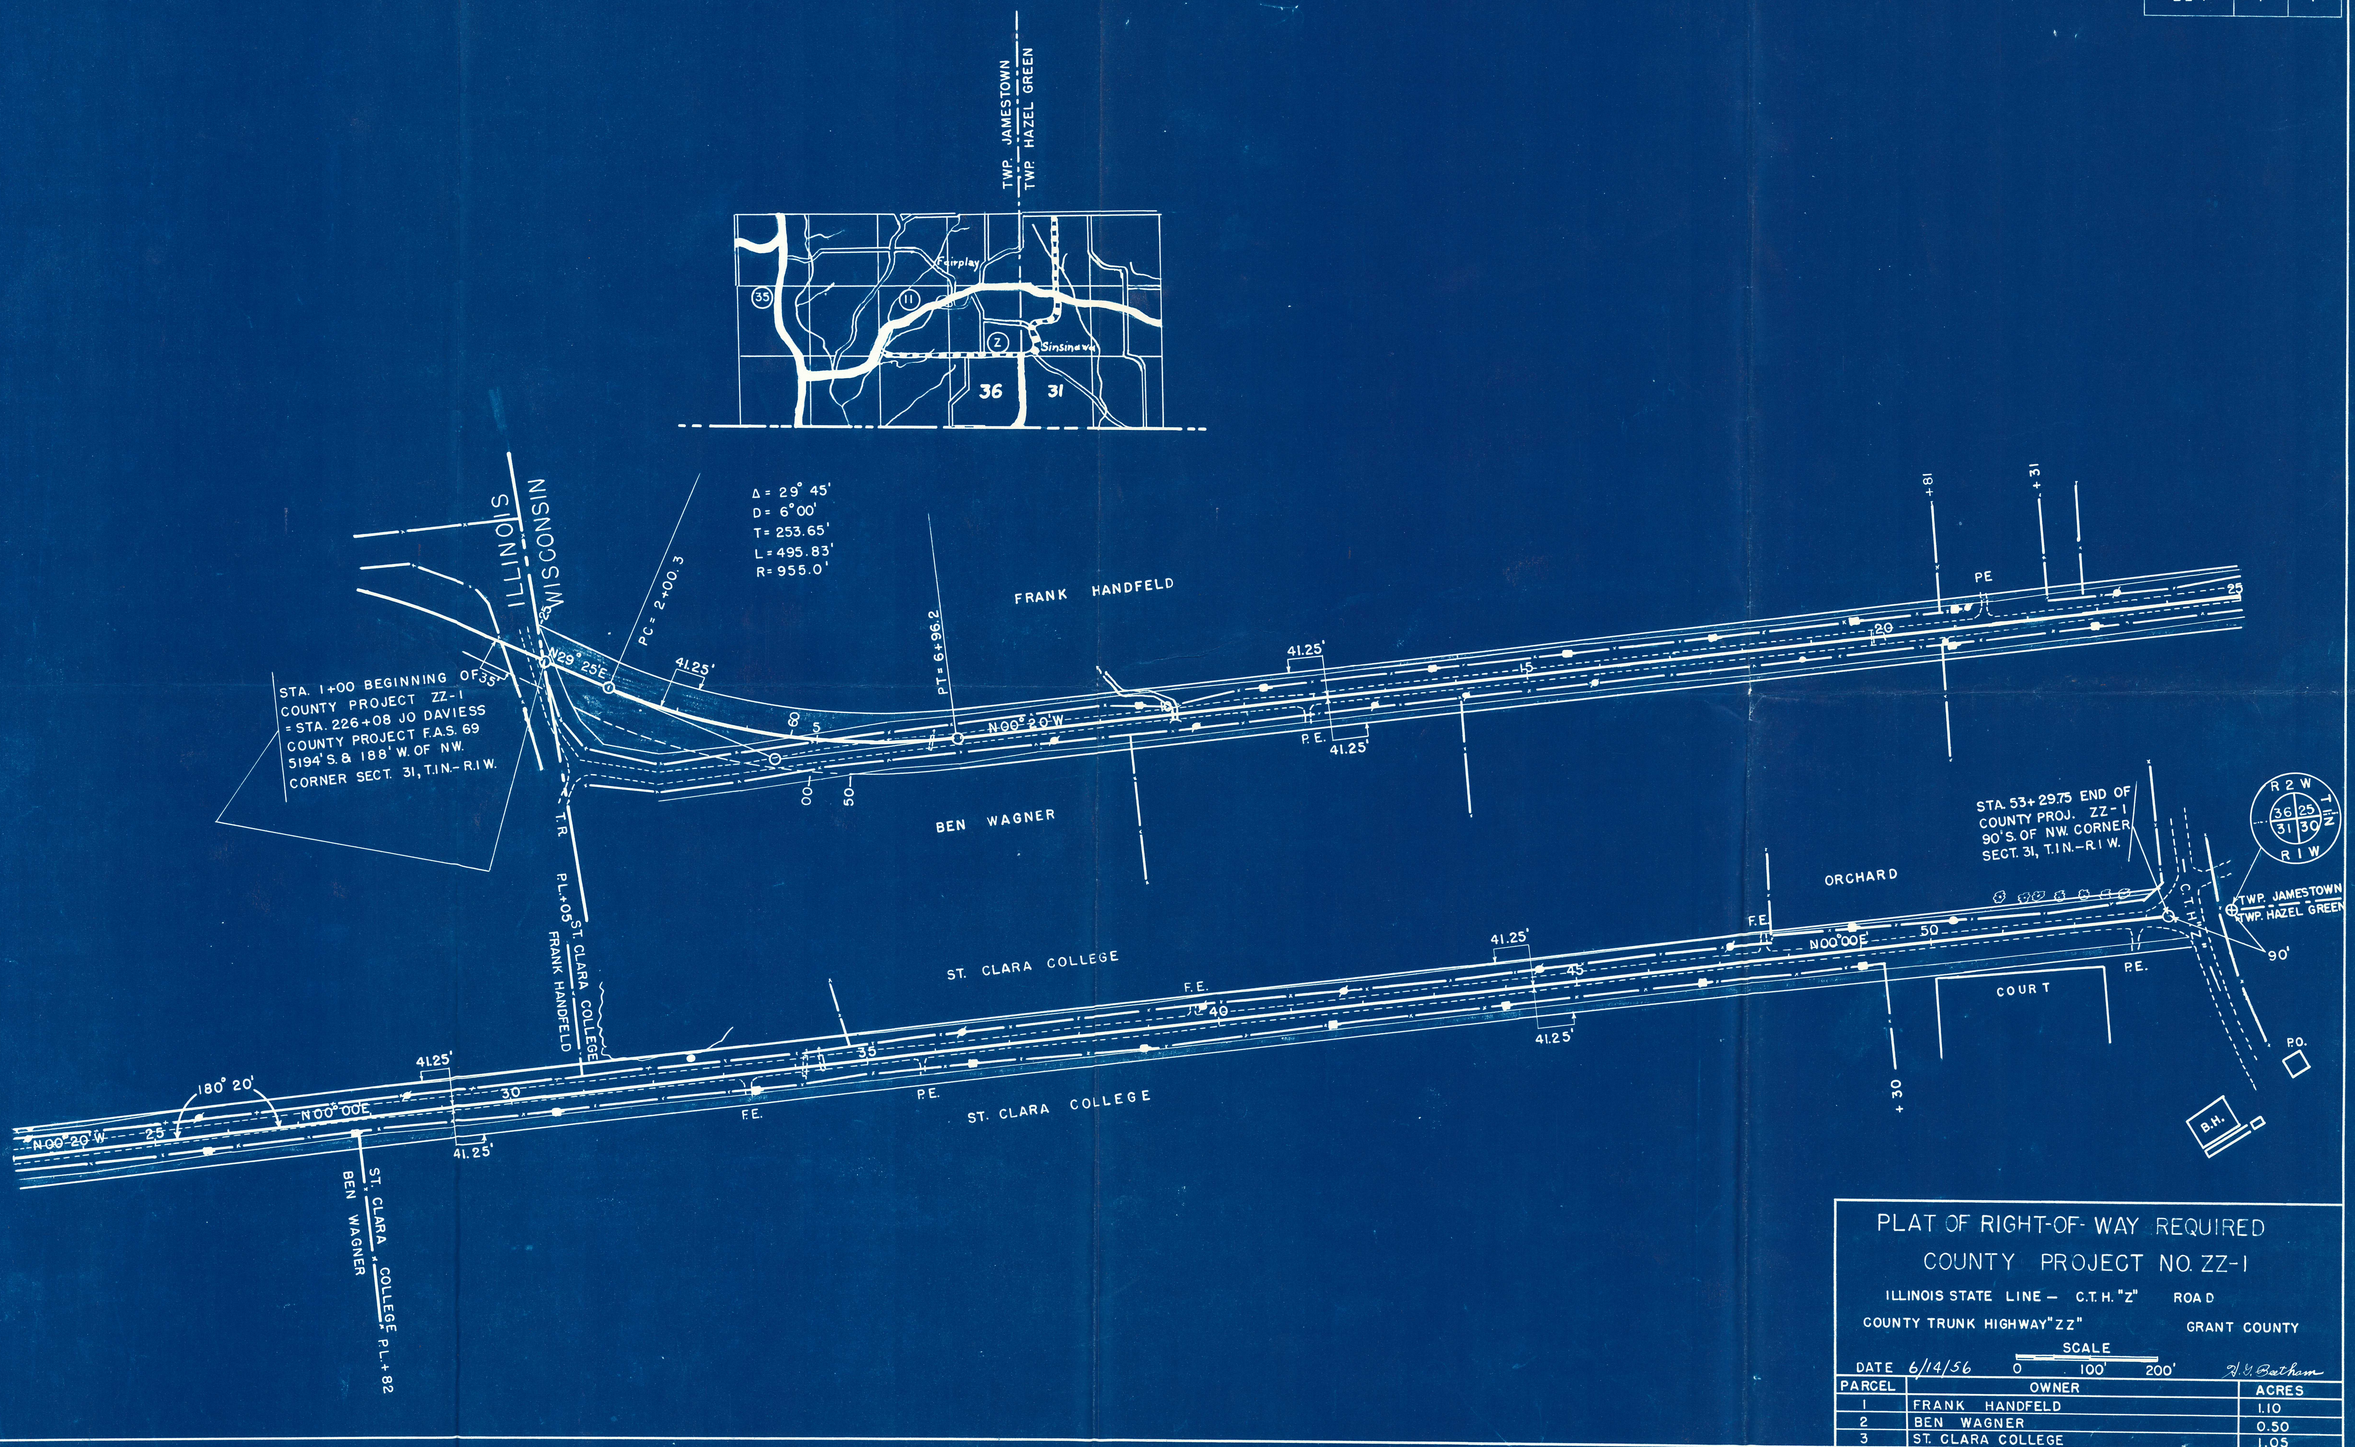

PLAT OF RIGHT-OF-WAY REQUIRED
COUNTY PROJECT NO. ZZ-1

ILLINOIS STATE LINE — C.T.H. "Z" ROAD

COUNTY TRUNK HIGHWAY "ZZ" GRANT COUNTY

SCALE 0 100' 200'

DATE 6/14/56 H. Y. Batham

PARCEL	OWNER	ACRES
1	FRANK HANDFELD	1.10
2	BEN WAGNER	0.50
3	ST. CLARA COLLEGE	1.05