

Wisconsin Department of Transportation



TRANSPORTATION DISTRICT 1
2101 Wright Street
Madison, WI 53704-2583

Telephone (608) 246-5367
FAX (608) 246-3819

January 21, 2004

Chris Carl
Grant County Clerk
111 S. Jefferson
Lancaster, WI 53813

SUBJECT: Project ID 5616-02-21
Blue River – Muscoda Road
STH 133
Grant County

Dear Ms. Carl:

The Department of Transportation deems it necessary to make certain revisions to a previously approved Right-of-Way Plat and to acquire certain lands and interests therein, according to such revisions, for the proper improvement or maintenance of the above-designated project and highway.

Sections 84.09(1) and 32.05(1)(a) of Wisconsin Statutes state, in part, that a copy of the Department's Relocation Order and Right-of-Way Plat shall be filed, within 20 days after its issue, with the county clerk and county highway committee of each county in which such lands or interests are required. It is the intent of this submittal to comply with that law and provide you with a copy to file of the Relocation Order and Right-of-Way Plat for the project. The Relocation Order also indicates by whom the right-of-way will be acquired.

The original of this approved Relocation Order will be retained in this office.

Sincerely,

Bob Rogers

Bob Rogers
Real Estate Agent

Enclosure

cc: County Highway Commissioner
Central Office Real Estate

PROJECT COST ALLOCATION

DT1532 4/2000 (Replaces RE 3021)

Wisconsin Department of Transportation

To: Bureau of State Highway Programs
Program Finance Section, Room #951

From: Real Estate Management District 1

Project
5616-02-21
Blue River - Muscoda Road

STH 133
Grant County

BSHP Approval

BHRE Finance Unit Use Only:

Order Number Assigned

Initials

Date

☐ Original
☒ Revision # 3 ☐ Final
☐ Phased Project ID _____

☐ 5550 - State
☐ 5526 - County
☐ 5531 - Local

NON-DELIVERY

- | | | | |
|--|----|---------------|---------------|
| 1. Estimated right of way costs of all parcels (exclusive of reimbursable utilities.) See attached Parcel Cost Estimate. | \$ | <u>\$0.00</u> | |
| 2. Estimated relocation assistance and moving costs. | \$ | <u>\$0.00</u> | |
| 3. Amount to be encumbered. (Total of Lines 1 & 2) | \$ | | <u>\$0.00</u> |
| 4. Other contracts for razing, site clearance. | \$ | | <u>\$0.00</u> |

DELIVERY

- | | | | |
|--|----|---------------|---------------|
| 5a. Estimated Labor Costs | \$ | <u>\$0.00</u> | |
| 5b. Contracts (Title, Appraisals, etc.) | \$ | <u>\$0.00</u> | |
| 5c. Total Delivery | \$ | | <u>\$0.00</u> |
| 5d. Percent of delivery (5c. divided by Line 3) | | <u>0.00</u> % | |
| 6. Total Acquisition Cost Estimate: (Total of Lines 3, 4 & 5c) | \$ | | <u>\$0.00</u> |

- | | | |
|-------------------------------------|----------------|-----------|
| 7. Total number of parcels on plat. | Previous | <u>60</u> |
| | + or - Revised | <u>0</u> |
| | Total | <u>60</u> |

8. Project Concepts
To record several plat changes. No additional funds to be encumbered at this time.

There are 5 utility parcels in addition to the above.

(District Planning Section)

(Date)

(District Real Estate Representative)

(Date)

RELOCATION ORDER

Wisconsin Department of Transportation
DT1708 2000 (Replaces RE3006)

Project 5616-02-21	Name of Road Blue River - Muscoda Road	Highway STH 133	County Grant
Right of Way Plat Date 12/19/03	Plat Sheet Numbers 4.1 - 4.25	Date of Previously Approved Relocation Order 6/30/03	


Description of Termini of Project

Beginning at a point 766.25 feet South of and 134.27 feet West of the North quarter corner of Section 12, Town 8 North, Range 2 West; thence continuing to a point 2050.85 feet South of and 40.20 feet West of the Northeast corner of Section 11, Town 8 North, Range 1 West.

To properly establish, lay out, widen, enlarge, extend, construct, reconstruct, improve, or maintain a portion of the highway designated above, it is necessary to relocate or change and acquire certain lands or interests in lands as shown on the right of way plat for the above project.

To effect this change, pursuant to authority granted under Sections 84.02(3) and 84.09, Wisconsin Statutes, the Department of Transportation orders that:

1. The said highway is laid out and established to the lines and widths as shown on the plat.
2. The required lands or interests in lands as shown on the plat shall be acquired by the Wisconsin Department of Transportation in the name of the State of Wisconsin, pursuant to the provisions of Section 84.09(1) or (2), Wisconsin Statutes.
3. This order supersedes and amends any previous order issued by the Department.

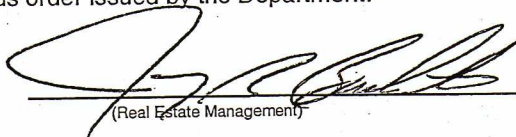
(Real Estate Management)

4/16/04
(Date)

Project No.
5616-02-71

Relocation Order No.
5616-02-21

Record of Revisions to Right of Way Plat

ORIGINAL

Highway:
STH 133

County:
GRANT

[illegible]

D = Detail Sheet
S = Schedule Sheet
L = Legal Description

CONVENTIONAL SIGNS AND ABBREVIATIONS

STATE LINE	---	SECTION CORNER		FOUNDATION OR RUIN BUILDING	
COUNTY LINE	---			CEMETERY	
TOWNSHIP AND RANGE LINES	---			R/W MONUMENT	
SECTION LINE	---	NOTATION FOR COMBUSTIBLE FLUIDS		NON-MONUMENTED R/W POINT	
QUARTER LINE	---	NOTATION FOR HIGH VOLTAGE TRANSMISSION LINES		IRON PIN	
SIXTEENTH LINE	---			VALVE	
NEW REFERENCE LINE	---			WINDMILL	
NEW R/W LINE	---	BRIDGE		MANHOLE, SEPTIC VENT, WELL, ETC.	
EXISTING R/W LINE	---	STREAM OR RIVER		GAS PUMPS	
PROPERTY LINE	---	LAKE		BUSHES	
CORPORATE LIMITS	---			TREES (Deciduous)	
LOT, TIE AND OTHER MINOR LINES	---	CULVERT (Box, Pipe Or Cattle Pass)		(Coniferous)	
SLOPE INTERCEPTS	---			WOODS	
UNDERGROUND FACILITY (Communications, Electric, Etc.)	---	SIGN		ENCROACHING SIGN	
FENCE	---				
TEMPORARY INTEREST	---				
EASEMENT (Highway, Permanent Limited or Restricted Development)	---	ELECTRIC POLE			
BEAM GUARD	---	TELEPHONE POLE			
TRANSMISSION STRUCTURES (Line Optional)	---	PEDESTAL (Label Type - Communications, Electric)			
RAIL LINE	---				

ACRES	AC.	GARAGE	GAR	PROPERTY LINE	P.L.
AHEAD	AH	GAS VALVE	G.V.	RADIUS	R
ALUMINUM	ALUM.	HOUSE	H	REFERENCE LINE	R/L
AND OTHERS	ET AL	IRON PIPE OR PIN	I.P.	RIGHT-OF-WAY	R/W
ANTENNA	ANT	LENGTH	L	SECTION	SEC.
BACK	BK	LONG CHORD	L.C.	SHED	S
BARN	B	LONG CHORD BEARING	L.C.B.	SQUARE FEET	SF
BLOCK	BLK	MANHOLE	MH	STATE TRUNK HIGHWAY	S.T.H.
BUILDING	BLDG	MONUMENT	MON.	STATION	STA.
CENTERLINE	CL	PAGE	P.	TANGENT	T.
CERTIFIED SURVEY MAP	CSM	POINT OF BEGINNING	P.O.B.	TANK	T.P.
CORNER	COR.	POINT OF CURVATURE	PC	TELEPHONE PEDESTAL	T.J.
COUNTY TRUNK HIGHWAY	C.T.H.	POINT OF INTERSECTION	PI	TEMPORARY INTEREST	TYP.
DELTA	Δ	POINT OF TANGENCY	PT	TYPICAL	TYP.
DOCUMENT	DOC.			VOLUME	VOL.
FEET	FT				
FOUNDATION	FDN				

NOTES

DIMENSIONING FOR THE NEW R/W IS MEASURED ALONG AND PERPENDICULAR TO THE NEW REFERENCE LINES.

GOVERNMENTAL LAND LINE AND REFERENCE LINE ARE NOT COINCIDENTAL.

DISTANCES FROM REFERENCE LINE ARE $\frac{XX'}{R}$

DISTANCES FROM GOVERNMENTAL LAND LINE ARE $\frac{XX'}{G}$ OR $XX' G$

EXISTING HIGHWAY RIGHT OF WAY SHOWN HEREIN IS BASED ON THE FOLLOWING POINTS OF REFERENCE AS SPECIFIED ON EACH PLAT DETAIL SHEET: PREVIOUS PROJECT 5616-00-21, CENTERLINE OF EXISTING PAVEMENT, CENTERLINE OF EXISTING RAILROAD, AS NOTED.


COORDINATES AND BEARINGS ON THIS PLAT ARE ORIENTED TO THE WISCONSIN COORDINATE SYSTEM SOUTH ZONE, NAD 83 (9D). ALL PLAT DISTANCES ARE GROUND LENGTH AND MAY BE CONVERTED TO GRID LENGTH BY MULTIPLYING THE DISTANCE BY THE GRID FACTOR PROVIDED ON THE DETAIL SHEET(S).

RIGHT OF WAY MONUMENTS ARE TYPE 2 AND ARE PLACED PRIOR TO OR AT THE TIME OF LAND TITLE TRANSFER.

RIGHT OF WAY BOUNDARIES ARE DEFINED WITH COURSES OF THE PERIMETER OF THE HIGHWAY LANDS REFERENCED TO THE U.S. PUBLIC LAND SURVEY OR OTHER "SURVEYS OF PUBLIC RECORDS".

BEGIN RELOCATION ORDER
STA. 110+20.00
766.25' S. OF AND 134.27' W.
OF THE N 1/4 CORNER OF SEC. 12
T-8-N, R-2-W

END RELOCATION ORDER
STA. 401+89.89
2050.85' S. OF AND 40.20' W.
OF THE NE CORNER OF
SEC. 11 T-8-N, R-1-W

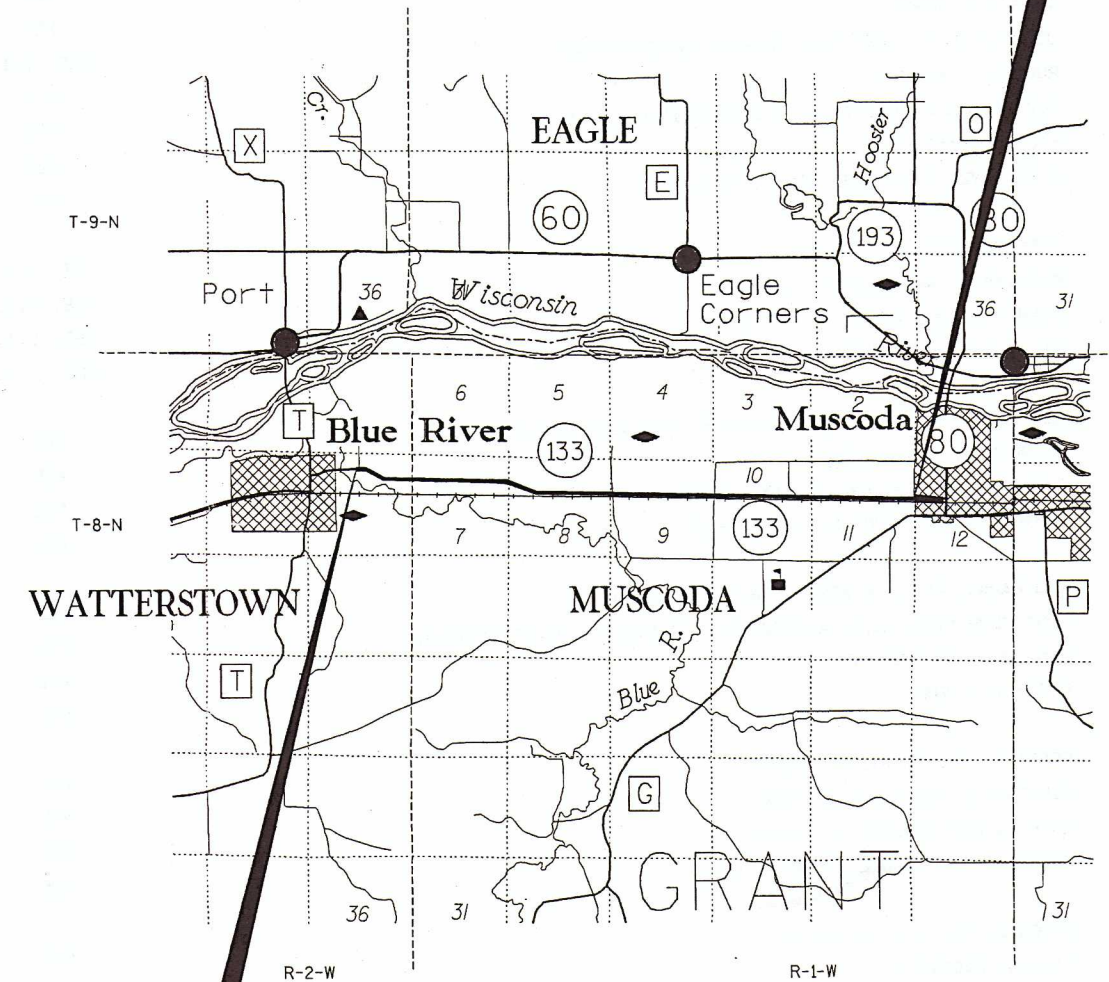

ORIGINAL PLAT PREPARED BY

MSA

PROFESSIONAL SERVICES
TRANSPORTATION • MUNICIPAL • SUBDIVISION
DEVELOPMENT • ENVIRONMENTAL
2917 International Lane, Suite 202 Madison, WI 53704
608-242-7779 1-800-446-0679 Fax: 608-242-5664



DATE: 10/16/01 (Registered Land Surveyor)

ORIGINAL PLAT MANAGED BY MSA PROFESSIONAL SERVICES	
LAYOUT SCALE 0 1 2 4 MILES	STATE OF WISCONSIN DEPARTMENT OF TRANSPORTATION
TOTAL NET LENGTH OF CENTERLINE = 5.52 MI.	APPROVED: DATE: 10/16/01 William R. McVay P.D.S. SUPERVISOR

REVISION DATE: 2-21-03 N.C. 6-11-03 N.C. 12-19-03 N.C.	PLAT OF RIGHT OF WAY REQUIRED FOR BLUE RIVER - MUSCODA ROAD	HIGHWAY: S.T.H. 133	R/W PROJECT NUMBER: 5616-02-21	SHEET NUMBER: 4.1	E
		COUNTY: GRANT	FEDERAL PROJECT NUMBER:	TOTAL SHEETS: 25	

SCHEDULE OF LANDS & INTERESTS REQUIRED

PARCEL NUMBER	SHEET NUMBER	OWNER	INTEREST REQUIRED	TOTAL ACRES	NEW	R/W ACRES REQUIRED EXISTING	TOTAL	TOTAL ACRES REMAINING	T.I. ACRES
1	4.5-4.6	BEVERLY LILLIAN POST	FEE	97.00	0.48	0.69	1.17	95.83	- -
2	4.6	VICTOR R. AND TAMALA J. POWELL	FEE	2.06	0.03	0.14	0.17	1.89	- -
3	4.6	JEROD S. AND NANCY J. FRAZIER	FEE	23.60	0.33	0.49	0.82	22.78	- -
4	4.6	TAMALA J. POWELL	FEE	1.11	0.03	0.10	0.13	0.98	- -
5	4.6	JEFFREY D. STEIBER AND ERRYN D. BUYS-STEIBER	FEE, T.I.	24.40	0.12	0.33	0.46	23.94	0.01
6	4.6	RODNEY L. PASOLD	FEE	2.83	0.13	0.45	0.58	2.25	- -
7	4.6-4.9	CLOVERLAND FARMS, INC., A WISCONSIN CORPORATION	FEE	267.80	0.89	2.37	3.26	264.54	- -
8	4.6	PAUL J. GASSERE	FEE	5.00	0.08	0.25	0.33	4.67	- -
9	4.6-4.7	BLUE RIVER RIFLE AND PISTOL CLUB	FEE	34.00	0.21	0.44	0.65	33.35	- -
10									
11	4.7	IRENE DIENES	FEE, T.I.	15.20	0.30	- -	0.30	14.90	0.01
12	4.7	WILLIAM R. AND REBECCA J. KAGEL	FEE, T.I.	3.00	0.03	0.11	0.14	2.86	0.01
13	4.7	DONNIE J. AND DARLA J. KARASEK	FEE, T.I.	3.00	0.03	0.11	0.14	2.86	0.01
14	4.7-4.8	WILLIAM H. AND JENNY L. JESSEN	FEE, T.I.	16.66	0.09	- -	0.09	16.57	0.01
15									
16	4.8,4.20-4.21	REYNOLDS CREDIT SHELTER, LAVON B. AND JUDY ANN REYNOLDS	FEE	42.00	0.51	3.73	4.24	37.76	- -
17	4.8-4.9	UDOLPH M. AND JEANNE M. NIGL	FEE	40.00	0.28	1.58	1.86	38.14	- -
18	4.9	ROBERT E. LEBRUN AND JEANNE CLOUGH	FEE	1.73	0.12	0.27	0.39	1.34	- -
19	4.9	GERALD D. AND LAURA E. DEGENHARDT	FEE	12.36	0.04	0.15	0.19	12.17	- -
20									
21	4.9-4.10	K-J FARMS, INC., A WISCONSIN CORPORATION	FEE	25.92	0.24	1.45	1.69	24.23	- -
22	4.9-4.11	HUNT CLUB FARM, LLC, A WISCONSIN LIMITED LIABILITY COMPANY	FEE	37.00	0.49	0.29	0.78	36.22	- -
23	4.10-4.11	RONALD G. STURDEVANT	FEE	39.00	0.52	1.66	2.19	36.81	- -
24	4.10	BETSY R. FOUST	FEE	1.00	0.04	0.14	0.18	0.82	- -
25									
26	4.11	SCOTT E. AND CHERIE J. KROPF	FEE	2.00	0.23	- -	0.23	1.77	- -
27	4.11-4.13	WILLIAM J. AND EDNA J. TRUMM	FEE	20.00	0.43	1.97	2.40	17.60	- -
28	4.11	NOAH E. AND ROXANNE J. MILLER	FEE	4.00	0.24	- -	0.24	3.76	- -
29	4.11-4.12	EDWARD J. AND SADIE I. HEADINGS	FEE	7.00	0.24	- -	0.24	6.76	- -
30									
31	4.13-4.14	LAVON B. AND JUDY REYNOLDS	FEE	48.00	0.25	4.01	4.26	43.74	- -
32	4.14	DALE G. PADFIELD	FEE	4.00	0.24	0.40	0.64	3.36	- -
33	4.15	BRIAN D. BREWER	FEE	5.28	0.03	0.38	0.41	4.87	- -
34	4.15	GERALD W. GRIMM	FEE, T.I.	5.60	0.06	0.40	0.46	5.14	0.01
35									
36	4.15	JEFFREY J. VALLEY	FEE, T.I.	5.59	0.01	0.39	0.40	5.19	0.01
37	4.16	BUCK CANYON TRUST	FEE, T.I.	3.00	0.00	0.39	0.39	2.61	0.01
38	4.16	HERBERT AND JANICE LEDBURY	FEE	5.42	0.04	0.36	0.40	5.02	- -
39	4.16-4.17	BONNITA M. TVRDIK	FEE, T.I.	20.00	0.24	1.22	1.46	18.54	0.02
40									
41	4.17-4.18	CLARK J. AND EUNICE M. PAHLAS	FEE	20.00	0.22	2.98	3.20	16.80	- -
42	4.18	MARDELL AND KAREN K. KROPF	FEE	5.70	0.23	0.55	0.78	4.92	- -

REVISION DATE:

2-21-03
6-11-03
12-19-03 N.C.

AREAS SHOWN IN THE TOTAL ACRES COLUMN MAY BE APPROXIMATE AND ARE DERIVED FROM TAX ROLLS OR OTHER AVAILABLE SOURCES AND MAY NOT INCLUDE LANDS OF THE OWNER WHICH ARE NOT CONTIGUOUS TO THE AREA TO BE ACQUIRED.

DATE:

10-17-01

HIGHWAY:

S.T.H. 133

R/W PROJECT NUMBER:

5616-02-21

SHEET NUMBER:

4.2

E

COUNTY:

GRANT

FEDERAL PROJECT NUMBER:

FILE NAME :

ORIGINATOR :

PLOT NAME :

PLOT SCALE :

PLOT DATE: **...plottingdate...**

LEVELS ON - 1,2,3,4,5,6,7,8,9,10,11,12,13,14,15,16,17,18,19,20,21,22,23,24,25,26,27,28,29,30,31,32,33,34,35,36,37,38,39,40,41,42,43,44,45,46,47,48,49,50,51,52,53,54,55,56,57, 59,60, 62.

SCHEDULE OF LANDS & INTERESTS REQUIRED

PARCEL NUMBER	SHEET NUMBER	OWNER	INTEREST REQUIRED	TOTAL ACRES	NEW	R/W ACRES REQUIRED EXISTING	TOTAL	TOTAL ACRES REMAINING	T.I. ACRES
43	4.18	LLOYD KROPF	FEE	7.71	0.06	0.38	0.44	7.27	- -
44	4.18-4.19	SUSAN E. BONSE-POCIUS	FEE	8.07	0.09	0.39	0.48	7.59	- -
45									
46	4.19	EUGENE J. BOROWCZYK	FEE	5.73	0.03	0.28	0.31	5.42	- -
47	4.19	RICKY L. TISDALE AND NANCY J. TISDALE	FEE	12.36	0.08	0.37	0.45	11.91	- -
48	4.19	GRANT COUNTY	FEE	0.50	0.01	0.07	0.08	0.42	- -
49	4.19	DENNIS L. AND CAROL M. GUNDERSON	FEE, T.I.	2.88	0.03	- -	0.03	2.85	0.01
50									
51	4.20	MICHAEL B. AND LORRAINE SALMON	FEE, T.I.	2.88	0.05	- -	0.05	2.83	0.02
52	4.20	DENNIS L. AND CAROL M. GUNDERSON	FEE	2.88	0.04	- -	0.04	2.84	- -
53	4.20	CODY G. AND ROSEMARY ADEN	FEE	1.76	0.04	- -	0.04	1.72	- -
54	4.20	MICHAEL B. STUCKEY SR. AND KRISTINA M. STUCKEY	FEE	2.88	0.04	0.45	0.49	2.39	- -
55									
56	4.20	THEODORA W. TILLER	FEE	2.88	0.05	0.46	0.51	2.37	- -
57	4.20	CURTIS J. KAUFFMAN	FEE	2.84	0.10	0.92	1.02	1.82	- -
58	4.21-4.22	CLYDE J. AND CHERYL L. CARPENTER	FEE	38.20	0.24	- -	0.24	37.96	- -
59	4.22,4.23	TERRY AND HELEN MAR ADAMS	FEE	21.10	0.36	- -	0.36	20.74	- -
60									
61	4.22-4.23	NANCY J. JONES	FEE	5.08	0.03	- -	0.03	5.05	- -
62	4.23	ISRAEL GUTIERREZ	FEE	5.06	0.05	- -	0.05	5.01	- -
63	4.23	NELL AND JERRY SCHELL	FEE	0.83	0.03	- -	0.03	0.80	- -
64	4.23	RENAH J. CHITWOOD	FEE	10.84	0.08	- -	0.08	10.76	- -
65									
66	4.23	JESSE R. AND KAREN M. EWING	FEE	0.84	0.05	- -	0.05	0.79	- -
67	4.23-4.24	JILL M. HARRIS	FEE	1.76	0.05	- -	0.05	1.71	- -
68	4.24	WILLIAM G. AND PENNY R. TRACY	FEE	1.27	0.04	- -	0.04	1.23	- -
69	4.24	KATHLEEN HARMS	FEE	5.50	0.10	- -	0.10	5.40	- -
70									
71	4.24-4.25	STEVEN J. AND LESLIE A. EWING	FEE	9.00	0.06	- -	0.06	8.94	- -
72	4.24	DANIEL R. AND MARCI J. DOBBS	FEE	1.00	0.03	- -	0.03	0.97	- -
73	4.25	LOUISE E. ROBINSON	FEE	1.00	0.01	- -	0.01	0.99	- -
74	4.5-4.13, 4.17	RICHLAND-GRANT TELEPHONE COOPERATIVE, INC.	RELEASE OF RIGHTS	--	--	- -	--	--	- -
75									
76	4.5, 4.7-4.14, 4.18, 4.20	SCENIC RIVERS ENERGY CORPORATION	RELEASE OF RIGHTS	--	--	- -	--	--	- -
77	4.21	VERIZON NORTH, INC.	RELEASE OF RIGHTS	--	--	- -	--	--	- -
78	4.22-4.24	NORTHERN NATURAL GAS COMPANY	RELEASE OF RIGHTS	--	--	- -	--	--	- -
79	4.23, 4.24	MUSCODA LIGHT AND POWER COMPANY	RELEASE OF RIGHTS	--	--	- -	--	--	- -

REVISION DATE:

2-21-03
6-11-03 N.C.
12-19-03 N.C.

AREAS SHOWN IN THE TOTAL ACRES COLUMN MAY BE APPROXIMATE AND ARE DERIVED FROM TAX ROLLS OR OTHER AVAILABLE SOURCES AND MAY NOT INCLUDE LANDS OF THE OWNER WHICH ARE NOT CONTIGUOUS TO THE AREA TO BE ACQUIRED.

DATE:

10-17-01

HIGHWAY:

S.T.H. 133

R/W PROJECT NUMBER:

5616-02-21

SHEET NUMBER:

4.3


E

COUNTY:

GRANT

FEDERAL PROJECT NUMBER:

LEVELS ON - 1, 2, 3, 4, 5, 6, 7, 8, 9, 10, 11, 12, 13, 14, 15, 16, 17, 18, 19, 20, 21, 22, 23, 24, 25, 26, 27, 28, 29, 30, 31, 32, 33, 34, 35, 36, 37, 38, 39, 40, 41, 42, 43, 44, 45, 46, 47, 48, 49, 50, 51, 52, 53, 54, 55, 56, 57, 58, 59, 60, 61, 62, 63

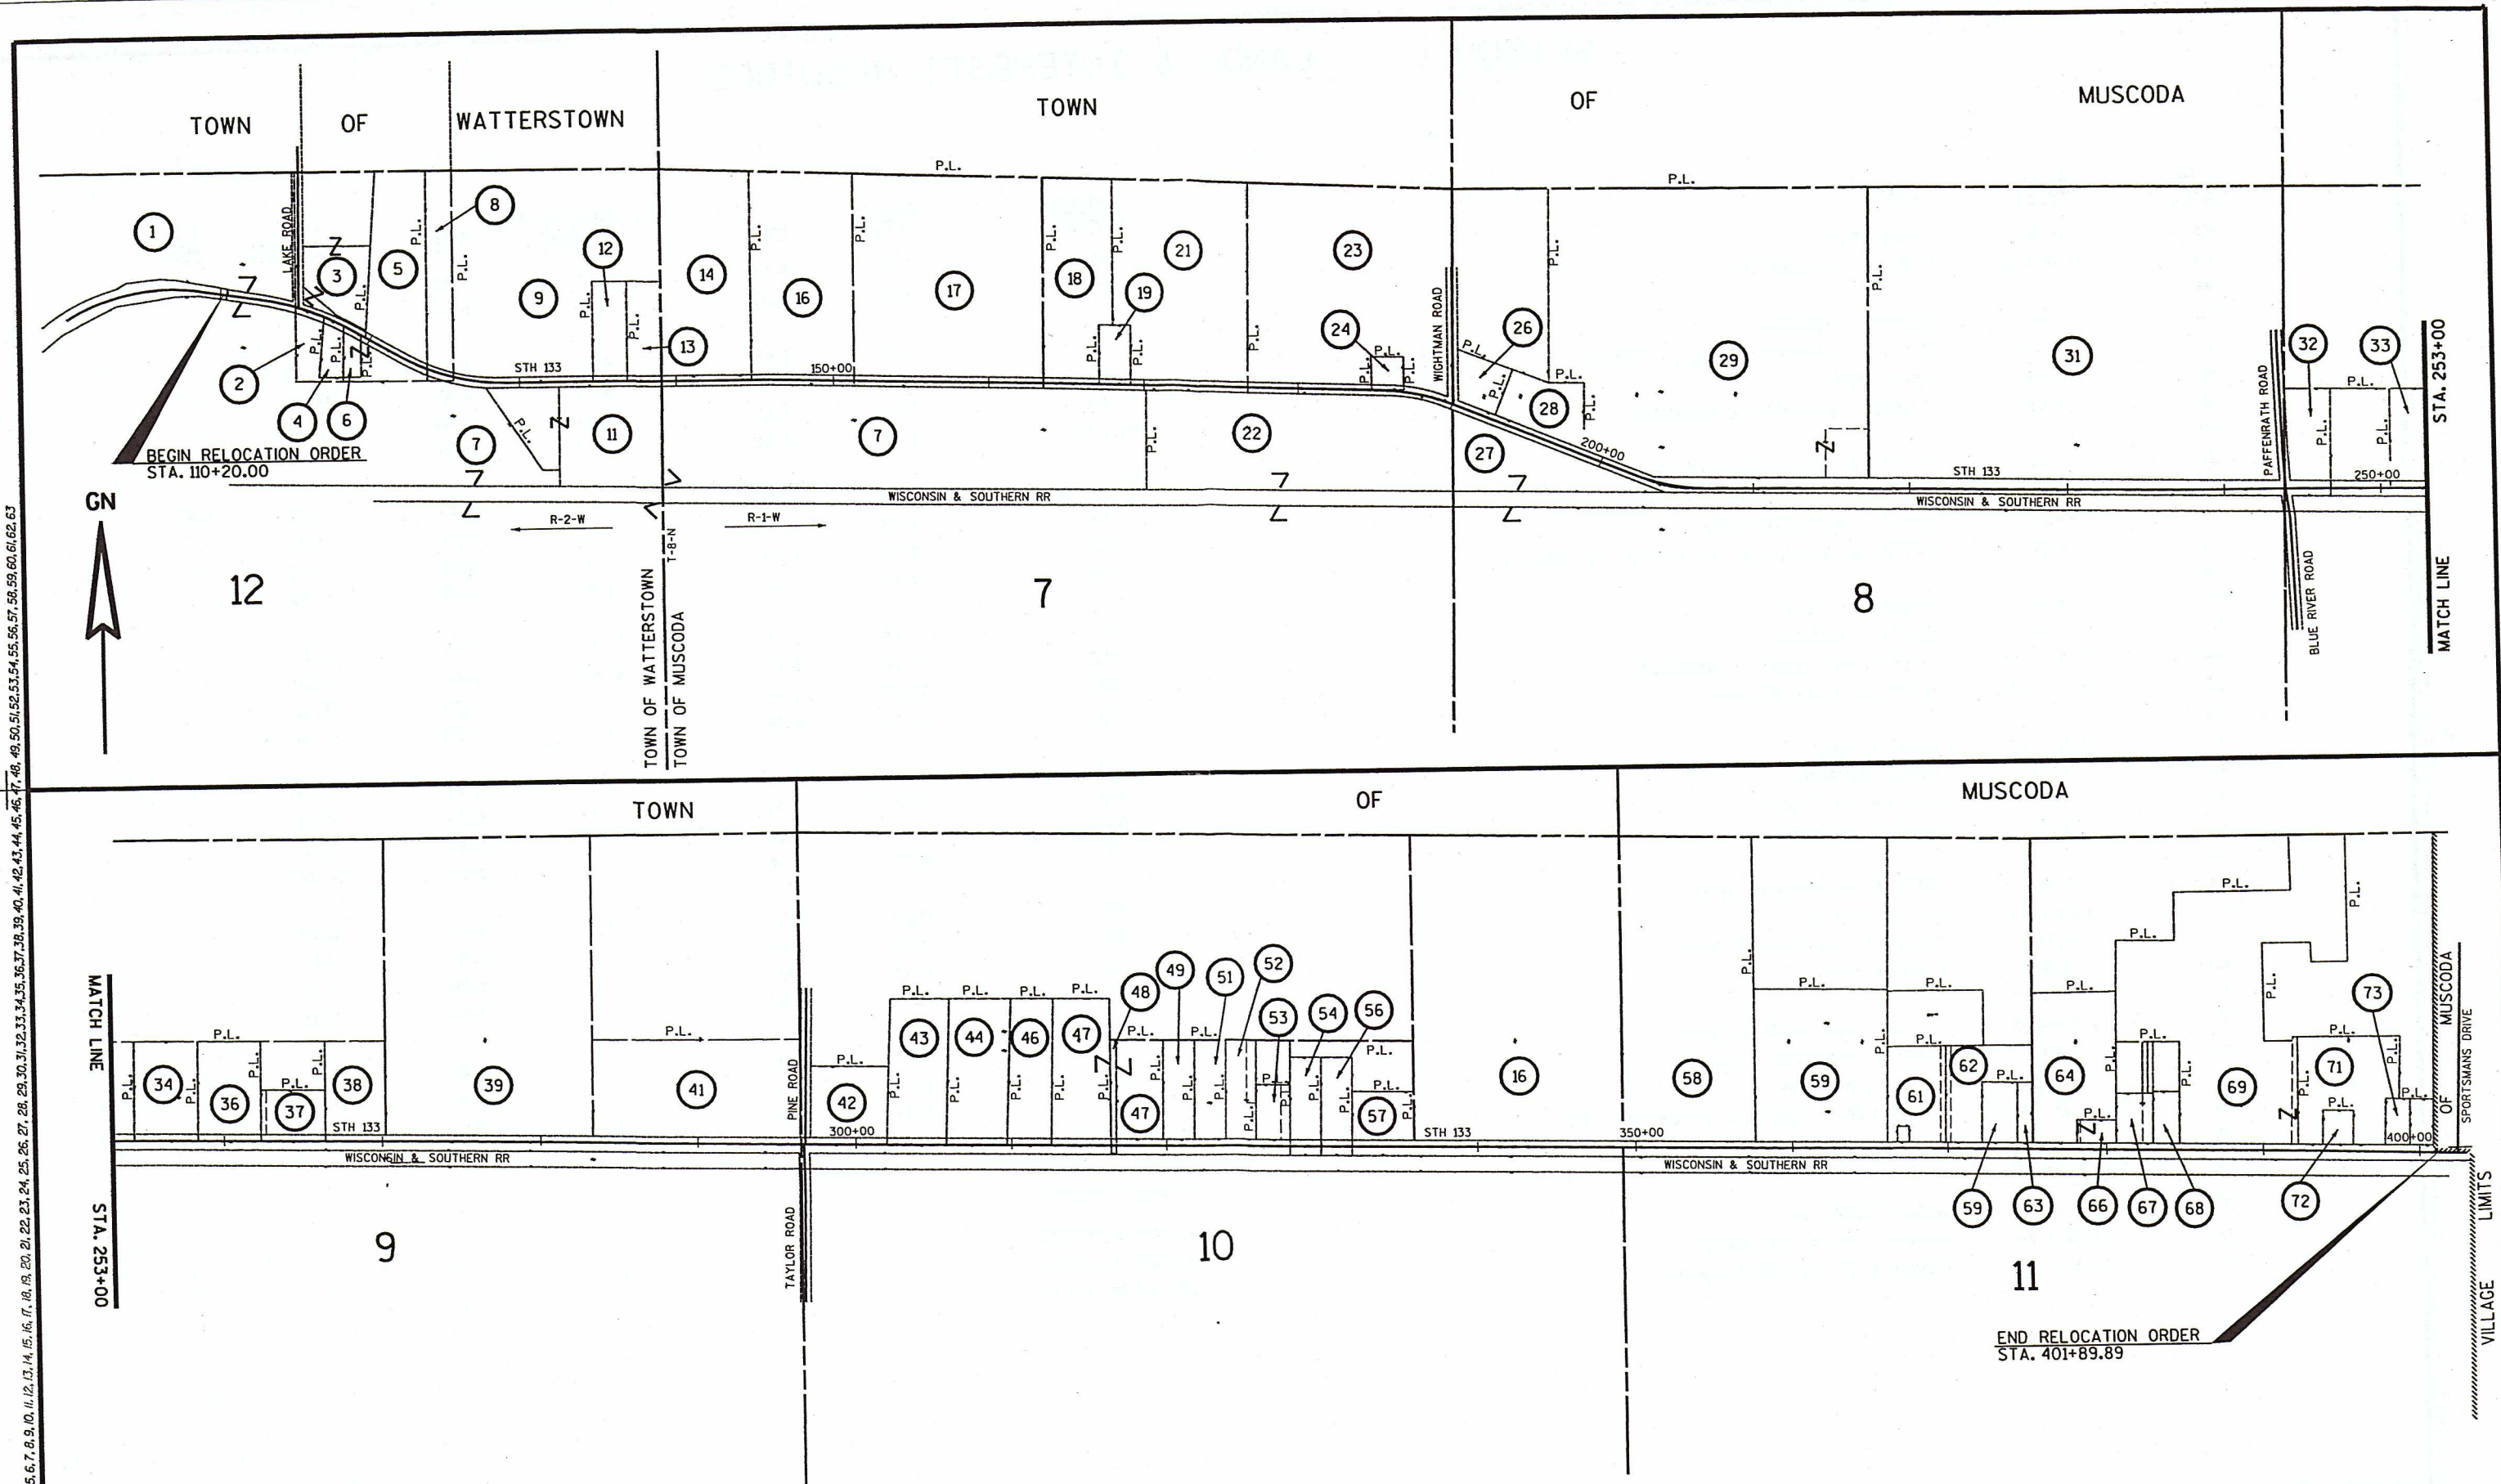

REVISION DATE: 2-21-03 6-11-03 12-19-03 N.C.	SCALE, FEET: NOT TO SCALE	DATE: 10-17-01	HIGHWAY: S.T.H. 133	R/W PROJECT NUMBER: 5616-02-21	SHEET NUMBER: 4.4	E
			COUNTY: GRANT	FEDERAL PROJECT NUMBER:		

WISDOT/CADDs SHEET 75

TOWN

OF

WATERSTOWN

GN



1" IRON PIPE
Y 434,582.13
X 1,819,918.76


NW-NE

NE-NW

BEGIN RELOCATION ORDER

STA. 110+20.00
Y 433,815.91
X 1,819,784.50

P.I. = 115+63.26
Y 433,736.33
X 1,820,321.88
Δ = 21°19'08"
D = 3°34'52"
T = 301.15'
L = 595.34'
R = 1600.00'

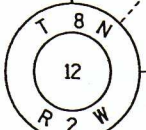


NOT RECOVERED

NOTE: EXISTING R/W FOR STH 133 ESTABLISHED
FROM PREVIOUS R/W PROJECT 5616-00-21 AND
FROM CENTERLINE OF EXISTING PAVEMENT


REVISION DATE:	2-21-03 N.C. 6-11-03 N.C. 12-19-03 N.C.	SCALE, FEET:	0 100	DATE:	10-17-01	HIGHWAY:	S.T.H. 133	R/W PROJECT NUMBER:	5616-02-21	SHEET NUMBER:	4.5	E
GRID FACTOR:	0.99996	COUNTY:	GRANT	FEDERAL PROJECT NUMBER:								

FILE NAME : ORIGINATOR : PLOT NAME : PLOT SCALE : PLOT DATE: **...plottingdate...** WISDOT/CADDs SHEET 75

12/23/2003 12:27:25 PM k:\from\linal--revised 12-19-03\1040101-rp.dgn LEVELS ON = 1,2,3,4,5,6,7,8,9,10,11,12,13,14,15,16,17,18,19,20,21,22,23,24,25,26,27,28,29,30,31,32,33,34,35,36,37,38,39,40,41,42,43,44,45,46,47,48,49,50,51,52,53,54,55,56,57,58,59,60,61,62,63

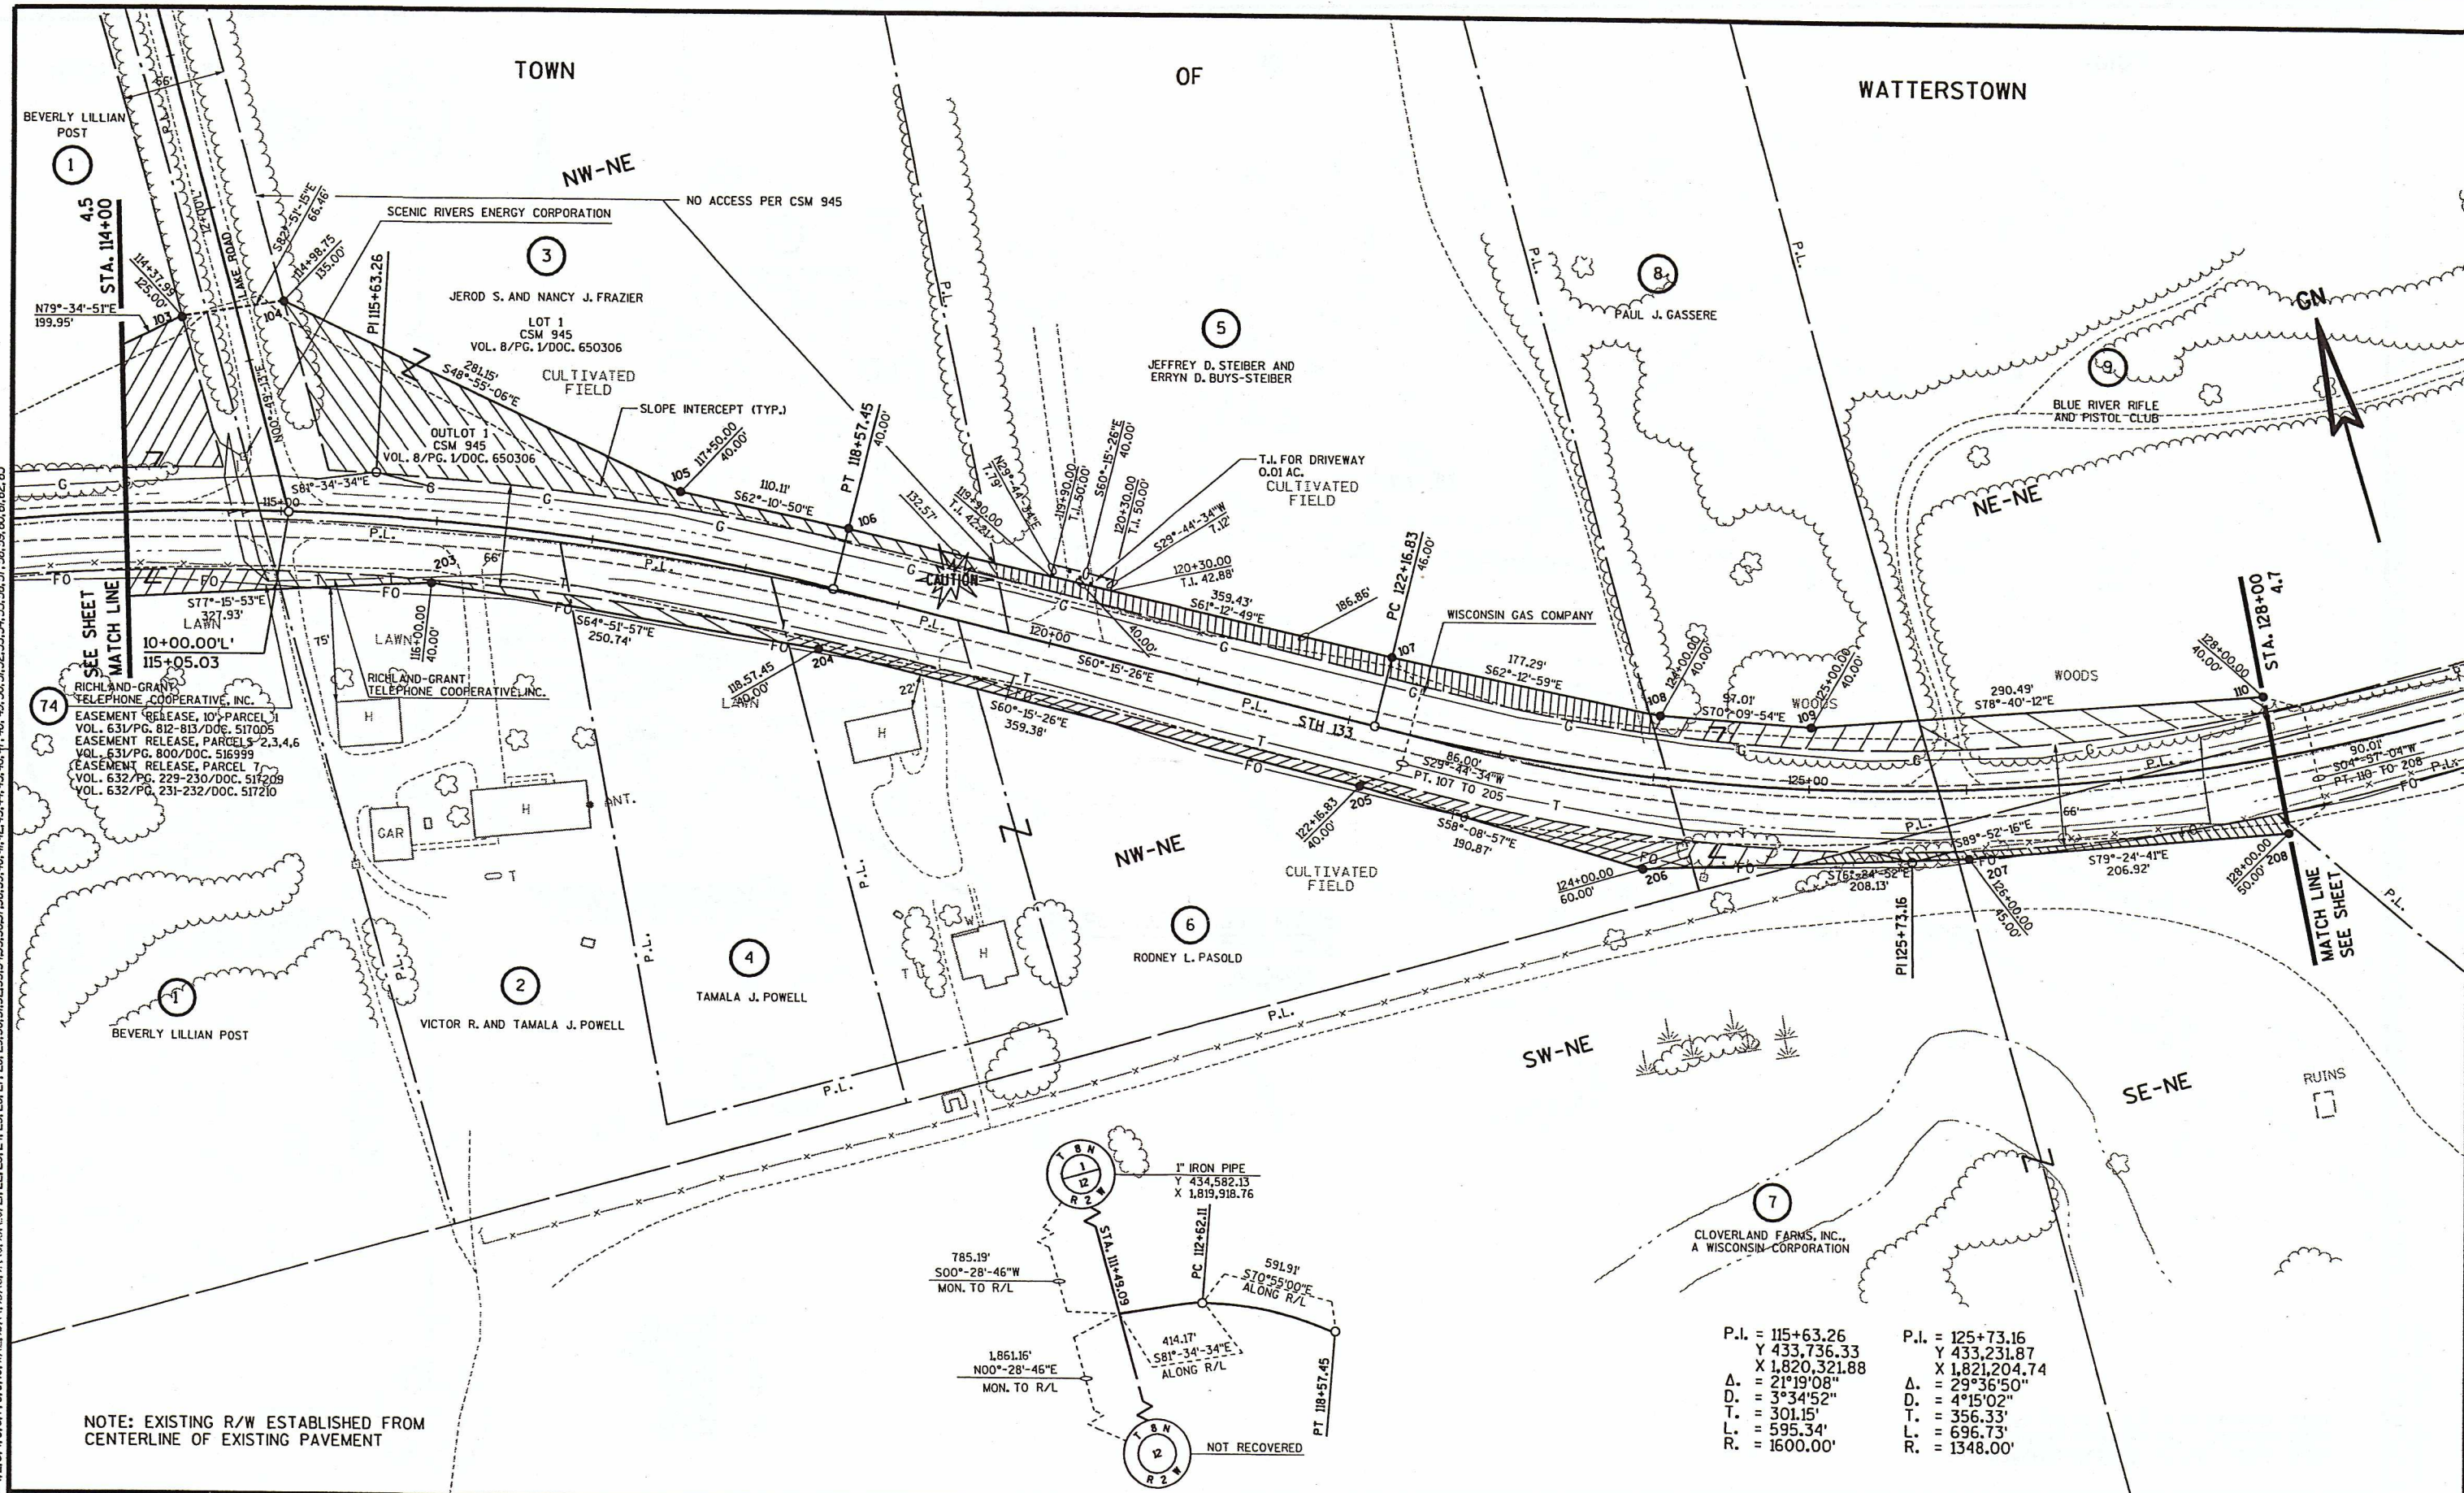

NOTE: EXISTING R/W ESTABLISHED FROM CENTERLINE OF EXISTING PAVEMENT

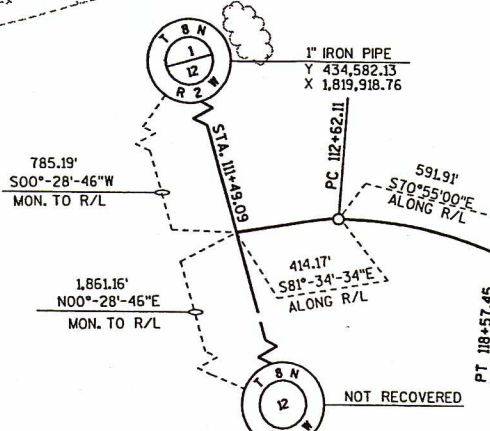

P.I. = 115+63.26
Y 433,736.33
X 1,820,321.88
Δ = 21°19'08"
D = 3°34'52"
T = 301.15'
L = 595.34'
R = 1600.00'

P.I. = 125+73.16
Y 433,231.87
X 1,821,204.74
Δ = 29°36'50"
D = 4°15'02"
T = 356.33'
L = 696.73'
R = 1348.00'

REVISION DATE:	2-21-03 6-11-03 12-19-03	SCALE, FEET:	0 100	DATE:	10-17-01	HIGHWAY:	S.T.H. 133	R/W PROJECT NUMBER:	5616-02-21	SHEET NUMBER:	4.6	E
GRID FACTOR:	0.99996	COUNTY:	GRANT	FEDERAL PROJECT NUMBER:								
FILE NAME :	ORIGINATOR :	PLOT NAME :	PLOT SCALE :	PLOT DATE: **...plottingdate...**								

GN

TOWN

OF

MUSCODA

14

WILLIAM H. AND
JENNY L. JESSEN

16

REYNOLDS CREDIT SHELTER,
LAVON B. AND JUDY ANN REYNOLDS

17

RUDOLPH M. AND JEANNE M. NIGL

NW-NW

WOODS

NE-NW

WOODS

WOODS

SLOPE INTERCEPT (TYP.)

WISCONSIN GAS COMPANY

1,702.97'
S89°-52'-16"E

74

RICHLAND-GRANT TELEPHONE COOPERATIVE, INC.
EASEMENT RELEASE, PARCEL 7
VOL. 632/PG. 229-230/DOC. 517209
VOL. 632/PG. 231-232/DOC. 517210
EASEMENT RELEASE, PARCELS 14,16
VOL. 491/PG. 591/DOC. 4388411/4" IRON PIPE
Y 434,563.09
X 1,822,567.12

PI 146+16.02

1,334.34'
N00°-21'-53"E
R/W TO MON.1,314.51'
N00°-21'-53"E
MON. TO R/W1" IRON PIPE
Y 431,914.39
X 1,822,550.26NOTE: EXISTING R/W ESTABLISHED FROM
CENTERLINE OF EXISTING PAVEMENT

SW-NW

CULTIVATED
FIELD

7

CLOVERLAND FARMS, INC.,
A WISCONSIN CORPORATIONP.I. = 146+16.02
Y 433,227.24
X 1,823,263.45
 $\Delta = 1^{\circ}26'28''$

76

SCENIC RIVERS ENERGY CORPORATION

SE-NW

STA. 157+00
4.9MATCH LINE
SEE SHEET4.7
STA. 142+00MATCH LINE
SEE SHEETREVISION DATE: 2-21-03
6-11-03 N.C.
12-19-03 N.C.

SCALE, FEET:



DATE:

10-17-01

HIGHWAY:

S.T.H. 133

R/W PROJECT NUMBER:

5616-02-21

SHEET NUMBER:

4.8

E

GRID FACTOR:

0.99996

COUNTY:

GRANT

FEDERAL PROJECT NUMBER:

FILE NAME:

ORIGINATOR:

PLOT NAME:

PLOT SCALE:

PLOT DATE: **...plottingdate...**

WISDOT/CADDs SHEET 75


USER:

12/23/2003


12:21:27 PM

K:\proj\final\12-19-03\1040\06-rp.dgn

LEVELS ON: 1, 2, 3, 4, 5, 6, 7, 8, 9, 10, 11, 12, 13, 14, 15, 16, 17, 18, 19, 20, 21, 22, 23, 24, 25, 26, 27, 28, 29, 30, 31, 32, 33, 34, 35, 36, 37, 38, 39, 40, 41, 42, 43, 44, 45, 46, 47, 48, 49, 50, 51, 52, 53, 54, 55, 56, 57, 58, 59, 60, 61, 62, 63

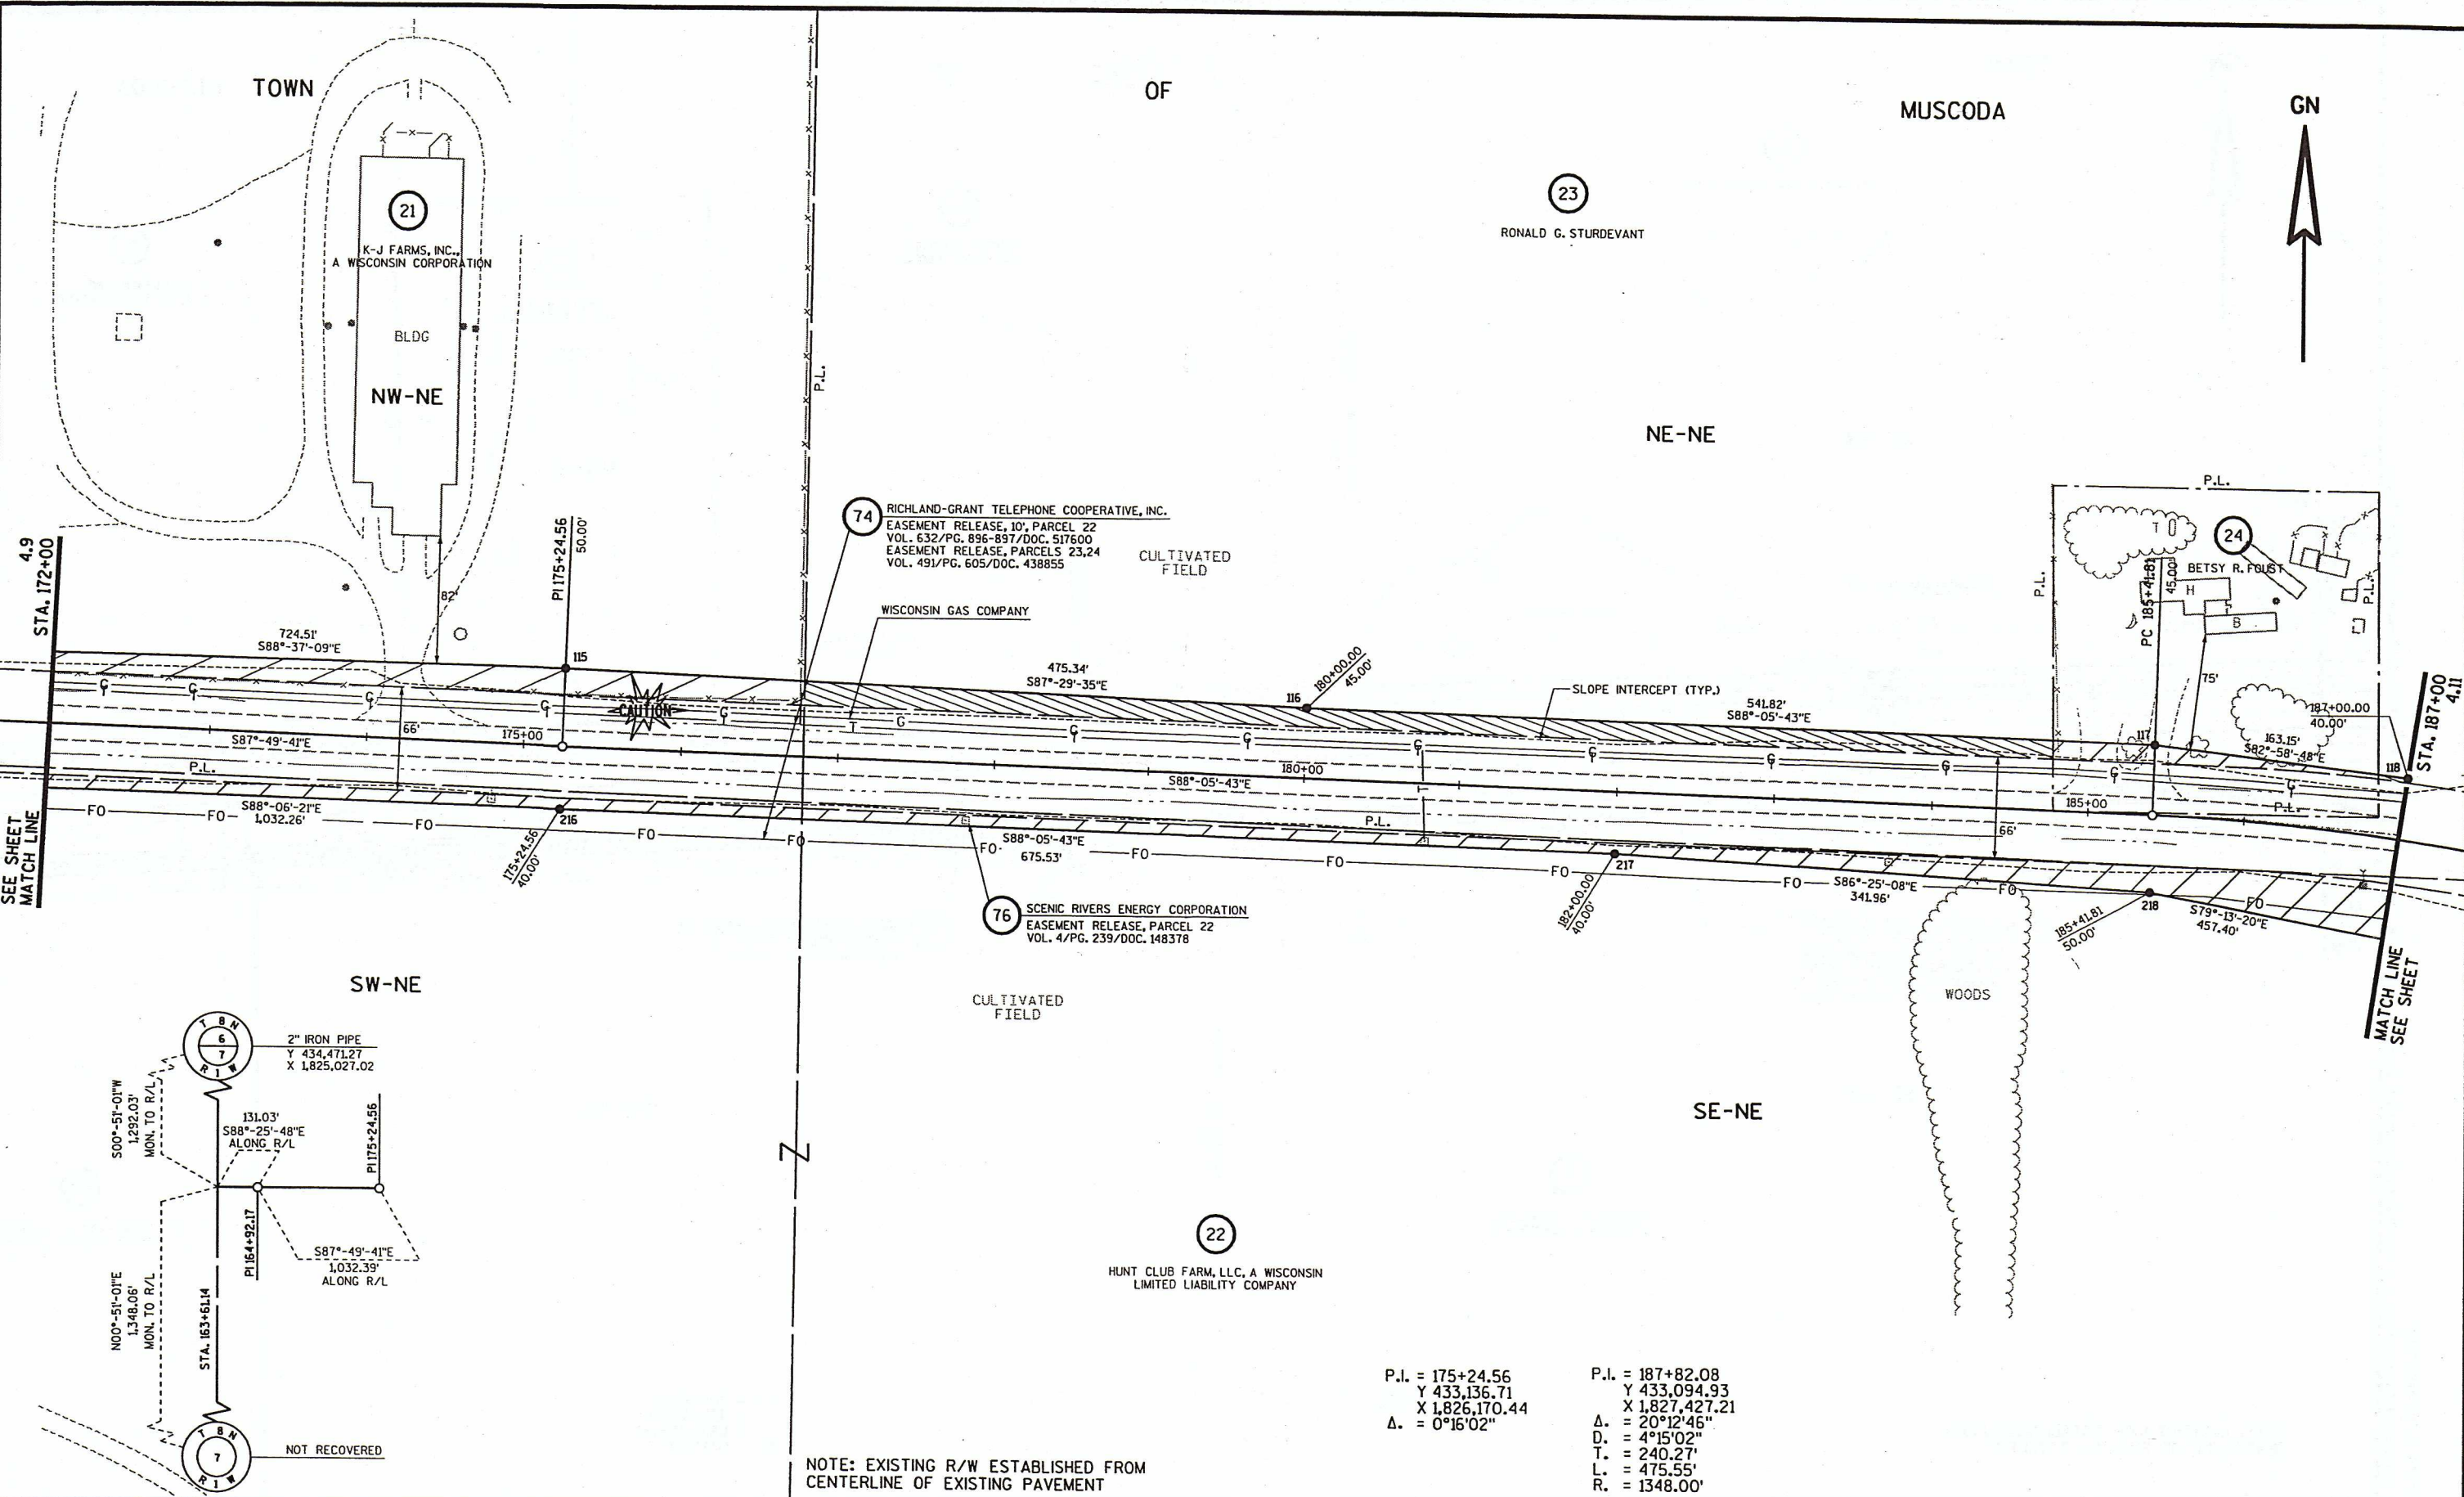

REVISION DATE:	2-21-03 6-11-03 N.C. 12-19-03 N.C.	SCALE, FEET:	0 100	DATE:	10-17-01	HIGHWAY:	S.T.H. 133	R/W PROJECT NUMBER:	5616-02-21	SHEET NUMBER:	4.10	E
GRID FACTOR:	0.99996	COUNTY:	GRANT	FEDERAL PROJECT NUMBER:								
FILE NAME:	ORIGINATOR:	PLOT NAME:	PLOT SCALE:	PLOT DATE: **...plottingdate...**								

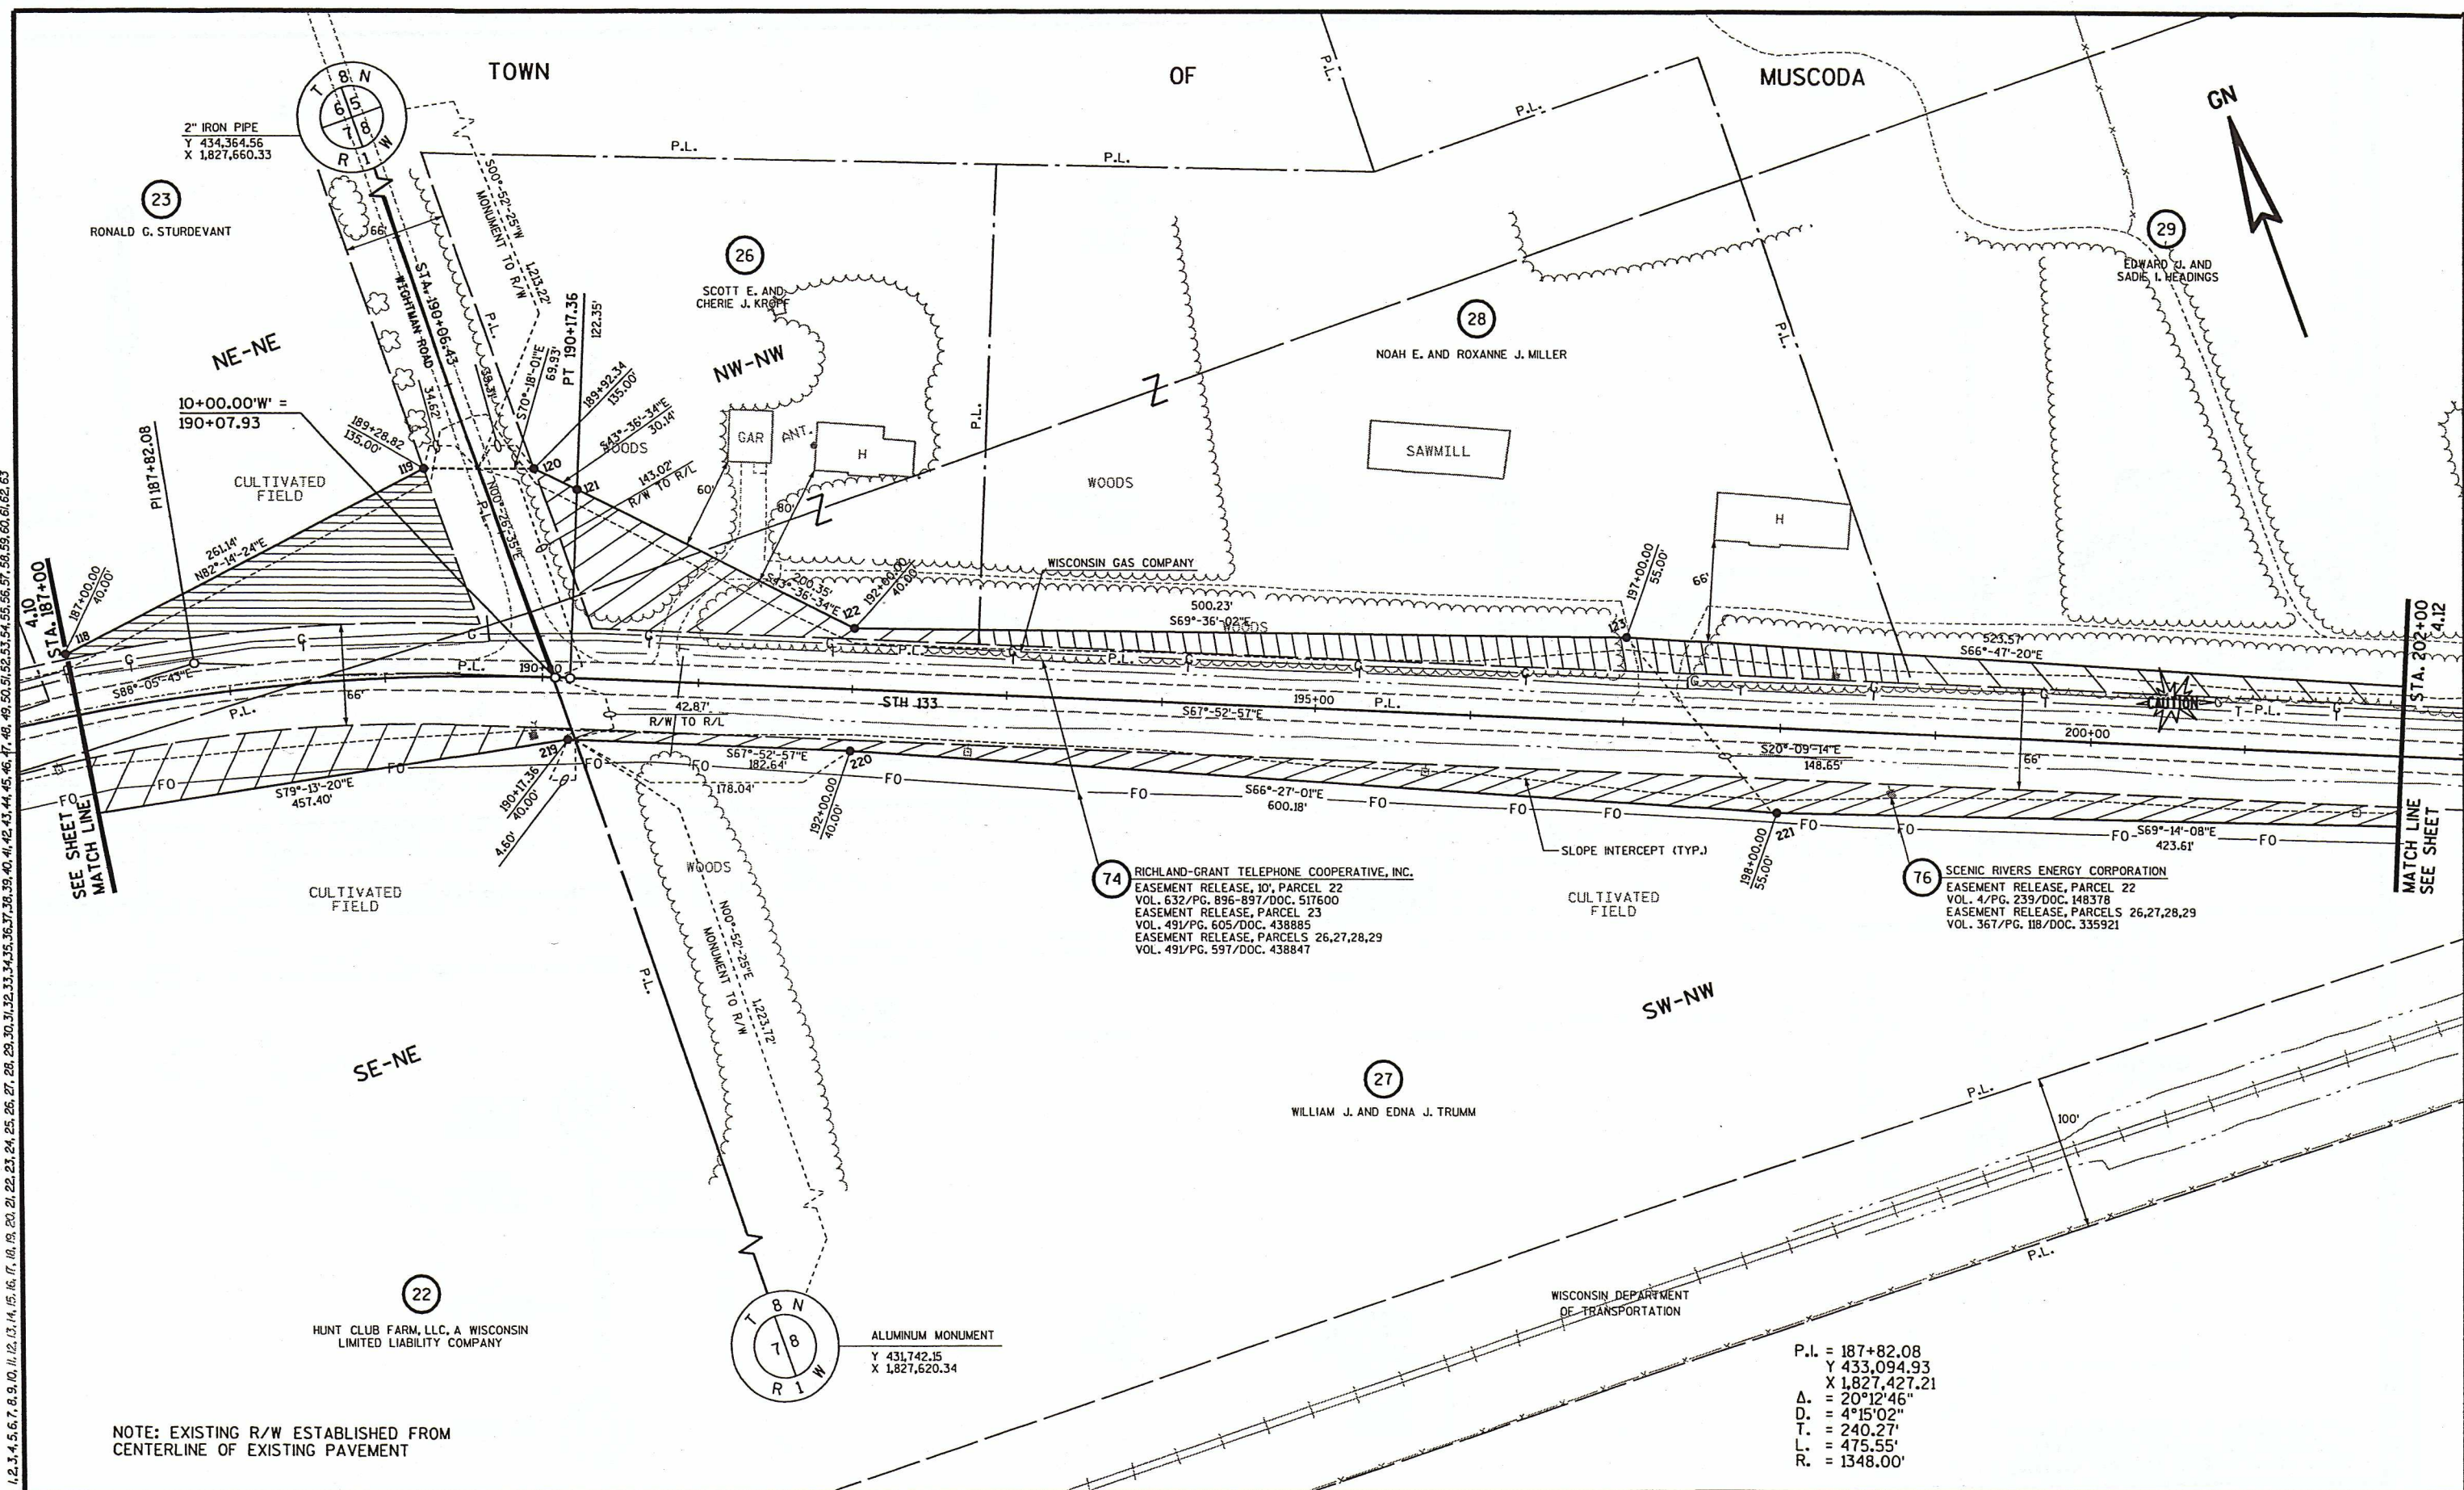

NOTE: EXISTING R/W ESTABLISHED FROM CENTERLINE OF EXISTING PAVEMENT

P.L. = 187+82.08
Y 433,094.93
X 1,827,427.21
Δ = 20°12'46"
D = 4°15'02"
T = 240.27'
L = 475.55'
R = 1348.00'

REVISION DATE:	2-21-03 6-11-03 N.C. 12-19-03 N.C.	SCALE, FEET:	0 100	DATE:	10-17-01	HIGHWAY:	S.T.H. 133	R/W PROJECT NUMBER:	5616-02-21	SHEET NUMBER:	4.11	E
GRID FACTOR:	0.99996	COUNTY:	GRANT	FEDERAL PROJECT NUMBER:								

TOWN

OF


MUSCODA

29

EDWARD J. AND
SADIE I. HEADINGS

GN

12/23/2003 12:27:28 PM
 k:\rwy\final\12-19-03\104008.rp.dgn
 LEVELS ON = 1, 2, 3, 4, 5, 6, 7, 8, 9, 10, 11, 12, 13, 14, 15, 16, 17, 18, 19, 20, 21, 22, 23, 24, 25, 26, 27, 28, 29, 30, 31, 32, 33, 34, 35, 36, 37, 38, 39, 40, 41, 42, 43, 44, 45, 46, 47, 48, 49, 50, 51, 52, 53, 54, 55, 56, 57, 58, 59, 60, 61, 62, 63

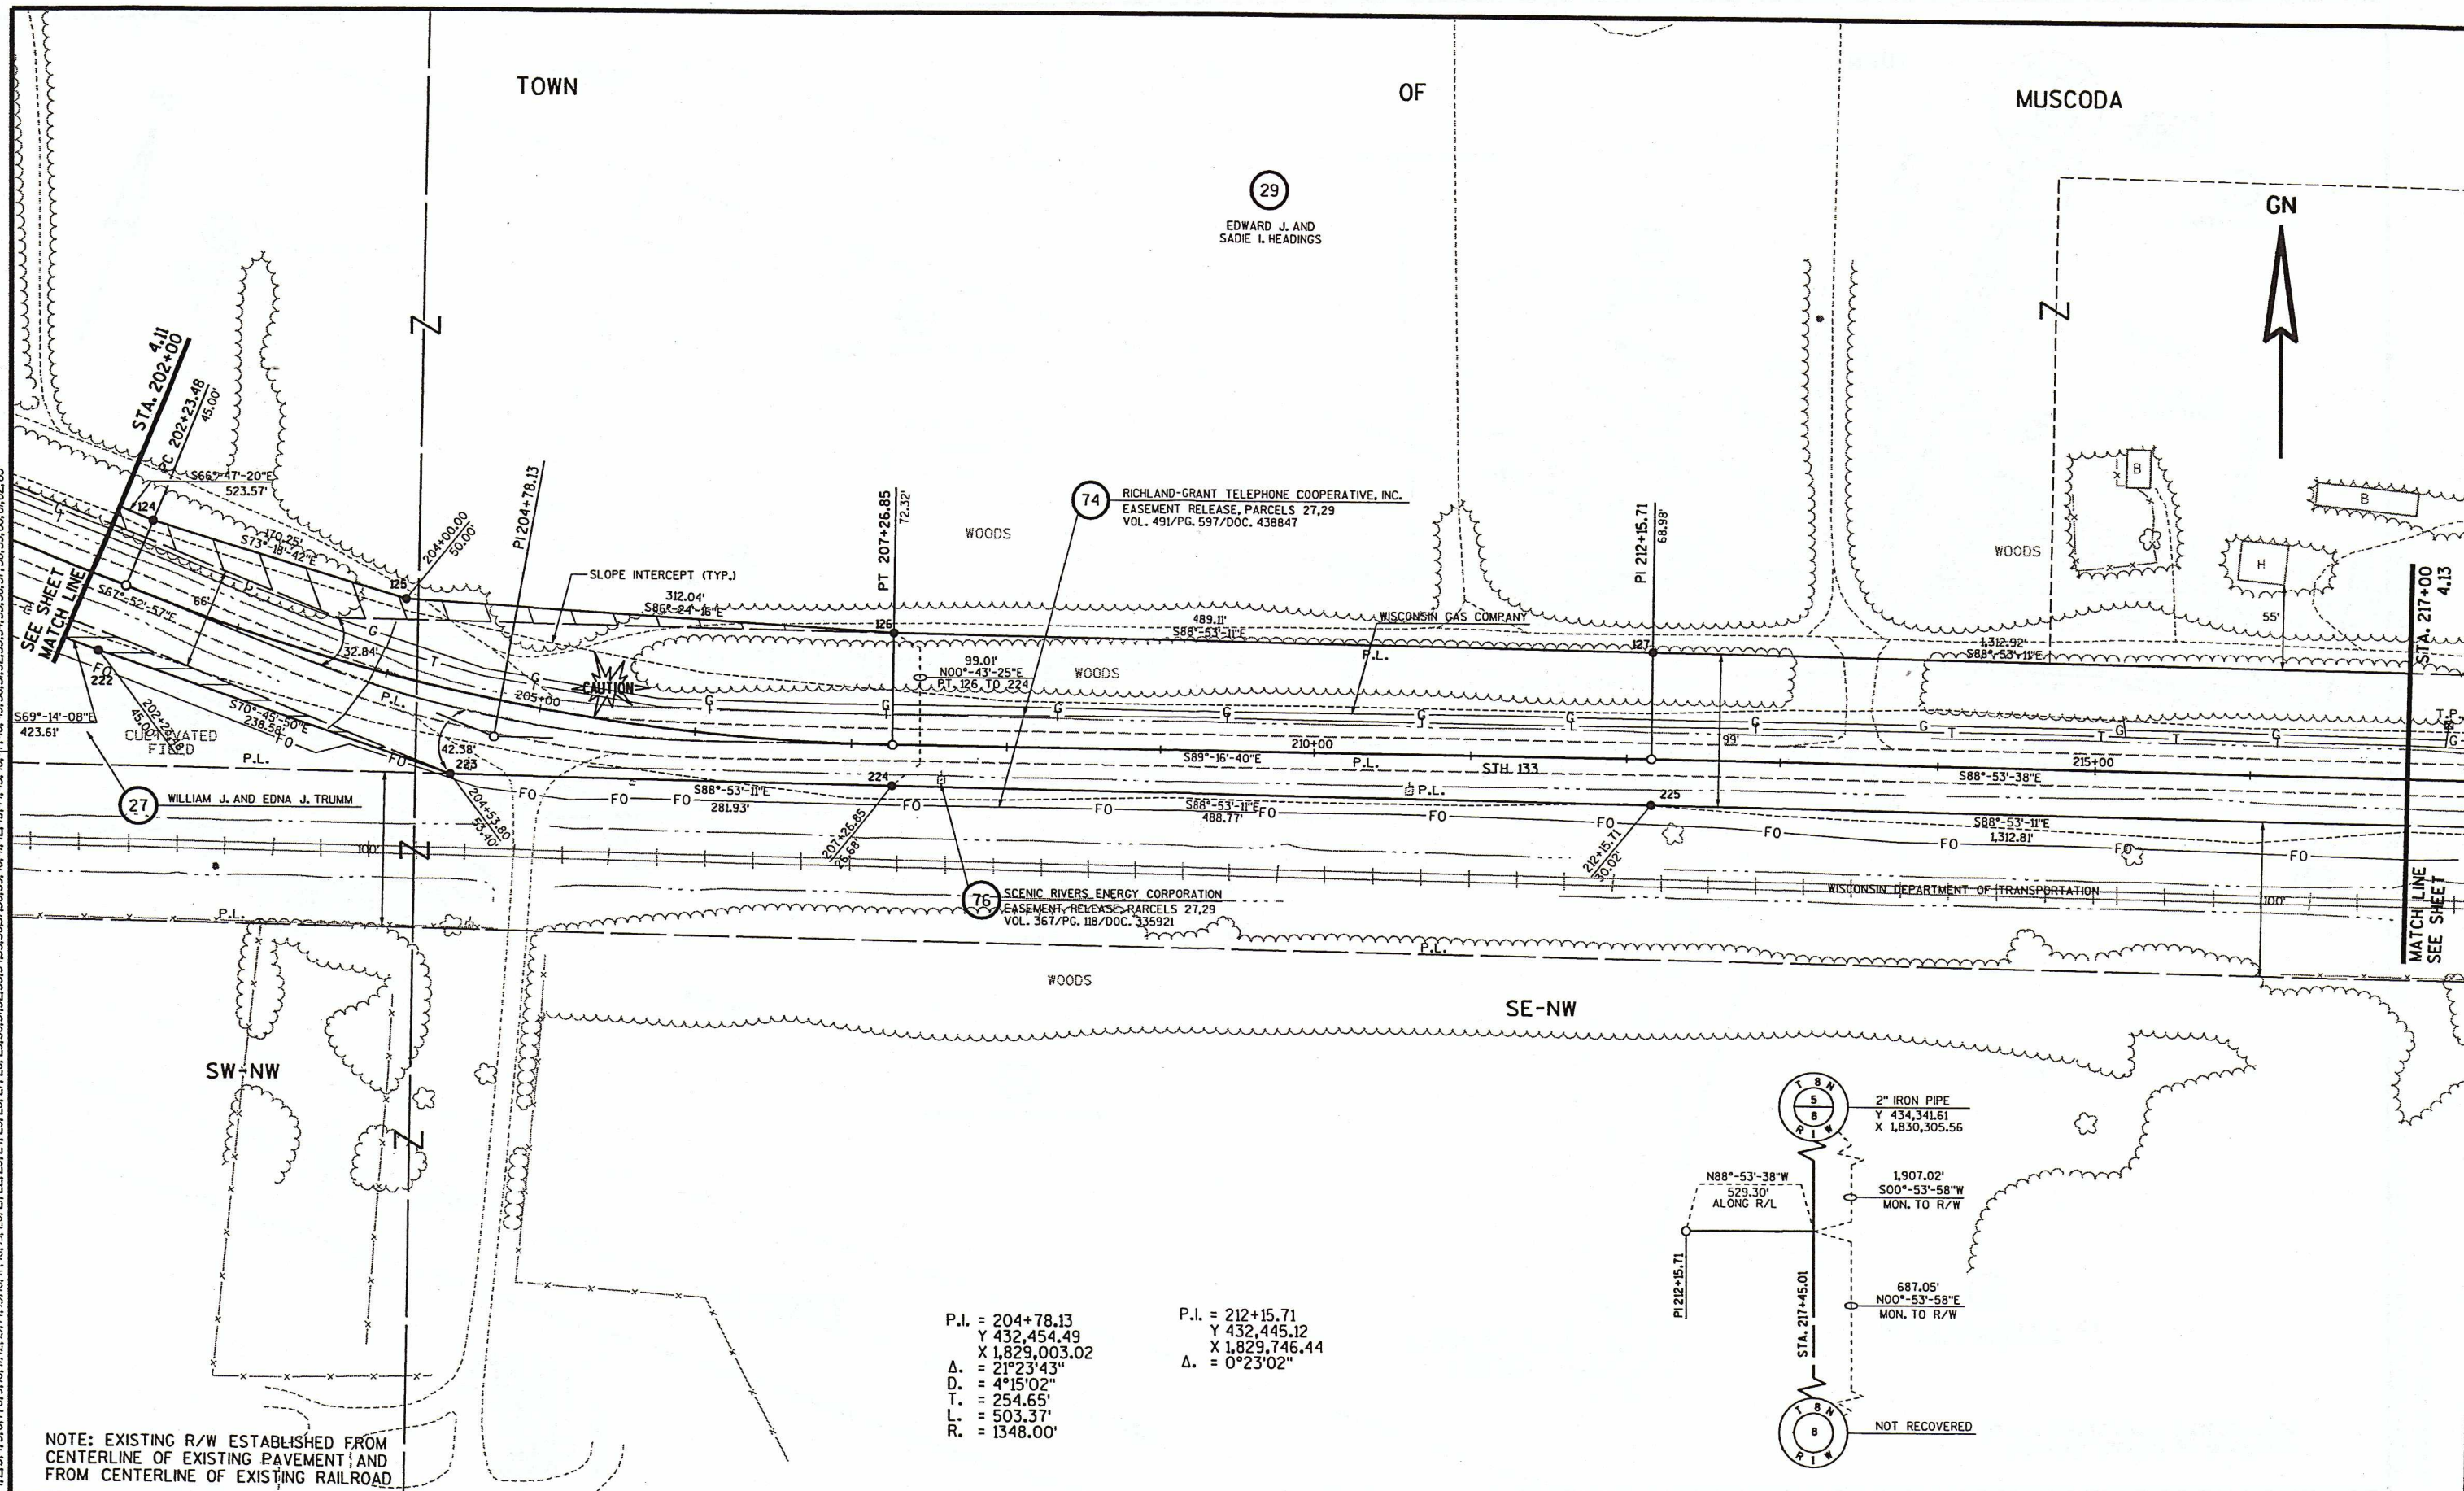

NOTE: EXISTING R/W ESTABLISHED FROM
 CENTERLINE OF EXISTING PAVEMENT AND
 FROM CENTERLINE OF EXISTING RAILROAD

P.I. = 204+78.13
 Y 432,454.49
 X 1,829,003.02
 Δ = 21°23'43"
 D = 4°15'02"
 T = 254.65'
 L = 503.37'
 R = 1348.00'

P.I. = 212+15.71
 Y 432,445.12
 X 1,829,746.44
 Δ = 0°23'02"

REVISION DATE: 2-21-03 N.C.
 6-11-03 N.C.
 12-19-03 N.C.

SCALE, FEET:



DATE: 10-17-01

HIGHWAY: S.T.H. 133

R/W PROJECT NUMBER: 5616-02-21

SHEET NUMBER: 4.12

E


GRID FACTOR: 0.99996

COUNTY: GRANT

FEDERAL PROJECT NUMBER:

FILE NAME: ORIGINATOR: PLOT NAME: PLOT SCALE: PLOT DATE: ##...plottingdate...##

WISDOT/CADDs SHEET 75

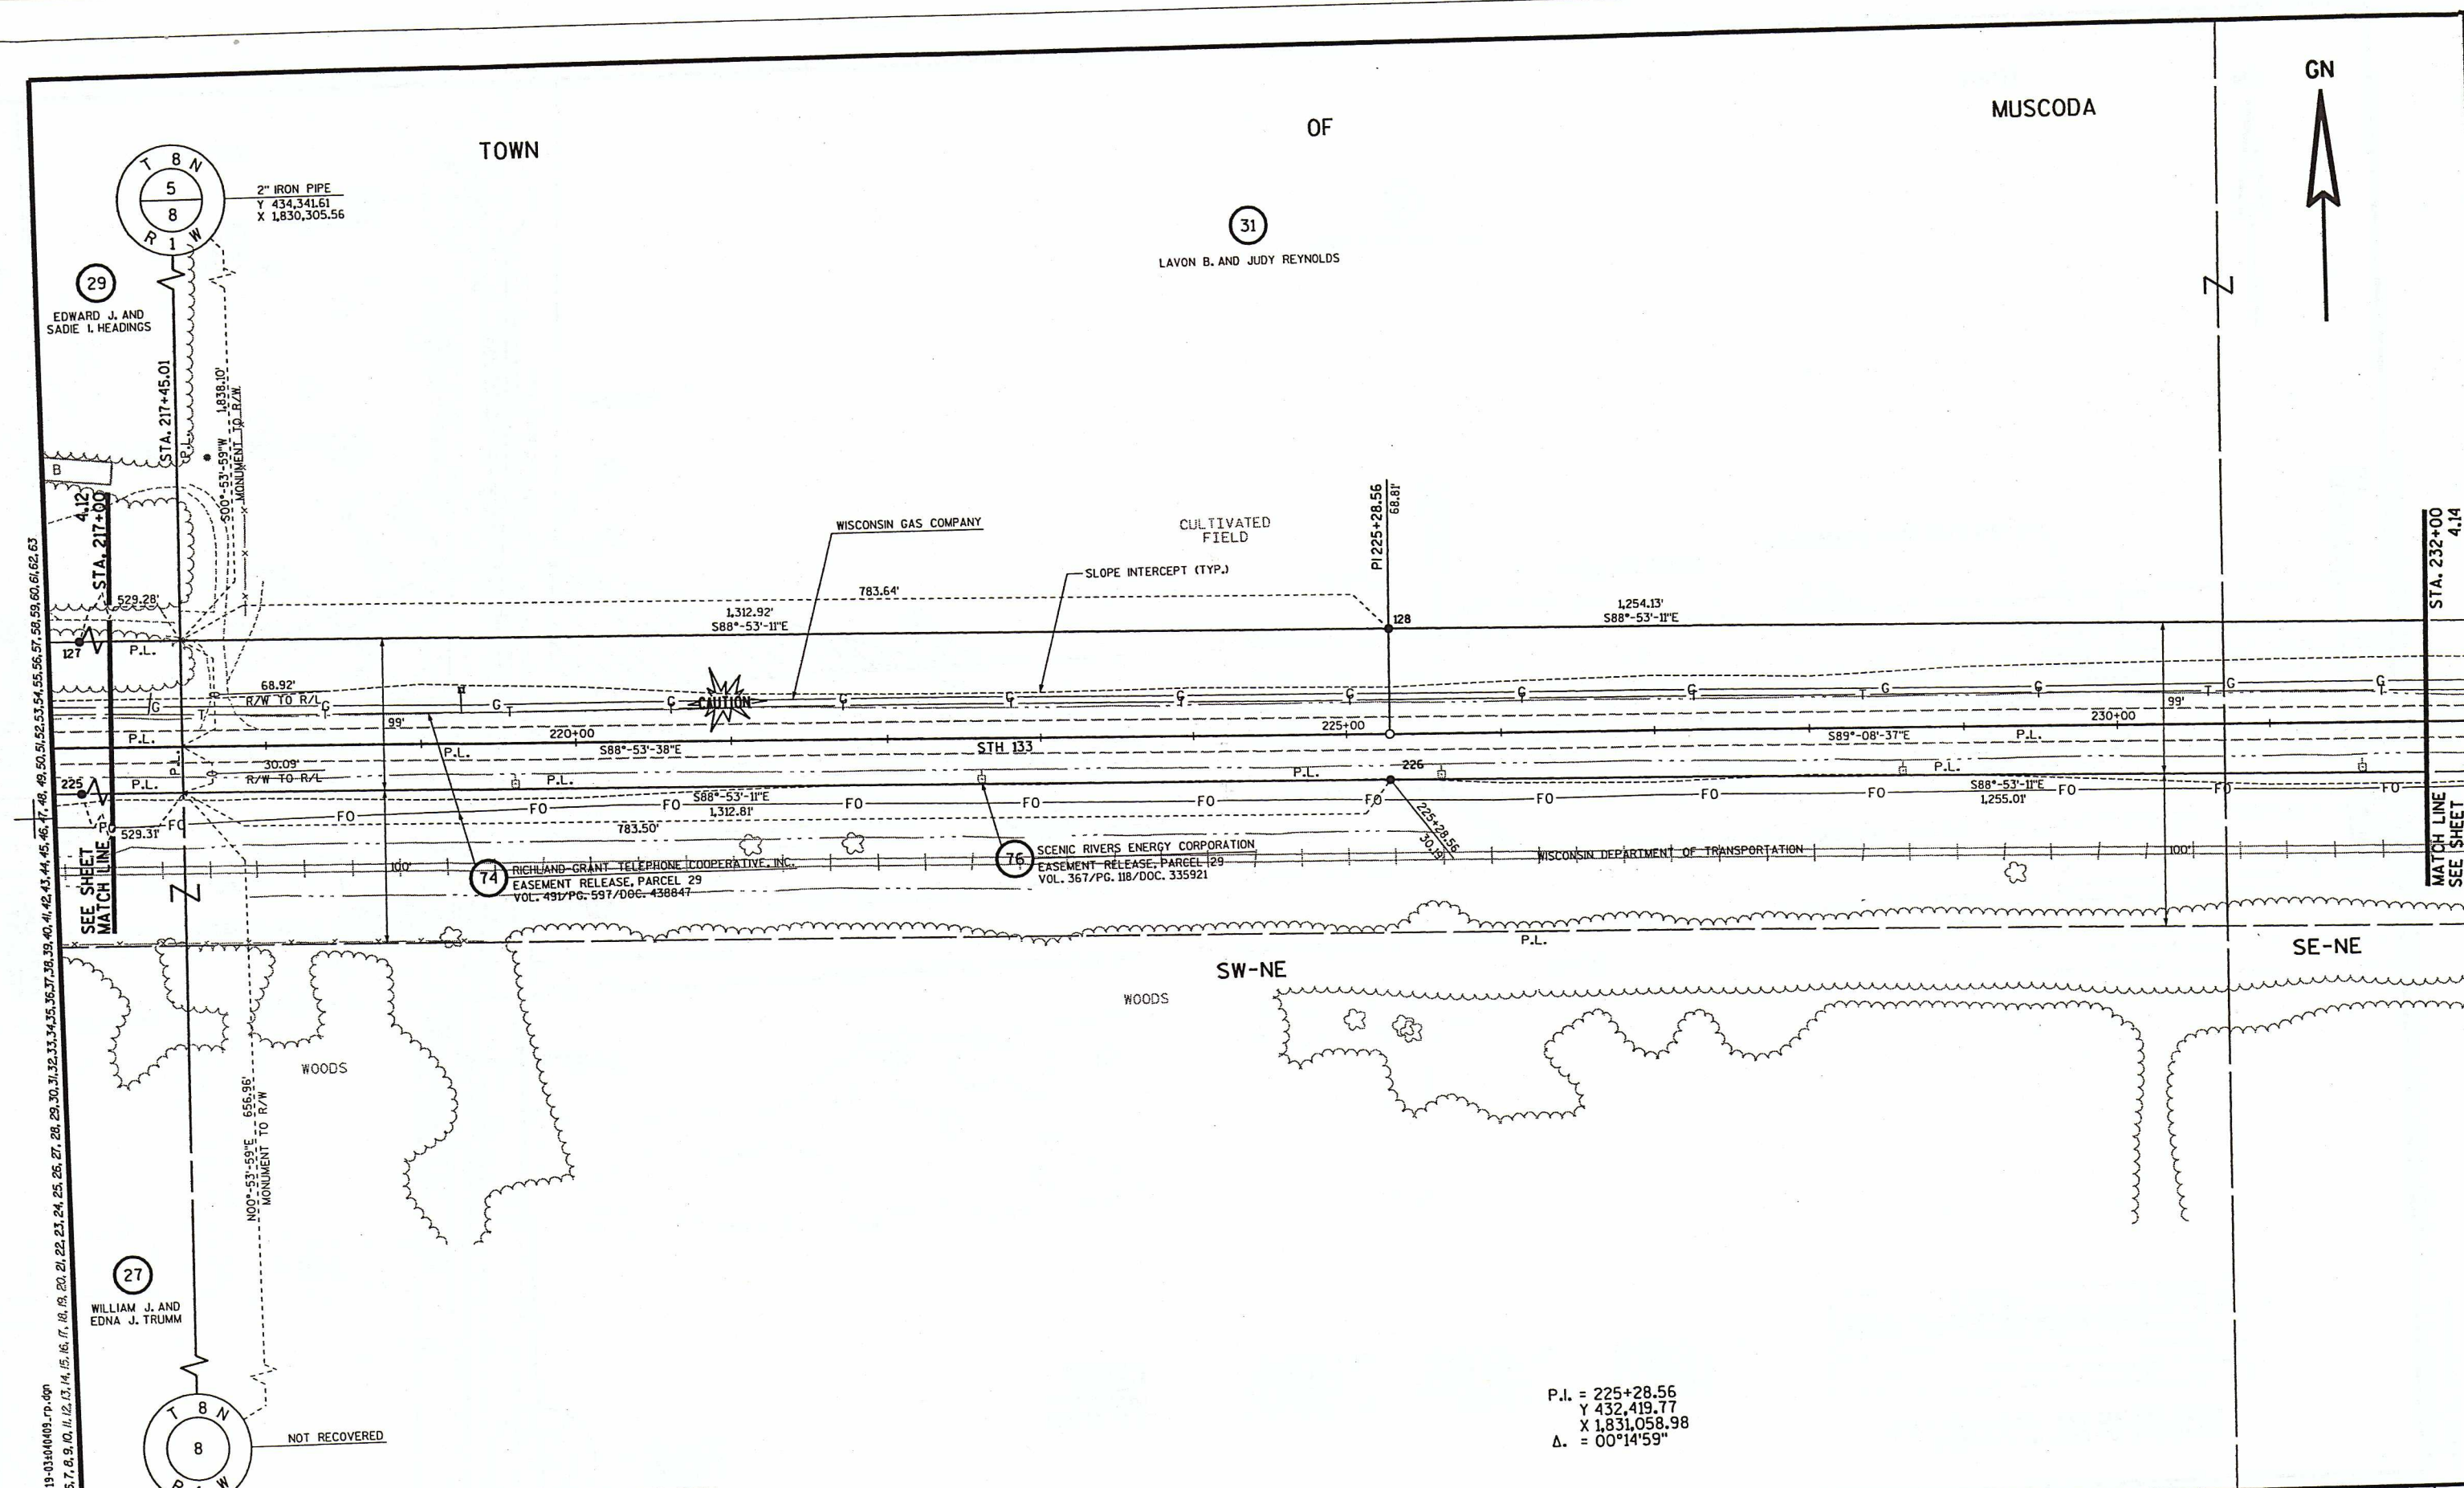

USER: 12/23/2003
12:21:28 PM
k:\row-fund-1-revised 12-19-03\0408-rp.dgn
LEVELS ON - 1,2,3,4,5,6,7,8,9,10,11,12,13,14,15,16,17,18,19,20,21,22,23,24,25,26,27,28,29,30,31,32,33,34,35,36,37,38,39,40,41,42,43,44,45,46,47,48,49,50,51,52,53,54,55,56,57,58,59,60,61,62,63

NOTE: EXISTING R/W ESTABLISHED FROM CENTERLINE OF EXISTING RAILROAD

P.I. = 225+28.56
Y 432,419.77
X 1,831,058.98
Δ = 00°14'59"

REVISION DATE:		2-21-03 N.C.	SCALE, FEET: 	DATE:		10-17-01	HIGHWAY:	S.T.H. 133		R/W PROJECT NUMBER:	5616-02-21		SHEET NUMBER:	4.13 E	
		6-11-03 N.C.		GRID FACTOR:		0.99996		COUNTY:		GRANT		FEDERAL PROJECT NUMBER:			WISDOT/CADDS SHEET 75
		12-19-03 N.C.		PLOT SCALE:				PLOT DATE: **...plottingdate...**							
FILE NAME:			ORIGINATOR:			PLOT NAME:									

GN

TOWN

OF

31

LAVON B. AND JUDY REYNOLDS

MUSCODA

32

DALE G. PADFIELD

VIOLA L. DAVIS

2" IRON PIPE
Y 434,318.45
X 1,832,950.69

76

SCENIC RIVERS ENERGY CORPORATION

10+00.00'P' =
244+00.35
270.72'
S71°-00'-38"E
246+80.00'
19.70'

STA. 247+00 4.15

4.13
STA. 232+00SEE SHEET
MATCHLINE

RICHLAND-GRANT TELEPHONE COOPERATIVE, INC.

WISCONSIN GAS COMPANY

SLOPE INTERCEPT (TYP.)

CULTIVATED
FIELD

CAUTION

SE-NE

WOODS

SW-NW

SIGN NUMBER	SIGN OWNER
E-1	WISCONSIN DEPARTMENT OF NATURAL RESOURCES
---	---
---	---
---	---

NOTE: EXISTING R/W ESTABLISHED FROM
CENTERLINE OF EXISTING RAILROADP.I. = 237+83.24
Y 432,401.02
X 1,832,313.49
Δ = 0°46'19"P.I. = 244+00.35
Y 432,400.11
X 1,832,930.56
Δ = 0°32'16"P.I. = 12+38.66'P'
Y 432,638.24
X 1,832,914.85
Δ = S03°-38'-09"EP.I. = 8+13.44'BR'
Y 432,215.12
X 1,832,954.63
Δ = S04°-47'-01"E3/4" IRON ROD
Y 431,753.78
X 1,832,915.98

REVISION DATE:

2-21-03
6-11-03 N.C.
12-19-03 N.C.

SCALE, FEET:



DATE:

10-17-01

HIGHWAY:

S.T.H. 133

R/W PROJECT NUMBER:

5616-02-21

SHEET NUMBER:

4.14

E

GRID FACTOR:

0.99996

COUNTY:

GRANT

FEDERAL PROJECT NUMBER:

PLOT DATE: **...plottingdate...**

FILE NAME :

ORIGINATOR :


PLOT NAME :

PLOT SCALE :

WISDOT/CADDs SHEET 75

USER: 12/23/2003 12:21:29 PM
 K:\row-final-revised 12-19-03\40410-rp.dgn
 LEVELS ON = 1,2,3,4,5,6,7,8,9,10,11,12,13,14,15,16,17,18,19,20,21,22,23,24,25,26,27,28,29,30,31,32,33,34,35,36,37,38,39,40,41,42,43,44,45,46,47,48,49,50,51,52,53,54,55,56,57,58,59,60,61,62,63

USER: 12/27/2003
12/27/2003 PM
k:\proj\1011\12-19-03\101111.rpt.dgn
LEVELS ON - 1,2,3,4,5,6,7,8,9,10,11,12,13,14,15,16,17,18,19,20,21,22,23,24,25,26,27,28,29,30,31,32,33,34,35,36,37,38,39,40,41,42,43,44,45,46,47,48,49,50,51,52,53,54,55,56,57,58,59,60,61,62,63

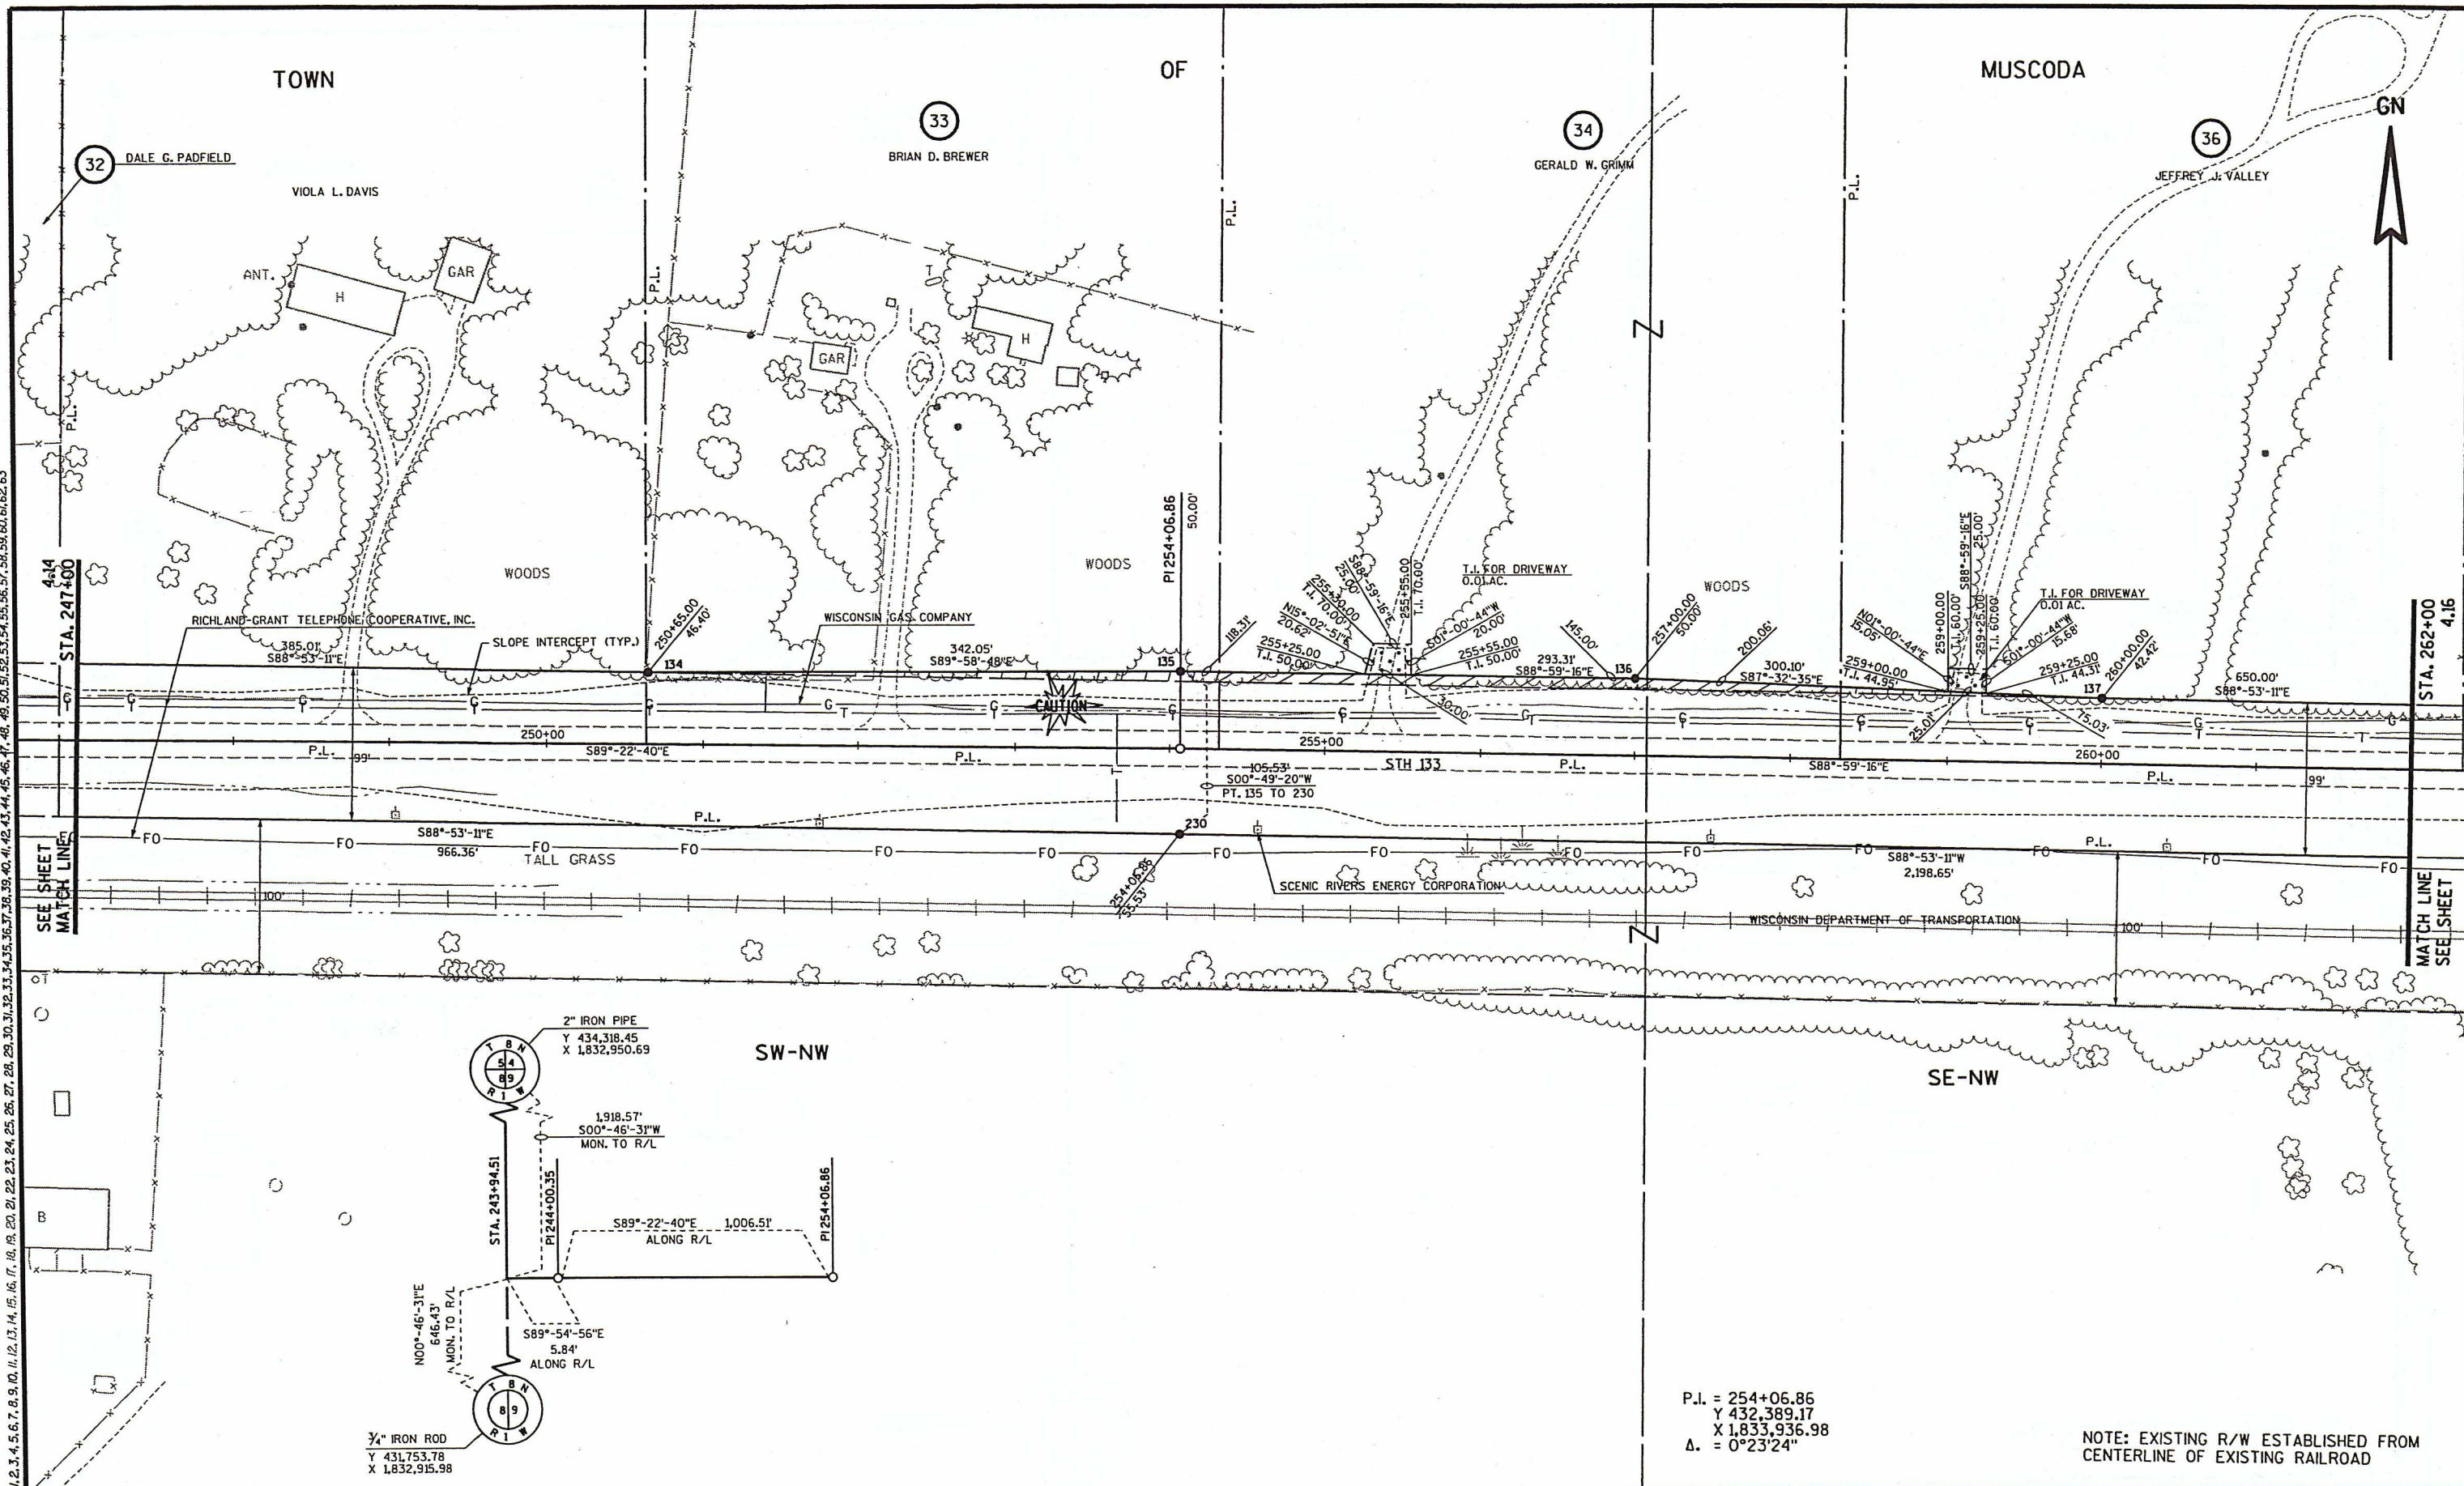

REVISION DATE: 2-21-03 N.C.
6-11-03 N.C.
12-19-03 N.C.

SCALE, FEET: 0 100


DATE: 10-17-01
GRID FACTOR: 0.99996

HIGHWAY: S.T.H. 133
COUNTY: GRANT

R/W PROJECT NUMBER: 5616-02-21
FEDERAL PROJECT NUMBER:

SHEET NUMBER: 4.15 E

NOTE: EXISTING R/W ESTABLISHED FROM CENTERLINE OF EXISTING RAILROAD

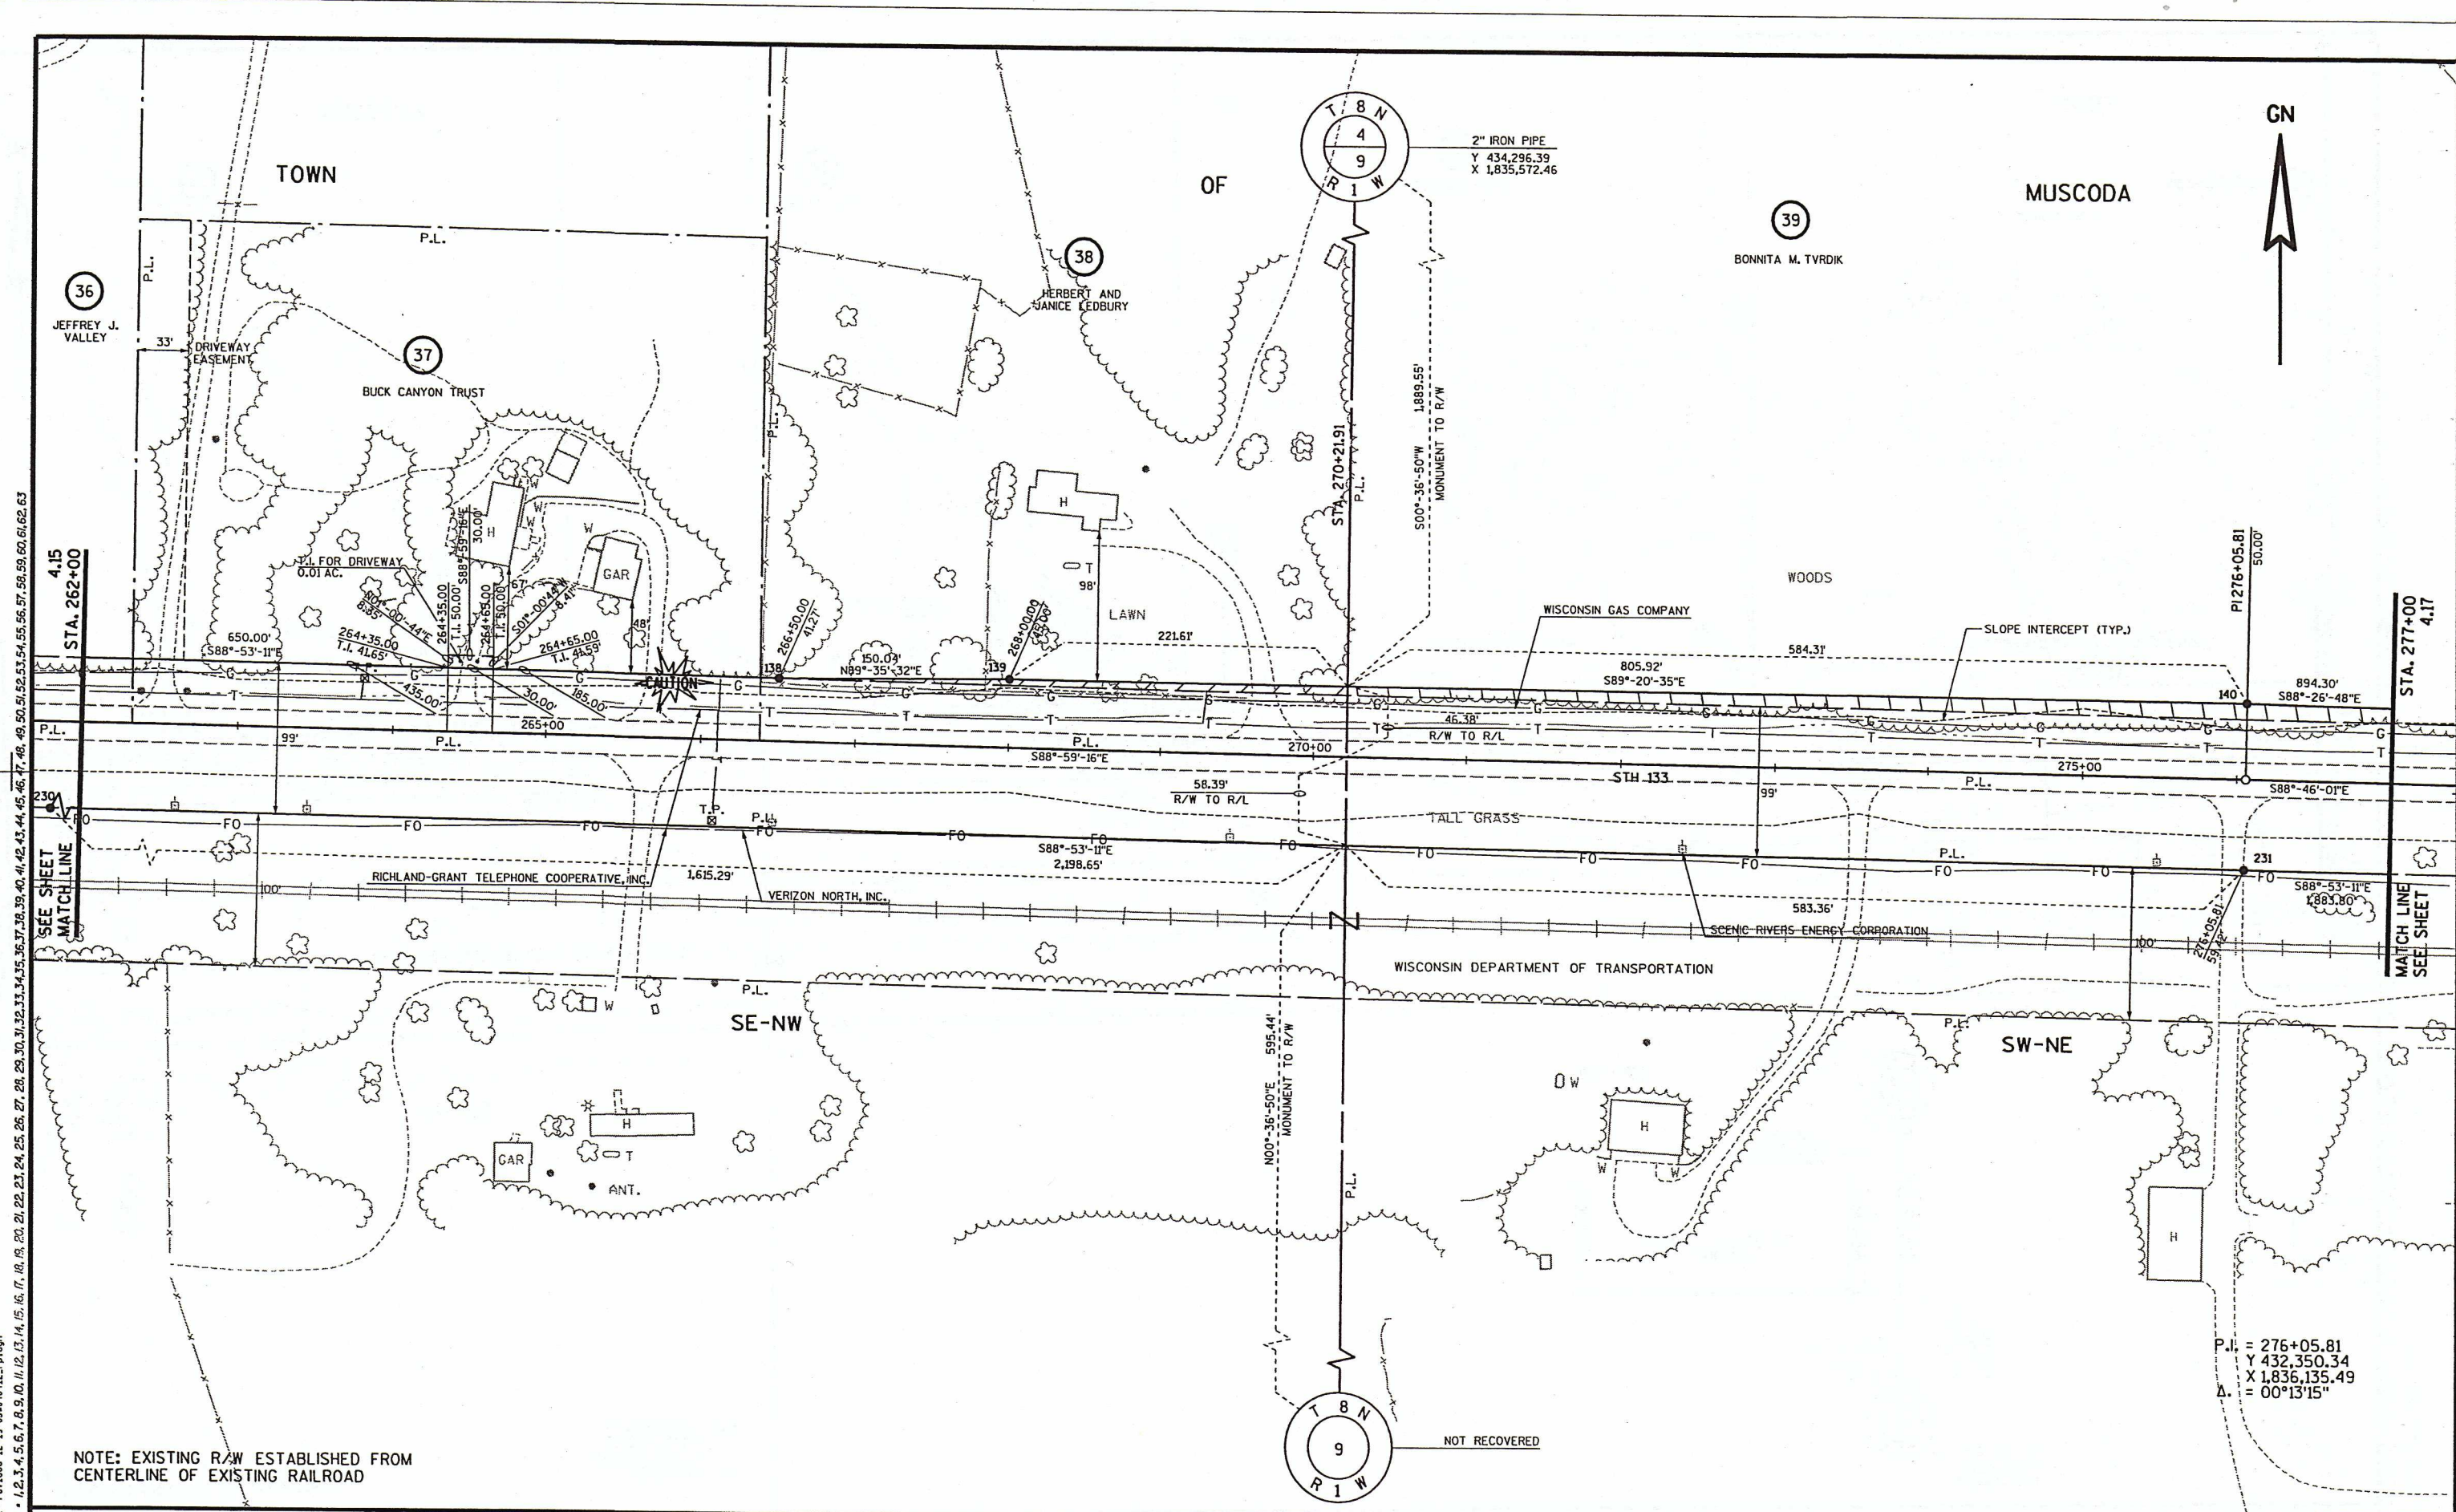


LEVELS ON

REVISION DATE:		2-21-03 N.C. 6-11-03 N.C. 12-19-03 N.C.	SCALE, FEET: 	DATE:	10-17-01	HIGHWAY:	S.T.H. 133	R/W PROJECT NUMBER:	5616-02-21	SHEET NUMBER:	4.16	E
FILE NAME :		ORIGINATOR :		PLOT NAME :	PLOT SCALE :	PLOT DATE: **...plottingdate...**	GRID FACTOR:	0.99996	COUNTY:	GRANT	FEDERAL PROJECT NUMBER:	
WISDOT/CADD SHEET 75												


NOTE: EXISTING R/W ESTABLISHED FROM CENTERLINE OF EXISTING RAILROAD

12/23/2003
12/21/03 RU
k:\r\w\proj\12-19-03\040412.rvt.dgn
LEVELS ON = 1, 2, 3, 4, 5, 6, 7, 8, 9, 10, 11, 12, 13, 14, 15, 16, 17, 18, 19, 20, 21, 22, 23, 24, 25, 26, 27, 28, 29, 30, 31, 32, 33, 34, 35, 36, 37, 38, 39, 40, 41, 42, 43, 44, 45, 46, 47, 48, 49, 50, 51, 52, 53, 54, 55, 56, 57, 58, 59, 60, 61, 62, 63

USER: 12/23/2003 12:27:30 PM
K:\row-fnd\12-19-03\10413.rpt.dgn
LEVELS ON = 1, 2, 3, 4, 5, 6, 7, 8, 9, 10, 11, 12, 13, 14, 15, 16, 17, 18, 19, 20, 21, 22, 23, 24, 25, 26, 27, 28, 29, 30, 31, 32, 33, 34, 35, 36, 37, 38, 39, 40, 41, 42, 43, 44, 45, 46, 47, 48, 49, 50, 51, 52, 53, 54, 55, 56, 57, 58, 59, 60, 61, 62, 63

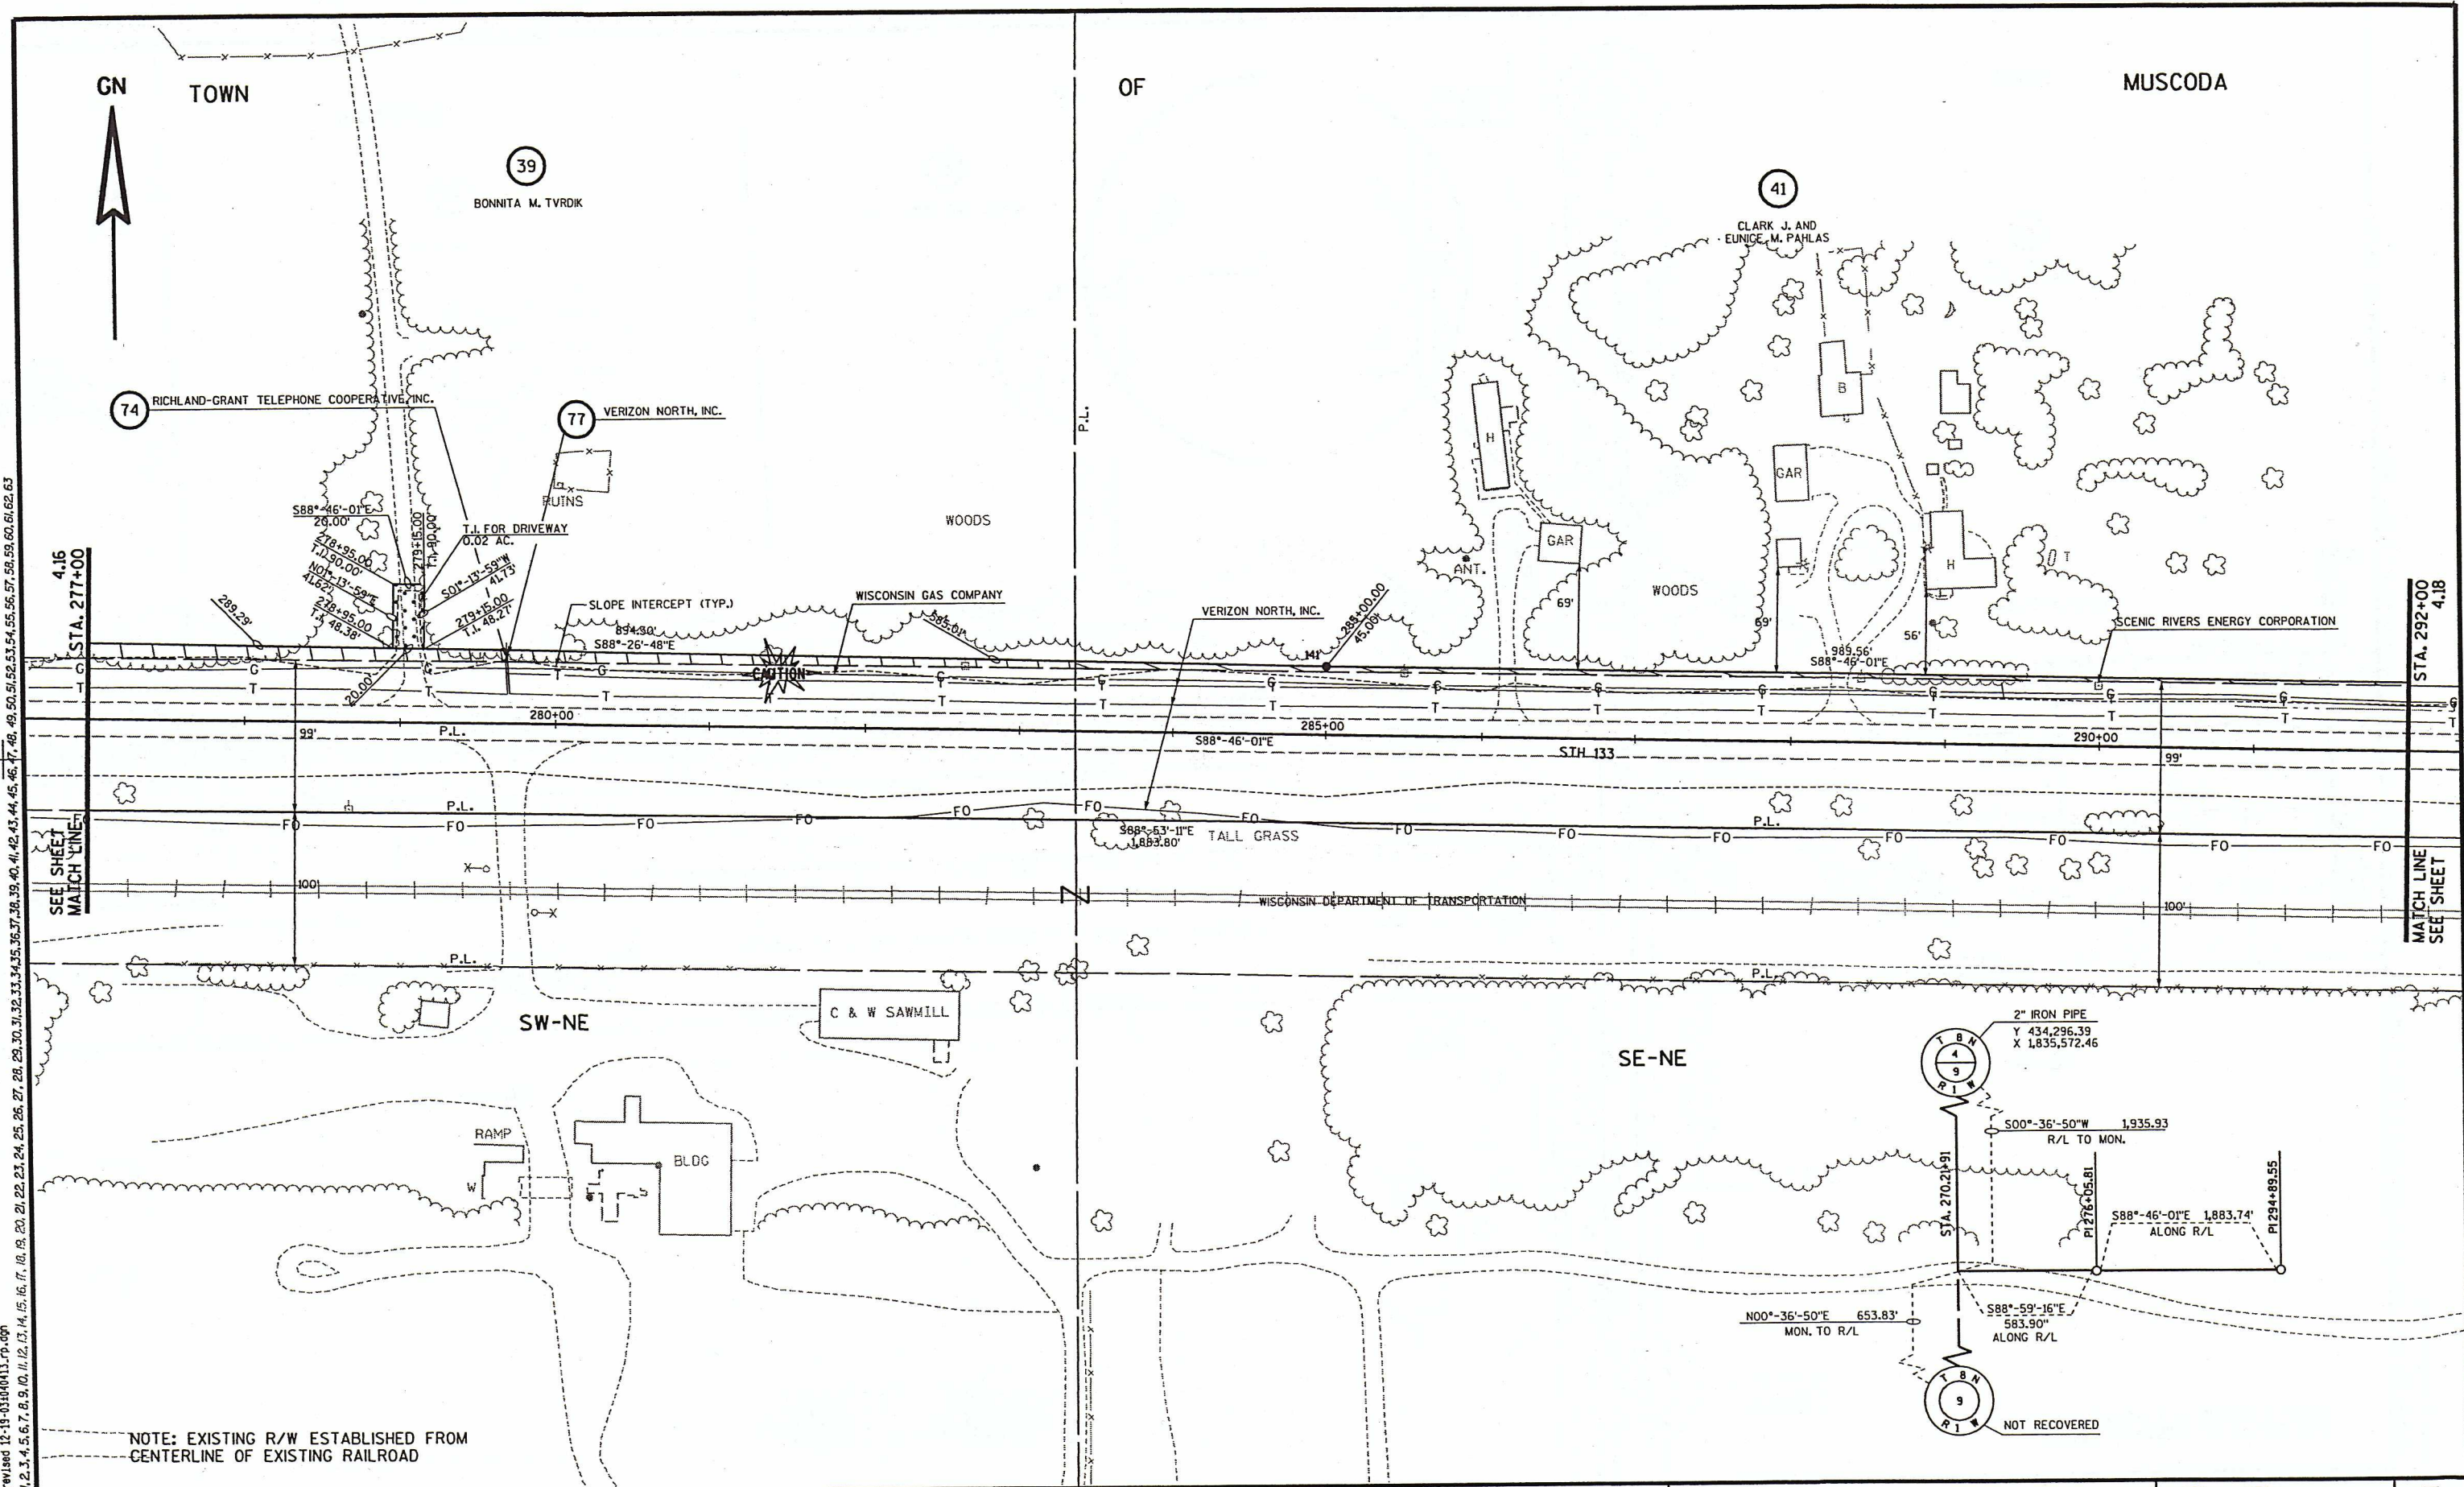

REVISION DATE:		2-21-03 N.C. 6-11-03 N.C. 12-19-03 N.C.	SCALE, FEET: 0100	DATE:	10-17-01	HIGHWAY:	S.T.H. 133	R/W PROJECT NUMBER:	5616-02-21	SHEET NUMBER:	4.17	E
GRID FACTOR:		0.99996		COUNTY:	GRANT	FEDERAL PROJECT NUMBER:						
PLOT NAME: PLOT SCALE: PLOT DATE: **...plottingdate...** WISDOT/CADD SHEET 75												

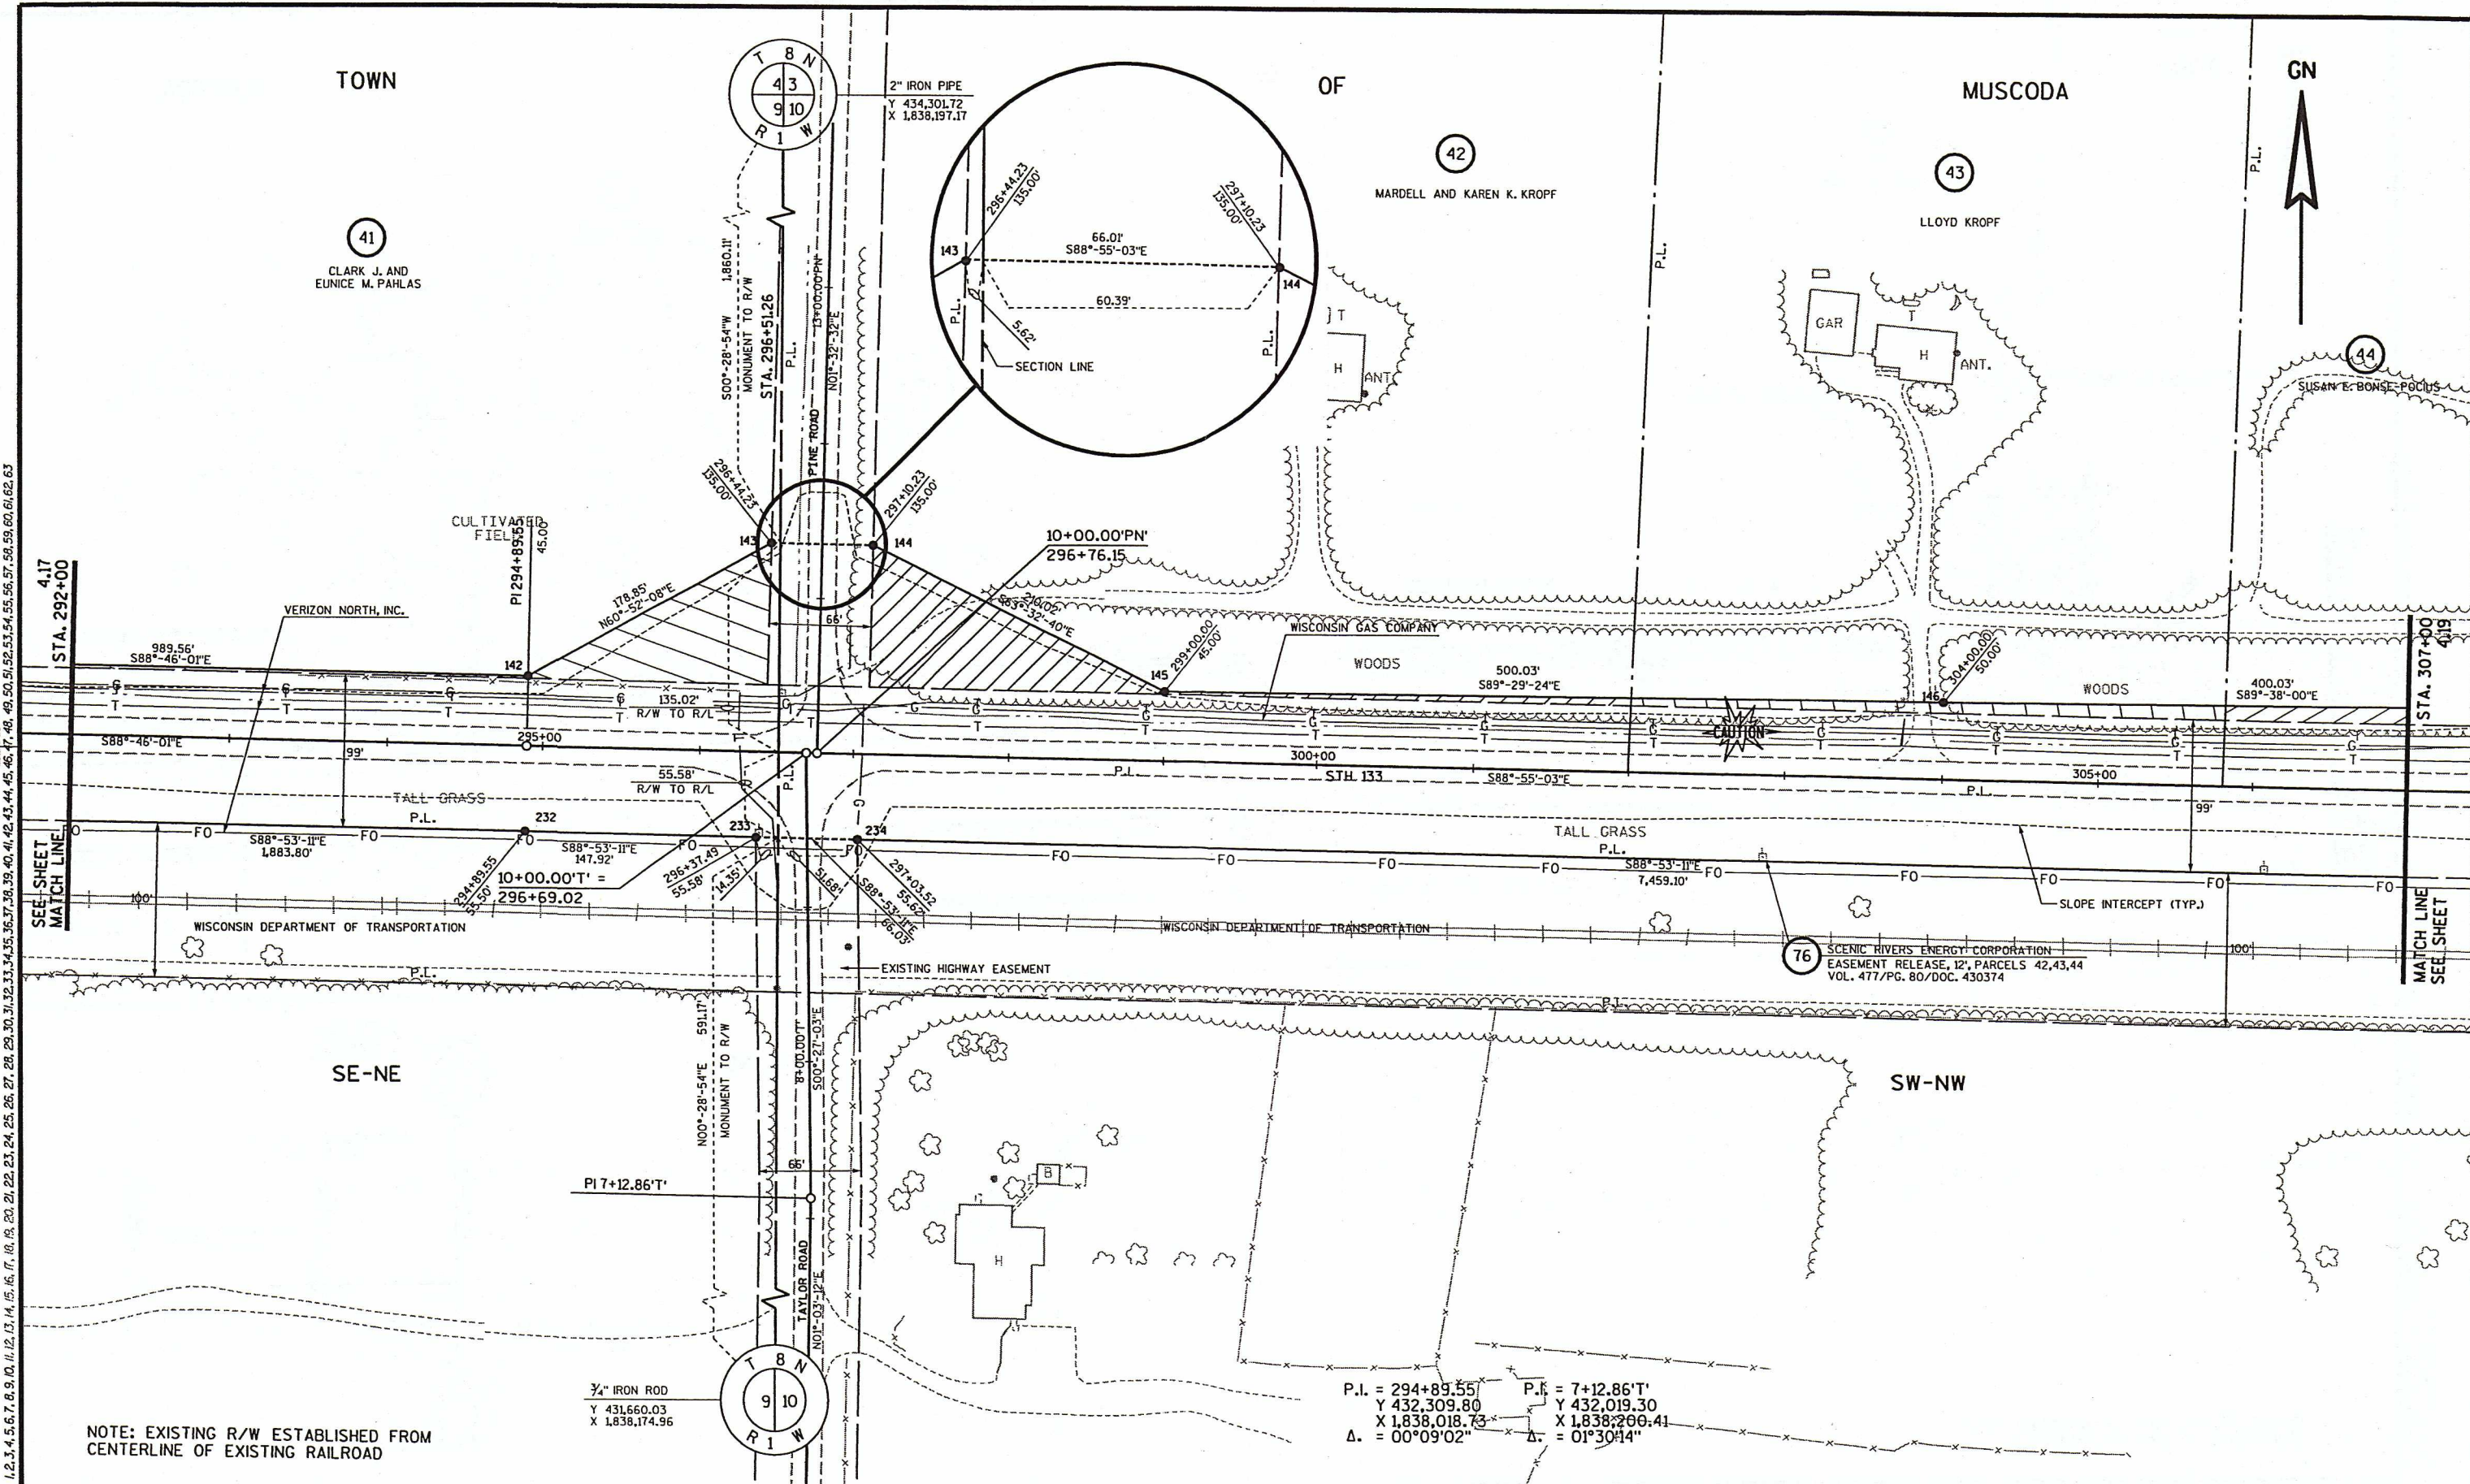


NOTE: EXISTING R/W ESTABLISHED FROM CENTERLINE OF EXISTING RAILROAD

REVISION DATE:	2-21-03 6-11-03 N.C. 12-19-03 N.C.	SCALE, FEET:	0 100	DATE:	10-17-01	HIGHWAY:	S.T.H. 133	R/W PROJECT NUMBER:	5616-02-21	SHEET NUMBER:	4.18	E
GRID FACTOR:	0.99996	COUNTY:	GRANT	FEDERAL PROJECT NUMBER:								

USER: 12/23/2003 12:27:30 PM
 K:\from-f\l\l-12-19-03\041111.rpt.dgn
 LEVELS ON - 1, 2, 3, 4, 5, 6, 7, 8, 9, 10, 11, 12, 13, 14, 15, 16, 17, 18, 19, 20, 21, 22, 23, 24, 25, 26, 27, 28, 29, 30, 31, 32, 33, 34, 35, 36, 37, 38, 39, 40, 41, 42, 43, 44, 45, 46, 47, 48, 49, 50, 51, 52, 53, 54, 55, 56, 57, 58, 59, 60, 61, 62, 63

12/23/2003 12:27:51 PM k:\rwm\final-revised 12-19-03\040115-rp.dgn
LEVELS ON - 1,2,3,4,5,6,7,8,9,10,11,12,13,14,15,16,17,18,19,20,21,22,23,24,25,26,27,28,29,30,31,32,33,34,35,36,37,38,39,40,41,42,43,44,45,46,47,48,49,50,51,52,53,54,55,56,57,58,59,60,61,62,63

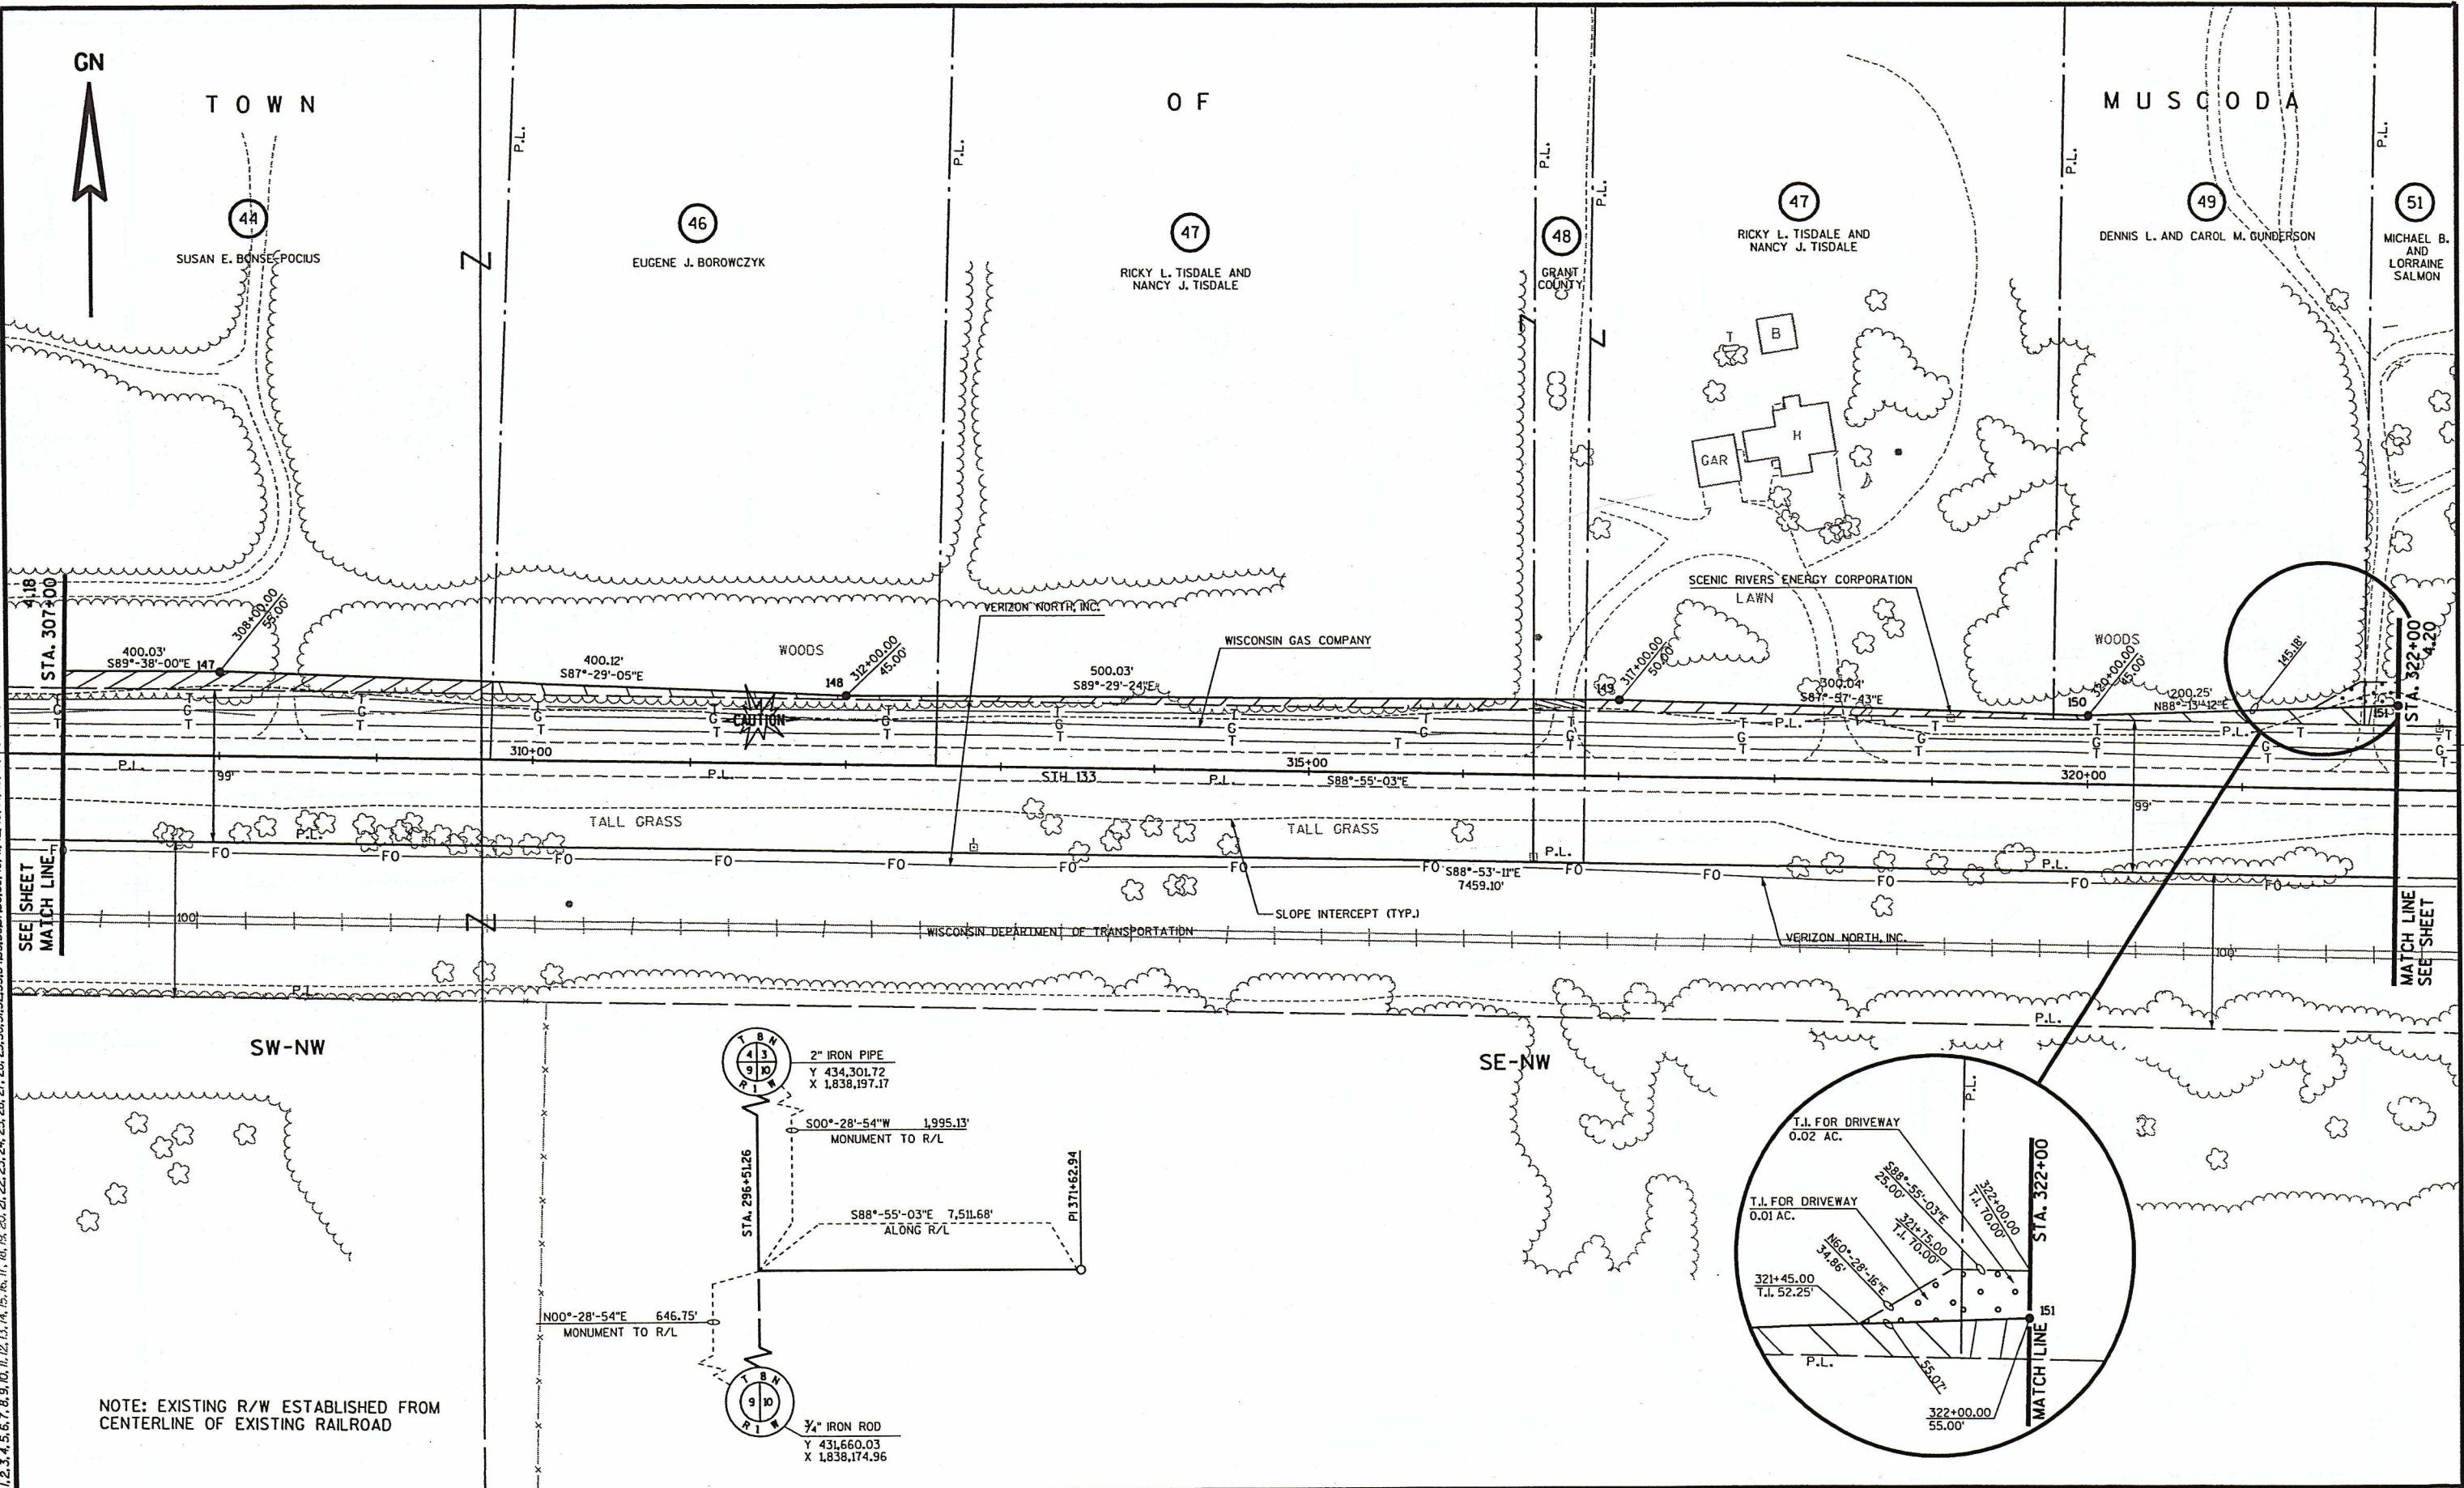

NOTE: EXISTING R/W ESTABLISHED FROM CENTERLINE OF EXISTING RAILROAD


REVISION DATE: 2-21-03 6-11-03 N.C. 12-19-03 N.C.	SCALE, FEET: 0100	DATE: 10-17-01	HIGHWAY: S.T.H. 133	R/W PROJECT NUMBER: 5616-02-21	SHEET NUMBER: 4.19	E
		GRID FACTOR: 0.99996	COUNTY: GRANT	FEDERAL PROJECT NUMBER:		

12/23/2003 12:27:31 PM k:\arow-fund-12-19-03\040115.rpt.dgn

LEVELS ON = 1,2,3,4,5,6,7,8,9,10,11,12,13,14,15,16,17,18,19,20,21,22,23,24,25,26,27,28,29,30,31,32,33,34,35,36,37,38,39,40,41,42,43,44,45,46,47,48,49,50,51,52,53,54,55,56,57,58,59,60,61,62,63

USER: 12/23/2003 12:27:31 PM k:\arow-fund-12-19-03\040115.rpt.dgn

LEVELS ON = 1,2,3,4,5,6,7,8,9,10,11,12,13,14,15,16,17,18,19,20,21,22,23,24,25,26,27,28,29,30,31,32,33,34,35,36,37,38,39,40,41,42,43,44,45,46,47,48,49,50,51,52,53,54,55,56,57,58,59,60,61,62,63

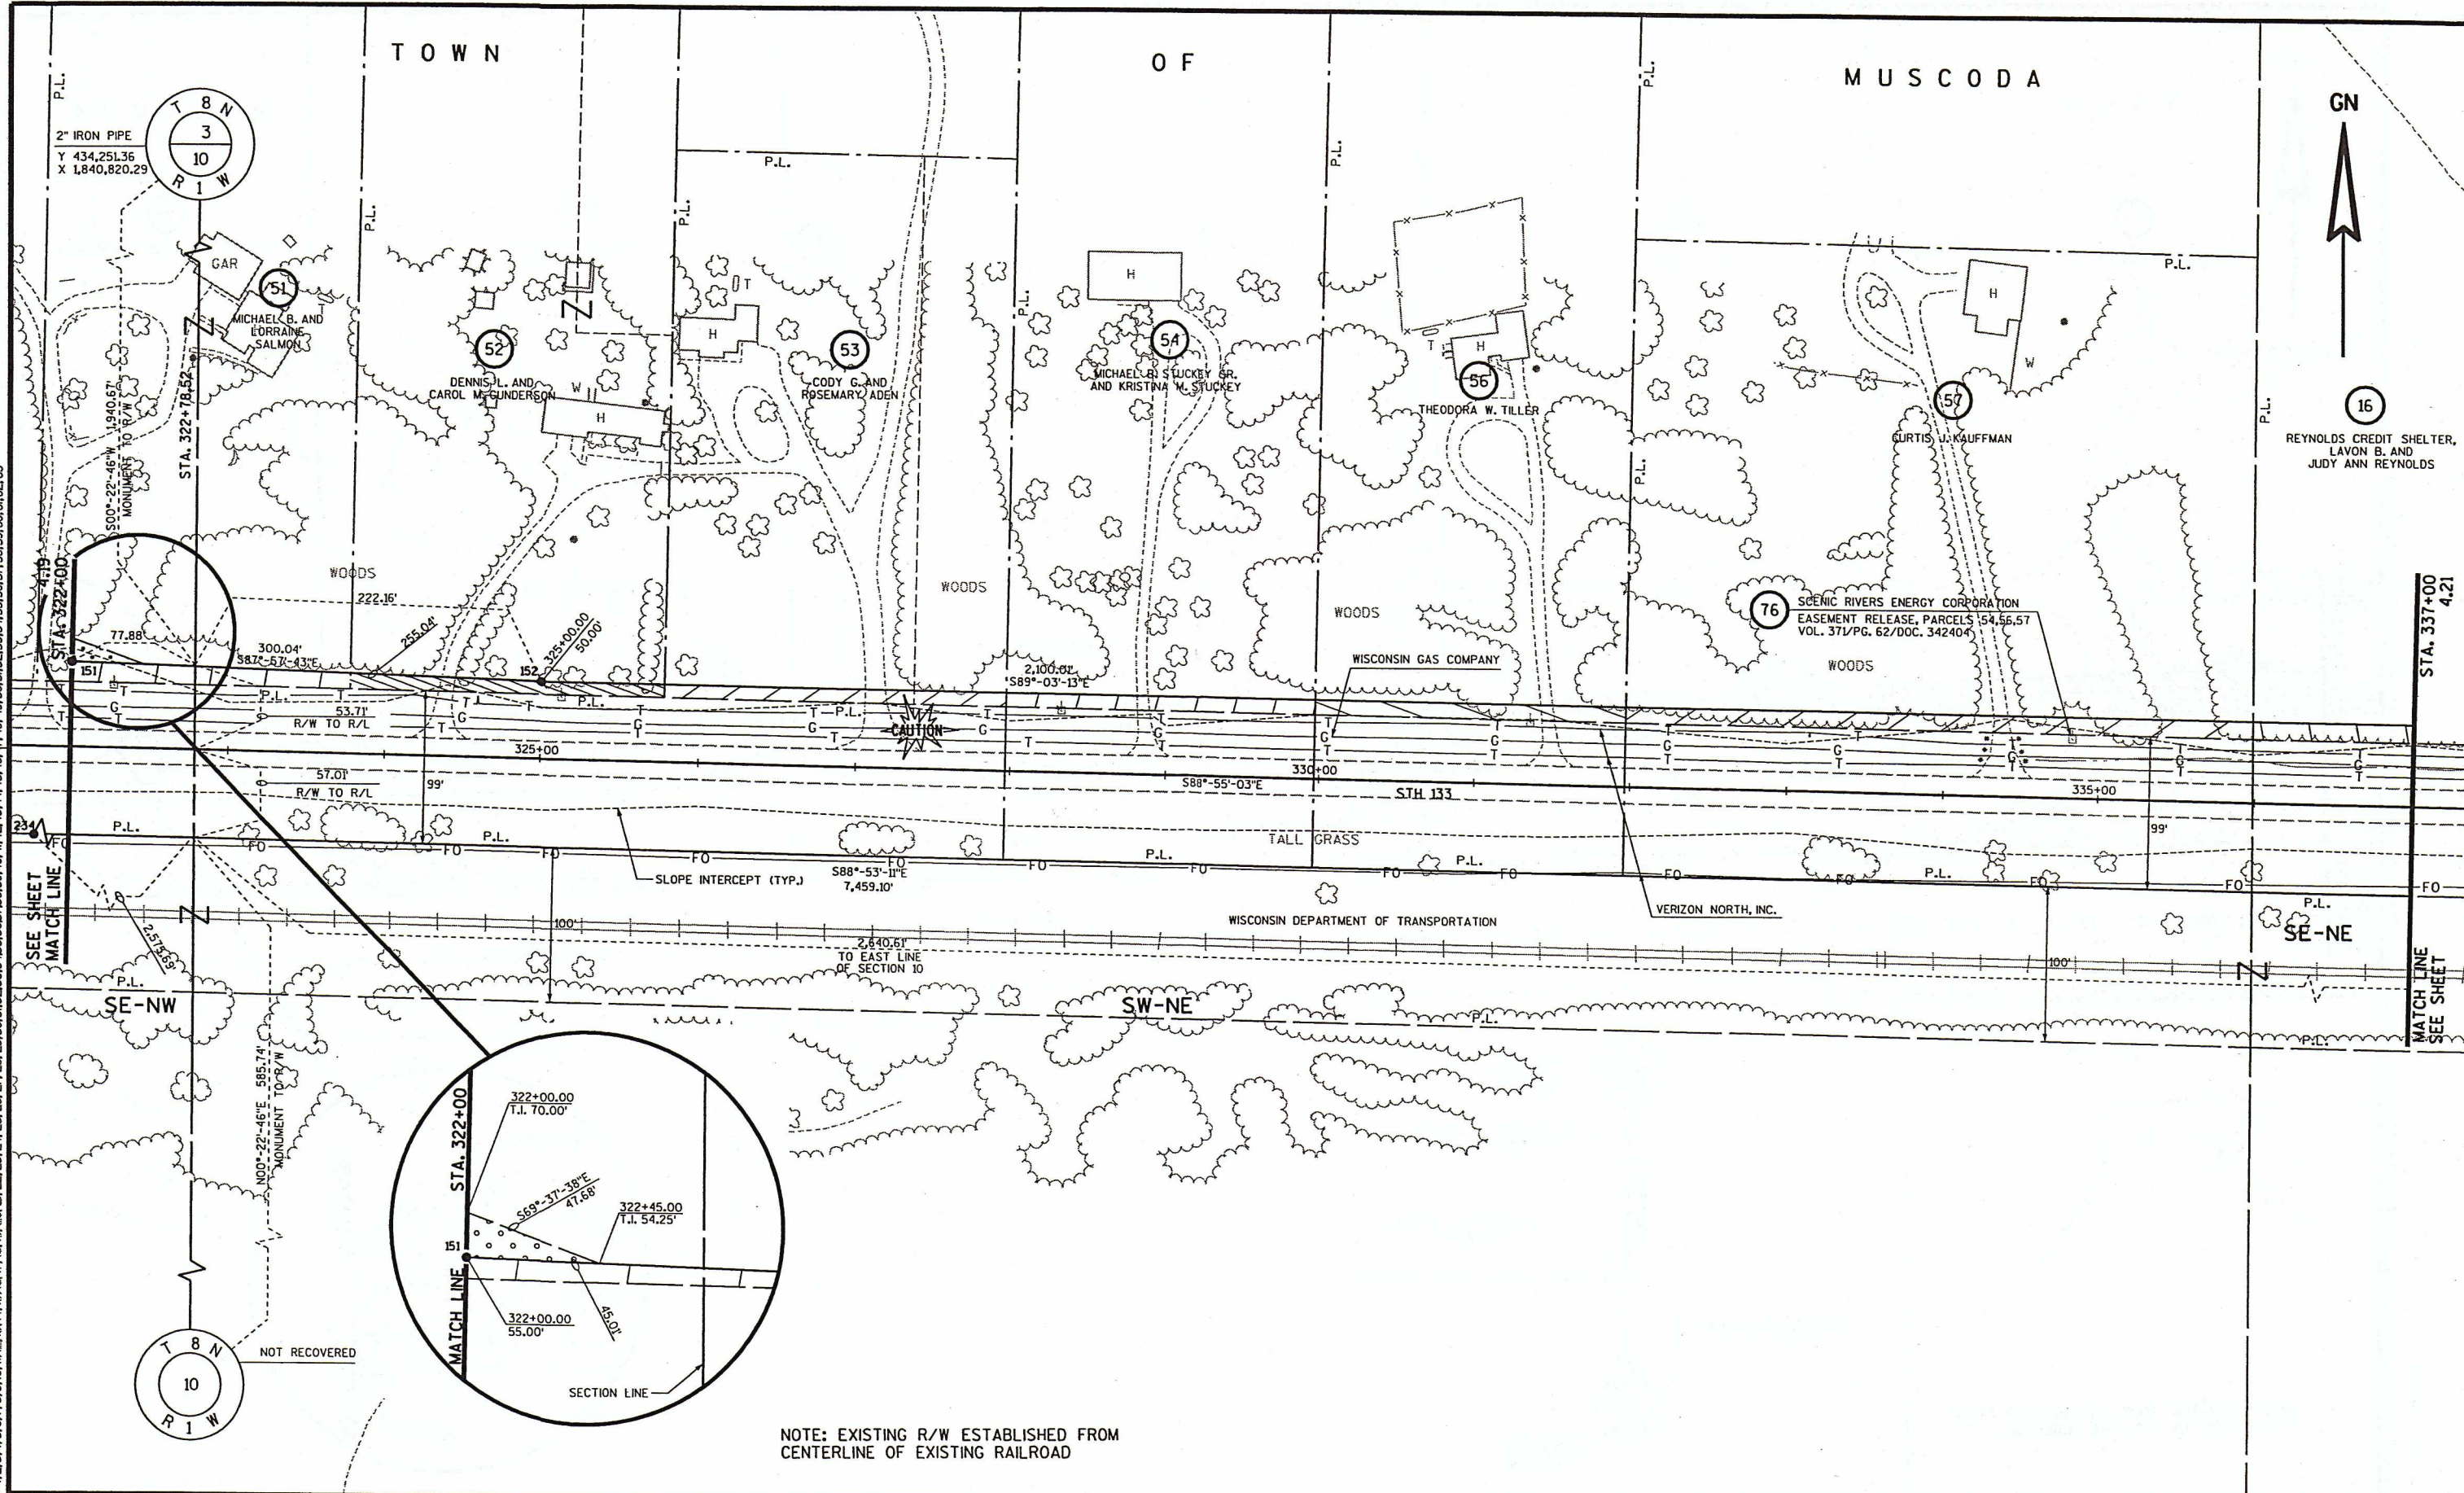

REVISION DATE:	2-21-03 N.C. 6-11-03 N.C. 12-19-03 N.C.	SCALE, FEET:	0 100	DATE:	10-17-01	HIGHWAY:	S.T.H. 133	R/W PROJECT NUMBER:	5616-02-21	SHEET NUMBER:	4.20	E
FILE NAME :	ORIGINATOR :	PLOT NAME :	PLOT SCALE :	PLOT DATE: **...plottingdate...**	GRID FACTOR:	0.99996	COUNTY:	GRANT	FEDERAL PROJECT NUMBER:			

12/23/2003 12:27:31 PM
K:\road\final\12-19-03\1040411.rdp.dgn
LEVELS ON = 1, 2, 3, 4, 5, 6, 7, 8, 9, 10, 11, 12, 13, 14, 15, 16, 17, 18, 19, 20, 21, 22, 23, 24, 25, 26, 27, 28, 29, 30, 31, 32, 33, 34, 35, 36, 37, 38, 39, 40, 41, 42, 43, 44, 45, 46, 47, 48, 49, 50, 51, 52, 53, 54, 55, 56, 57, 58, 59, 60, 61, 62, 63

TOWN

OF

MUSCODA

GN

16

REYNOLDS CREDIT SHELTER,
LAVON B. AND JUDY ANN REYNOLDS

78

NORTHERN NATURAL GAS COMPANY
EASEMENT RELEASE, PARCEL 58
VOL. 381/PG. 506-507/DOC. 366665

58

CLYDE J. AND CHERYL L. CARPENTER

77

VERIZON NORTH, INC.

WOODS

SW-NW

4.20
STA. 337+00

SEE SHEET
MATCH LINE

4.22
STA. 352+00

MATCH LINE
SEE SHEET

NOTE: EXISTING R/W ESTABLISHED FROM
CENTERLINE OF EXISTING RAILROAD

REVISION DATE:

2-21-03 N.C.
6-11-03 N.C.
12-19-03 N.C.

SCALE, FEET:



DATE:

10-17-01

HIGHWAY:

S.T.H. 133

R/W PROJECT NUMBER:

5616-02-21

SHEET NUMBER:

4.21

E

GRID FACTOR:

0.99996

COUNTY:

GRANT

FEDERAL PROJECT NUMBER:

FILE NAME :



ORIGINATOR :

PLOT NAME :

PLOT SCALE :

PLOT DATE: **...plottingdate...**


WISDOT/CADDs SHEET 75

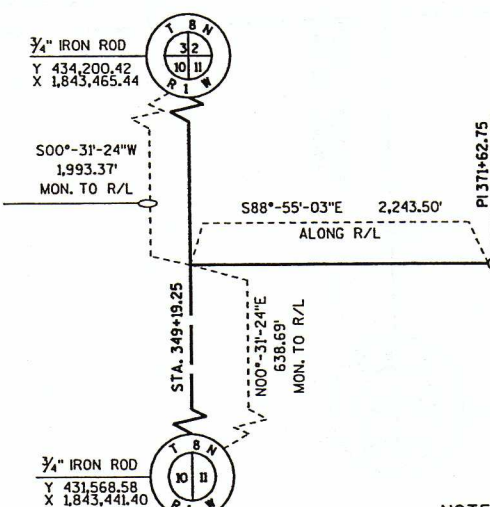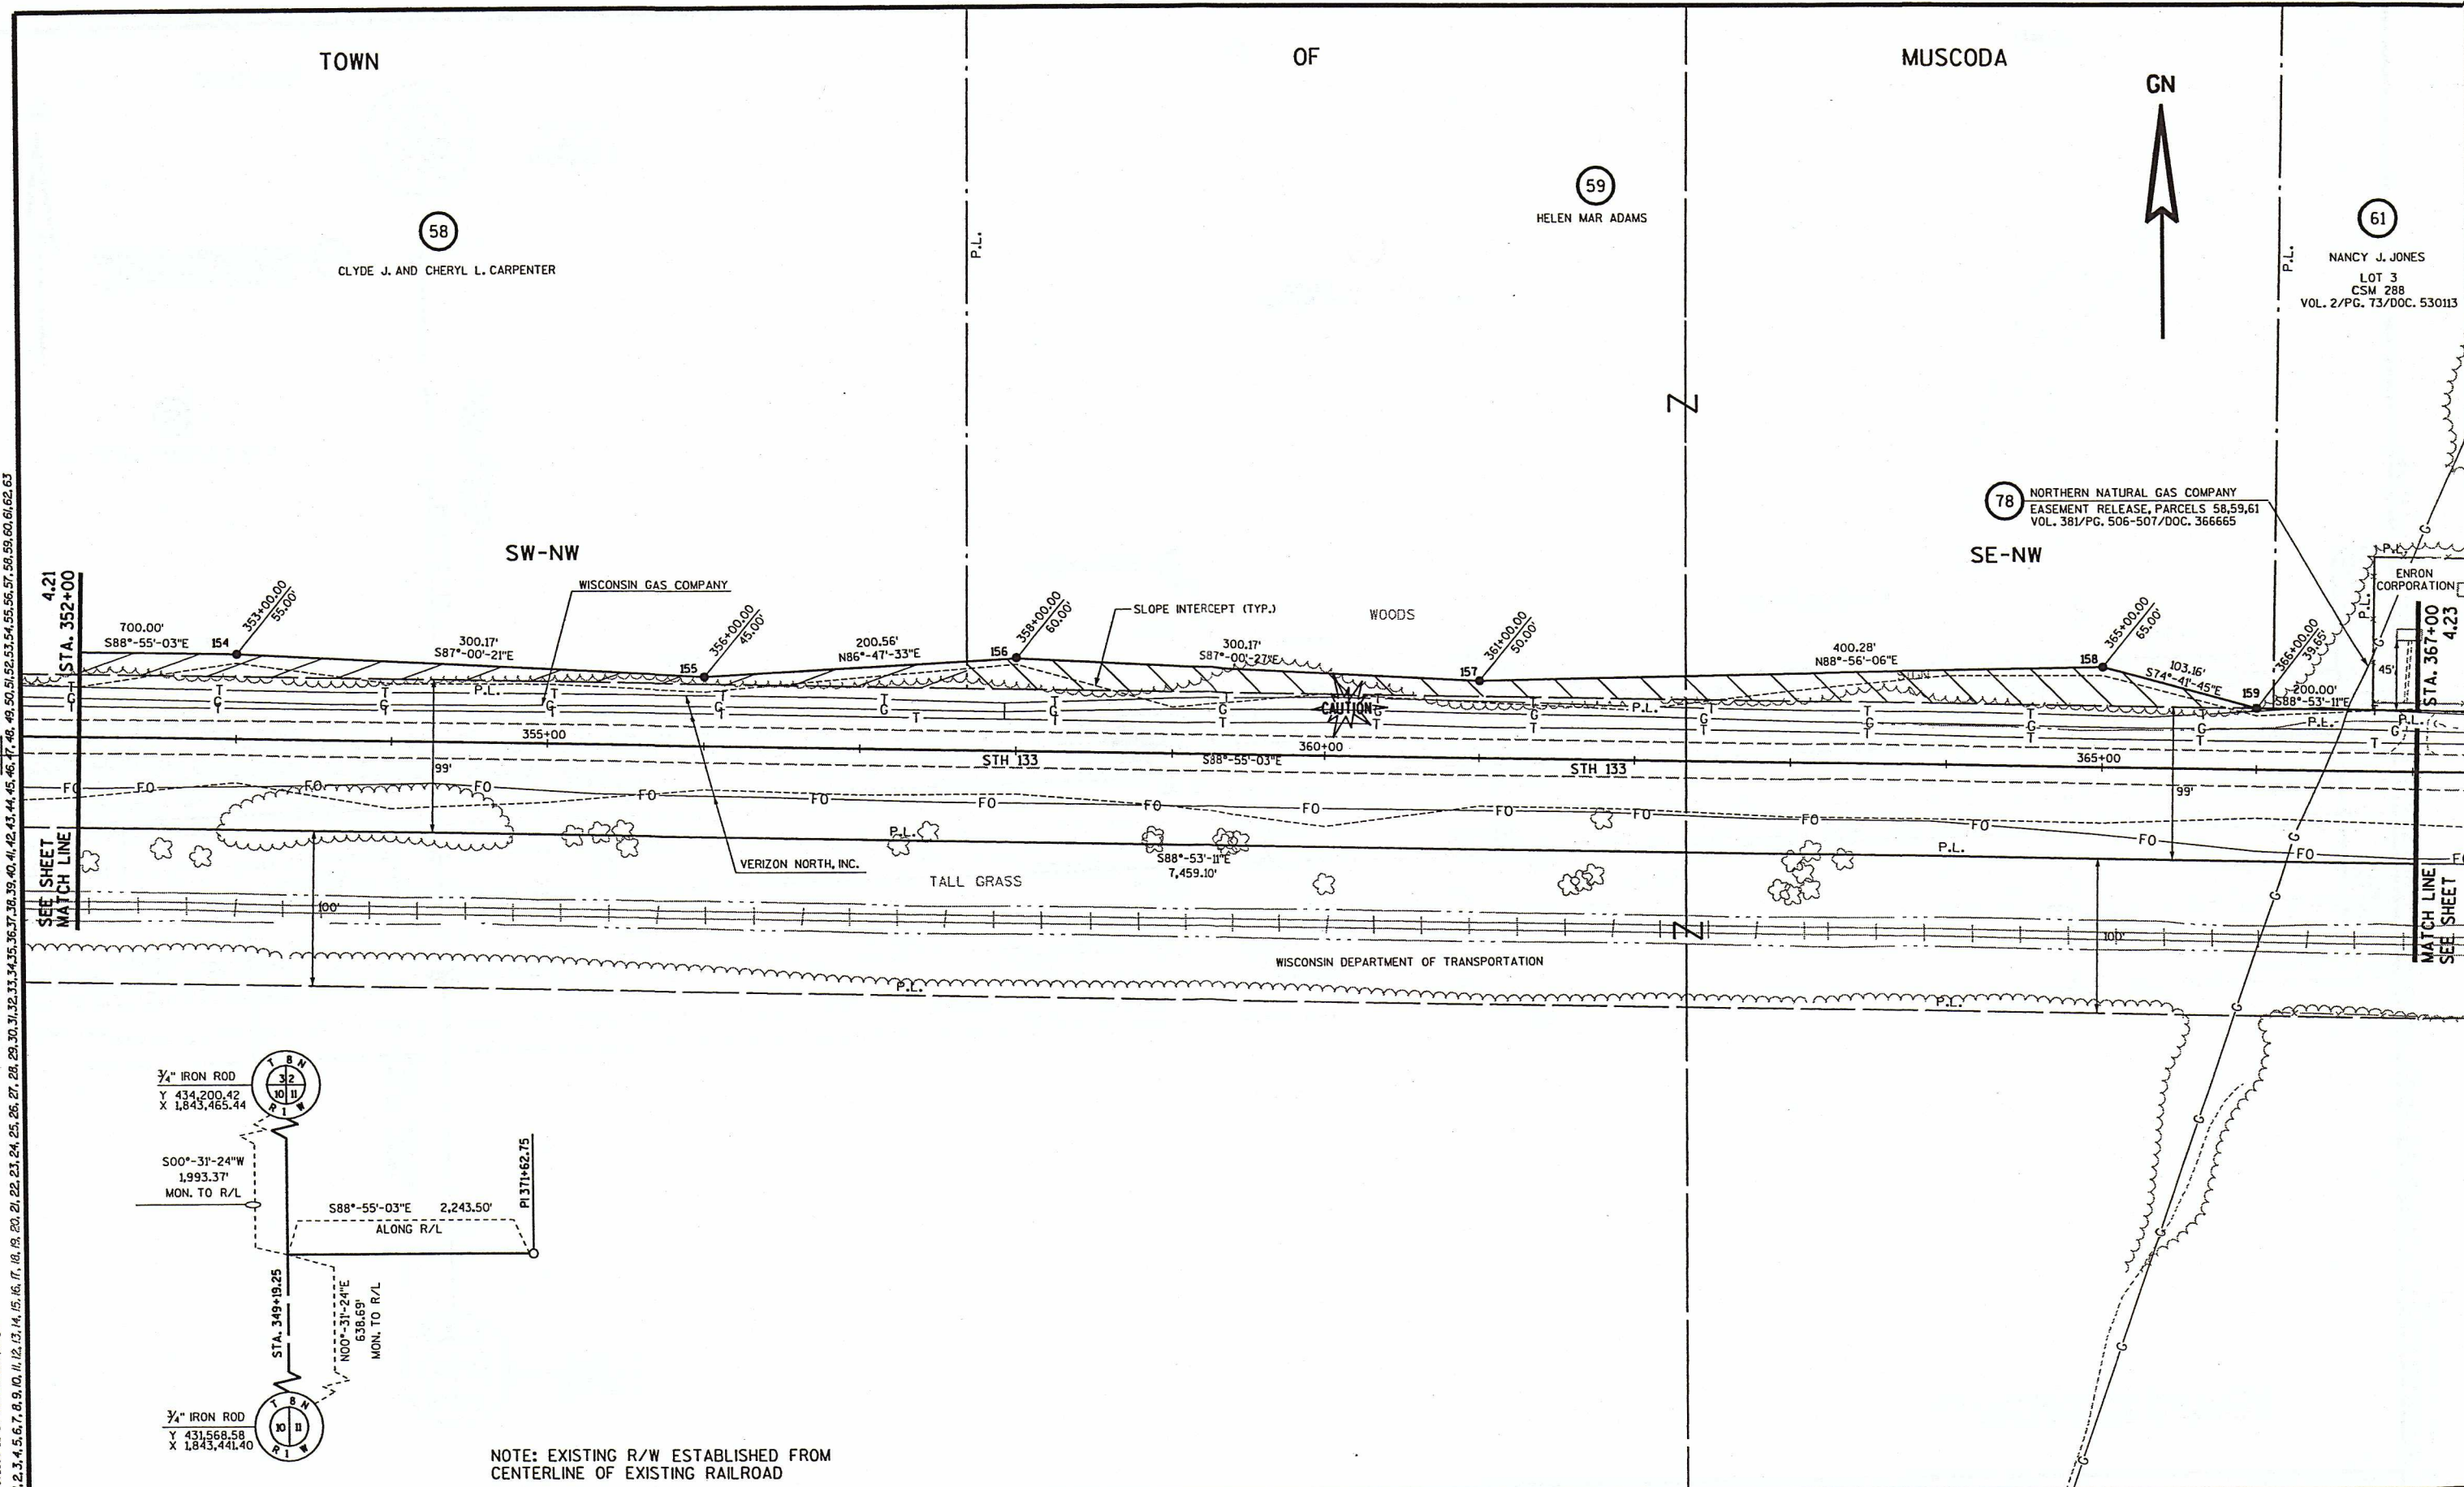

NOTE: EXISTING R/W ESTABLISHED FROM
CENTERLINE OF EXISTING RAILROAD

REVISION DATE:	2-21-03 N.C. 6-11-03 N.C. 12-19-03 N.C.	SCALE, FEET:	0 100	DATE:	10-17-01	HIGHWAY:	S.T.H. 133	R/W PROJECT NUMBER:	5616-02-21	SHEET NUMBER:	4.22	E
GRID FACTOR:	0.99996	COUNTY:	GRANT	FEDERAL PROJECT NUMBER:								

USER: 12/21/2003 12:21:32 PM K:\proj\1\proj\12-19-03\004018.rp.dgn
LEVELS ON: 1, 2, 3, 4, 5, 6, 7, 8, 9, 10, 11, 12, 13, 14, 15, 16, 17, 18, 19, 20, 21, 22, 23, 24, 25, 26, 27, 28, 29, 30, 31, 32, 33, 34, 35, 36, 37, 38, 39, 40, 41, 42, 43, 44, 45, 46, 47, 48, 49, 50, 51, 52, 53, 54, 55, 56, 57, 58, 59, 60, 61, 62, 63

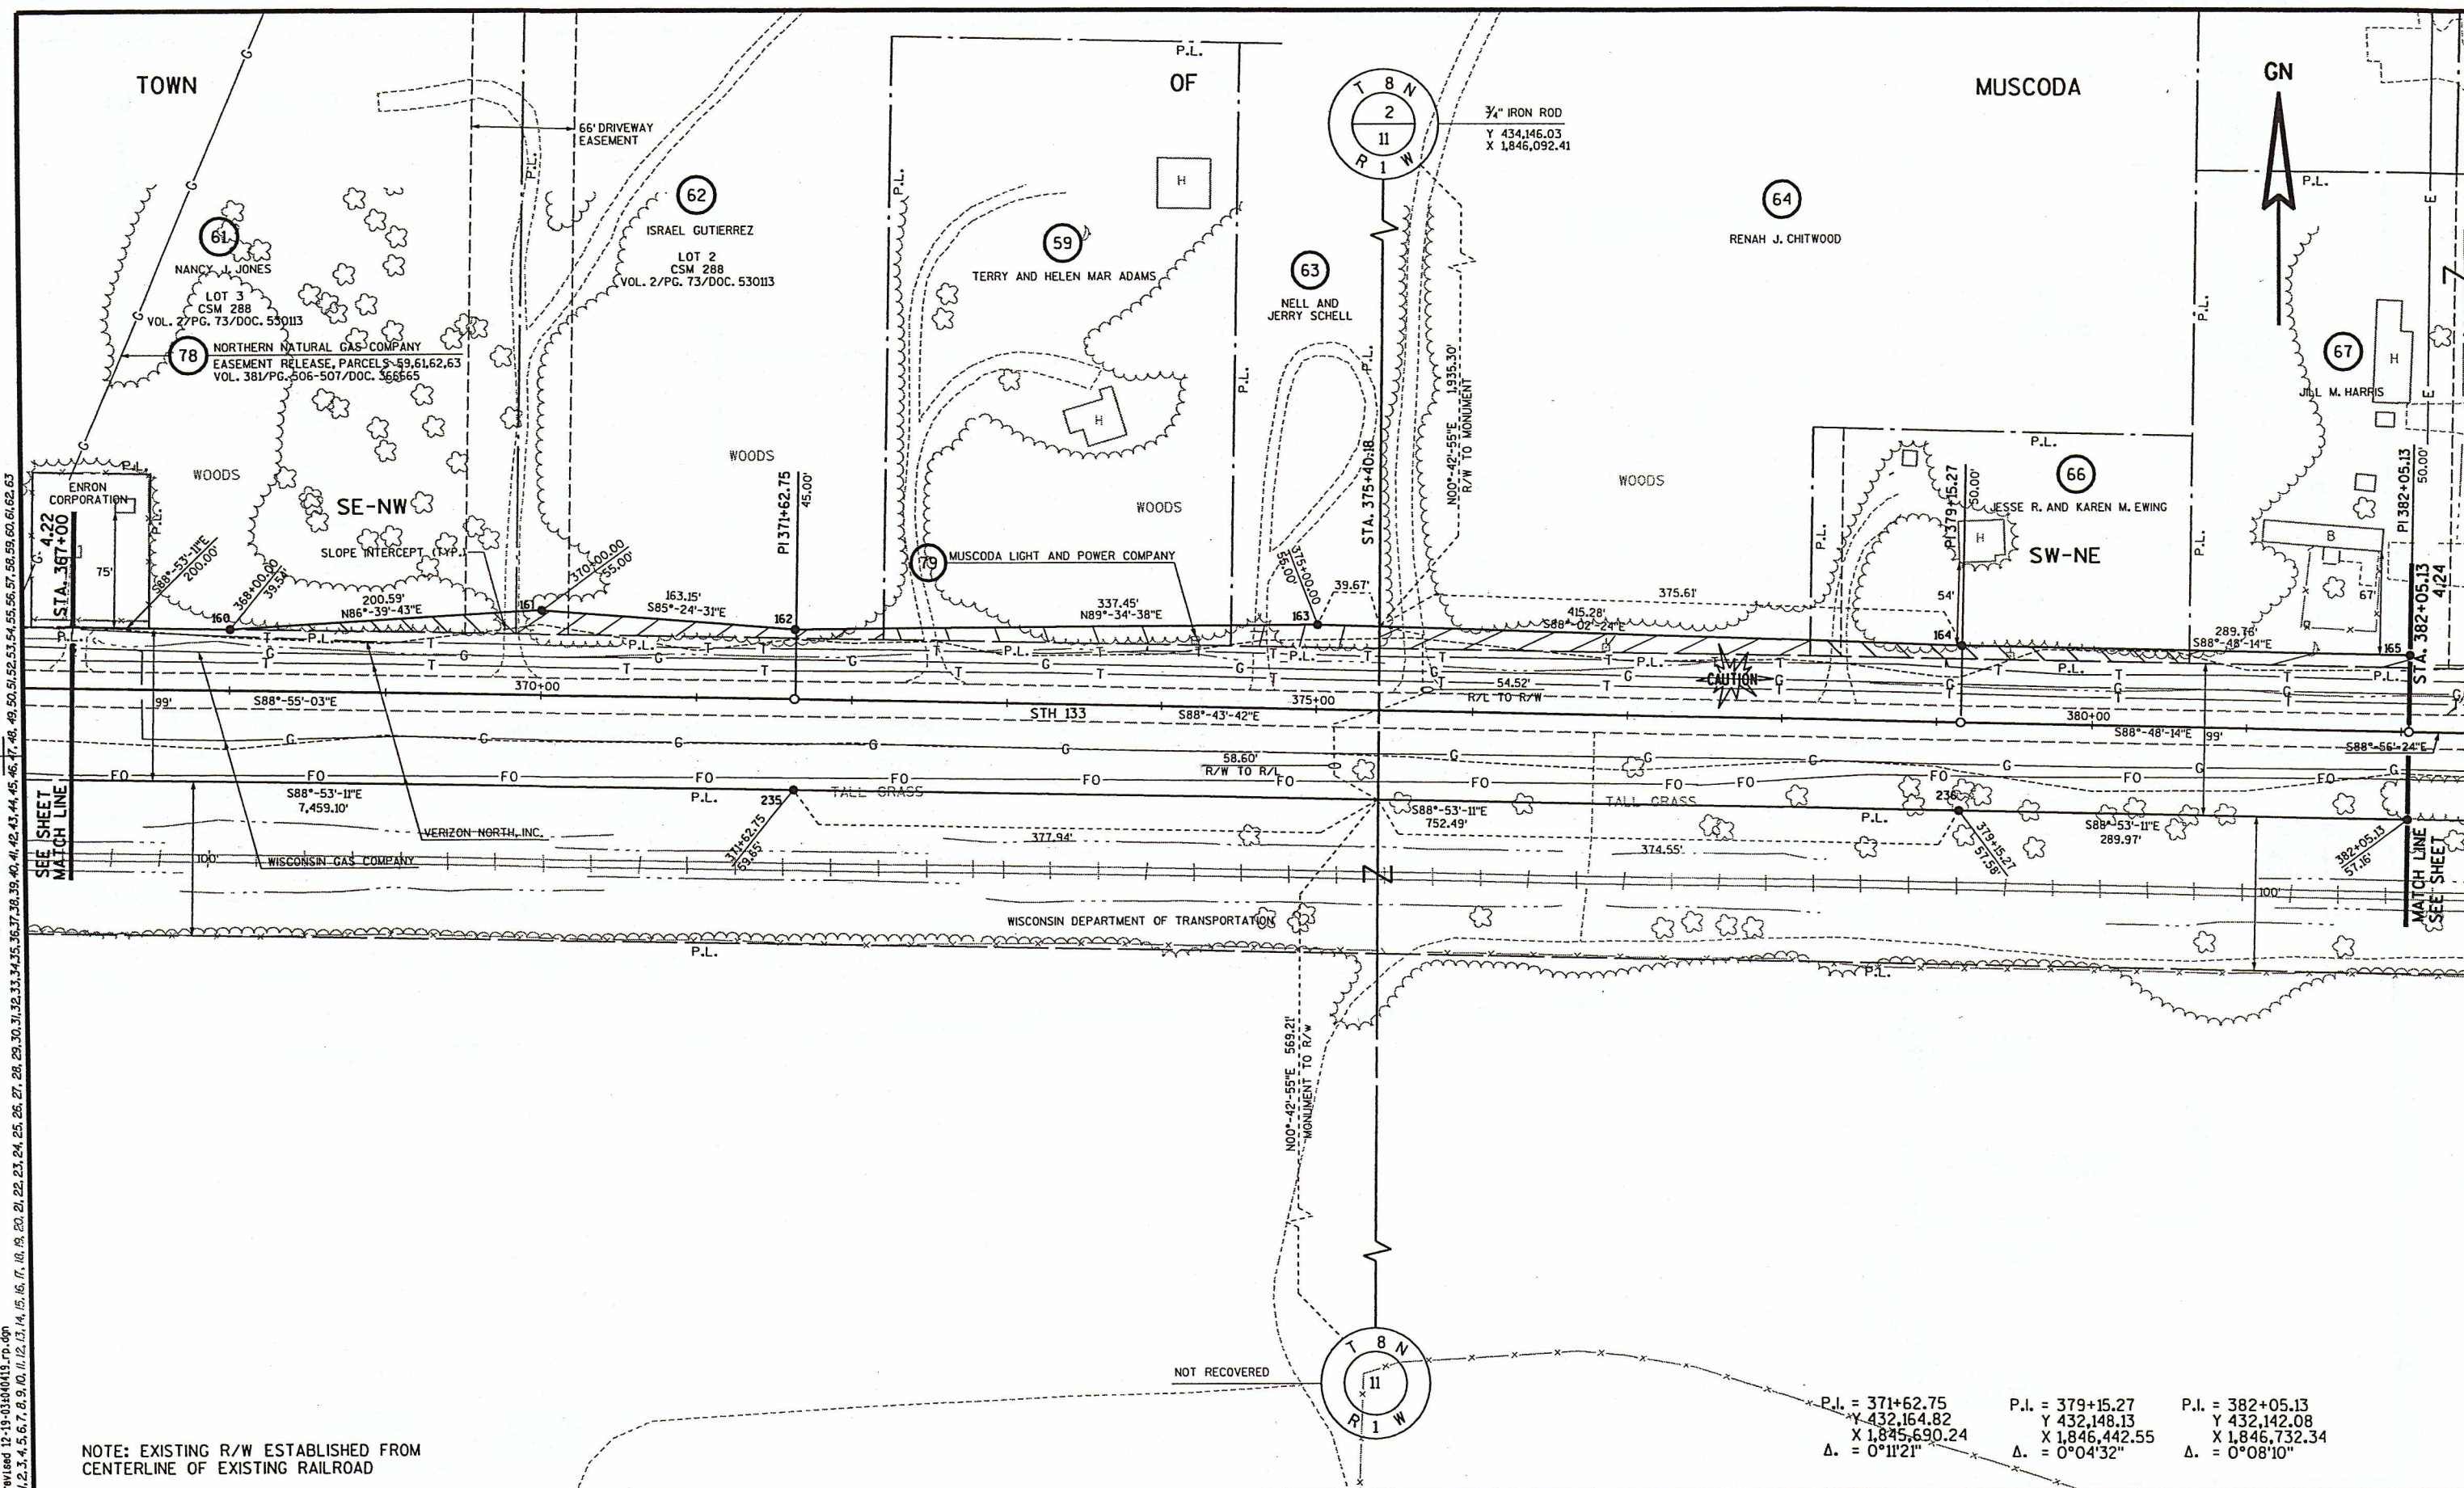


NOTE: EXISTING R/W ESTABLISHED FROM
CENTERLINE OF EXISTING RAILROAD

P.I. = 371+62.75 Y 432,164.82 X 1,845,690.24 Δ = 0°11'21"	P.I. = 379+15.27 Y 432,148.13 X 1,846,442.55 Δ = 0°04'32"	P.I. = 382+05.13 Y 432,142.08 X 1,846,732.34 Δ = 0°08'10"
--	--	--

REVISION DATE:	2-21-03 6-11-03 N.C. 12-19-03 N.C.	SCALE, FEET:		DATE:	10-17-01	HIGHWAY:	S.T.H. 133	R/W PROJECT NUMBER:	5616-02-21	SHEET NUMBER:	4.23	E
GRID FACTOR:	0.99996	COUNTY:	GRANT	FEDERAL PROJECT NUMBER:								

USER:
12/23/2003
12:27:12 PM
K:\proj\Inval-revised\12-19-03\40413-rd.dgn
LEVELS ON = 1, 2, 3, 4, 5, 6, 7, 8, 9, 10, 11, 12, 13, 14, 15, 16, 17, 18, 19, 20, 21, 22, 23, 24, 25, 26, 27, 28, 29, 30, 31, 32, 33, 34, 35, 36, 37, 38, 39, 40, 41, 42, 43, 44, 45, 46, 47, 48, 49, 50, 51, 52, 53, 54, 55, 56, 57, 58, 59, 60, 61, 62, 63

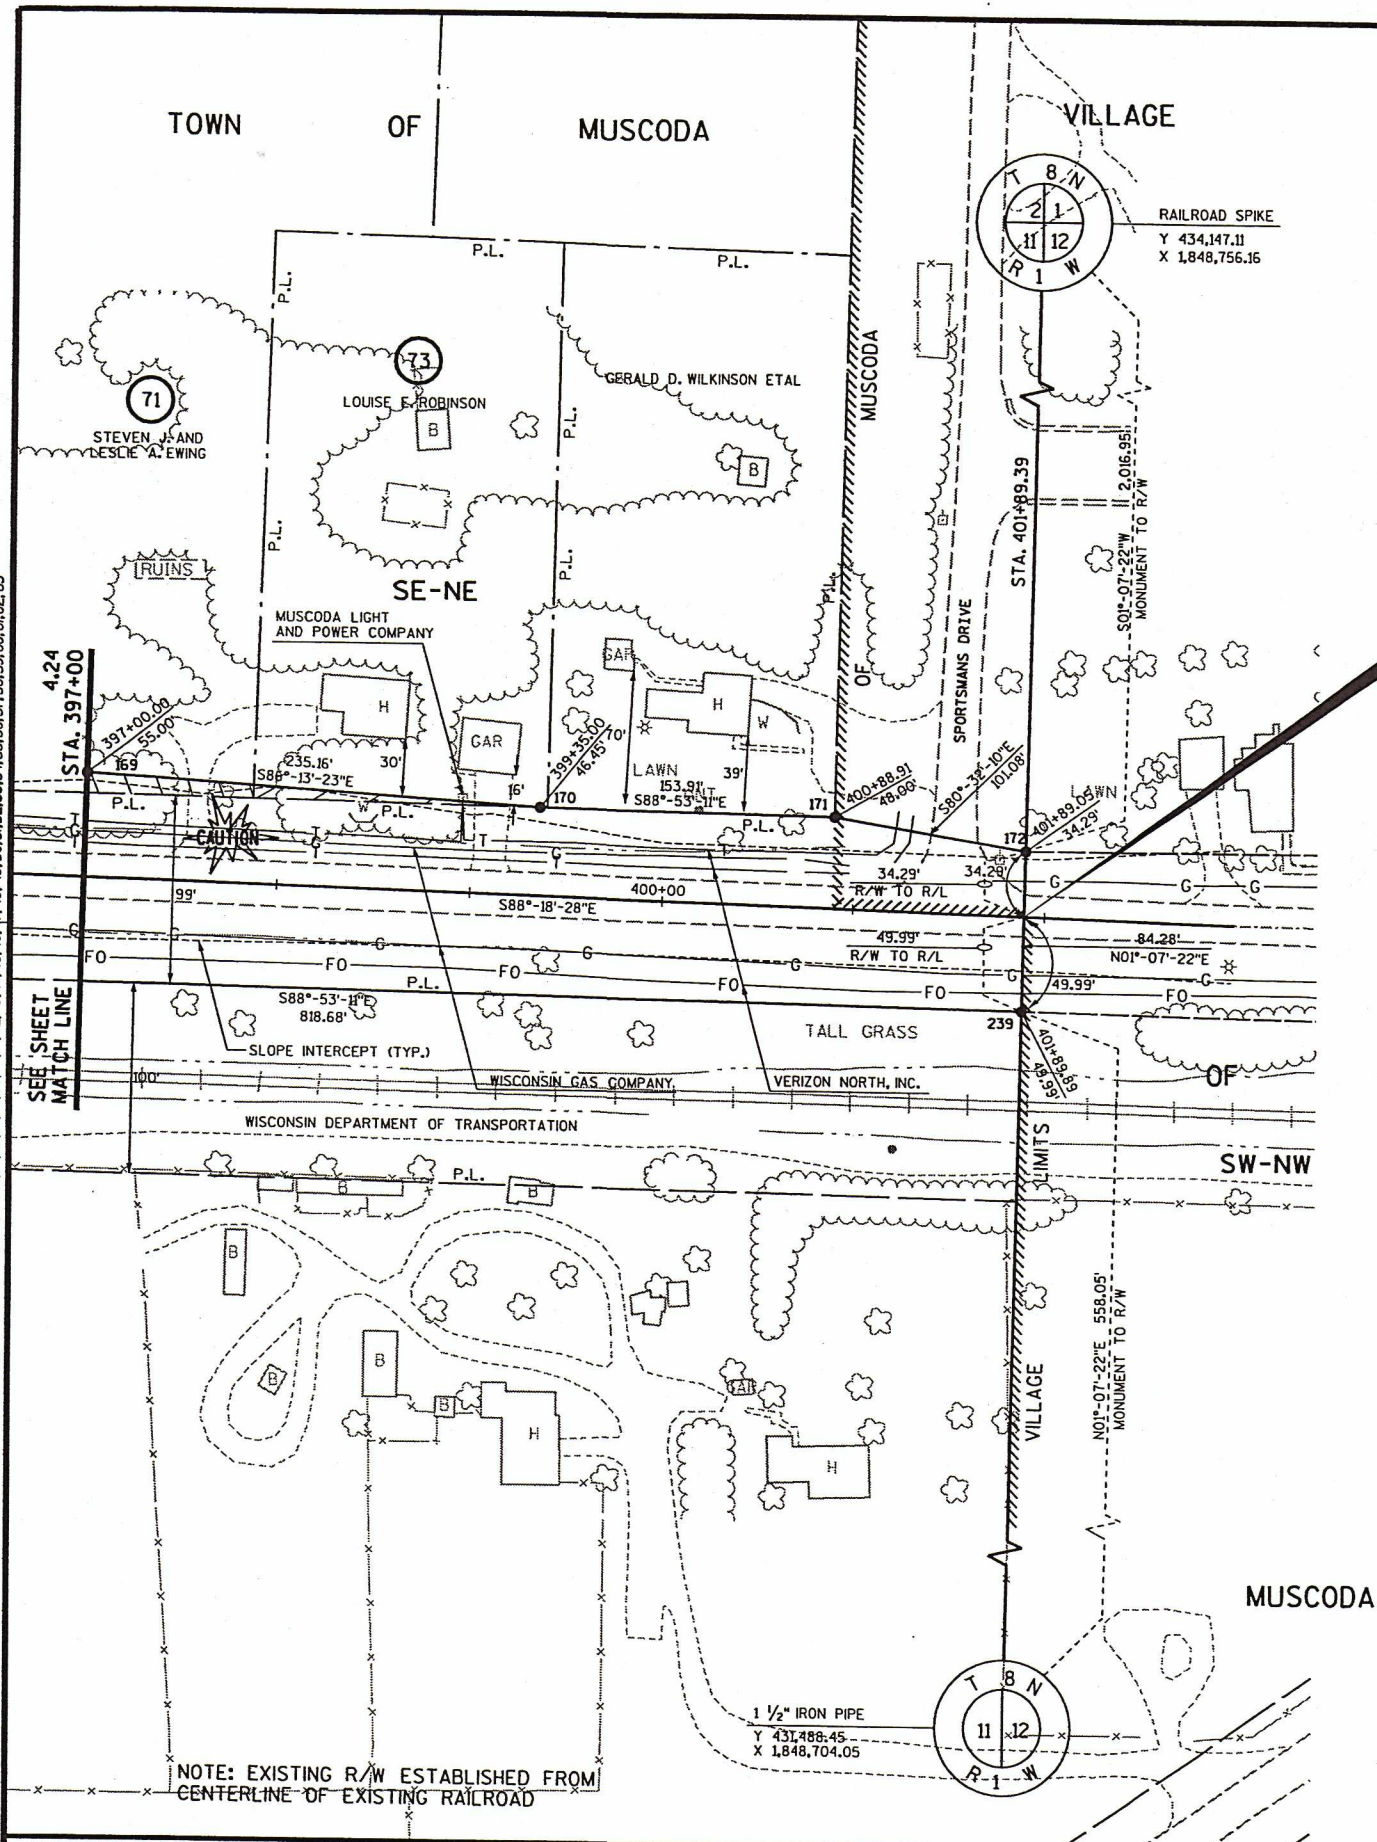

REVISION DATE:		2-21-03 N.C. 6-11-03 N.C. 12-19-03 N.C.	SCALE, FEET: 0100	DATE: 10-17-01	HIGHWAY: S.T.H. 133	R/W PROJECT NUMBER: 5616-02-21	SHEET NUMBER: 4.25	E
FILE NAME :				GRID FACTOR: 0.99996	COUNTY: GRANT	FEDERAL PROJECT NUMBER:		
ORIGINATOR :				PLOT NAME :	PLOT SCALE :	PLOT DATE: **...plottingdate...**		