PROJECT COST ALLOCATION

Wisconsin Department of Transportation

DT1532 4/2000 (Replaces RE 3021)

To: Bureau of State Highway Programs
Program Finance Section, Room #951

From: Real Estate Management District 1

Design Study Report Date	N/A
Relocation Plan Approval Date	N/A
Relocation Order Approval Date	4/1/03

Project
5616-02-21
Blue River - Muscoda Road

STH 133
Grant County

BSHP Approval

BHRE Finance Unit Use Only:

Order Number Assigned

Initials Date

- [ ] Original
- [X] Revision # 1
- [ ] Final
- [ ] Phased Project ID

- [ ] 5550 - State
- [ ] 5526 - County
- [ ] 5531 - Local

NON-DELIVERY

1.	Estimated right of way costs of all parcels (exclusive of reimbursable utilities.) See attached Parcel Cost Estimate.	$ $0.00	
2.	Estimated relocation assistance and moving costs.	$ $0.00	
3.	**Amount to be encumbered. (Total of Lines 1 & 2)**		$ $0.00
4.	Other contracts for razing, site clearance.		$ $0.00

DELIVERY

5a.	Estimated Labor Costs	$ $0.00	
5b.	Contracts (Title, Appraisals, etc.)	$ $0.00	
5c.	Total Delivery		$ $0.00
5d.	Percent of delivery (5c. divided by Line 3)	0.00 %	
6.	**Total Acquisition Cost Estimate: (Total of Lines 3, 4 & 5c)**		$ $0.00

7.	Total number of parcels on plat.	Previous	59
		+ or - Revised	0
		Total	59

8. Project Concepts

To record several plat changes. No additional funds to be encumbered at this time.

There are 5 utility parcels in addition to the above.

(District Planning Section) (Date)

(District Real Estate Representative) 4/1/03 (Date)

RELOCATION ORDER

Wisconsin Department of Transportation
DT1708 2000 (Replaces RE3006)

Project	Name of Road	Highway	County
5616-02-21	Blue River - Muscoda Road	STH 133	Grant
Right of Way Plat Date	**Plat Sheet Numbers**	**Date of Previously Approved Relocation Order**	
2/21/03	4.1 - 4.25	2/14/03	

Description of Termini of Project

Beginning at a point 766.25 feet South of and 134.27 feet West of the North quarter corner of Section 12, Town 8 North, Range 2 West; thence continuing to a point 2050.85 feet South of and 40.20 feet West of the Northeast corner of Section 11, Town 8 North, Range 1 West.

To properly establish, lay out, widen, enlarge, extend, construct, reconstruct, improve, or maintain a portion of the highway designated above, it is necessary to relocate or change and acquire certain lands or interests in lands as shown on the right of way plat for the above project.

To effect this change, pursuant to authority granted under Sections 84.02(3) and 84.09, Wisconsin Statutes, the Department of Transportation orders that:

1. The said highway is laid out and established to the lines and widths as shown on the plat.

2. The required lands or interests in lands as shown on the plat shall be acquired by the Division of Transportation Districts in the name of the State of Wisconsin, Division of Transportation Infrastructure Development, pursuant to the provisions of Section 84.09(1) or (2), Wisconsin Statutes.

3. This order supersedes and amends any previous order issued by the Department.

(Real Estate Management) 4/1/03 (Date)

Project No.
5616-02-71

Relocation Order No.
5616-02-21

Record of Revisions to Right of Way Plat

Highway:
STH 133

County:
GRANT

ORIGINAL

Parcel No.	Sheet No.	Date	Description of Revisions	D	S	L
	ALL	2/21/2003	ADDED REVISION DATE	X	X	X
2	4.2	2/21/2003	CHANGED NAME AND ACREAGES		X	X
6	4.2	2/21/2003	CHANGED ACREAGES		X	X
14	4.2	2/21/2003	CHANGED NAME		X	
22	4.2	2/21/2003	CHANGED NAME		X	
23	4.2	2/21/2003	CHANGED NAME		X	
42	4.2	2/21/2003	CHANGED NAME		X	
57	4.2	2/21/2003	CHANGED NAME	X		
43	4.3	2/21/2003	CHANGED NAME		X	
46	4.3	2/21/2003	CHANGED NAME		X	
49	4.3	2/21/2003	CHANGED NAME		X	
57	4.3	2/21/2003	CHANGED NAME		X	
62	4.3	2/21/2003	CHANGED NAME		X	
64	4.3	2/21/2003	CHANGED NAME		X	
2	4.4	2/21/2003	PARCEL DIVIDED, HALF ADDED TO PARCEL 6	X		
2	4.6	2/21/2003	PARCEL DIVIDED, HALF ADDED TO PARCEL 6, CHANGED NAME	X		X
6	4.6	2/21/2003	LAND FROM PARCEL 2 ADDED TO PARCEL 6	X		X
14	4.7	2/21/2003	CHANGED NAME	X		
14	4.8	2/21/2003	CHANGED NAME	X		
22	4.9	2/21/2003	CHANGED NAME	X		
22	4.10	2/21/2003	CHANGED NAME	X		
23	4.10	2/21/2003	CHANGED NAME	X		
22	4.11	2/21/2003	CHANGED NAME	X		
23	4.11	2/21/2003	CHANGED NAME	X		
32	4.14	2/21/2003	SIGN ADDED	X		
42	4.18	2/21/2003	CHANGED NAME	X		
43	4.18	2/21/2003	CHANGED NAME	X		
46	4.19	2/21/2003	CHANGED NAME	X		
49	4.19	2/21/2003	CHANGED NAME	X		
62	4.23	2/21/2003	CHANGED NAME	X		
64	4.23	2/21/2003	CHANGED NAME	X		

D = Detail Sheet
S = Schedule Sheet
L = Legal Description

CONVENTIONAL SIGNS AND ABBREVIATIONS

STATE LINE
COUNTY LINE
TOWNSHIP AND RANGE LINES
SECTION LINE
QUARTER LINE
SIXTEENTH LINE
NEW REFERENCE LINE
NEW R/W LINE
EXISTING R/W LINE
PROPERTY LINE (P.L.)
CORPORATE LIMITS (NAME)
LOT, TIE AND OTHER MINOR LINES
SLOPE INTERCEPTS (SLOPE INTERCEPTS)
UNDERGROUND FACILITY (Communications, Electric, Etc.) (C (Type))
FENCE
TEMPORARY INTEREST
EASEMENT (Highway, Permanent Limited or Restricted Development)
BEAM GUARD
TRANSMISSION STRUCTURES (Line Optional)
RAIL LINE (SMALL SCALE) (LARGE SCALE)

SECTION CORNER
NOTATION FOR COMBUSTABLE FLUIDS (CAUTION)
NOTATION FOR HIGH VOLTAGE TRANSMISSION LINES (CAUTION)
BRIDGE
STREAM OR RIVER (NAME)
LAKE (NAME)
CULVERT (Box, Pipe Or Cattle Pass) (Type)
SIGN / SIGN

FOUNDATION OR RUIN (FDN.)
BUILDING (TYPE)
CEMETERY
R/W MONUMENT
NON-MONUMENTED R/W POINT
IRON PIN (I.P.)
VALVE (GAS (TYPE))
WINDMILL
MANHOLE, SEPTIC VENT, WELL, ETC. (M.H. (Type))
GAS PUMPS (G.P.)
BUSHES
TREES (Deciduous) (Coniferous)
WOODS
ENCROACHING SIGN (E-1 / SIGN)

	COMPENSABLE	NON-COMPENSABLE
ELECTRIC POLE	■	□
TELEPHONE POLE	⌀	⌀
PEDESTAL (Label Type - Communications, Electric)	⊠	⊠

NO ACCESS (By Acquisition)
NO ACCESS (By Statutory Authority)
NO ACCESS (By Previous Project)

ACRES	AC.	GARAGE	GAR	PROPERTY LINE	P.L.
AHEAD	AH	GAS VALVE	G.V.	RADIUS	R
ALUMINUM	ALUM.	HOUSE	H	REFERENCE LINE	R/L
AND OTHERS	ET AL	IRON PIPE OR PIN	I.P.	RIGHT-OF-WAY	R/W
ANTENNA	ANT	LENGTH	L	SECTION	SEC.
BACK	BK	LONG CHORD	L.C.	SHED	S
BARN	B	LONG CHORD BEARING	L.C.B.	SQUARE FEET	SF
BLOCK	BLK	MANHOLE	MH	STATE TRUNK HIGHWAY	S.T.H.
BUILDING	BLDG	MONUMENT	MON.	STATION	STA.
CENTERLINE	CL	PAGE	P.	TANGENT	T.
CERTIFIED SURVEY MAP	CSM	POINT OF BEGINNING	P.O.B.	TANK	T
CORNER	COR.	POINT OF CURVATURE	PC	TELEPHONE PEDESTAL	T.P.
COUNTY TRUNK HIGHWAY	C.T.H.	POINT OF INTERSECTION	PI	TEMPORARY INTEREST	T.I.
DELTA	△	POINT OF TANGENCY	PT	TYPICAL	TYP.
DOCUMENT	DOC.			VOLUME	VOL.
FEET	FT				
FOUNDATION	FDN				

NOTES

DIMENSIONING FOR THE NEW R/W IS MEASURED ALONG AND PERPENDICULAR TO THE NEW REFERENCE LINES.

GOVERNMENTAL LAND LINE AND REFERENCE LINE ARE NOT COINCIDENTAL.

DISTANCES FROM REFERENCE LINE ARE ←XX'/R→

DISTANCES FROM GOVERNMENTAL LAND LINE ARE ←XX'/G→ OR XX' G


EXISTING HIGHWAY RIGHT OF WAY SHOWN HEREIN IS BASED ON THE FOLLOWING POINTS OF REFERENCE AS SPECIFIED ON EACH PLAT DETAIL SHEET : PREVIOUS PROJECT 5616-00-21. CENTERLINE OF EXISTING PAVEMENT, CENTERLINE OF EXISTING RAILROAD, AS NOTED.

COORDINATES AND BEARINGS ON THIS PLAT ARE ORIENTED TO THE WISCONSIN COORDINATE SYSTEM SOUTH ZONE, NAD 83 (91). ALL PLAT DISTANCES ARE GROUND LENGTH AND MAY BE CONVERTED TO GRID LENGTH BY MULTIPLYING THE DISTANCE BY THE GRID FACTOR PROVIDED ON THE DETAIL SHEET(S).

RIGHT OF WAY MONUMENTS ARE TYPE 2 AND ARE PLACED PRIOR TO OR AT THE TIME OF LAND TITLE TRANSFER.

RIGHT OF WAY BOUNDARIES ARE DEFINED WITH COURSES OF THE PERIMETER OF THE HIGHWAY LANDS REFERENCED TO THE U.S. PUBLIC LAND SURVEY OR OTHER "SURVEYS OF PUBLIC RECORDS".

END RELOCATION ORDER
STA. 401+89.89
2050.85' S. OF AND 40.20' W.
OF THE NE CORNER OF
SEC. 11 T-8-N, R-1-W

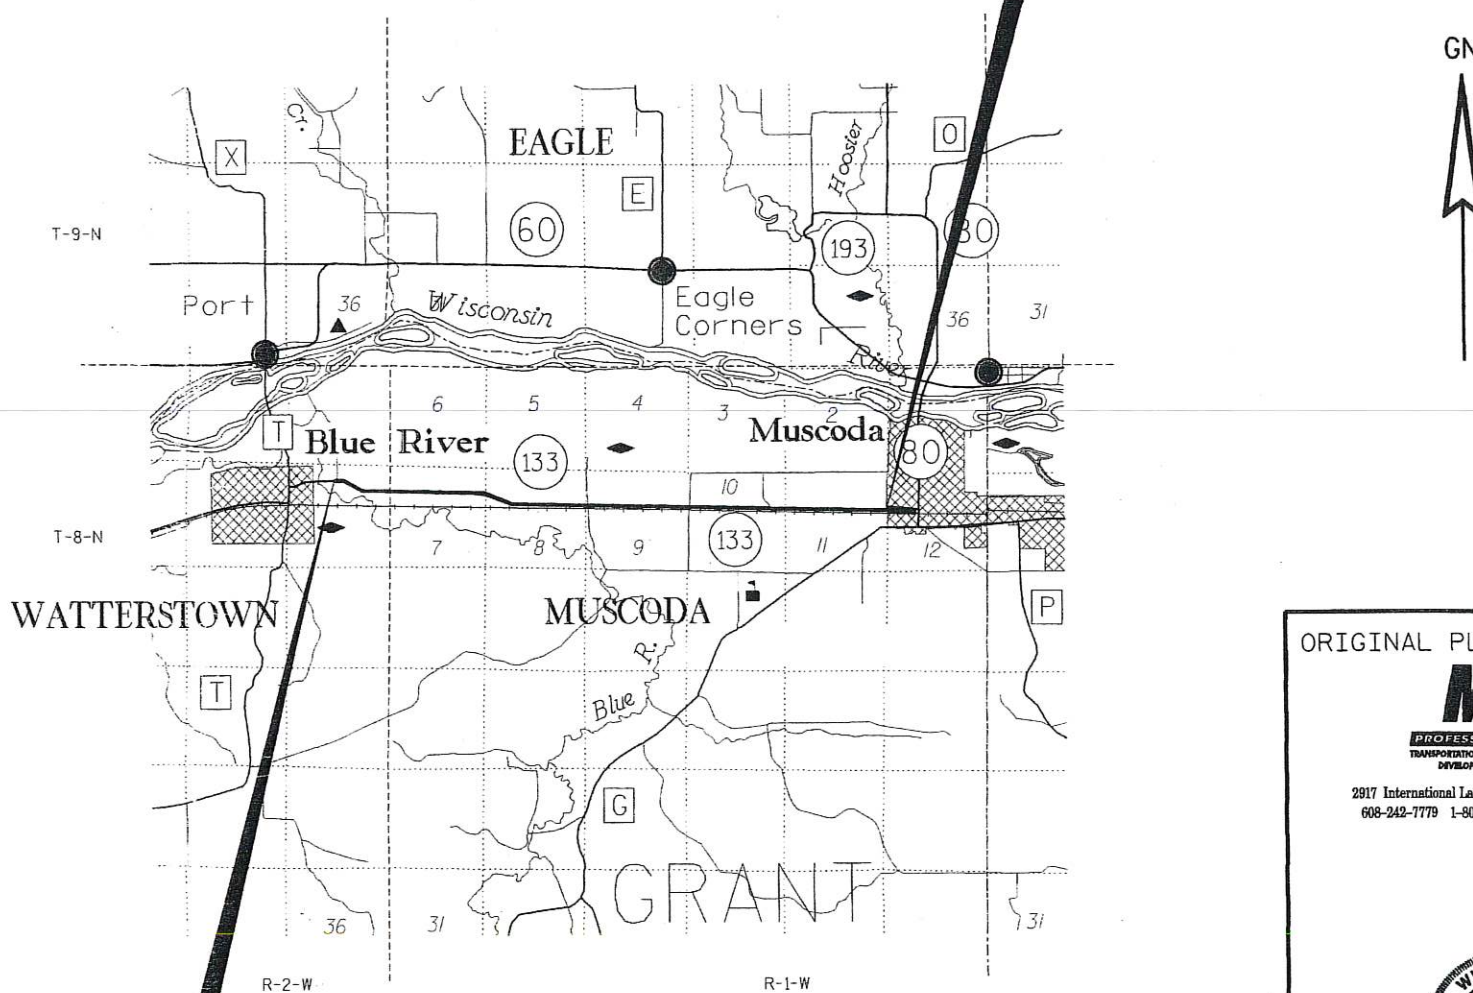

BEGIN RELOCATION ORDER
STA. 110+20.00
766.25' S. OF AND 134.27' W.
OF THE N 1/4 CORNER OF SEC. 12
T-8-N, R-2-W

ORIGINAL PLAT PREPARED BY

MSA PROFESSIONAL SERVICES
TRANSPORTATION • MUNICIPAL • REMEDIATION
DEVELOPMENT • ENVIRONMENTAL
2917 International Lane, Suite 202 Madison, WI 53704
608-242-7779 1-800-446-0679 Fax: 608-242-5664

WISCONSIN JACK L. ROLOFF S-1623 BARABOO, WISCONSIN LAND SURVEYOR

DATE: 10/16/01 (Registered Land Surveyor)

ORIGINAL PLAT MANAGED BY MSA PROFESSIONAL SERVICES

LAYOUT SCALE 0 1 2 4 MILES

TOTAL NET LENGTH OF CENTERLINE = 5.52 MI.

STATE OF WISCONSIN DEPARTMENT OF TRANSPORTATION

APPROVED:

DATE: 10/17/2001 William R. McCary P.D.S. SUPERVISOR

REVISION DATE: 2-21-03 N.C.

PLAT OF RIGHT OF WAY REQUIRED FOR
BLUE RIVER - MUSCODA ROAD

HIGHWAY:	S.T.H. 133	R/W PROJECT NUMBER:	5616-02-21	SHEET NUMBER: 4.1 E
COUNTY:	GRANT	FEDERAL PROJECT NUMBER:		TOTAL SHEETS: 25

FILE NAME : ORIGINATOR : PLOT NAME : PLOT SCALE : PLOT DATE: $$...plottingdate...$$

WISDOT/CADDS SHEET 50

SCHEDULE OF LANDS & INTERESTS REQUIRED

PARCEL NUMBER	SHEET NUMBER	OWNER	INTEREST REQUIRED	TOTAL ACRES	NEW	R/W ACRES REQUIRED EXISTING	TOTAL	TOTAL ACRES REMAINING	T.I. ACRES
1	4.5-4.6	BEVERLY LILLIAN POST	FEE	97.00	0.48	0.69	1.17	95.83	- -
2	4.6	VICTOR R. AND TAMALA J. POWELL	FEE	2.06	0.03	0.14	0.17	1.89	- -
3	4.6	JEROD S. AND NANCY J. FRAZIER	FEE, T.I.	48.00	0.45	0.82	1.28	46.72	0.01
4	4.6	TAMALA J. POWELL	FEE	1.11	0.03	0.10	0.13	0.98	- -
5									
6	4.6	RODNEY L. PASOLD	FEE	2.83	0.13	0.45	0.58	2.25	- -
7	4.6-4.9	CLOVERLAND FARMS, INC., A WISCONSIN CORPORATION	FEE	267.80	0.89	2.37	3.26	264.54	- -
8	4.6	PAUL J. GASSERE	FEE	5.00	0.08	0.25	0.33	4.67	- -
9	4.6-4.7	BLUE RIVER RIFLE AND PISTOL CLUB	FEE	34.00	0.21	0.44	0.65	33.35	- -
10									
11	4.7	IRENE DIENES	FEE, T.I.	15.20	0.30	- -	0.30	14.90	0.01
12	4.7	WILLIAM R. AND REBECCA J. KAGEL	FEE, T.I.	3.00	0.03	0.11	0.14	2.86	0.01
13	4.7	DONNIE J. AND DARLA J. KARASEK	FEE, T.I.	3.00	0.03	0.11	0.14	2.86	0.01
14	4.7-4.8	WILLIAM H. AND JENNY L. JESSEN	FEE, T.I.	16.66	0.09	- -	0.09	16.57	0.01
15									
16	4.8,4.20-4.21	REYNOLDS CREDIT SHELTER, LAVON B. AND JUDY ANN REYNOLDS	FEE	42.00	0.51	3.73	4.24	37.76	- -
17	4.8-4.9	RUDOLPH M. AND JEANNE M. NIGL	FEE	40.00	0.28	1.58	1.86	38.14	- -
18	4.9	ROBERT E. LEBRUN AND JEANNE CLOUGH	FEE	1.73	0.12	0.27	0.39	1.34	- -
19	4.9	GERALD D. AND LAURA E. DEGENHARDT	FEE	12.36	0.04	0.15	0.19	12.17	- -
20									
21	4.9-4.10	K-J FARMS, INC., A WISCONSIN CORPORATION	FEE	25.92	0.24	1.45	1.69	24.23	- -
22	4.9-4.11	HUNT CLUB FARM, LLC, A WISCONSIN LIMITED LIABILITY COMPANY	FEE	37.00	0.49	0.29	0.78	36.22	- -
23	4.10-4.11	RONALD G. STURDEVANT	FEE	39.00	0.52	1.66	2.19	36.81	- -
24	4.10	BETSY R. FOUST	FEE	1.00	0.04	0.14	0.18	0.82	- -
25									
26	4.11	SCOTT E. AND CHERIE J. KROPF	FEE	2.00	0.23	- -	0.23	1.77	- -
27	4.11-4.13	WILLIAM J. AND EDNA J. TRUMM	FEE	20.00	0.43	1.97	2.40	17.60	- -
28	4.11	NOAH E. AND ROXANNE J. MILLER	FEE	4.00	0.24	- -	0.24	3.76	- -
29	4.11-4.12	EDWARD J. AND SADIE I. HEADINGS	FEE	7.00	0.24	- -	0.24	6.76	- -
30									
31	4.13-4.14	LAVON B. AND JUDY REYNOLDS	FEE	48.00	0.25	4.01	4.26	43.74	- -
32	4.14	DALE G. PADFIELD	FEE	4.00	0.24	0.40	0.64	3.36	- -
33	4.15	BRIAN D. BREWER	FEE	5.28	0.03	0.38	0.41	4.87	- -
34	4.15	GERALD W. GRIMM	FEE, T.I.	5.60	0.06	0.40	0.46	5.14	0.01
35									
36	4.15	JEFFREY J. VALLEY	FEE, T.I.	5.59	0.01	0.39	0.40	5.19	0.01
37	4.16	BUCK CANYON TRUST	FEE, T.I.	3.00	0.00	0.39	0.39	2.61	0.01
38	4.16	HERBERT AND JANICE LEDBURY	FEE	5.42	0.04	0.36	0.40	5.02	- -
39	4.16-4.17	BONNITA M. TVRDIK	FEE, T.I.	20.00	0.24	1.22	1.46	18.54	0.02
40									
41	4.17-4.18	CLARK J. AND EUNICE M. PAHLAS	FEE	20.00	0.22	2.98	3.20	16.80	- -
42	4.18	MARDELL AND KAREN K. KROPF	FEE	5.70	0.23	0.55	0.78	4.92	- -

LEVELS ON - 1,2,3,4,5,6,7,8,9,10,11,12,13,14,15,16,17,18,19,20,21,22,23,24,25,26,27,28,29,30,31,32,33,34,35,36,37,38,39,40,41,42,43,44,45,46,47,48,49,50,51,52,53,54,55,56,57,59,60,62.

REVISION DATE: 2-21-03

AREAS SHOWN IN THE TOTAL ACRES COLUMN MAY BE APPROXIMATE AND ARE DERIVED FROM TAX ROLLS OR OTHER AVAILABLE SOURCES AND MAY NOT INCLUDE LANDS OF THE OWNER WHICH ARE NOT CONTIGUOUS TO THE AREA TO BE ACQUIRED.

DATE: 10-17-01

HIGHWAY: S.T.H. 133

COUNTY: GRANT

R/W PROJECT NUMBER: 5616-02-21

FEDERAL PROJECT NUMBER:

SHEET NUMBER: 4.2

E

FILE NAME :

ORIGINATOR :

PLOT NAME :

PLOT SCALE :

PLOT DATE: **...plottingdate...**

WISDOT/CADDS SHEET 60

SCHEDULE OF LANDS & INTERESTS REQUIRED


PARCEL NUMBER	SHEET NUMBER	OWNER	INTEREST REQUIRED	TOTAL ACRES	NEW	R/W ACRES REQUIRED EXISTING	TOTAL	TOTAL ACRES REMAINING	T.I. ACRES
43	4.18	LLOYD KROPF	FEE	7.71	0.06	0.38	0.44	7.27	- -
44	4.18-4.19	SUSAN E. BONSE-POCIUS	FEE	8.07	0.09	0.39	0.48	7.59	- -
45									
46	4.19	EUGENE J. BOROWCZYK	FEE	5.73	0.03	0.28	0.31	5.42	- -
47	4.19	RICKY L. TISDALE AND NANCY J. TISDALE	FEE	12.36	0.08	0.37	0.45	11.91	- -
48	4.19	GRANT COUNTY	FEE	0.50	0.01	0.07	0.08	0.42	- -
49	4.19	DENNIS L. AND CAROL M. GUNDERSON	FEE, T.I.	2.88	0.03	- -	0.03	2.85	0.01
50									
51	4.20	MICHAEL B. AND LORRAINE SALMON	FEE, T.I.	2.88	0.05	- -	0.05	2.83	0.02
52	4.20	DENNIS L. AND CAROL M. GUNDERSON	FEE	2.88	0.04	- -	0.04	2.84	- -
53	4.20	CODY G. AND ROSEMARY ADEN	FEE	1.76	0.04	- -	0.04	1.72	- -
54	4.20	MICHAEL B. STUCKEY SR. AND KRISTINA M. STUCKEY	FEE	2.88	0.04	0.45	0.49	2.39	- -
55									
56	4.20	THEODORA W. TILLER	FEE	2.88	0.05	0.46	0.51	2.37	- -
57	4.20	CURTIS J. KAUFFMAN	FEE	2.84	0.10	0.92	1.02	1.82	- -
58	4.21-4.22	CLYDE J. AND CHERYL L. CARPENTER	FEE	38.20	0.24	- -	0.24	37.96	- -
59	4.22,4.23	TERRY AND HELEN MAR ADAMS	FEE	21.10	0.36	- -	0.36	20.74	- -
60									
61	4.22-4.23	NANCY J. JONES	FEE	5.08	0.03	- -	0.03	5.05	- -
62	4.23	ISRAEL GUTIERREZ	FEE	5.06	0.05	- -	0.05	5.01	- -
63	4.23	NELL AND JERRY SCHELL	FEE	0.83	0.03	- -	0.03	0.80	- -
64	4.23	RENAH J. CHITWOOD	FEE	10.84	0.08	- -	0.08	10.76	- -
65									
66	4.23	JESSE R. AND KAREN M. EWING	FEE	0.84	0.05	- -	0.05	0.79	- -
67	4.23-4.24	JILL M. HARRIS	FEE	1.76	0.05	- -	0.05	1.71	- -
68	4.24	WILLIAM G. AND PENNY R. TRACY	FEE	1.27	0.04	- -	0.04	1.23	- -
69	4.24	KATHLEEN HARMS	FEE	5.50	0.10	- -	0.10	5.40	- -
70									
71	4.24-4.25	STEVEN J. AND LESLIE A. EWING	FEE	9.00	0.06	- -	0.06	8.94	- -
72	4.24	DANIEL R. AND MARCI J. DOBBS	FEE	1.00	0.03	- -	0.03	0.97	- -
73	4.25	LOUISE E. ROBINSON	FEE	1.00	0.01	- -	0.01	0.99	- -
74	4.5-4.13, 4.17	RICHLAND-GRANT TELEPHONE COOPERATIVE, INC.	RELEASE OF RIGHTS	--	--	- -	--	--	- -
75									
76	4.5, 4.7-4.14, 4.18, 4.20	SCENIC RIVERS ENERGY CORPORATION	RELEASE OF RIGHTS	--	--	- -	--	--	- -
77	4.21	VERIZON NORTH, INC.	RELEASE OF RIGHTS	--	--	- -	--	--	- -
78	4.22-4.24	NORTHERN NATURAL GAS COMPANY	RELEASE OF RIGHTS	--	--	- -	--	--	- -
79	4.23, 4.24	MUSCODA LIGHT AND POWER COMPANY	RELEASE OF RIGHTS	--	--	- -	--	--	- -

LEVELS ON • 1,2,3,4,5,6,7,8,9,10,11,12,13,14,15,16,17,18,19,20,21,22,23,24,25,26,27,28,29,30,31,32,33,34,35,36,37,38,39,40,41,42,43,44,45,46,47,48,49,50,51,52,53,54,55,56,57,59,60,62

REVISION DATE: 2-21-03	AREAS SHOWN IN THE TOTAL ACRES COLUMN MAY BE APPROXIMATE AND ARE DERIVED FROM TAX ROLLS OR OTHER AVAILABLE SOURCES AND MAY NOT INCLUDE LANDS OF THE OWNER WHICH ARE NOT CONTIGUOUS TO THE AREA TO BE ACQUIRED.	DATE: 10-17-01	HIGHWAY: S.T.H. 133	R/W PROJECT NUMBER: 5616-02-21	SHEET NUMBER: 4.3 E
			COUNTY: GRANT	FEDERAL PROJECT NUMBER:	

FILE NAME : ORIGINATOR : PLOT NAME : PLOT SCALE : PLOT DATE: $$...plottingdate...$$

WISDOT/CADDS SHEET 60

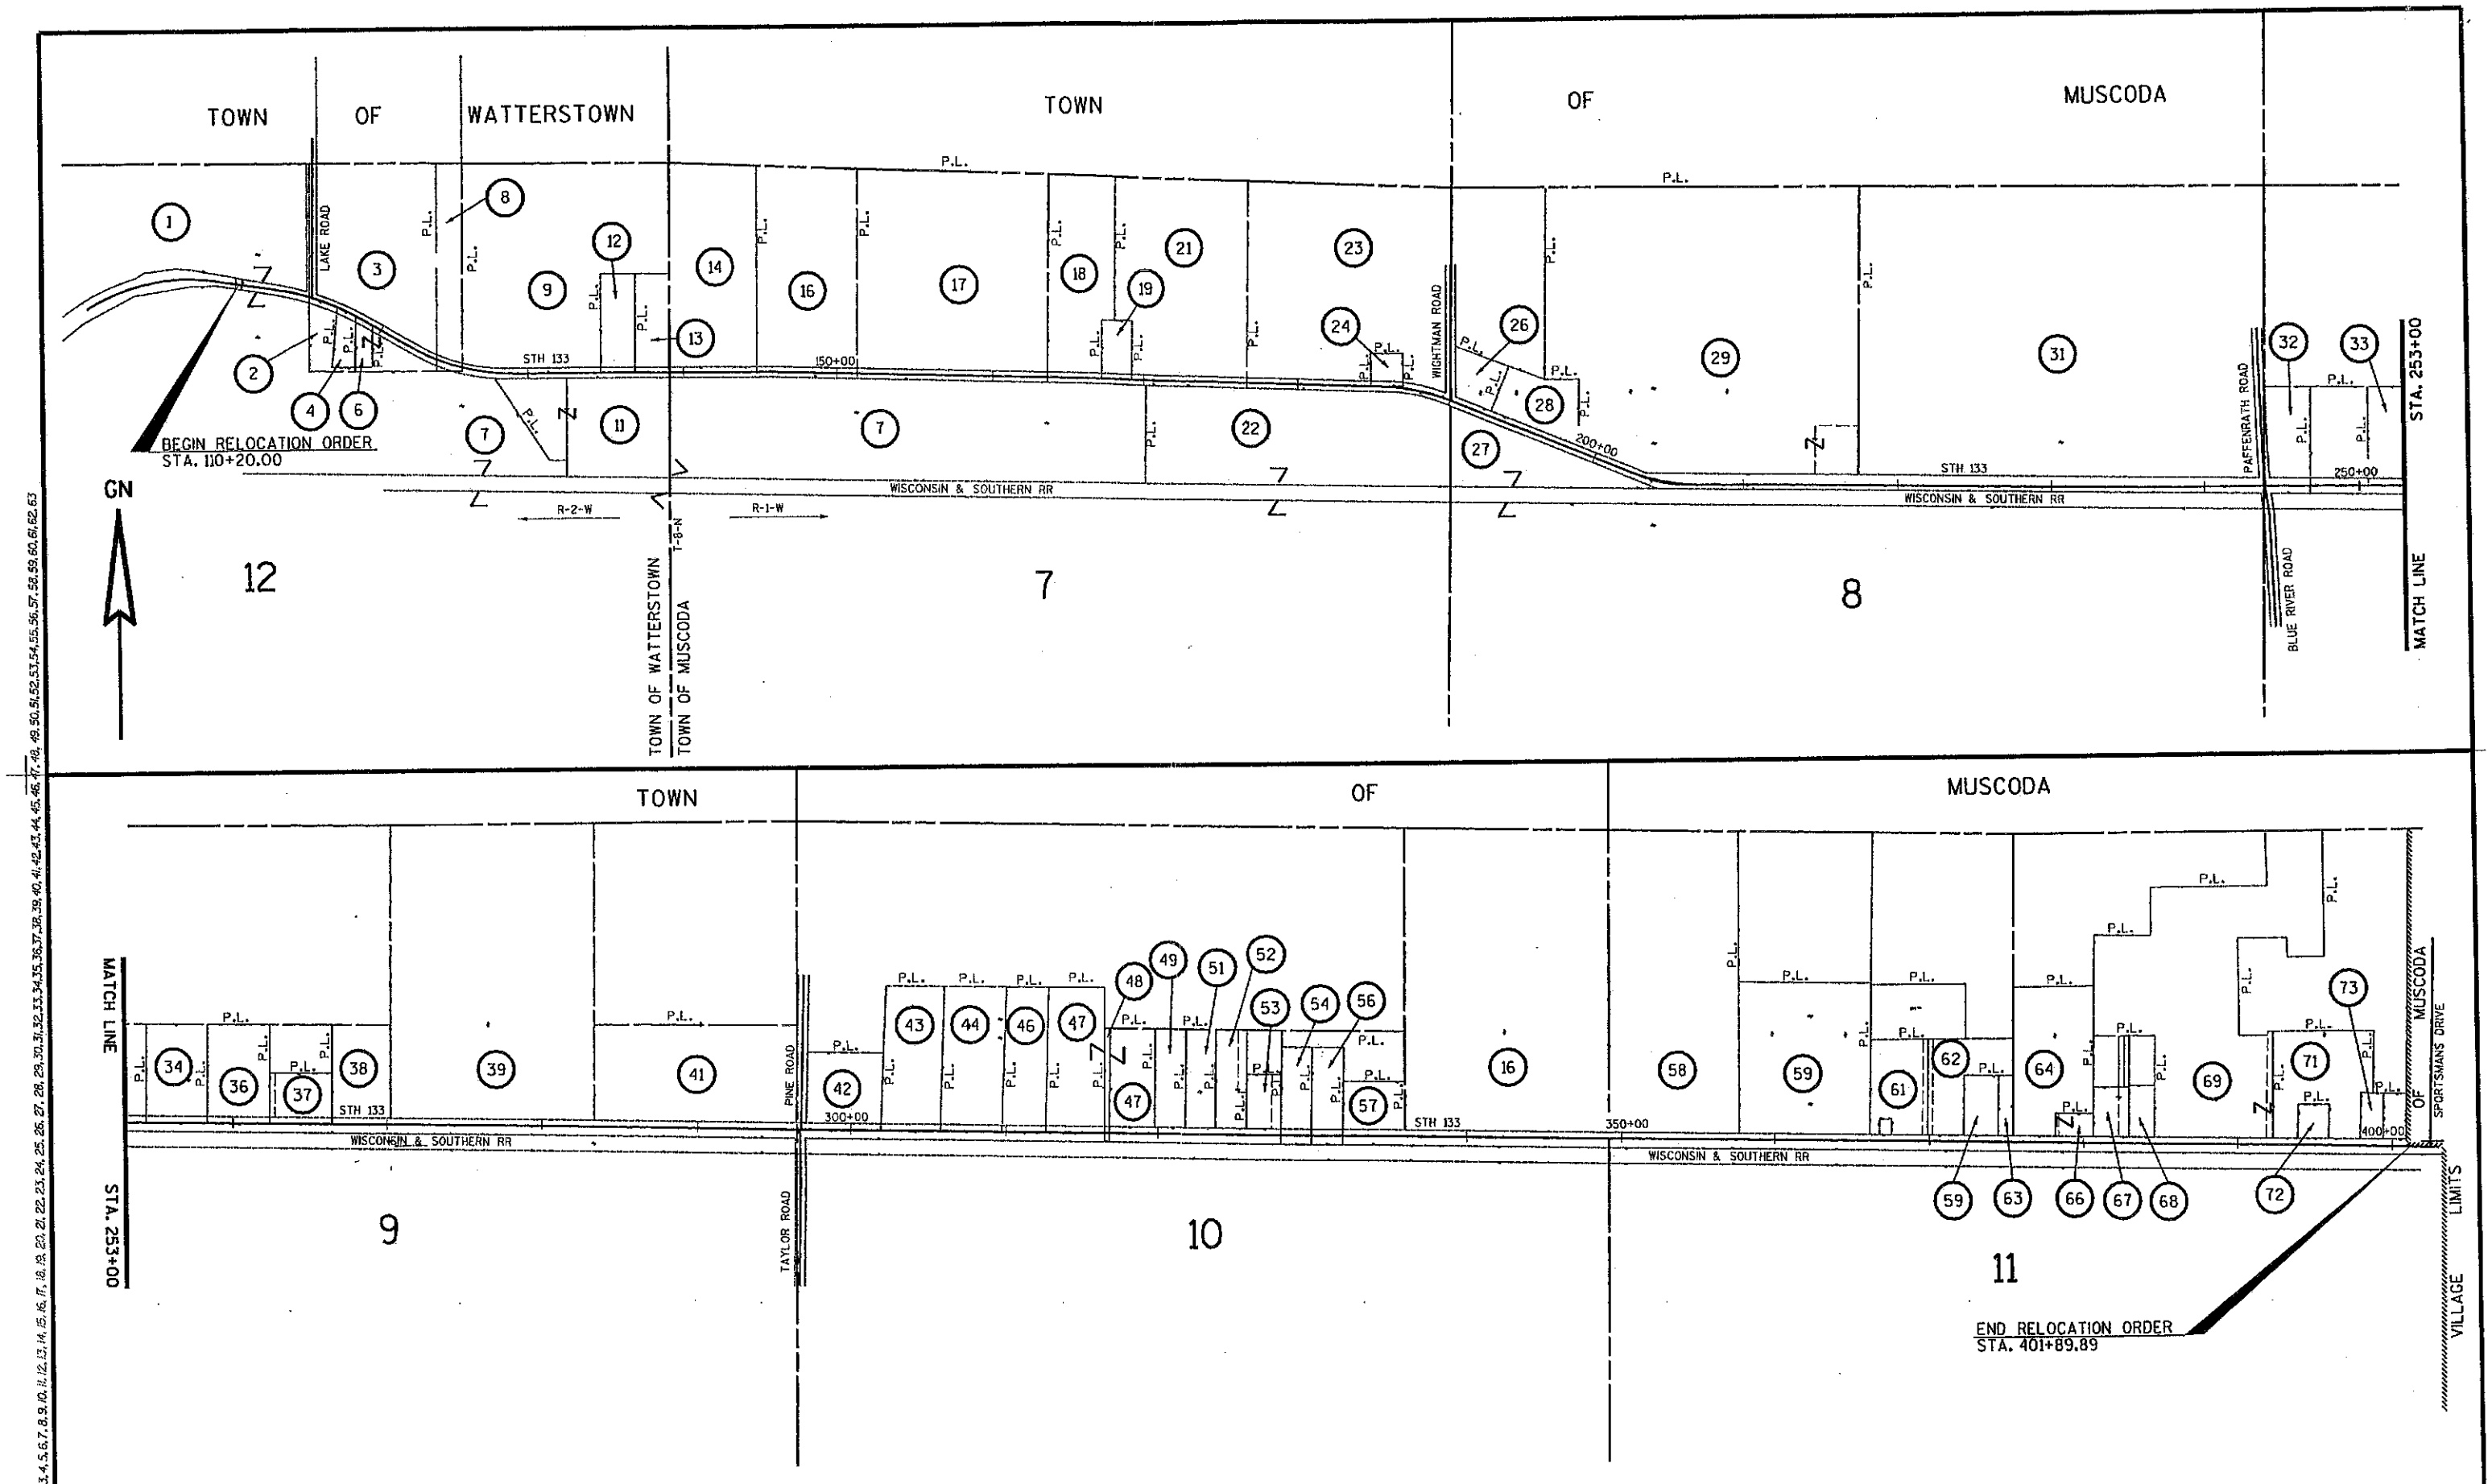

REVISION DATE: 2-21-03	SCALE, FEET: NOT TO SCALE	DATE: 10-17-01	HIGHWAY: S.T.H. 133	R/W PROJECT NUMBER: 5616-02-21	SHEET NUMBER: 4.4 E
			COUNTY: GRANT	FEDERAL PROJECT NUMBER:	

FILE NAME : ORIGINATOR : PLOT NAME : PLOT SCALE : PLOT DATE: ss...plottingdate...ss

WISDOT/CADDS SHEET 75

LEVELS ON - 1,2,3,4,5,6,7,8,9,10,11,12,13,14,15,16,17,18,19,20,21,22,23,24,25,26,27,28,29,30,31,32,33,34,35,36,37,38,39,40,41,42,43,44,45,46,47,48,49,50,51,52,53,54,55,56,57,58,59,60,61,62,63

TOWN OF WATTERSTOWN

GN

T 8 N
1
12
R 2 W

1" IRON PIPE
Y 434,582.13
X 1,819,918.76

BEVERLY LILLIAN POST

RUINS

H

B

T

ANT.

P.I. 104+64.81

NE-NW

P.T. 108+72.79

P.L.

CULTIVATED FIELD

STA. 111+49.09

S00°-28'-46"W 734.71' MONUMENT TO R/W

NW-NE

WISCONSIN GAS COMPANY

SLOPE INTERCEPT (TYP.)

105+00

100+00

BLUE

STRUCTURE B-22-143

RIVER

WOODS

LAWN

FO

66'

50.00'

PC 112+62.11

199.95'
N79°-34'-51"E

120.00'

162.11'
S81°-34'-34"E

80.78'
S89°-33'-07"E

42.11'

110+20.00
38.78'

111+00.00
50.00'

68.34'
N08°-25'-26"E

38.79'

50.48'

R/L TO R/W

29.55'

43.83'
S81°-34'-34"E

R/W TO R/L

80.68'
S74°-08'-06"E

55.26'

162.42'
S78°-02'-48"E

107.16'

112+62.11
50.00'

327.93'
S77°-15'-53"E

CAUTION

STH 133

STA. 114+00
4.6

MATCH LINE
SEE SHEET

100

101

102

200

201

202

BEGIN RELOCATION ORDER
STA. 110+20.00
Y 433,815.91
X 1,819,784.50

76 SCENIC RIVERS ENERGY CORPORATION
EASEMENT RELEASE, 12', PARCEL 1
VOL. 477/PG. 108-109/DOC. 430390

74 RICHLAND-GRANT TELEPHONE COOPERATIVE, INC.
EASEMENT RELEASE, 10', PARCEL 1
VOL. 631/PG. 812-813/DOC. 517005

1 BEVERLY LILLIAN POST

N00°-28'-46"E 1,817.33' MONUMENT TO R/W

P.I. = 115+63.26
Y 433,736.33
X 1,820,321.88
Δ. = 21°19'08"
D. = 3°34'52"
T. = 301.15'
L. = 595.34'
R. = 1600.00'

T 8 N
12
R 2 W

NOT RECOVERED


NOTE: EXISTING R/W FOR STH 133 ESTABLISHED FROM PREVIOUS R/W PROJECT 5616-00-21 AND FROM CENTERLINE OF EXISTING PAVEMENT

REVISION DATE: 2-21-03 N.C.	SCALE. FEET: 0 100	DATE: 10-17-01	HIGHWAY: S.T.H. 133	R/W PROJECT NUMBER: 5616-02-21	SHEET NUMBER: 4.5 E
		GRID FACTOR: 0.99996	COUNTY: GRANT	FEDERAL PROJECT NUMBER:	

FILE NAME : ORIGINATOR : PLOT NAME : PLOT SCALE : PLOT DATE: $$...plottingdate...$$

WISDOT/CADDS SHEET 75

USER:
02/24/2003
12:49:00 PM
k:\row-final\-revised 2-21-03\040401_rp.dgn
LEVELS ON - 1,2,3,4,5,6,7,8,9,10,11,12,13,14,15,16,17,18,19,20,21,22,23,24,25,26,27,28,29,30,31,32,33,34,35,36,37,38,39,40,41,42,43,44,45,46,47,48,49,50,51,52,53,54,55,56,57,58,59,60,61,62,63

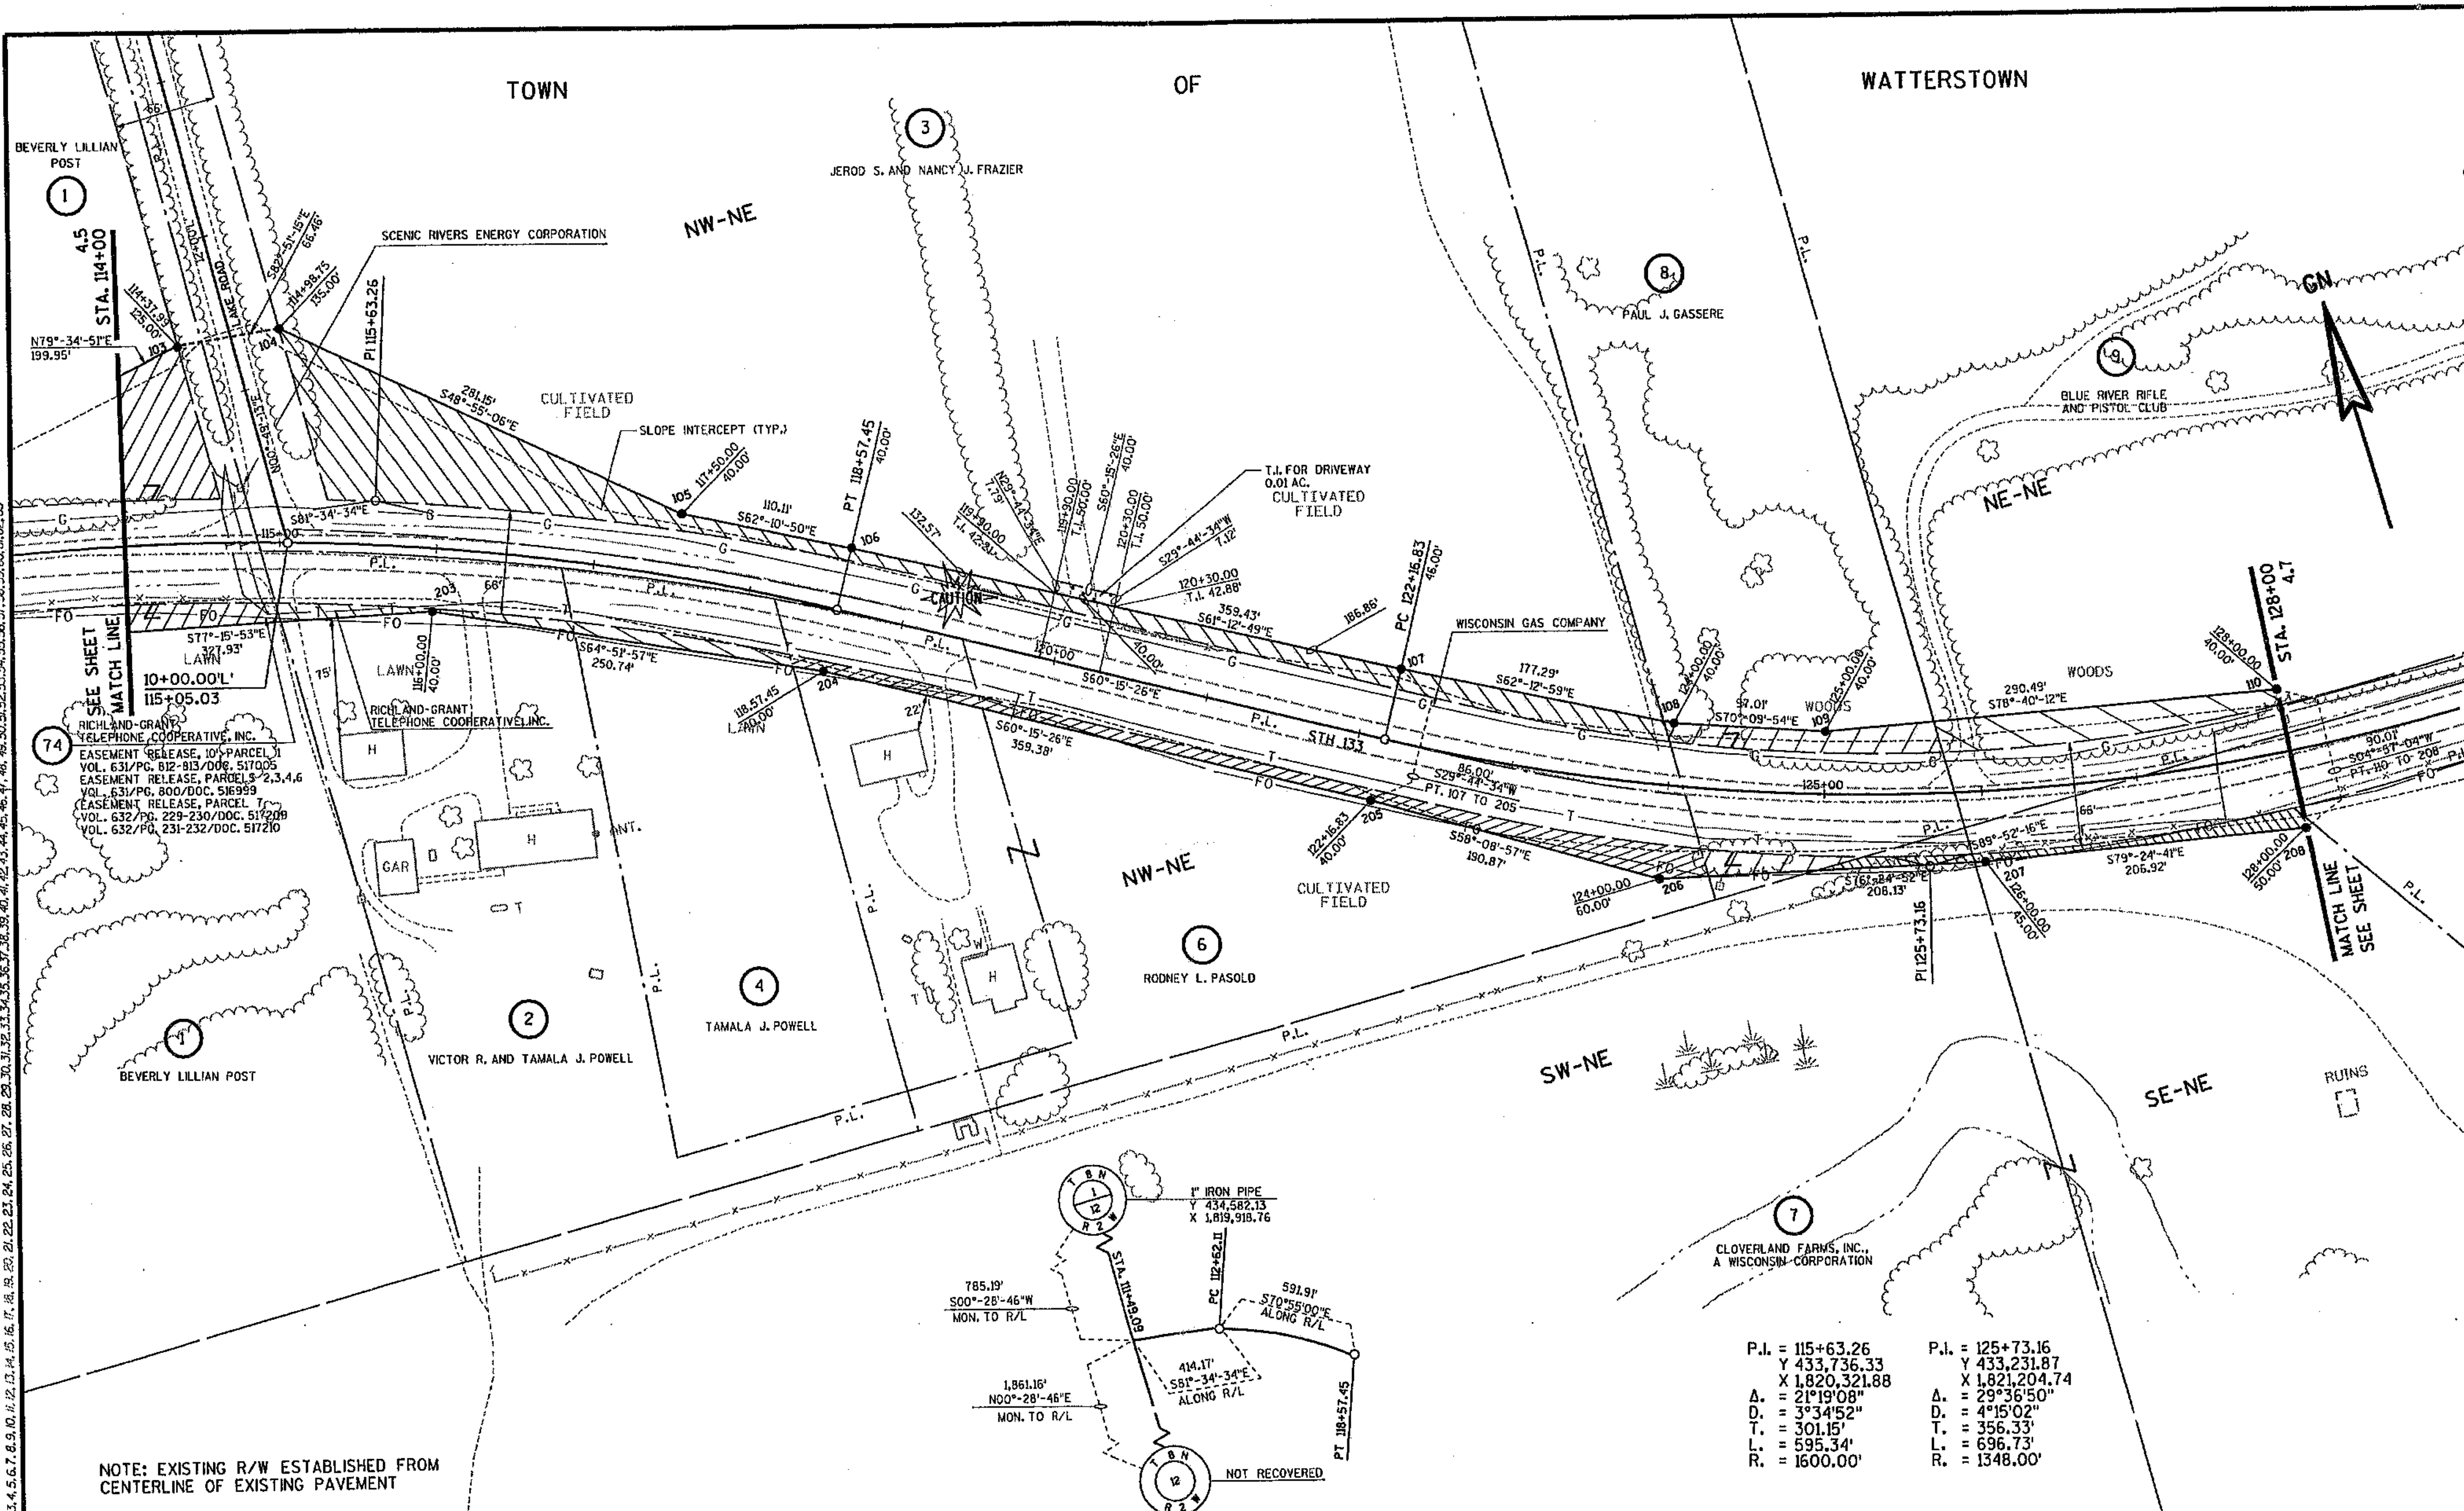

NOTE: EXISTING R/W ESTABLISHED FROM CENTERLINE OF EXISTING PAVEMENT

REVISION DATE:	2-21-03	SCALE, FEET: 0 – 100	DATE:	10-17-01	HIGHWAY:	S.T.H. 133	R/W PROJECT NUMBER:	5616-02-21	SHEET NUMBER: 4.6 E
			GRID FACTOR:	0.99996	COUNTY:	GRANT	FEDERAL PROJECT NUMBER:		

FILE NAME : ORIGINATOR : PLOT NAME : PLOT SCALE : PLOT DATE: $$...plottingdate...$$ WISDOT/CADDS SHEET 75

USER
03/03/2003
01:56:57 PM
K:\ROW-final--revised 2-21-03\040402_rp.dgn
LEVELS ON - 1,2,3,4,5,6,7,8,9,10,11,12,13,14,15,16,17,18,19,20,21,22,23,24,25,26,27,28,29,30,31,32,33,34,35,36,37,38,39,40,41,42,43,44,45,46,47,48,49,50,51,52,53,54,55,56,57,58,59,60,61,62,63

TOWN OF WATTERSTOWN

TOWN OF MUSCODA

9 BLUE RIVER RIFLE AND PISTOL CLUB

12 WILLIAM R. AND REBECCA J. KAGEL

13 DONNIE J. AND DARLA J. KARASEK

14 WILLIAM H. AND JENNY L. JESSEN

T 8 N R 1 W, R 2 W, 16, 12, 7

1¼" IRON PIPE
Y 434,563.09
X 1,822,567.12

GN

NE-NE

NW-NW

SE-NE

SW-NW

TOWN OF WATTERSTOWN
TOWN OF MUSCODA

S00°-20'-53"W 1,294.34'
MONUMENT TO R/W

STA. 128+00 4.6

PT 129+13.55

STA. 142+00 4.8

RICHLAND-GRANT TELEPHONE COOPERATIVE, INC.

SLOPE INTERCEPT

SCENIC RIVERS ENERGY CORPORATION

WISCONSIN GAS COMPANY

WOODS

LAWN

CAUTION

110.15'
S87°-27'-20"E

646.45'

997.78'

1,702.97'
S89°-52'-16"E

290.00'

666.52'

705.19'

40.00'
R/W TO R/L

44.93'
R/W TO R/L

T.I. FOR DRIVEWAY
0.01 AC.

T.I. FOR DRIVEWAY
0.01 AC.

T.I. FOR DRIVEWAY
0.01 AC.

128+00.00
50.00'

129+13.55
50.00'

135+60.00
T.I. 50.00'

135+90.00
T.I. 50.00'

135+60.00
T.I. 40.00'

135+90.00
T.I. 40.00'

N00°-07'-44"E
10.00'

S00°-07'-44"W
10.00'

S89°-52'-16"E
30.00'

130+00

135+00

140+00

P.L.

66'

S89°-52'-16"E

F.O.

110 111 112

208 S87°-27'-41"E
117.73'

209

210 211 212

N89°-17'-40"E
686.52'

S88°-54'-55"E
300.04'

295.04'

139+00.00
45.00'

10.98'

N89°-43'-42"E
715.53'

704.55'

128+00.00
50.00'

123+13.55
50.00'

136+00.00
40.00'

T.I. FOR DRIVEWAY
0.0 AC.

STA. 139+11.16

N00°-21'-53"E 1,269.58'
MONUMENT TO R/W

SEE SHEET MATCH LINE

MATCH LINE SEE SHEET

CULTIVATED FIELD

RUINS

WOODS

74 RICHLAND-GRANT TELEPHONE COOPERATIVE, INC.
EASEMENT RELEASE, PARCEL 7
VOL. 632/PG. 229-230/DOC. 517209
VOL. 632/PG. 231-232/DOC. 517210
EASEMENT RELEASE, 10', PARCEL 11
VOL. 632/PG. 525/DOC. 517382
EASEMENT RELEASE, PARCEL 14
VOL. 491/PG. 591/DOC. 438841

7 CLOVERLAND FARMS, INC., A WISCONSIN CORPORATION

11 IRENE DIENES

76 SCENIC RIVERS ENERGY CORPORATION
EASEMENT RELEASE, PARCEL 11
VOL. 326/PG. 124/DOC. 268168

1" IRON PIPE
Y 431,914.39
X 1,822,550.26

138+80.00
T.I. 50.00'

138+50.00
T.I. 50.00'

138+80.00
T.I. 40.00'

138+50.00
T.I. 40.00'

N00°-07'-44"E
10.00'

S89°-52'-16"E
70.00'

S00°-07'-44"W
10.00'

31.33'

38.67'

SECTION LINE

135+80.00
T.I. 40.27'

136+05.00
T.I. 40.08'

135+80.00
T.I. 55.00'

136+05.00
T.I. 55.00'

N00°-07'-44"E
14.71'

S00°-07'-44"W
14.92'

N89°-52'-16"W
25.00'

136+00.00
40.00'

20.00'

5.00'

P.I. = 125+73.16
Y 433,231.87
X 1,821,204.74
Δ. = 29°36'50"
D. = 4°15'02"
T. = 356.33'
L. = 696.73'
R. = 1348.00'

NOTE: EXISTING R/W ESTABLISHED FROM CENTERLINE OF EXISTING PAVEMENT

REVISION DATE: 2-21-03	SCALE. FEET: 0 100	DATE: 10-17-01	HIGHWAY: S.T.H. 133	R/W PROJECT NUMBER: 5616-02-21	SHEET NUMBER: 4.7	E
		GRID FACTOR: 0.99996	COUNTY: GRANT	FEDERAL PROJECT NUMBER:		

FILE NAME : ORIGINATOR : PLOT NAME : PLOT SCALE : PLOT DATE: $$...plottingdate...$$

WISDOT/CADDS SHEET 75

LEVELS ON • 1,2,3,4,5,6,7,8,9,10,11,12,13,14,15,16,17,18,19,20,21,22,23,24,25,26,27,28,29,30,31,32,33,34,35,36,37,38,39,40,41,42,43,44,45,46,47,48,49,50,51,52,53,54,55,56,57,58,59,60,61,62,63

USER:
02/26/2003
12:49:01 PM
k:\row-final--revised 2-21-03\d040403_rp.dgn

TOWN OF MUSCODA

GN

(14) WILLIAM H. AND JENNY L. JESSEN

(16) REYNOLDS CREDIT SHELTER, LAVON B. AND JUDY ANN REYNOLDS

(17) RUDOLPH M. AND JEANNE M. NIGL

P.L.

NW-NW

NE-NW

SW-NW

SE-NW

WOODS

STA. 142+00 4.7

STA. 157+00 4.9

WISCONSIN GAS COMPANY

CAUTION

1,702.97' S89°-52'-16"E

1,876.90' S88°-34'-57"E

P.I. 146+15.02

40.00'

112

SLOPE INTERCEPT (TYP.)

66'

145+00

S89°-52'-16"E

150+00

S.T.H. 133

S88°-25'-48"E

155+00

N89°-43'-42"E 715.53'

212

146+16.02 40.00'

S87°-14'-44"E 483.59'

213

151+00.00 50.00'

S89°-00'-11"E 500.03'

214

156+00.00 45.00'

S88°-25'-48"E 891.92'

MATCH LINE SEE SHEET

MATCH LINE SEE SHEET

(74) RICHLAND-GRANT TELEPHONE COOPERATIVE, INC.
EASEMENT RELEASE, PARCEL 7
VOL. 632/PG. 229-230/DOC. 517209
VOL. 632/PG. 231-232/DOC. 517210
EASEMENT RELEASE, PARCELS 14,15
VOL. 491/PG. 591/DOC. 438841

(76) SCENIC RIVERS ENERGY CORPORATION

CULTIVATED FIELD

(7) CLOVERLAND-FARMS, INC., A WISCONSIN CORPORATION

1/4" IRON PIPE
Y 434,563.09
X 1,822,567.12

1,334.34' N00°-21'-53"E R/W TO MON.

STA. 159+11.15

P.I. 146+16.02

1,314.51' N00°-21'-53"E MON. TO R/W

ALONG R/L S89°-52'-16"E 704.86'

1" IRON PIPE
Y 431,914.39
X 1,822,550.26

NOTE: EXISTING R/W ESTABLISHED FROM CENTERLINE OF EXISTING PAVEMENT

P.I. = 146+16.02
Y 433,227.24
X 1,823,263.45
Δ. = 1°26'28"

N

REVISION DATE: 2-21-03	SCALE, FEET: 0 100	DATE: 10-17-01	HIGHWAY: S.T.H. 133	R/W PROJECT NUMBER: 5616-02-21	SHEET NUMBER: 4.8	E
		GRID FACTOR: 0.99996	COUNTY: GRANT	FEDERAL PROJECT NUMBER:		

FILE NAME : ORIGINATOR : PLOT NAME : PLOT SCALE : PLOT DATE: $$...plottingdate...$$

WISDOT/CADDS SHEET 75

USER: 02/24/2003 12:49:02 PM
x:\row-final\--revised 2-21-03\840404_rp.dgn
LEVELS ON - 1,2,3,4,5,6,7,8,9,10,11,12,13,14,15,16,17,18,19,20,21,22,23,24,25,26,27,28,29,30,31,32,33,34,35,36,37,38,39,40,41,42,43,44,45,46,47,48,49,50,51,52,53,54,55,56,57,58,59,60,61,62,63

GN

TOWN OF MUSCODA

T 8 N R 1 W — 6 — 7

2" IRON PIPE
Y 434,471.27
X 1,825,027.02

17 RUDOLPH M. AND JEANNE M. NIGL

18 ROBERT E. LEBRUN AND JEANNE CLOUGH

19 GERALD D. AND LAURA E. DEGENHARDT

21 K-J FARMS, INC., A WISCONSIN CORPORATION

S00°-51'-01"W 1,247.39' MONUMENT TO R/W

NE-NW

NW-NE

WOODS

WISCONSIN GAS COMPANY

SLOPE INTERCEPTS

1,745.07'

1,876.90'
S88°-34'-57"E

131.83'

PI 164+92.17
45.00'

U/C

CULTIVATED FIELD

308.11'
S86°-53'-55"E

168+00.00
40.00'

724.51'
S88°-37'-09"E

STA. 157+00
4.8

STA. 172+00
4.10

112

113

114

CAUTION

160+00

S88°-25'-48"E

44.64'
R/W TO R/L

165+00

170+00

S87°-49'-41"E

66'

STH 133

P.L.

45.01'
R/W TO R/L

214

215

891.92'

761.69'

130.23'

164+92.17
45.00'

S88°-06'-21"E
1,032.26'

FO

T

G

W

H

ANT.

SEE SHEET MATCH LINE

MATCH LINE SEE SHEET

74 RICHLAND-GRANT TELEPHONE COOPERATIVE, INC.
EASEMENT RELEASE, PARCEL 7
VOL. 632/PG. 229-230/DOC. 517209
VOL. 632/PG. 231-232/DOC. 517210
EASEMENT RELEASE, 10', PARCEL 22
VOL. 632/PG. 896-897/DOC. 517600

76 SCENIC RIVERS ENERGY CORPORATION
EASEMENT RELEASE, PARCEL 22
VOL. 4/PG. 239/DOC. 148378

CULTIVATED FIELD

STA. 163+61.14

N00°-51'-01"E 1,303.05' MONUMENT TO R/W

SE-NW

SW-NE

7 CLOVERLAND FARMS, INC., A WISCONSIN CORPORATION

22 HUNT CLUB FARM, LLC, A WISCONSIN LIMITED LIABILITY COMPANY

NOT RECOVERED

T 8 N R 1 W — 7

NOTE: EXISTING R/W ESTABLISHED FROM CENTERLINE OF EXISTING PAVEMENT

P.I. = 164+92.17
Y 433,175.84
X 1,825,138.82
Δ. = 0°36'07"

REVISION DATE: 2-21-03	SCALE, FEET: 0 100	DATE: 10-17-01	HIGHWAY: S.T.H. 133	R/W PROJECT NUMBER: 5616-02-21	SHEET NUMBER: 4.9	E
		GRID FACTOR: 0.99996	COUNTY: GRANT	FEDERAL PROJECT NUMBER:		

FILE NAME : ORIGINATOR : PLOT NAME : PLOT SCALE : PLOT DATE: ss...plottingdate...ss

WISDOT/CADDS SHEET 75

USER:
02/24/2003
12:49:03 PM
k:\row-final\-revised 2-21-03\040405_rp.dgn
LEVELS ON • 1,2,3,4,5,6,7,8,9,10,11,12,13,14,15,16,17,18,19,20,21,22,23,24,25,26,27,28,29,30,31,32,33,34,35,36,37,38,39,40,41,42,43,44,45,46,47,48,49,50,51,52,53,54,55,56,57,58,59,60,61,62,63

TOWN OF MUSCODA

GN

(21) K-J FARMS, INC., A WISCONSIN CORPORATION

BLDG

NW-NE

(23) RONALD G. STURDEVANT

NE-NE

(74) RICHLAND-GRANT TELEPHONE COOPERATIVE, INC.
EASEMENT RELEASE, 10', PARCEL 22
VOL. 632/PG. 896-897/DOC. 517600
EASEMENT RELEASE, PARCELS 23,24
VOL. 491/PG. 605/DOC. 438855

WISCONSIN GAS COMPANY

CULTIVATED FIELD

(24) BETSY R. FOUST

SLOPE INTERCEPT (TYP.)

(76) SCENIC RIVERS ENERGY CORPORATION
EASEMENT RELEASE, PARCEL 22
VOL. 4/PG. 239/DOC. 148378

WOODS

SW-NE

SE-NE

(22) HUNT CLUB FARM, LLC, A WISCONSIN LIMITED LIABILITY COMPANY

2" IRON PIPE
Y 434,471.27
X 1,825,027.02

NOT RECOVERED

SEE SHEET MATCH LINE

MATCH LINE SEE SHEET

P.I. = 175+24.56
Y 433,136.71
X 1,826,170.44
Δ. = 0°16'02"

P.I. = 187+82.08
Y 433,094.93
X 1,827,427.21
Δ. = 20°12'46"
D. = 4°15'02"
T. = 240.27'
L. = 475.55'
R. = 1348.00'

NOTE: EXISTING R/W ESTABLISHED FROM CENTERLINE OF EXISTING PAVEMENT


REVISION DATE: 2-21-03	SCALE. FEET: 0 100	DATE: 10-17-01	HIGHWAY: S.T.H. 133	R/W PROJECT NUMBER: 5616-02-21	SHEET NUMBER: 4.10 E
		GRID FACTOR: 0.99996	COUNTY: GRANT	FEDERAL PROJECT NUMBER:	

FILE NAME : ORIGINATOR : PLOT NAME : PLOT SCALE : PLOT DATE: $$...plottingdate...$$

WISDOT/CADDS SHEET 75

LEVELS ON • 1,2,3,4,5,6,7,8,9,10,11,12,13,14,15,16,17,18,19,20,21,22,23,24,25,26,27,28,29,30,31,32,33,34,35,36,37,38,39,40,41,42,43,44,45,46,47,48,49,50,51,52,53,54,55,56,57,58,59,60,61,62,63

USER: 02/24/2003 12:49:03 PM karrow-final-revised 2-21-03s40406_rp.dgn

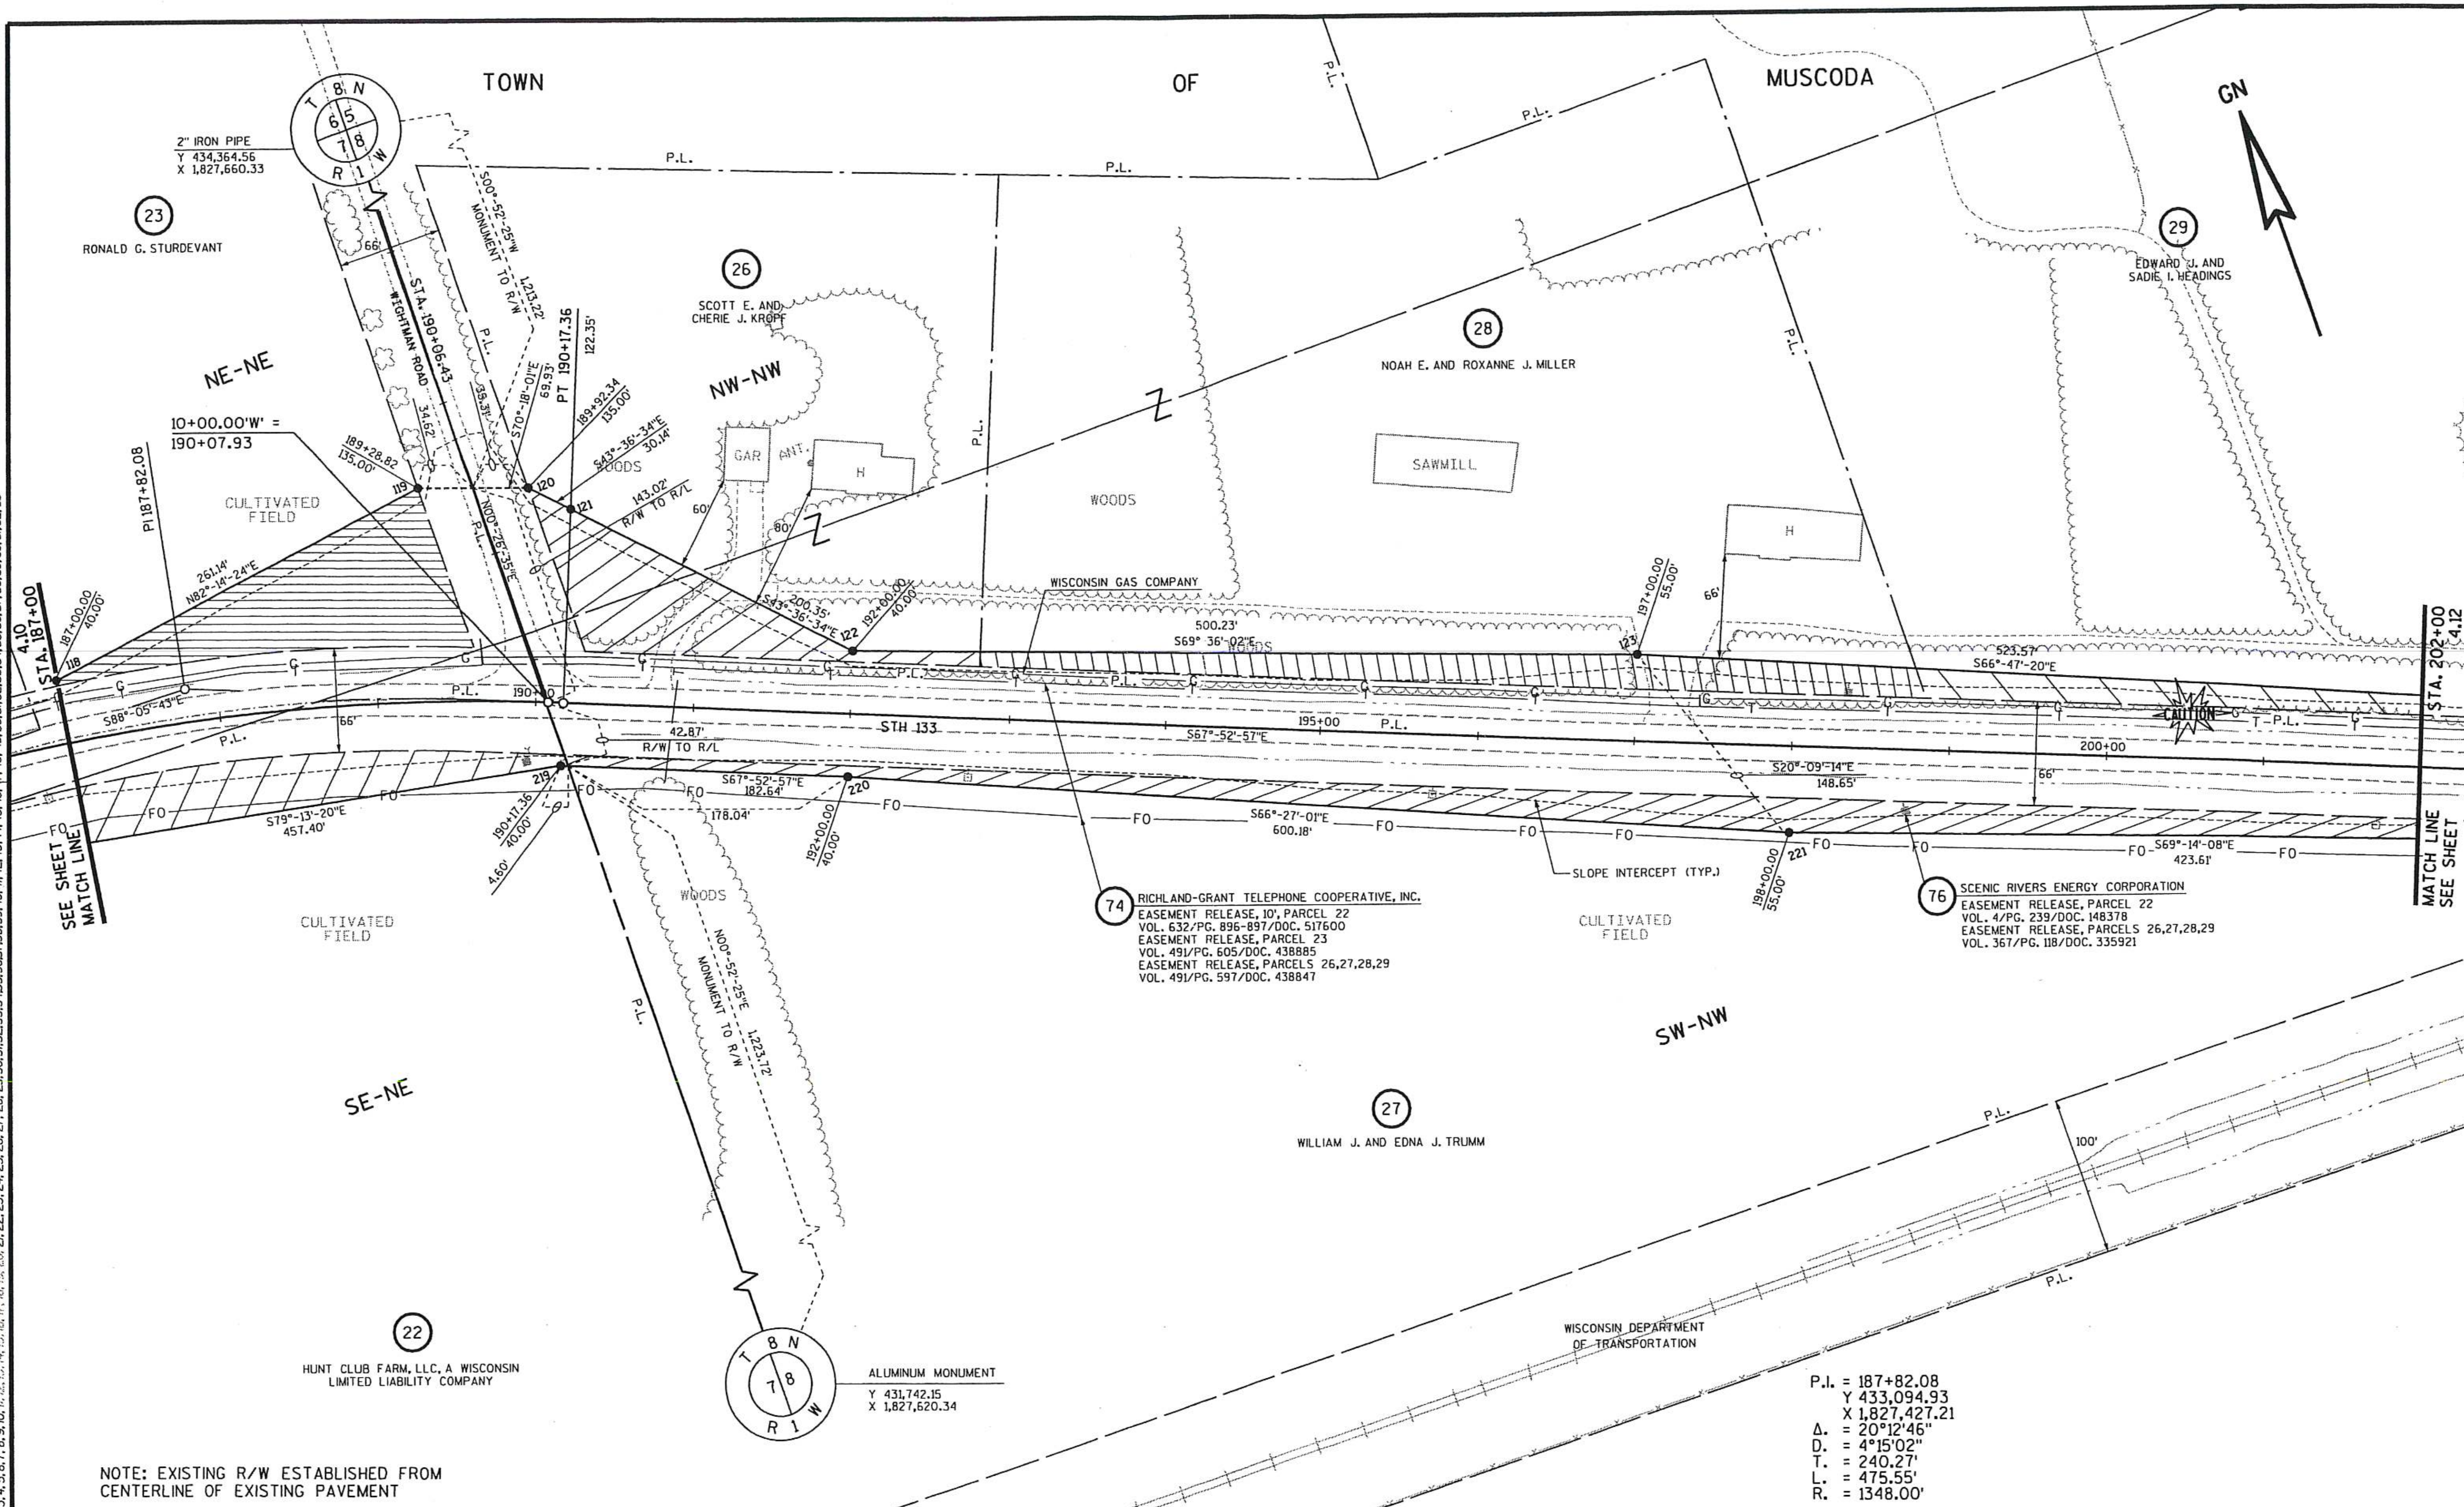

USER
02/24/2003
12:49:04 PM
k:±row-final--revised 2-21-03±040407_rp.dgn
LEVELS ON • 1,2,3,4,5,6,7,8,9,10,11,12,13,14,15,16,17,18,19,20,21,22,23,24,25,26,27,28,29,30,31,32,33,34,35,36,37,38,39,40,41,42,43,44,45,46,47,48,49,50,51,52,53,54,55,56,57,58,59,60,61,62,63

REVISION DATE: 2-21-03	SCALE. FEET: 0 100	DATE: 10-17-01	HIGHWAY: S.T.H. 133	R/W PROJECT NUMBER: 5616-02-21	SHEET NUMBER: 4.11	E
		GRID FACTOR: 0.99996	COUNTY: GRANT	FEDERAL PROJECT NUMBER:		

FILE NAME : ORIGINATOR : PLOT NAME : PLOT SCALE : PLOT DATE: $$...plottingdate...$$ WISDOT/CADDS SHEET 75

TOWN OF MUSCODA

GN

29 EDWARD J. AND SADIE I. HEADINGS

74 RICHLAND-GRANT TELEPHONE COOPERATIVE, INC.
EASEMENT RELEASE, PARCELS 27,29
VOL. 491/PG. 597/DOC. 438847

WISCONSIN GAS COMPANY

27 WILLIAM J. AND EDNA J. TRUMM

76 SCENIC RIVERS ENERGY CORPORATION
EASEMENT RELEASE, PARCELS 27,29
VOL. 367/PG. 118/DOC. 335921

WISCONSIN DEPARTMENT OF TRANSPORTATION

STH. 133

SEE SHEET MATCH LINE

MATCH LINE SEE SHEET

STA. 202+00

PC 202+23.48

PI 204+78.13

PT 207+26.85

PI 212+15.71

STA. 217+00

WOODS

SLOPE INTERCEPT (TYP.)

CAUTION

CULVERT TO BE FILLED

SW-NW

SE-NW

NOTE: EXISTING R/W ESTABLISHED FROM CENTERLINE OF EXISTING PAVEMENT AND FROM CENTERLINE OF EXISTING RAILROAD

P.I. = 204+78.13
Y 432,454.49
X 1,829,003.02
Δ. = 21°23'43"
D. = 4°15'02"
T. = 254.65'
L. = 503.37'
R. = 1348.00'

P.I. = 212+15.71
Y 432,445.12
X 1,829,746.44
Δ. = 0°23'02"

2" IRON PIPE
Y 434,341.61
X 1,830,305.56

N88°-53'-38"W
529.30'
ALONG R/L

1,907.02'
S00°-53'-58"W
MON. TO R/W

687.05'
N00°-53'-58"E
MON. TO R/W

NOT RECOVERED

REVISION DATE: 2-21-03 N.C.	SCALE, FEET: 0 100	DATE: 10-17-01	HIGHWAY: S.T.H. 133	R/W PROJECT NUMBER: 5616-02-21	SHEET NUMBER: 4.12 E
		GRID FACTOR: 0.99996	COUNTY: GRANT	FEDERAL PROJECT NUMBER:	

USER: 02/24/2003 12:45:06 PM k:\row-final--revised 2-21-03\40408_rp.dgn LG/ELS ON - 1,2,3,4,5,6,7,8,9,10,11,12,13,14,15,16,17,18,19,20,21,22,23,24,25,26,27,28,29,30,31,32,33,34,35,36,37,38,39,40,41,42,43,44,45,46,47,48,49,50,51,52,53,54,55,56,57,58,59,60,61,62,63

FILE NAME : ORIGINATOR : PLOT NAME : PLOT SCALE : PLOT DATE: **...plottingdate...**

TOWN OF MUSCODA

GN

T 8 N
5
8
R 1 W

2" IRON PIPE
Y 434,341.61
X 1,830,305.56

29
EDWARD J. AND SADIE I. HEADINGS

31
LAVON B. AND JUDY REYNOLDS

STA. 217+45.01
P.L.
1,038.10'
S00°-53'-59"W
MONUMENT TO R/W

4.12
STA. 217+00
529.28'
127
P.L.

WISCONSIN GAS COMPANY

CULTIVATED FIELD

SLOPE INTERCEPT (TYP.)

PI 225+28.56
68.81'

783.64'
1,312.92'
S88°-53'-11"E

128
1,254.13'
S88°-53'-11"E

STA. 232+00
4.14

68.92'
R/W TO R/L
99'
P.L.
220+00
S88°-53'-38"E
STH 133
225+00
230+00
99'
S89°-08'-37"E
P.L.

225
P.L.
30.09'
R/W TO R/L
P.L.
P.L.
226
P.L.
S88°-53'-11"E
1,312.81'
783.50'
529.31'
S88°-53'-11"E
1,255.01'
225+28.56
30.15'

100'
74
RICHLAND-GRANT TELEPHONE COOPERATIVE, INC.
EASEMENT RELEASE, PARCEL 29
VOL. 491/PG. 597/DOC. 438847

76
SCENIC RIVERS ENERGY CORPORATION
EASEMENT RELEASE, PARCEL 29
VOL. 367/PG. 118/DOC. 335921

WISCONSIN DEPARTMENT OF TRANSPORTATION
100'

SEE SHEET MATCH LINE

MATCH LINE SEE SHEET

P.L.

SW-NE

SE-NE

WOODS

WOODS

N00°-53'-59"E
656.96'
MONUMENT TO R/W

27
WILLIAM J. AND EDNA J. TRUMM

T 8 N
8
R 1 W

NOT RECOVERED

P.I. = 225+28.56
Y 432,419.77
X 1,831,058.98
Δ. = 00°14'59"


NOTE: EXISTING R/W ESTABLISHED FROM CENTERLINE OF EXISTING RAILROAD

REVISION DATE: 2-21-03 N.C.	SCALE, FEET: 0 100	DATE: 10-17-01	HIGHWAY: S.T.H. 133	R/W PROJECT NUMBER: 5616-02-21	SHEET NUMBER: 4.13	E
		GRID FACTOR: 0.99996	COUNTY: GRANT	FEDERAL PROJECT NUMBER:		

FILE NAME : ORIGINATOR : PLOT NAME : PLOT SCALE : PLOT DATE: $$...plottingdate...$$

WISDOT/CADDS SHEET 75

USER:
02/24/2003
12:49:10 PM
k:\row-final\-revised 2-21-03\0410409.rp.dgn
LEVELS ON • 1,2,3,4,5,6,7,8,9,10,11,12,13,14,15,16,17,18,19,20,21,22,23,24,25,26,27,28,29,30,31,32,33,34,35,36,37,38,39,40,41,42,43,44,45,46,47,48,49,50,51,52,53,54,55,56,57,58,59,60,61,62,63

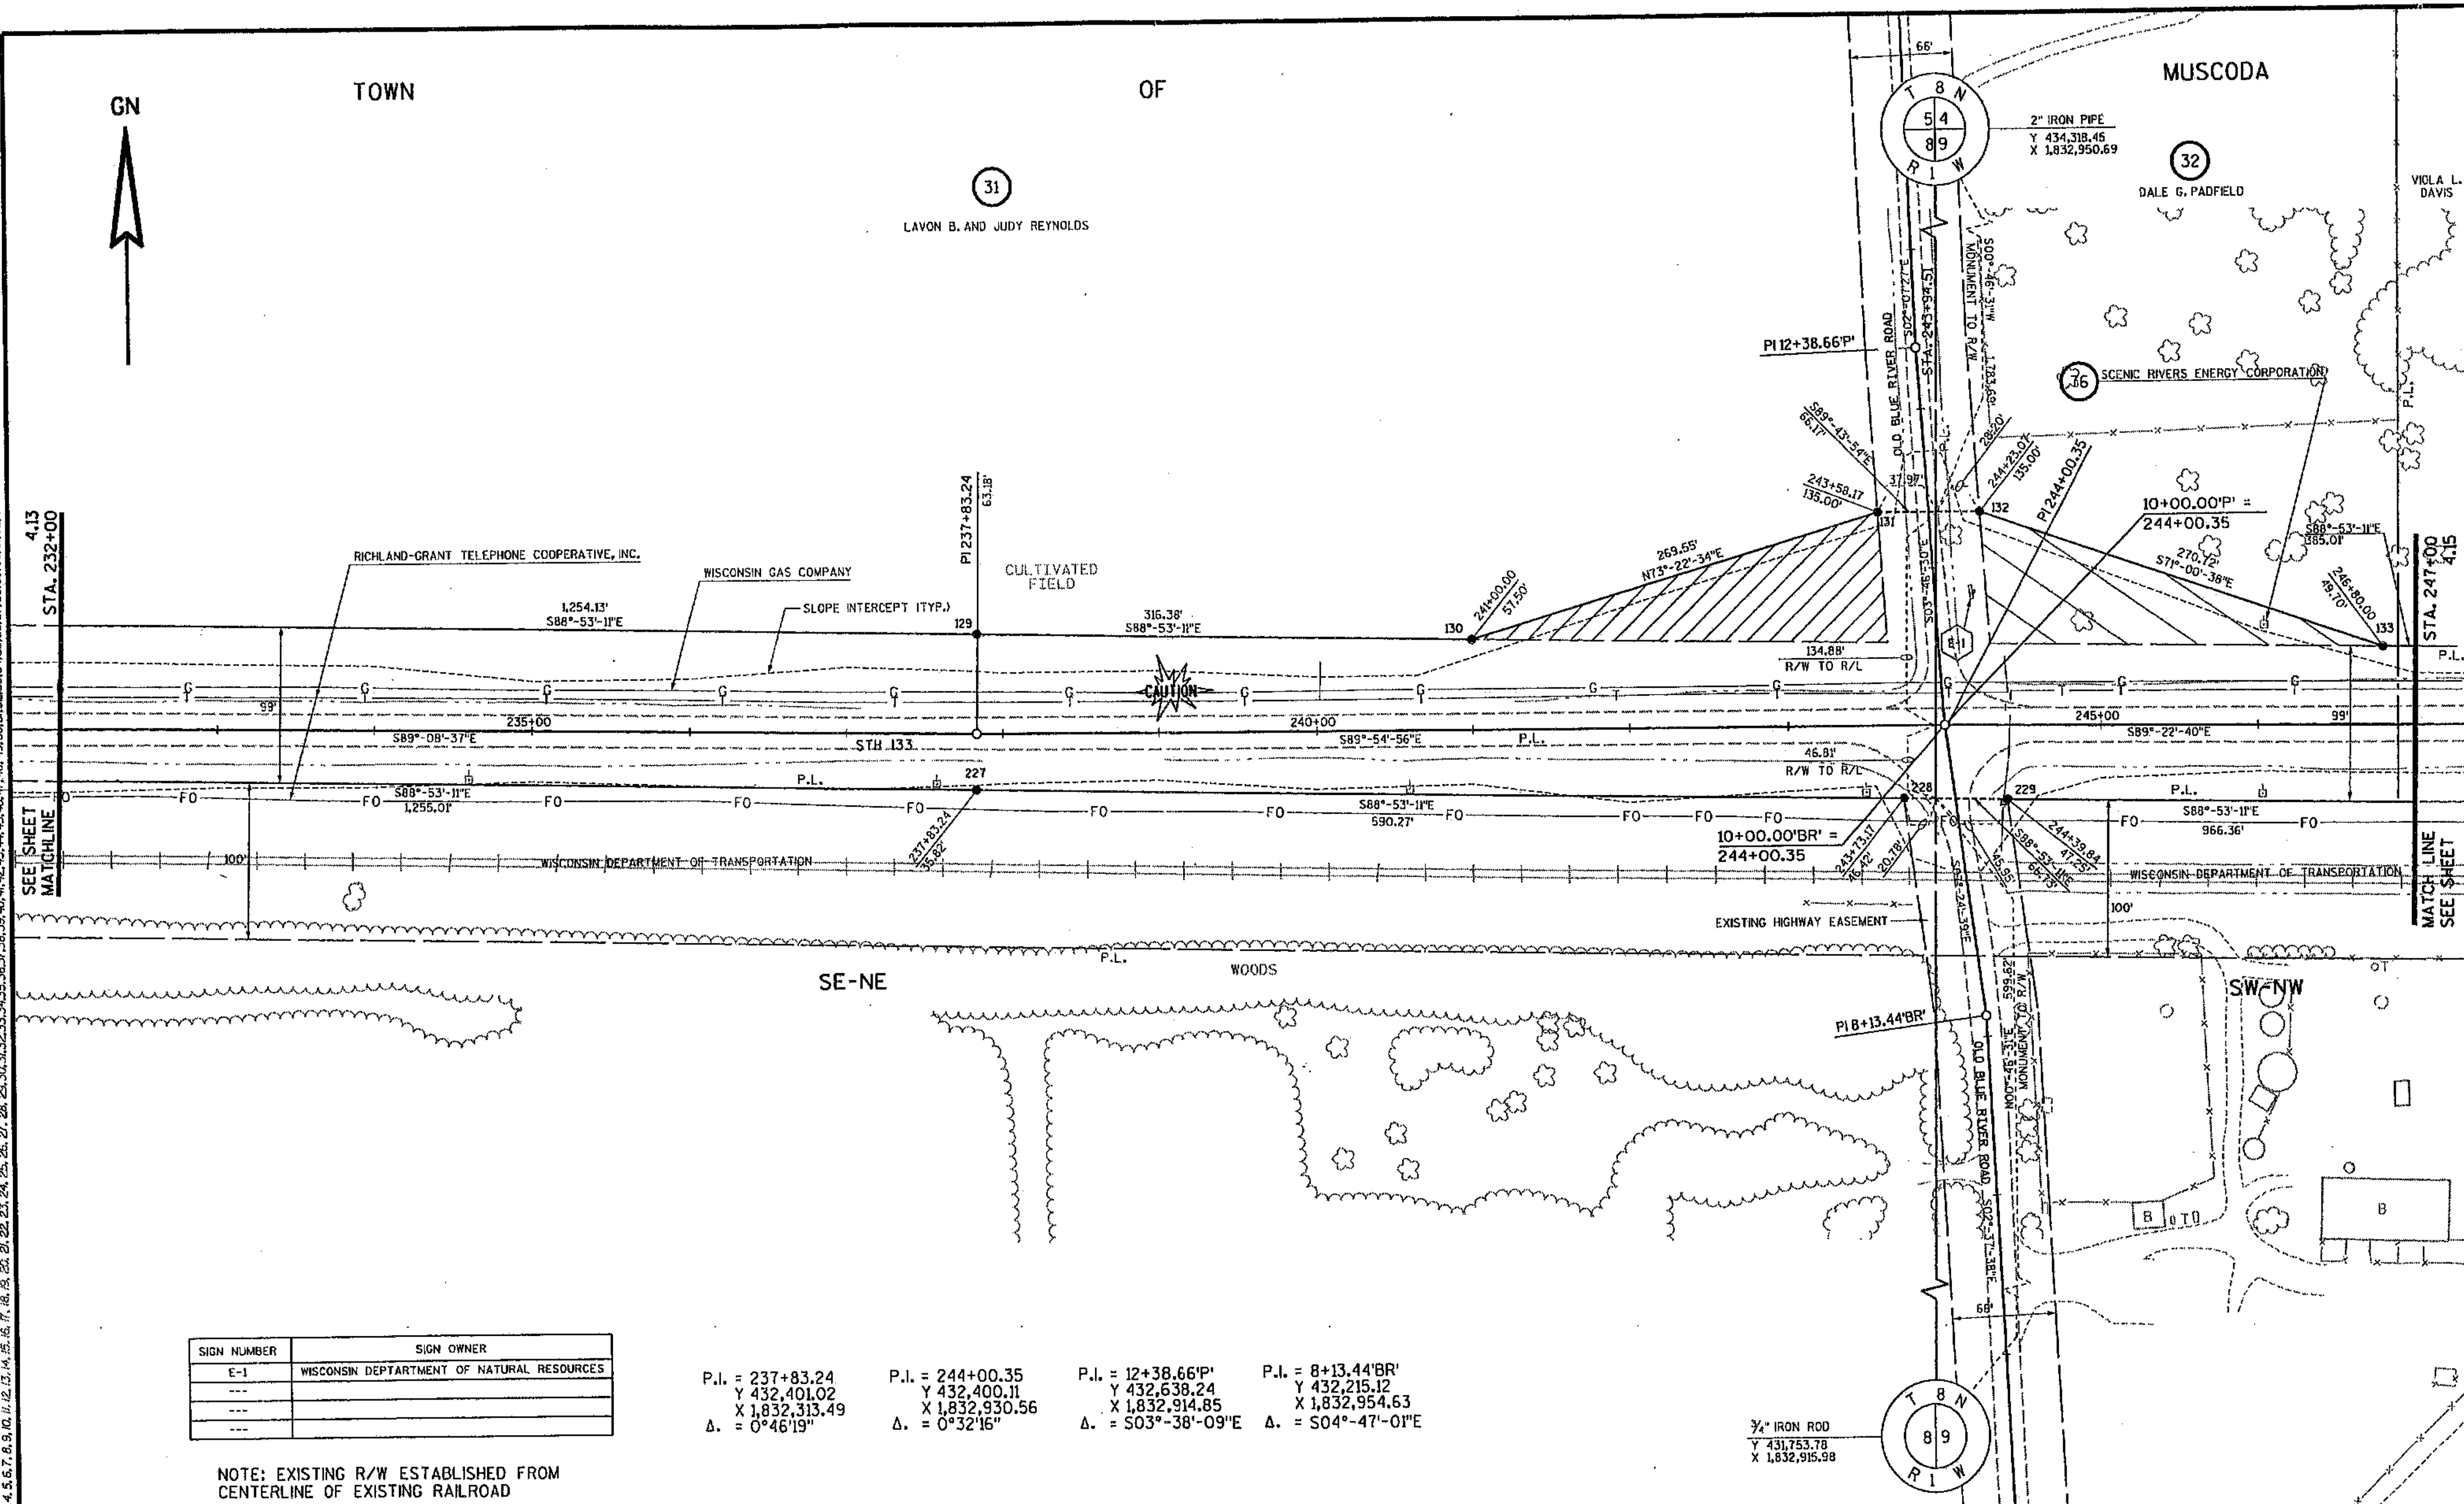

SIGN NUMBER	SIGN OWNER
E-1	WISCONSIN DEPARTMENT OF NATURAL RESOURCES

NOTE: EXISTING R/W ESTABLISHED FROM CENTERLINE OF EXISTING RAILROAD

P.I. = 237+83.24
Y 432,401.02
X 1,832,313.49
Δ. = 0°46'19"

P.I. = 244+00.35
Y 432,400.11
X 1,832,930.56
Δ. = 0°32'16"

P.I. = 12+38.66'P'
Y 432,638.24
X 1,832,914.85
Δ. = S03°-38'-09"E

P.I. = 8+13.44'BR'
Y 432,215.12
X 1,832,954.63
Δ. = S04°-47'-01"E

REVISION DATE: 2-21-03	SCALE, FEET: 0 — 100	DATE: 10-17-01	HIGHWAY: S.T.H. 133	R/W PROJECT NUMBER: 5616-02-21	SHEET NUMBER: 4.14	E
		GRID FACTOR: 0.99996	COUNTY: GRANT	FEDERAL PROJECT NUMBER:		

FILE NAME : ORIGINATOR : PLOT NAME : PLOT SCALE : PLOT DATE: $$...plottingdate...$$ WISDOT/CADDS SHEET 75

LEVELS ON - 1,2,3,4,5,6,7,8,9,10,11,12,13,14,15,16,17,18,19,20,21,22,23,24,25,26,27,28,29,30,31,32,33,34,35,36,37,38,39,40,41,42,43,44,45,46,47,48,49,50,51,52,53,54,55,56,57,58,59,60,61,62,63
k:trow-final--revised 2-21-03a04010_rp.dgn
12:49:09 PM
02/24/2003
USER

TOWN OF MUSCODA

GN

32 DALE G. PADFIELD

VIOLA L. DAVIS

33 BRIAN D. BREWER

34 GERALD W. GRIMM

36 JEFFREY J. VALLEY

ANT. H GAR

GAR H

WOODS

WOODS

WOODS

P.L.

P.L.

P.L.

P.L.

4.14

STA. 247+00

STA. 262+00

4.16

RICHLAND-GRANT TELEPHONE COOPERATIVE, INC.

SLOPE INTERCEPT (TYP.)

WISCONSIN GAS COMPANY

385.01'
S88°-53'-11"E

250+65.00
46.40'

342.05'
S89°-58'-48"E

PI 254+06.86

50.00'

118.31'

T.I. FOR DRIVEWAY
0.01 AC.

255+55.00
T.I. 70.00'

255+00.00
T.I. 70.00'

N15°-02'-51"E
20.62'

S88°-59'-16"E
25.00'

255+25.00
T.I. 50.00'

501°-00'-44"W
20.00'

255+55.00
T.I. 50.00'

293.31'
S88°-59'-16"E

145.00'

257+00.00
50.00'

300.10'
S87°-32'-35"E

150°-00'-44"E
15.05'

259+00.00
T.I. 44.95'

259+00.00
T.I. 60.00'

259+25.00
T.I. 60.00'

S88°-59'-16"E
25.00'

T.I. FOR DRIVEWAY
0.01 AC.

501°-00'-44"W
15.68'

259+25.00
T.I. 44.31'

260+00.00
42.42'

650.00'
S88°-53'-11"E

134

135

136

137

CAUTION

30.00'

25.01'

75.03'

250+00

255+00

260+00

S89°-22'-40"E

P.L.

99'

STH 133

105.53'
S00°-49'-20"W
PT. 135 TO 230

S88°-59'-16"E

S88°-53'-11"E
966.36'

TALL GRASS

230

254+06.86
55.53'

SCENIC RIVERS ENERGY CORPORATION

S88°-53'-11"W
2,198.65'

WISCONSIN DEPARTMENT OF TRANSPORTATION

100'

SEE SHEET MATCH LINE

MATCH LINE SEE SHEET

SW-NW

SE-NW

2" IRON PIPE
Y 434,318.45
X 1,832,950.69

1,918.57'
S00°-46'-31"W
MON. TO R/L

STA. 243+94.51

PI 244+00.35

S89°-22'-40"E 1,006.51'
ALONG R/L

PI 254+06.86

N00°-46'-31"E
646.43'
MON. TO R/L

S89°-54'-56"E
5.84'
ALONG R/L

¾" IRON ROD
Y 431,753.78
X 1,832,915.98

P.I. = 254+06.86
Y 432,389.17
X 1,833,936.98
Δ. = 0°23'24"


NOTE: EXISTING R/W ESTABLISHED FROM CENTERLINE OF EXISTING RAILROAD

REVISION DATE: 2-21-03 N.C.	SCALE. FEET: 0 100	DATE: 10-17-01	HIGHWAY: S.T.H. 133	R/W PROJECT NUMBER: 5616-02-21	SHEET NUMBER: 4.15	E
		GRID FACTOR: 0.99996	COUNTY: GRANT	FEDERAL PROJECT NUMBER:		

FILE NAME : ORIGINATOR : PLOT NAME : PLOT SCALE : PLOT DATE: $$...plottingdate...$$

WISDOT/CADDS SHEET 75

USER:
02/24/2003
12:49:11 PM
k:\row-final\ - revised 2-21-03\040411.rp.dgn
LEVELS ON • 1,2,3,4,5,6,7,8,9,10,11,12,13,14,15,16,17,18,19,20,21,22,23,24,25,26,27,28,29,30,31,32,33,34,35,36,37,38,39,40,41,42,43,44,45,46,47,48,49,50,51,52,53,54,55,56,57,58,59,60,61,62,63

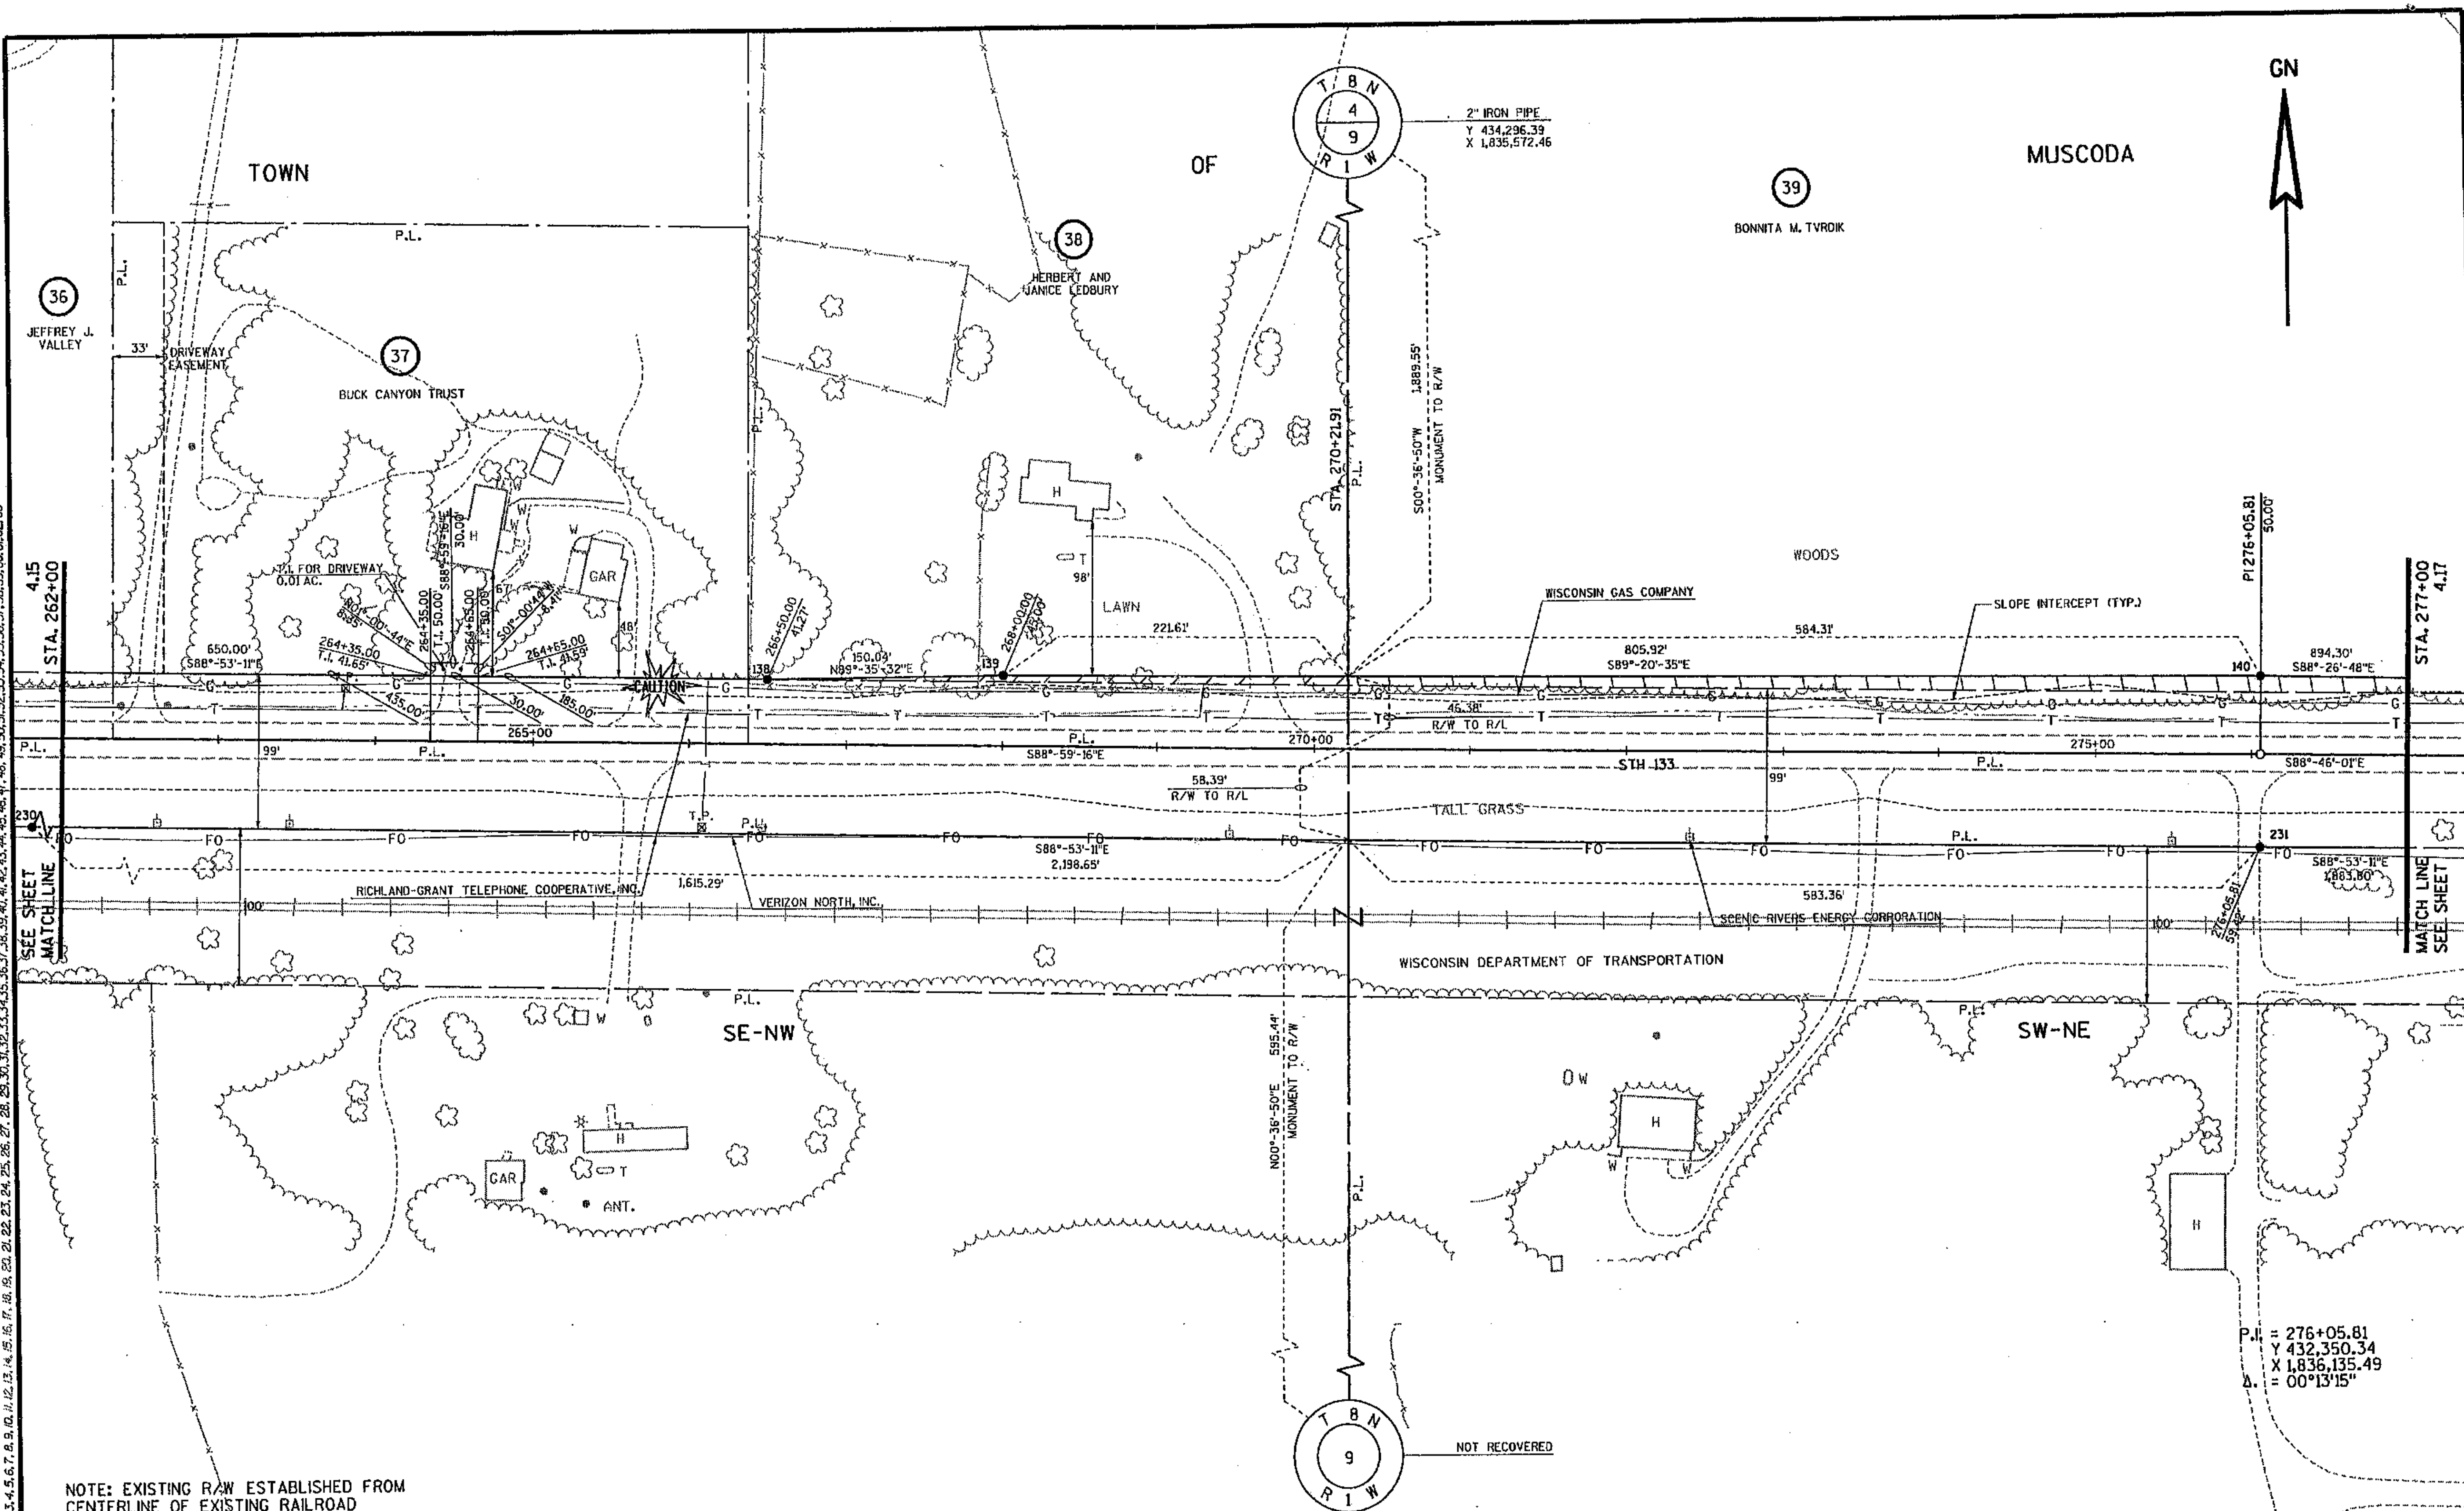

NOTE: EXISTING R/W ESTABLISHED FROM CENTERLINE OF EXISTING RAILROAD

REVISION DATE: 2-21-03 N.C.	SCALE. FEET: 0 100	DATE: 10-17-01	HIGHWAY: S.T.H. 133	R/W PROJECT NUMBER: 5616-02-21	SHEET NUMBER: 4.16 E
		GRID FACTOR: 0.99996	COUNTY: GRANT	FEDERAL PROJECT NUMBER:	

FILE NAME : ORIGINATOR : PLOT NAME : PLOT SCALE : PLOT DATE: $$...plottingdate...$$ WISDOT/CADDS SHEET 75

USER
02/24/2003
12:49:12 PM
k:trow-final--revised 2-21-03+040412_rp.dgn
LEVELS ON · 1,2,3,4,5,6,7,8,9,10,11,12,13,14,15,16,17,18,19,20,21,22,23,24,25,26,27,28,29,30,31,32,33,34,35,36,37,38,39,40,41,42,43,44,45,46,47,48,49,50,51,52,53,54,55,56,57,58,59,60,61,62,63

GN

TOWN OF MUSCODA

39
BONNITA M. TVRDIK

41
CLARK J. AND EUNICE M. PAHLAS

74 RICHLAND-GRANT TELEPHONE COOPERATIVE, INC.

77 VERIZON NORTH, INC.

RUINS

WOODS

T.J. FOR DRIVEWAY 0.02 AC.

S88°-46'-01"E 20.00'

E78+95.00 T.J. 90.00' N01°-13'-59"E 41.63'

279+95.00 T.J. 48.36'

279+90.00 T.J. 90.00'

S01°-13'-59"W 41.73'

279+45.00 T.J. 46.27'

289.29'

20.00'

SLOPE INTERCEPT (TYP.)

894.30' S88°-26'-48"E

WISCONSIN GAS COMPANY

585.01'

VERIZON NORTH, INC.

285+00.00 45.00'

141'

SCENIC RIVERS ENERGY CORPORATION

989.56' S88°-46'-01"E

69'

56'

ANT.

GAR

B

H

OT

STA. 277+00 4.16

STA. 292+00 4.18

280+00

285+00

290+00

99'

100'

P.L.

S88°-46'-01"E

S88°-53'-11"E 1,883.80'

TALL GRASS

STH 133

WISCONSIN DEPARTMENT OF TRANSPORTATION

SEE SHEET MATCH LINE

MATCH LINE SEE SHEET

FO

SW-NE

SE-NE

C & W SAWMILL

RAMP

BLDG

W

2" IRON PIPE
Y 434,296.39
X 1,835,572.46

T 8 N R 1 W 4 9

S00°-36'-50"W 1,935.93
R/L TO MON.

STA. 270.21+91

PI 276+05.81

S88°-46'-01"E 1,883.74'
ALONG R/L

PI 294+89.55

S88°-59'-16"E 583.90'
ALONG R/L

N00°-36'-50"E 653.83'
MON. TO R/L

NOT RECOVERED


NOTE: EXISTING R/W ESTABLISHED FROM CENTERLINE OF EXISTING RAILROAD

REVISION DATE: 2-21-03 N.C.	SCALE, FEET: 0 100	DATE: 10-17-01	HIGHWAY: S.T.H. 133	R/W PROJECT NUMBER: 5616-02-21	SHEET NUMBER: 4.17	E
		GRID FACTOR: 0.99996	COUNTY: GRANT	FEDERAL PROJECT NUMBER:		

FILE NAME : ORIGINATOR : PLOT NAME : PLOT SCALE : PLOT DATE: $$...plottingdate...$$

WISDOT/CADDS SHEET 75

USER
02/24/2003
12:49:19 PM
k:\row-final--revised 2-21-03\040413_rp.dgn
LEVELS ON • 1,2,3,4,5,6,7,8,9,10,11,12,13,14,15,16,17,18,19,20,21,22,23,24,25,26,27,28,29,30,31,32,33,34,35,36,37,38,39,40,41,42,43,44,45,46,47,48,49,50,51,52,53,54,55,56,57,58,59,60,61,62,63

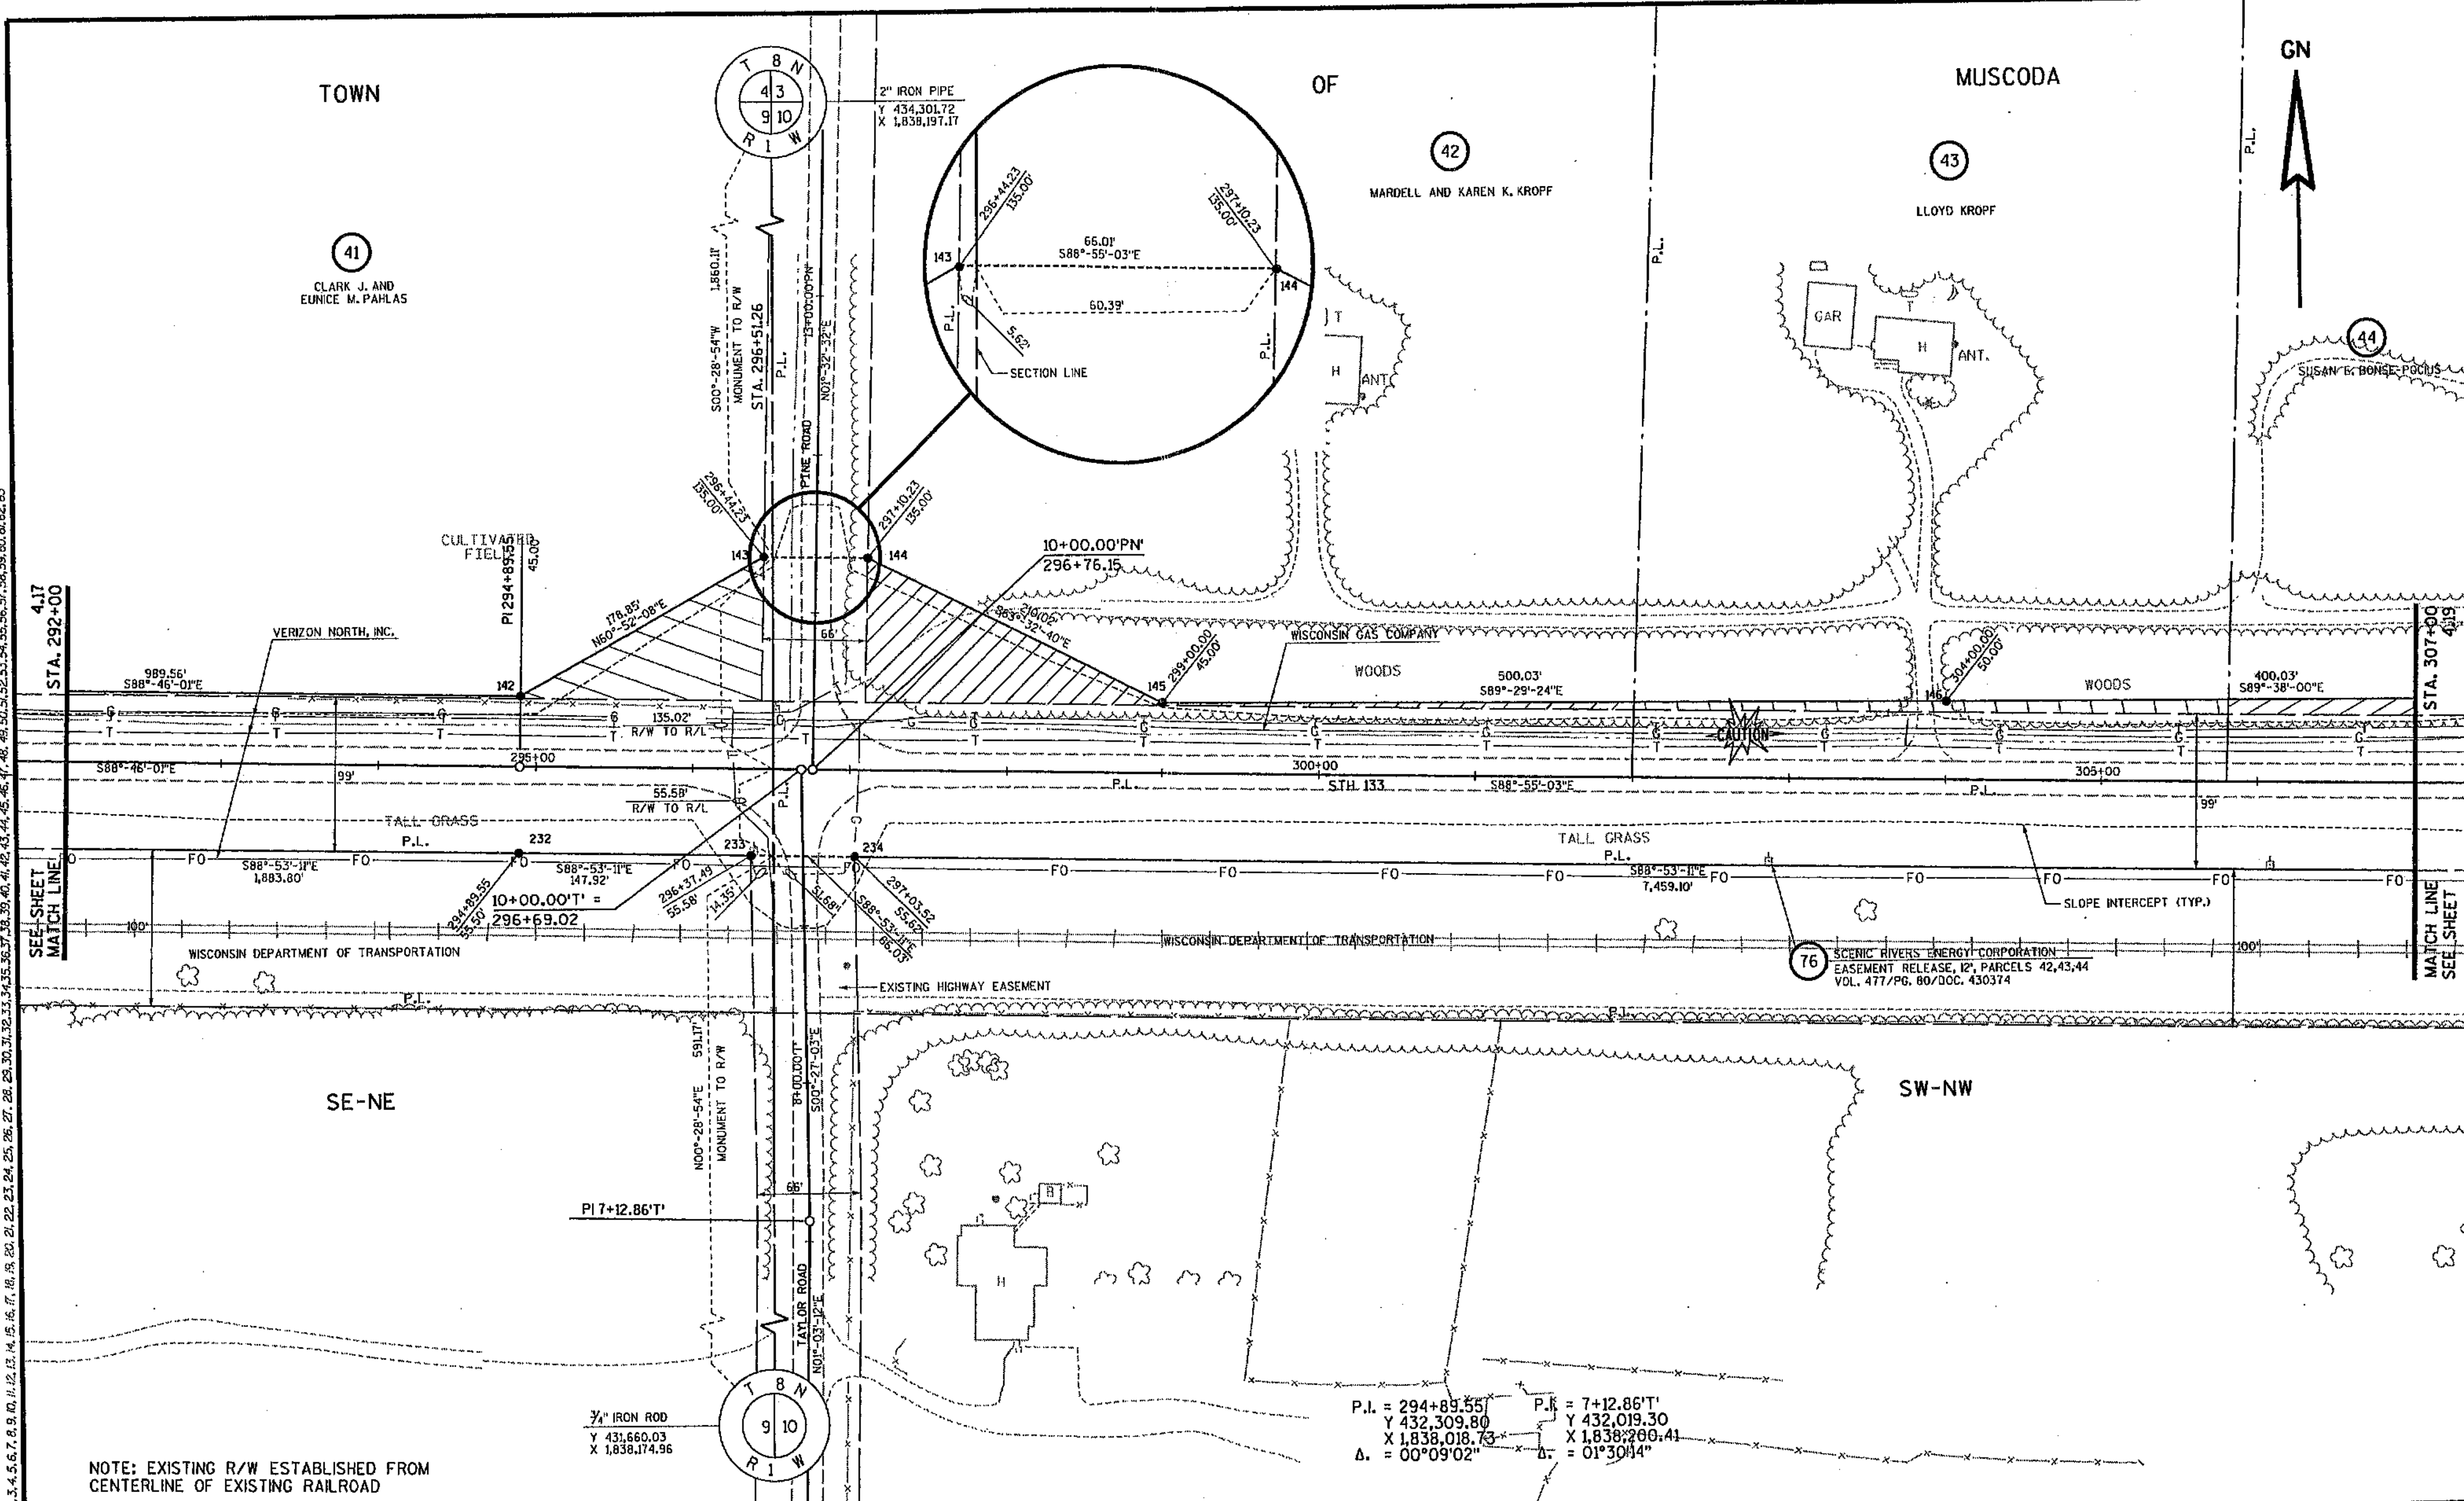

REVISION DATE: 2-21-03	SCALE, FEET: 0 100	DATE: 10-17-01	HIGHWAY: S.T.H. 133	R/W PROJECT NUMBER:	5616-02-21	SHEET NUMBER: 4.18	E
		GRID FACTOR: 0.99996	COUNTY: GRANT	FEDERAL PROJECT NUMBER:			

FILE NAME : ORIGINATOR : PLOT NAME : PLOT SCALE : PLOT DATE: $$...plottingdate...$$

WISDOT/CADDS SHEET 75

USER.
02/24/2003
12:49:14 PM
k:tr\rw-final--revised 2-21-03t040414_rp.dgn
LEVELS ON - 1,2,3,4,5,6,7,8,9,10,11,12,13,14,15,16,17,18,19,20,21,22,23,24,25,26,27,28,29,30,31,32,33,34,35,36,37,38,39,40,41,42,43,44,45,46,47,48,49,50,51,52,53,54,55,56,57,58,59,60,61,62,63

GN

TOWN OF MUSCODA

Z

P.L.

44 SUSAN E. BONSE-POCIUS

46 EUGENE J. BOROWCZYK

47 RICKY L. TISDALE AND NANCY J. TISDALE

48 GRANT COUNTY

47 RICKY L. TISDALE AND NANCY J. TISDALE

49 DENNIS L. AND CAROL M. GUNDERSON

51 MICHAEL B. AND LORRAINE SALMON

T B GAR H

SCENIC RIVERS ENERGY CORPORATION

LAWN

WOODS

VERIZON NORTH, INC.

WISCONSIN GAS COMPANY

CAUTION

4.18

STA. 307+00

308+00.00
55.00'

400.03'
S89°-38'-00"E

147

400.12'
S87°-29'-05"E

148

312+00.00
45.00'

500.03'
S89°-29'-24"E

149

317+00.00
50.60'

300.04'
S87°-57'-43"E

150

320+00.00
45.00'

200.25'
N88°-13'-12"E

145.18'

151

STA. 322+00
4.20

310+00

315+00

320+00

STH 133

S88°-55'-03"E

99'

TALL GRASS

FO

S88°-53'-11"E
7459.10'

SLOPE INTERCEPT (TYP.)

WISCONSIN DEPARTMENT OF TRANSPORTATION

VERIZON NORTH, INC.

100'

SEE SHEET MATCH LINE

MATCH LINE SEE SHEET

SW-NW

SE-NW

2" IRON PIPE
Y 434,301.72
X 1,838,197.17

S00°-28'-54"W 1,995.13'
MONUMENT TO R/L

STA. 296+51.26

S88°-55'-03"E 7,511.68'
ALONG R/L

PI 371+62.94

N00°-28'-54"E 646.75'
MONUMENT TO R/L

¾" IRON ROD
Y 431,660.03
X 1,838,174.96

T.I. FOR DRIVEWAY
0.02 AC.

S88°-55'-03"E
25.00'

322+00.00
T.I. 70.00'

T.I. FOR DRIVEWAY
0.01 AC.

321+75.00
T.I. 70.00'

N60°-28'-16"E
34.86'

321+45.00
T.I. 52.25'

55.07'


322+00.00
55.00'

NOTE: EXISTING R/W ESTABLISHED FROM CENTERLINE OF EXISTING RAILROAD

REVISION DATE: 2-21-03	SCALE, FEET: 0 100	DATE: 10-17-01	HIGHWAY: S.T.H. 133	R/W PROJECT NUMBER: 5616-02-21	SHEET NUMBER: 4.19	E
		GRID FACTOR: 0.99996	COUNTY: GRANT	FEDERAL PROJECT NUMBER:		

USER: 02/24/2003 12:49:14 PM
k:\row-final--revised 2-21-03\040415_rp.dgn
LEVELS ON - 1,2,3,4,5,6,7,8,9,10,11,12,13,14,15,16,17,18,19,20,21,22,23,24,25,26,27,28,29,30,31,32,33,34,35,36,37,38,39,40,41,42,43,44,45,46,47,48,49,50,51,52,53,54,55,56,57,58,59,60,61,62,63

FILE NAME : ORIGINATOR : PLOT NAME : PLOT SCALE : PLOT DATE: $$...plottingdate...$$

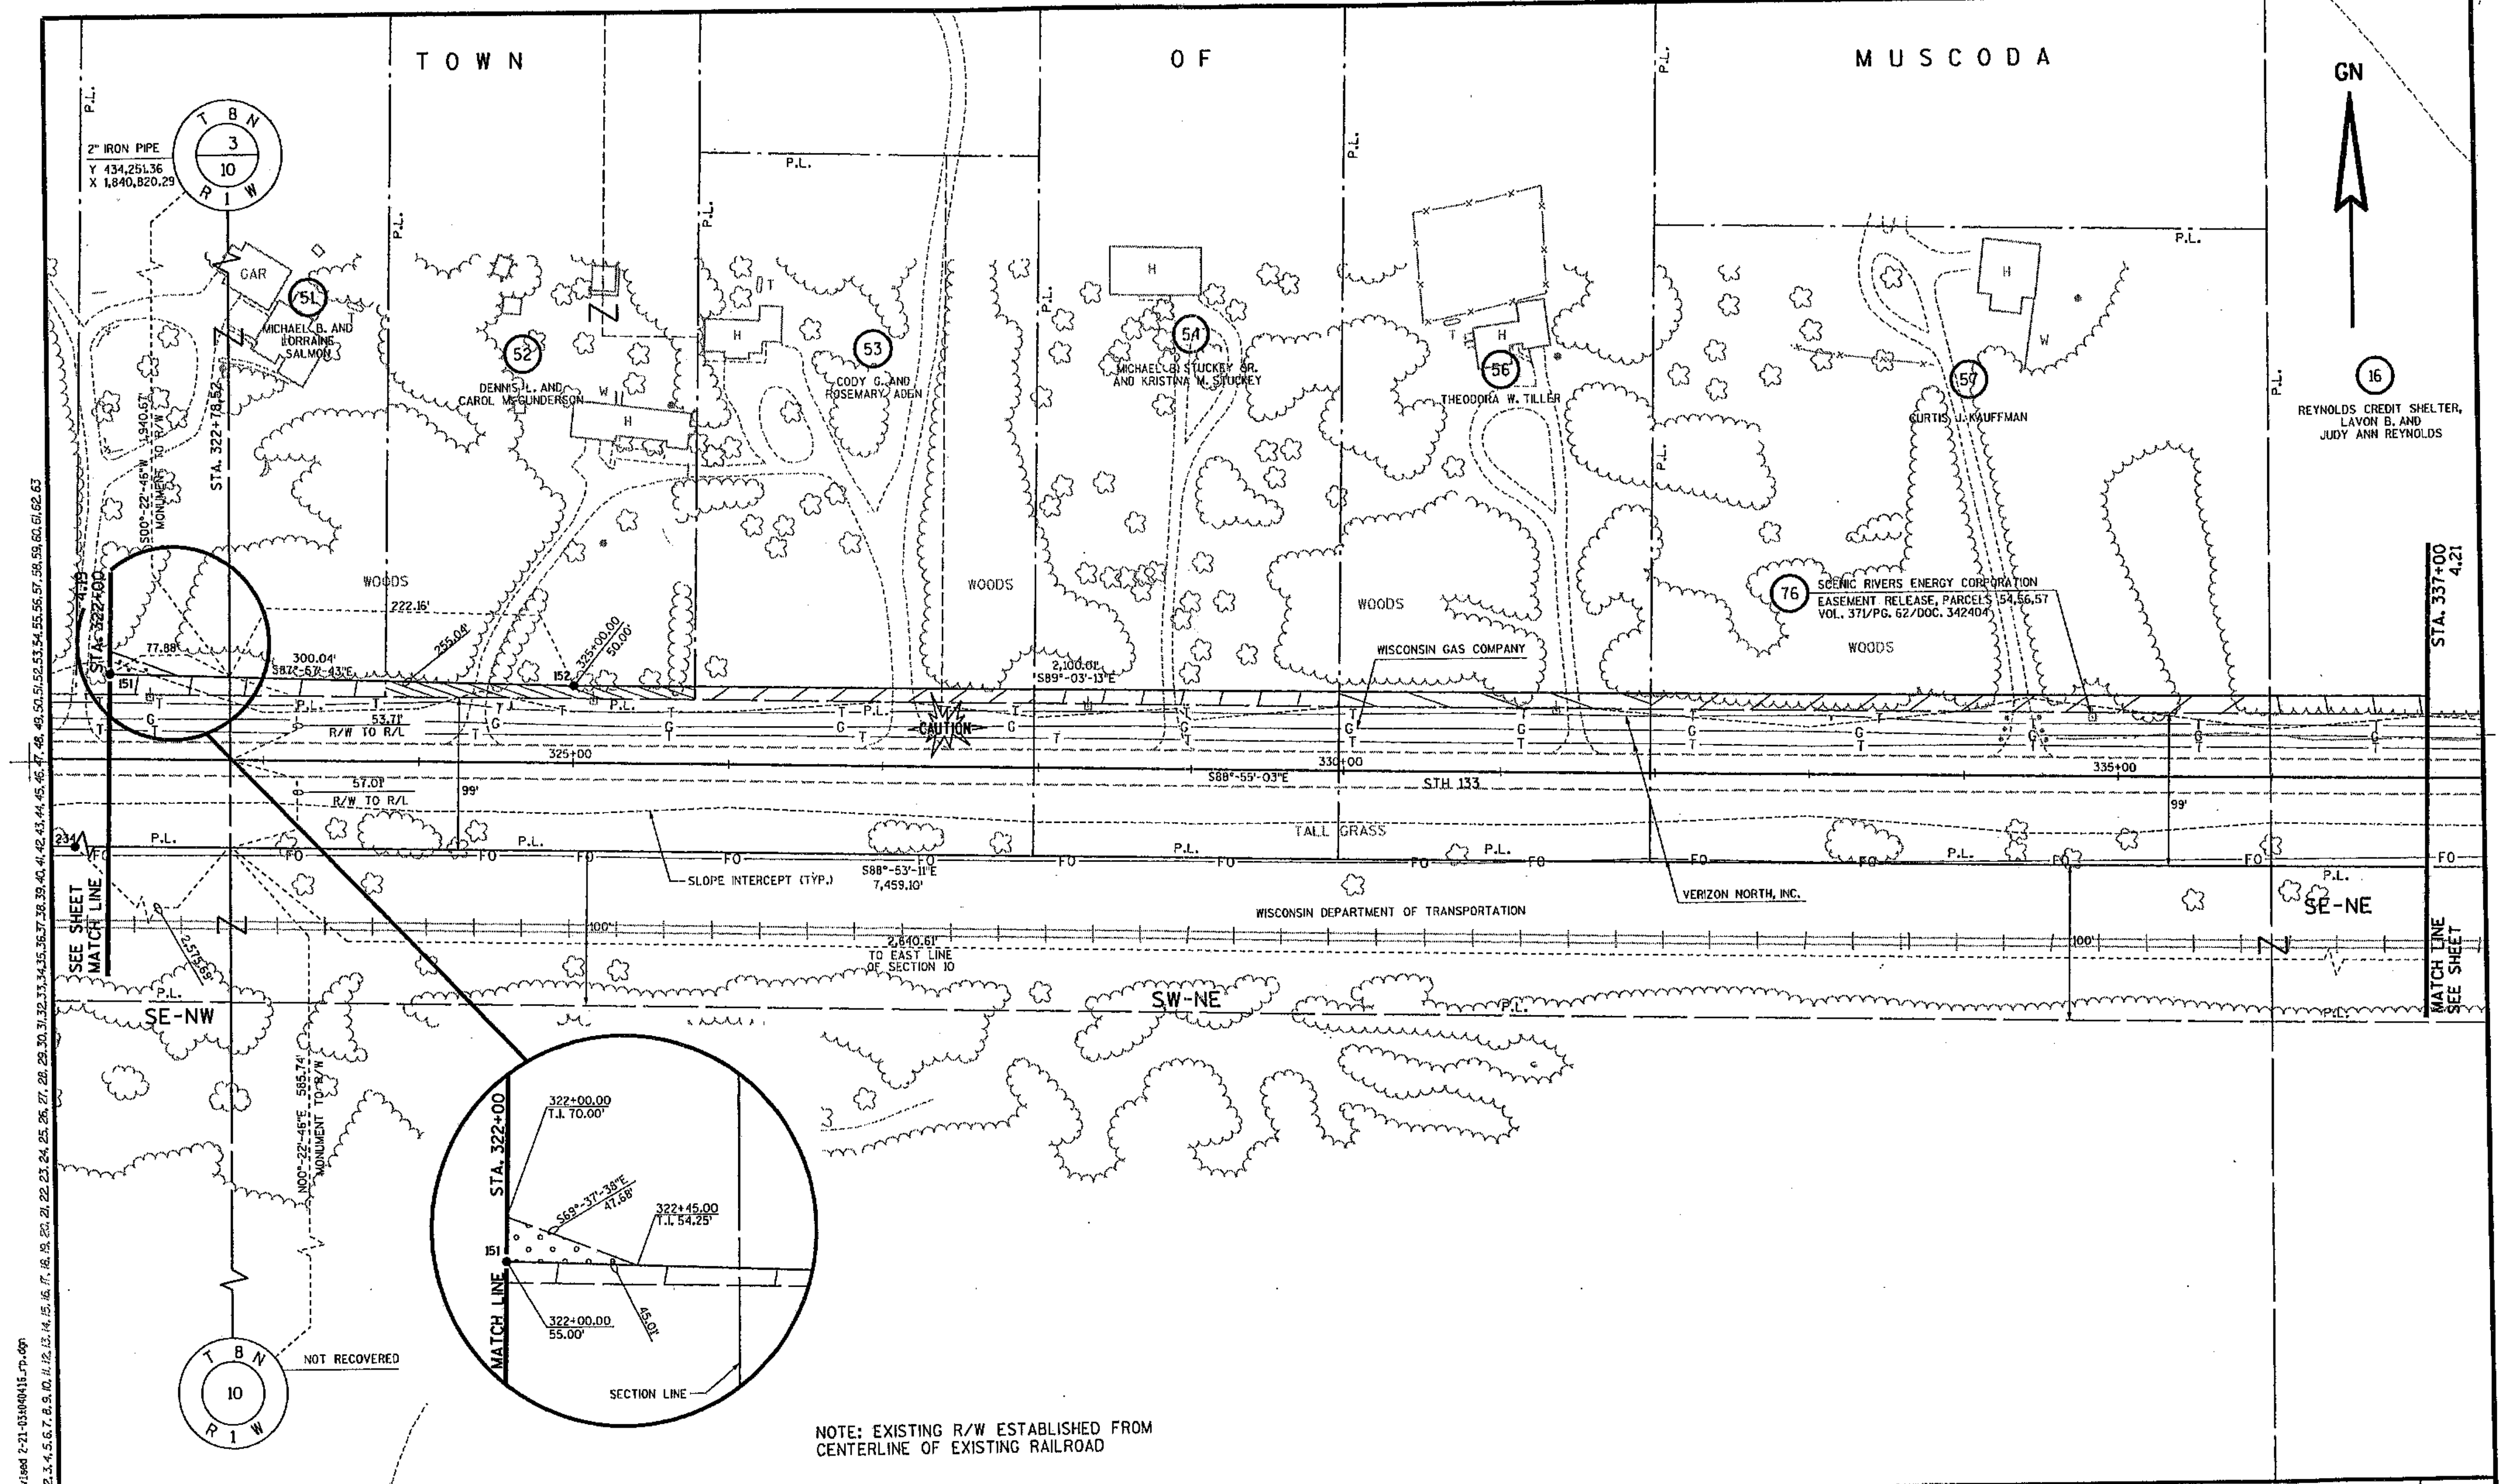

NOTE: EXISTING R/W ESTABLISHED FROM CENTERLINE OF EXISTING RAILROAD

REVISION DATE: 2-21-03 N.C.	SCALE. FEET: 0 — 100	DATE: 10-17-01	HIGHWAY: S.T.H. 133	R/W PROJECT NUMBER: 5616-02-21	SHEET NUMBER: 4.20 E
		GRID FACTOR: 0.99996	COUNTY: GRANT	FEDERAL PROJECT NUMBER:	

FILE NAME : ORIGINATOR : PLOT NAME : PLOT SCALE : PLOT DATE: $$...plottingdate...$$ WISDOT/CADDS SHEET 75

TOWN OF MUSCODA

GN

T 8 N
R 1 W
3 2
10 11

3/4" IRON ROD
Y 434,200.42
X 1,843,465.44

16
REYNOLDS CREDIT SHELTER,
LAVON B. AND JUDY ANN REYNOLDS

78 NORTHERN NATURAL GAS COMPANY
EASEMENT RELEASE, PARCEL 58
VOL. 381/PG. 506-507/DOC. 366665

58
CLYDE J. AND CHERYL L. CARPENTER

S00°-31'-24"W 1,938.37'
MONUMENT TO R/W

STA. 349+19.25

77 VERIZON NORTH, INC.

WISCONSIN GAS COMPANY

SLOPE INTERCEPT (TYP.)

WOODS

2,100.01'
S89°-03'-13"E

346+00.00
55.00'

153

318.72'

381.29'

700.00'
S88°-55'-03"E

154

STA. 352+00
4.22

SW-NW

CAUTION

340+00

345+00

350+00

55.00'
R/W TO R/L

P.L.

99'

STH 133

S88°-55'-03"E

SE-NE

TALL GRASS

FO

58.44'
R/W TO R/L

S88°-53'-11"E
7,459.10'

235

2,640.61'
TO QUARTER LINE
OF SECTION 10

2,242.80'

100'

WISCONSIN DEPARTMENT OF TRANSPORTATION

SEE SHEET
MATCH LINE

MATCH LINE
SEE SHEET

WOODS

N00°-31'-24"E 580.25'
MONUMENT TO R/W

3/4" IRON ROD
Y 431,568.58
X 1,843,441.40

NOTE: EXISTING R/W ESTABLISHED FROM
CENTERLINE OF EXISTING RAILROAD

REVISION DATE: 2-21-03 N.C.	SCALE. FEET: 0 100	DATE: 10-17-01	HIGHWAY: S.T.H. 133	R/W PROJECT NUMBER: 5616-02-21	SHEET NUMBER: 4.21	E
		GRID FACTOR: 0.99996	COUNTY: GRANT	FEDERAL PROJECT NUMBER:		

FILE NAME : ORIGINATOR : PLOT NAME : PLOT SCALE : PLOT DATE: $$...plottingdate...$$

WISDOT/CADDS SHEET 75

.USER.
02/24/2003
12:49:16 PM
k:\row-final--revised 2-21-03\d040411_rp.dgn
LEVELS ON • 1,2,3,4,5,6,7,8,9,10,11,12,13,14,15,16,17,18,19,20,21,22,23,24,25,26,27,28,29,30,31,32,33,34,35,36,37,38,39,40,41,42,43,44,45,46,47,48,49,50,51,52,53,54,55,56,57,58,59,60,61,62,63

TOWN OF MUSCODA

GN

58
CLYDE J. AND CHERYL L. CARPENTER

59
HELEN MAR ADAMS

61
NANCY J. JONES
LOT 3
CSM 288
VOL. 2/PG. 73/DOC. 530113

78 NORTHERN NATURAL GAS COMPANY
EASEMENT RELEASE, PARCELS 58,59,61
VOL. 381/PG. 505-507/DOC. 366665

ENRON CORPORATION

SW-NW

SE-NW

WISCONSIN GAS COMPANY

SLOPE INTERCEPT (TYP.)

WOODS

STA. 352+00 4.21

STA. 367+00 4.23

700.00'
S88°-55'-03"E

300.17'
S87°-00'-21"E

200.56'
N86°-47'-33"E

300.17'
S87°-00'-21"E

400.28'
N88°-56'-06"E

103.16'
S74°-41'-45"E

200.00'
S88°-53'-11"E

353+00.00
55.00'

356+00.00
45.00'

358+00.00
60.00'

361+00.00
50.00'

365+00.00
65.00'

366+00.00
39.65'

45'

355+00

360+00

365+00

STH 133

S88°-55'-03"E

STH 133

99'

100'

VERIZON NORTH, INC.

TALL GRASS

S88°-53'-11"E
7,459.10'

WISCONSIN DEPARTMENT OF TRANSPORTATION

P.L.

FO

CAUTION

SEE SHEET MATCH LINE

MATCH LINE SEE SHEET

3/4" IRON ROD
Y 434,200.42
X 1,843,465.44

S00°-31'-24"W
1,993.37'
MON. TO R/L

S88°-55'-03"E 2,243.50'
ALONG R/L

P.I. STA. 362+62.75

STA. 349+19.25

N00°-31'-24"E
638.69'
MON. TO R/L

3/4" IRON ROD
Y 431,568.58
X 1,843,441.40

NOTE: EXISTING R/W ESTABLISHED FROM CENTERLINE OF EXISTING RAILROAD

REVISION DATE: 2-21-03 N.C.	SCALE, FEET: 0 100	DATE: 10-17-01	HIGHWAY: S.T.H. 133	R/W PROJECT NUMBER: 5616-02-21	SHEET NUMBER: 4.22 E
		GRID FACTOR: 0.99996	COUNTY: GRANT	FEDERAL PROJECT NUMBER:	

WISDOT/CADDS SHEET 75

USER:
02/24/2003
12:49:16 PM
k:\row-final--revised 2-21-03\040418_rp.dgn
LEVELS ON • 1,2,3,4,5,6,7,8,9,10,11,12,13,14,15,16,17,18,19,20,21,22,23,24,25,26,27,28,29,30,31,32,33,34,35,36,37,38,39,40,41,42,43,44,45,46,47,

FILE NAME : ORIGINATOR : PLOT NAME : PLOT SCALE : PLOT DATE: $$...plottingdate...$$

TOWN

MUSCODA

OF

GN

66' DRIVEWAY EASEMENT

¾" IRON ROD
Y 434,146.03
X 1,846,092.41

T 8 N
2
11
R 1 W

61 NANCY J. JONES
LOT 3
CSM 288
VOL. 2/PG. 73/DOC. 530113

62 ISRAEL GUTIERREZ
LOT 2
CSM 288
VOL. 2/PG. 73/DOC. 530113

59 TERRY AND HELEN MAR ADAMS

63 NELL AND JERRY SCHELL

64 RENAH J. CHITWOOD

67 JILL M. HARRIS

66 JESSE R. AND KAREN M. EWING

78 NORTHERN NATURAL GAS COMPANY
EASEMENT RELEASE, PARCELS 59,61,62,63
VOL. 381/PG. 506-507/DOC. 366665

79 MUSCODA LIGHT AND POWER COMPANY

ENRON CORPORATION

WOODS

SE-NW

SW-NE

SLOPE INTERCEPT (TYP.)

STA. 367+00

STA. 375+40.18

STA. 382+05.13

PI 371+62.75

PI 379+15.27

PI 382+05.13

NOO°-42'-55"E 1,935.30'
R/W TO MONUMENT

S88°-55'-11"E 200.00'

368+00.00 39.54'

370+00.00 55.00'

375+00.00 55.00'

200.59'
N86°-39'-43"E

163.15'
S85°-24'-31"E

337.45'
N89°-34'-38"E

39.67'

375.61'

415.28'
S88°-02'-24"E

289.76'
S88°-48'-14"E

54.52'
R/L TO R/W

58.60'
R/W TO R/L

370+00

375+00

380+00

STH 133

S88°-43'-42"E

S88°-55'-03"E 99'

S88°-48'-14"E 99'

S88°-56'-24"E

S88°-53'-11"E
7,459.10'

S88°-53'-11"E
752.49'

S88°-53'-11"E
289.97'

VERIZON NORTH, INC.

WISCONSIN GAS COMPANY

TALL GRASS

377.94'

374.55'

371+62.75
59.65'

379+15.27
57.58'

382+05.13
57.16'

WISCONSIN DEPARTMENT OF TRANSPORTATION

NOO°-42'-55"E 569.21'
MONUMENT TO R/W

NOT RECOVERED

SEE SHEET MATCH LINE

MATCH LINE SEE SHEET

CAUTION

NOTE: EXISTING R/W ESTABLISHED FROM CENTERLINE OF EXISTING RAILROAD

P.I. = 371+62.75
Y 432,164.82
X 1,845,690.24
Δ. = 0°11'21"

P.I. = 379+15.27
Y 432,148.13
X 1,846,442.55
Δ. = 0°04'32"

P.I. = 382+05.13
Y 432,142.08
X 1,846,732.34
Δ. = 0°08'10"

REVISION DATE: 2-21-03	SCALE, FEET: 0 100	DATE: 10-17-01	HIGHWAY: S.T.H. 133	R/W PROJECT NUMBER: 5616-02-21	SHEET NUMBER: 4.23 E
		GRID FACTOR: 0.99996	COUNTY: GRANT	FEDERAL PROJECT NUMBER:	

WISDOT/CADDS SHEET 75

FILE NAME : USER. 02/24/2003 12:49:17 PM k:\row-final--revised 2-21-03\d04419_rp.dgn
ORIGINATOR :
PLOT NAME : LEVELS ON • 1,2,3,4,5,6,7,8,9,10,11,12,13,14,15,16,17,18,19,20,21,22,23,24,25,26,27,28,29,30,31,32,33,34,35,36,37,38,39,40,41,42,43,44,45,46,47,48,49,50,51,52,53,54,55,56,57,58,59,60,61,62,63
PLOT SCALE :
PLOT DATE: $$...plottingdate...$$

TOWN OF MUSCODA

GN

(67) JILL M. HARRIS

(68) WILLIAM G. AND PENNY R. TRACY

66' DRIVEWAY EASEMENT VOL. 672/PG. 176 /DOC. 539549

(78) NORTHERN NATURAL GAS COMPANY
EASEMENT RELEASE, PARCEL 69
VOL. 381/PG. 187-188/DOC. 363477

(69) KATHLEEN HARMS

(71) STEVEN J. AND LESLIE A. EWING

(72) DANIEL R. AND MARCIA J. DOBBS

SW-NE

SE-NE

(79) MUSCODA LIGHT AND POWER COMPANY

WOODS

LAWN

P.L.

PI 382+05.13

STA. 382+05.13

PI 393+70.92

STA. 397+00

SLOPE INTERCEPT (TYP.)

VERIZON NORTH, INC.

294.86' S89°-54'-30"E

200.25' S86°-04'-37"E

671.16' S88°-56'-24"E

329.48' N89°-57'-13"E

385+00

390+00

395+00

S88°-48'-14"E

S88°-56'-24"E

S88°-18'-28"E

STH 133

103.22' S01°-22'-17"W PT. 168 TO 238

S88°-53'-11"E 1165.54'

S88°-53'-11"E 816.68'

TALL GRASS

WISCONSIN GAS COMPANY

WISCONSIN DEPARTMENT OF TRANSPORTATION

SEE SHEET MATCH LINE

MATCH LINE SEE SHEET

RAILROAD SPIKE
Y 434,147.11
X 1,848,756.16

S01°-07'-22"W 2,051.24'
MONUMENT TO R/L

S88°-18'-28"E 718.43'
ALONG R/L

N01°-07'-22"E 608.04'
MON. TO R/L

1½" IRON ROD
Y 431,488.45
X 1,848,704.05

NOTE: EXISTING R/W ESTABLISHED FROM CENTERLINE OF EXISTING RAILROAD

P.I. = 382+05.13
Y 432,142.08
X 1,846,732.34
Δ. = 0°08'10"


P.I. = 393+70.92
Y 432,120.51
X 1,847,897.88
Δ. = 0°37'56"

REVISION DATE: 2-21-03 N.C.	SCALE. FEET: 0 100	DATE: 10-17-01	HIGHWAY: S.T.H. 133	R/W PROJECT NUMBER: 5616-02-21	SHEET NUMBER: 4.24 E
		GRID FACTOR: 0.99996	COUNTY: GRANT	FEDERAL PROJECT NUMBER:	

FILE NAME : ORIGINATOR : PLOT NAME : PLOT SCALE : PLOT DATE: $$...plottingdate...$$

WISDOT/CADDS SHEET 75

USER:
02/24/2003
12:49:17 PM
k:\row-final--revised 2-21-03\040420_rp.dgn
LEVELS ON • 1,2,3,4,5,6,7,8,9,10,11,12,13,14,15,16,17,18,19,20,21,22,23,24,25,26,27,28,29,30,31,32,33,34,35,36,37,38,39,40,41,42,43,44,45,46,47,48,49,50,51,52,53,54,55,56,57,58,59,60,61,62,63

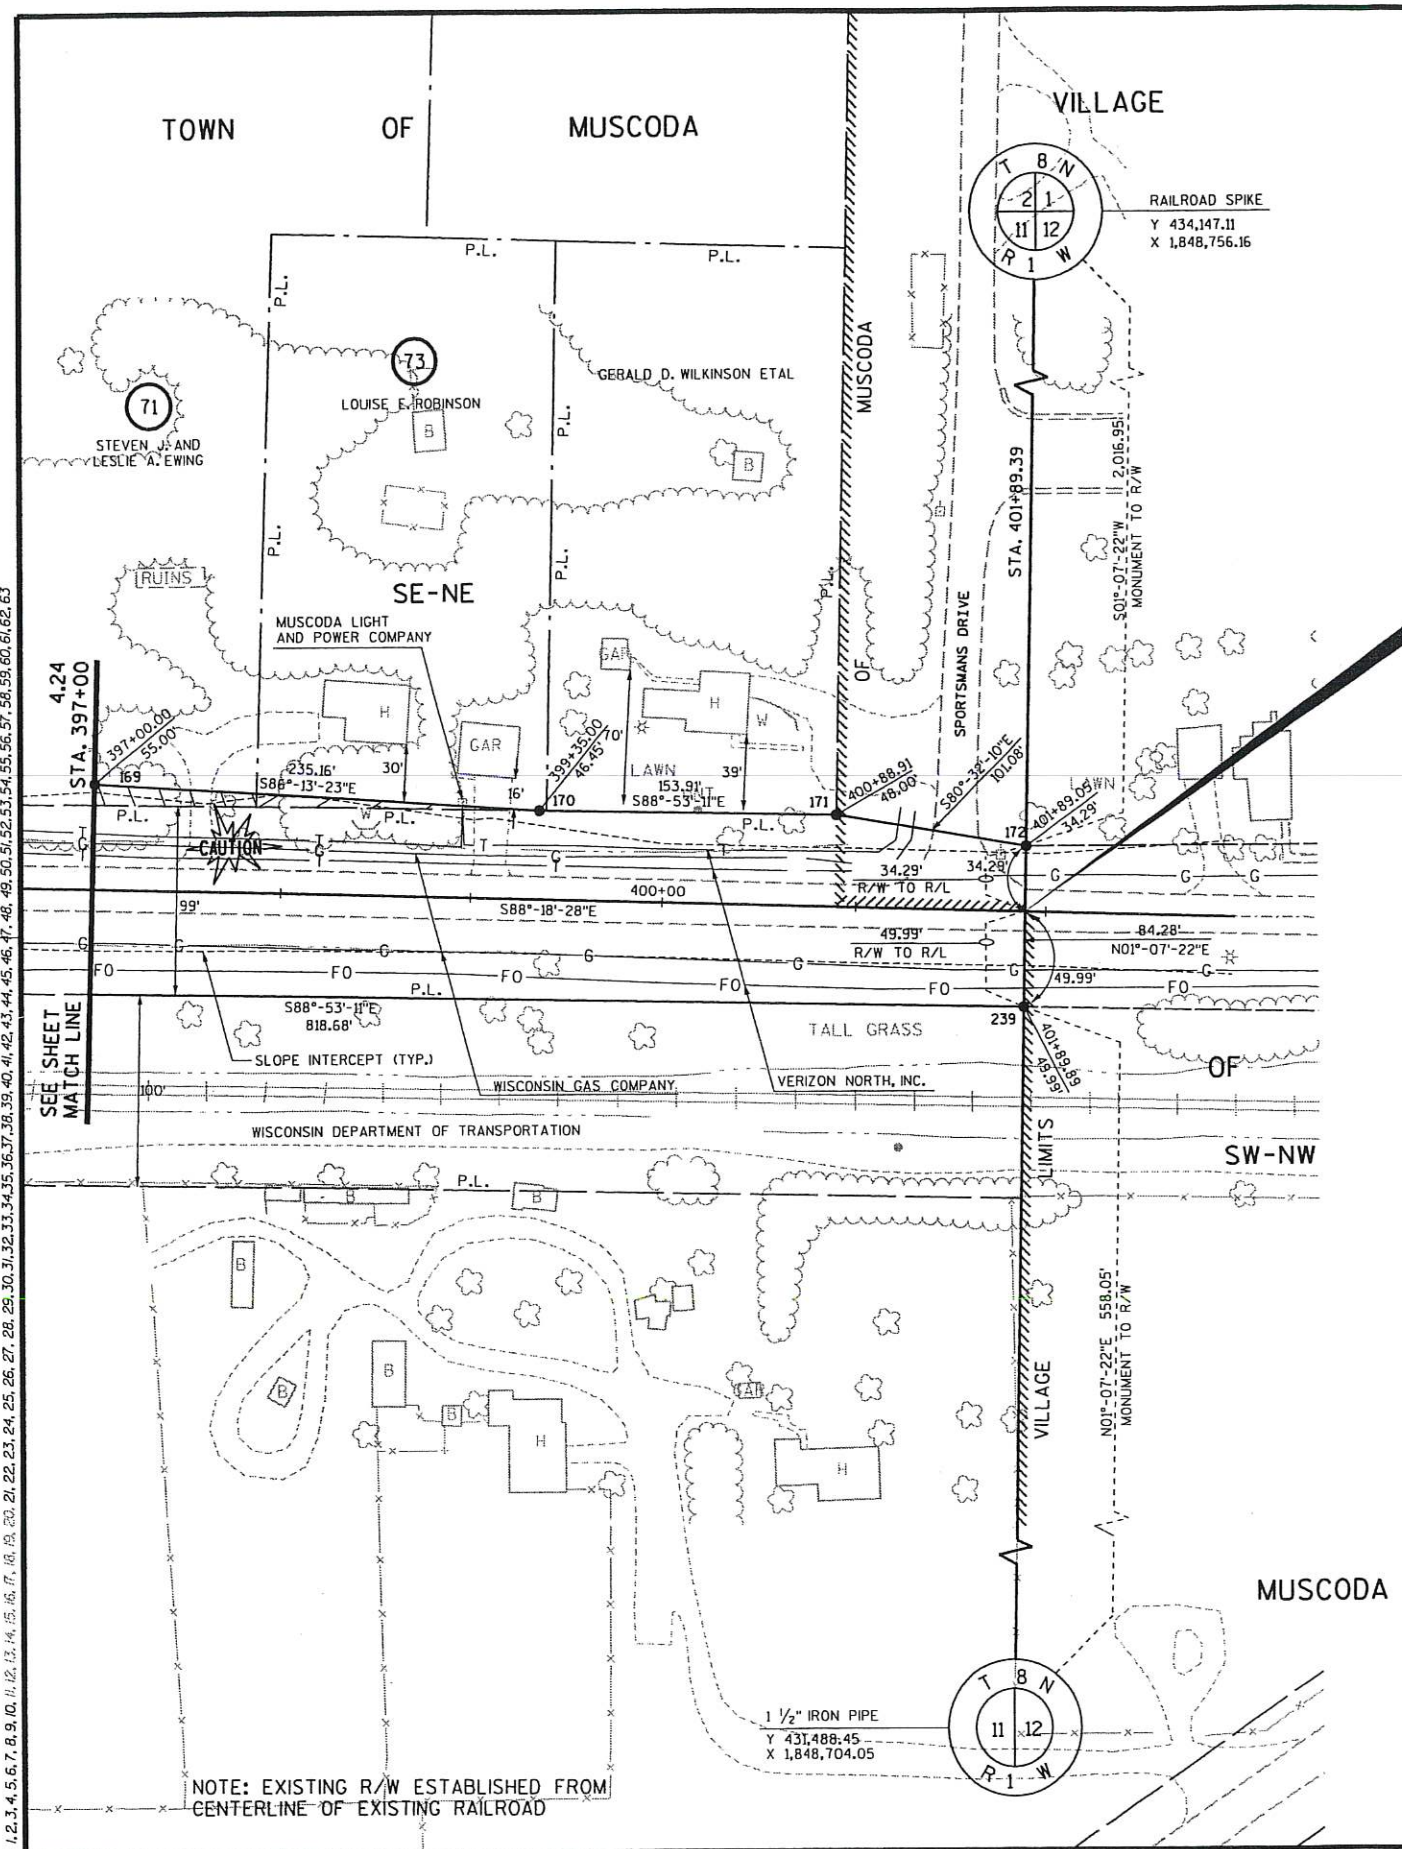

POINT	Y	X
100	433,854.28	1,819,790.19
101	433,853.65	1,819,870.96
102	433,829.90	1,820,031.32
103	433,866.05	1,820,227.96
104	433,857.78	1,820,293.90
105	433,673.04	1,820,505.82
106	433,621.65	1,820,603.19
107	433,448.58	1,820,918.19
108	433,365.94	1,821,075.03
109	433,333.03	1,821,166.29
110	433,275.96	1,821,451.11
111	433,271.07	1,821,561.14
112	433,267.24	1,823,264.05
113	433,220.81	1,825,140.29
114	433,204.14	1,825,447.94
115	433,186.68	1,826,172.21
116	433,165.89	1,826,647.08
117	433,147.88	1,827,188.58
118	433,127.94	1,827,350.50
119	433,163.20	1,827,609.24
120	433,139.63	1,827,675.07
121	433,117.81	1,827,695.86
122	432,972.75	1,827,834.04
123	432,798.40	1,828,302.88
124	432,592.06	1,828,784.06
125	432,543.17	1,828,947.13
126	432,523.60	1,829,258.55
127	432,514.09	1,829,747.54
128	432,488.58	1,831,060.16
129	432,464.20	1,832,314.00
130	432,458.06	1,832,630.31
131	432,535.17	1,832,888.58
132	432,534.86	1,832,954.75
133	432,446.77	1,833,210.73
134	432,439.29	1,833,595.65
135	432,439.17	1,833,937.69
136	432,433.99	1,834,230.94
137	432,421.12	1,834,530.75
138	432,408.49	1,835,180.60
139	432,409.56	1,835,330.63

POINT	Y	X
140	432,400.32	1,836,136.47
141	432,376.08	1,837,030.41
142	432,354.79	1,838,019.70
143	432,441.85	1,838,175.92
144	432,440.60	1,838,241.91
145	432,347.05	1,838,429.93
146	432,342.60	1,838,929.92
147	432,340.04	1,839,329.92
148	432,322.48	1,839,729.65
149	432,318.03	1,840,229.64
150	432,307.36	1,840,529.48
151	432,313.58	1,840,729.62
152	432,302.91	1,841,029.46
153	432,268.23	1,843,129.09
154	432,255.01	1,843,828.94
155	432,239.33	1,844,128.69
156	432,250.55	1,844,328.92
157	432,234.88	1,844,628.67
158	432,242.32	1,845,028.87
159	432,215.09	1,845,128.37
160	432,211.20	1,845,328.32
161	432,222.88	1,845,528.57
162	432,209.82	1,845,691.19
163	432,212.31	1,846,028.62
164	432,198.11	1,846,443.63
165	432,192.06	1,846,733.32
166	432,191.59	1,847,028.17
167	432,177.89	1,847,227.94
168	432,165.47	1,847,898.96
169	432,165.74	1,848,228.43
170	432,150.25	1,848,463.06
171	432,147.25	1,848,616.94
172	432,130.63	1,848,716.64

POINT	Y	X
200	433,786.68	1,819,780.17
201	433,764.62	1,819,857.77
202	433,730.98	1,820,016.67
203	433,658.69	1,820,336.51
204	433,552.20	1,820,563.50
205	433,373.91	1,820,875.53
206	433,273.20	1,821,037.66
207	433,224.31	1,821,239.95
208	433,186.29	1,821,443.34
209	433,181.07	1,821,560.94
210	433,189.53	1,822,247.39
211	433,183.85	1,822,547.37
212	433,187.24	1,823,262.86
213	433,164.00	1,823,745.87
214	433,155.30	1,824,245.80
215	433,130.86	1,825,137.35
216	433,096.75	1,826,169.01
217	433,074.30	1,826,844.14
218	433,052.94	1,827,185.42
219	432,967.41	1,827,634.73
220	432,898.64	1,827,803.92
221	432,658.85	1,828,354.10
222	432,508.68	1,828,750.18
223	432,430.08	1,828,975.43
224	432,424.60	1,829,257.30
225	432,415.10	1,829,745.96
226	432,389.59	1,831,058.46
227	432,365.19	1,832,313.18
228	432,353.73	1,832,903.32
229	432,352.44	1,832,970.04
230	432,333.65	1,833,936.18
231	432,290.92	1,836,134.32
232	432,254.31	1,838,017.70
233	432,251.44	1,838,165.58
234	432,250.15	1,838,231.60
235	432,105.20	1,845,688.99
236	432,090.57	1,846,441.31
237	432,084.94	1,846,731.21
238	432,062.28	1,847,896.48
239	432,046.37	1,848,714.98

REVISION DATE: 2-21-03 N.C.	SCALE, FEET: 0 100	DATE: 10-17-01	HIGHWAY: S.T.H. 133	R/W PROJECT NUMBER: 5616-02-21	SHEET NUMBER: 4.25 E
		GRID FACTOR: 0.99996	COUNTY: GRANT	FEDERAL PROJECT NUMBER:	

FILE NAME : ORIGINATOR : PLOT NAME : PLOT SCALE : PLOT DATE: $$...plottingdate...$$

WISDOT/CADDS SHEET 75

USER: 02/24/2003 12:45:19 PM
k:\row-final-revised 2-21-03\040421.rp.dgn
LEVELS ON • 1,2,3,4,5,6,7,8,9,10,11,12,13,14,15,16,17,18,19,20,21,22,23,24,25,26,27,28,29,30,31,32,33,34,35,36,37,38,39,40,41,42,43,44,45,46