

RELOCATION ORDER

BY COUNTY HIGHWAY COMMITTEE OF GRANT COUNTY, WISCONSIN

* * * * *

THE COUNTY HIGHWAY COMMITTEE FINDS AND DETERMINES THAT:

The proper establishing, laying out, widening, enlarging, extending, constructing, reconstructing, improving, or maintaining a portion of the highway now designated as County Trunk Highway "A" and "D" from a point

800.0 feet South of the North West Corner Section 9,

Township 4 North, Range 1 West, extending thence

Southerly and Westerly to a point 580 feet West

and 810 feet South of the center of Section 8,

Township 4 North, Range 1 West thereof.

"PLAT OF RIGHT OF WAY REQUIRED, PROJECT AD-1 for the County Trunk Highway "A" & "D" located between Union and Arthur, in Grant County, dated June 10, 1954 the same being sheets 1 and 2 inclusive, and

Pursuant to its authority under Section 83.08, Wisconsin Statutes.

THE COUNTY HIGHWAY COMMITTEE ORDERS THAT:

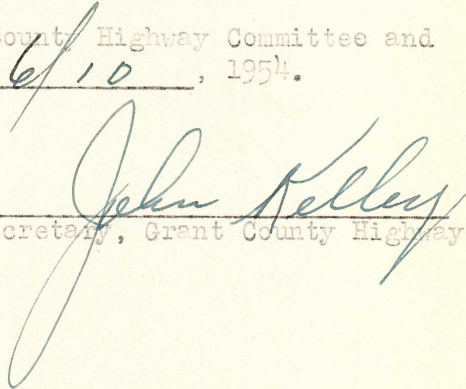
(1) The said highway is hereby laid out and established to the lines and widths as shown on the said plat.

(2) The required lands or interests in lands as shown on the plat shall be acquired by the County Highway Committee of the County in which the lands are situated, pursuant to the provision of Section 83.08, Wisconsin Statutes.

* * * * *

* * * * *

The foregoing order was issued by the County Highway Committee and entered in the minutes of its meeting on 6/10, 1954.

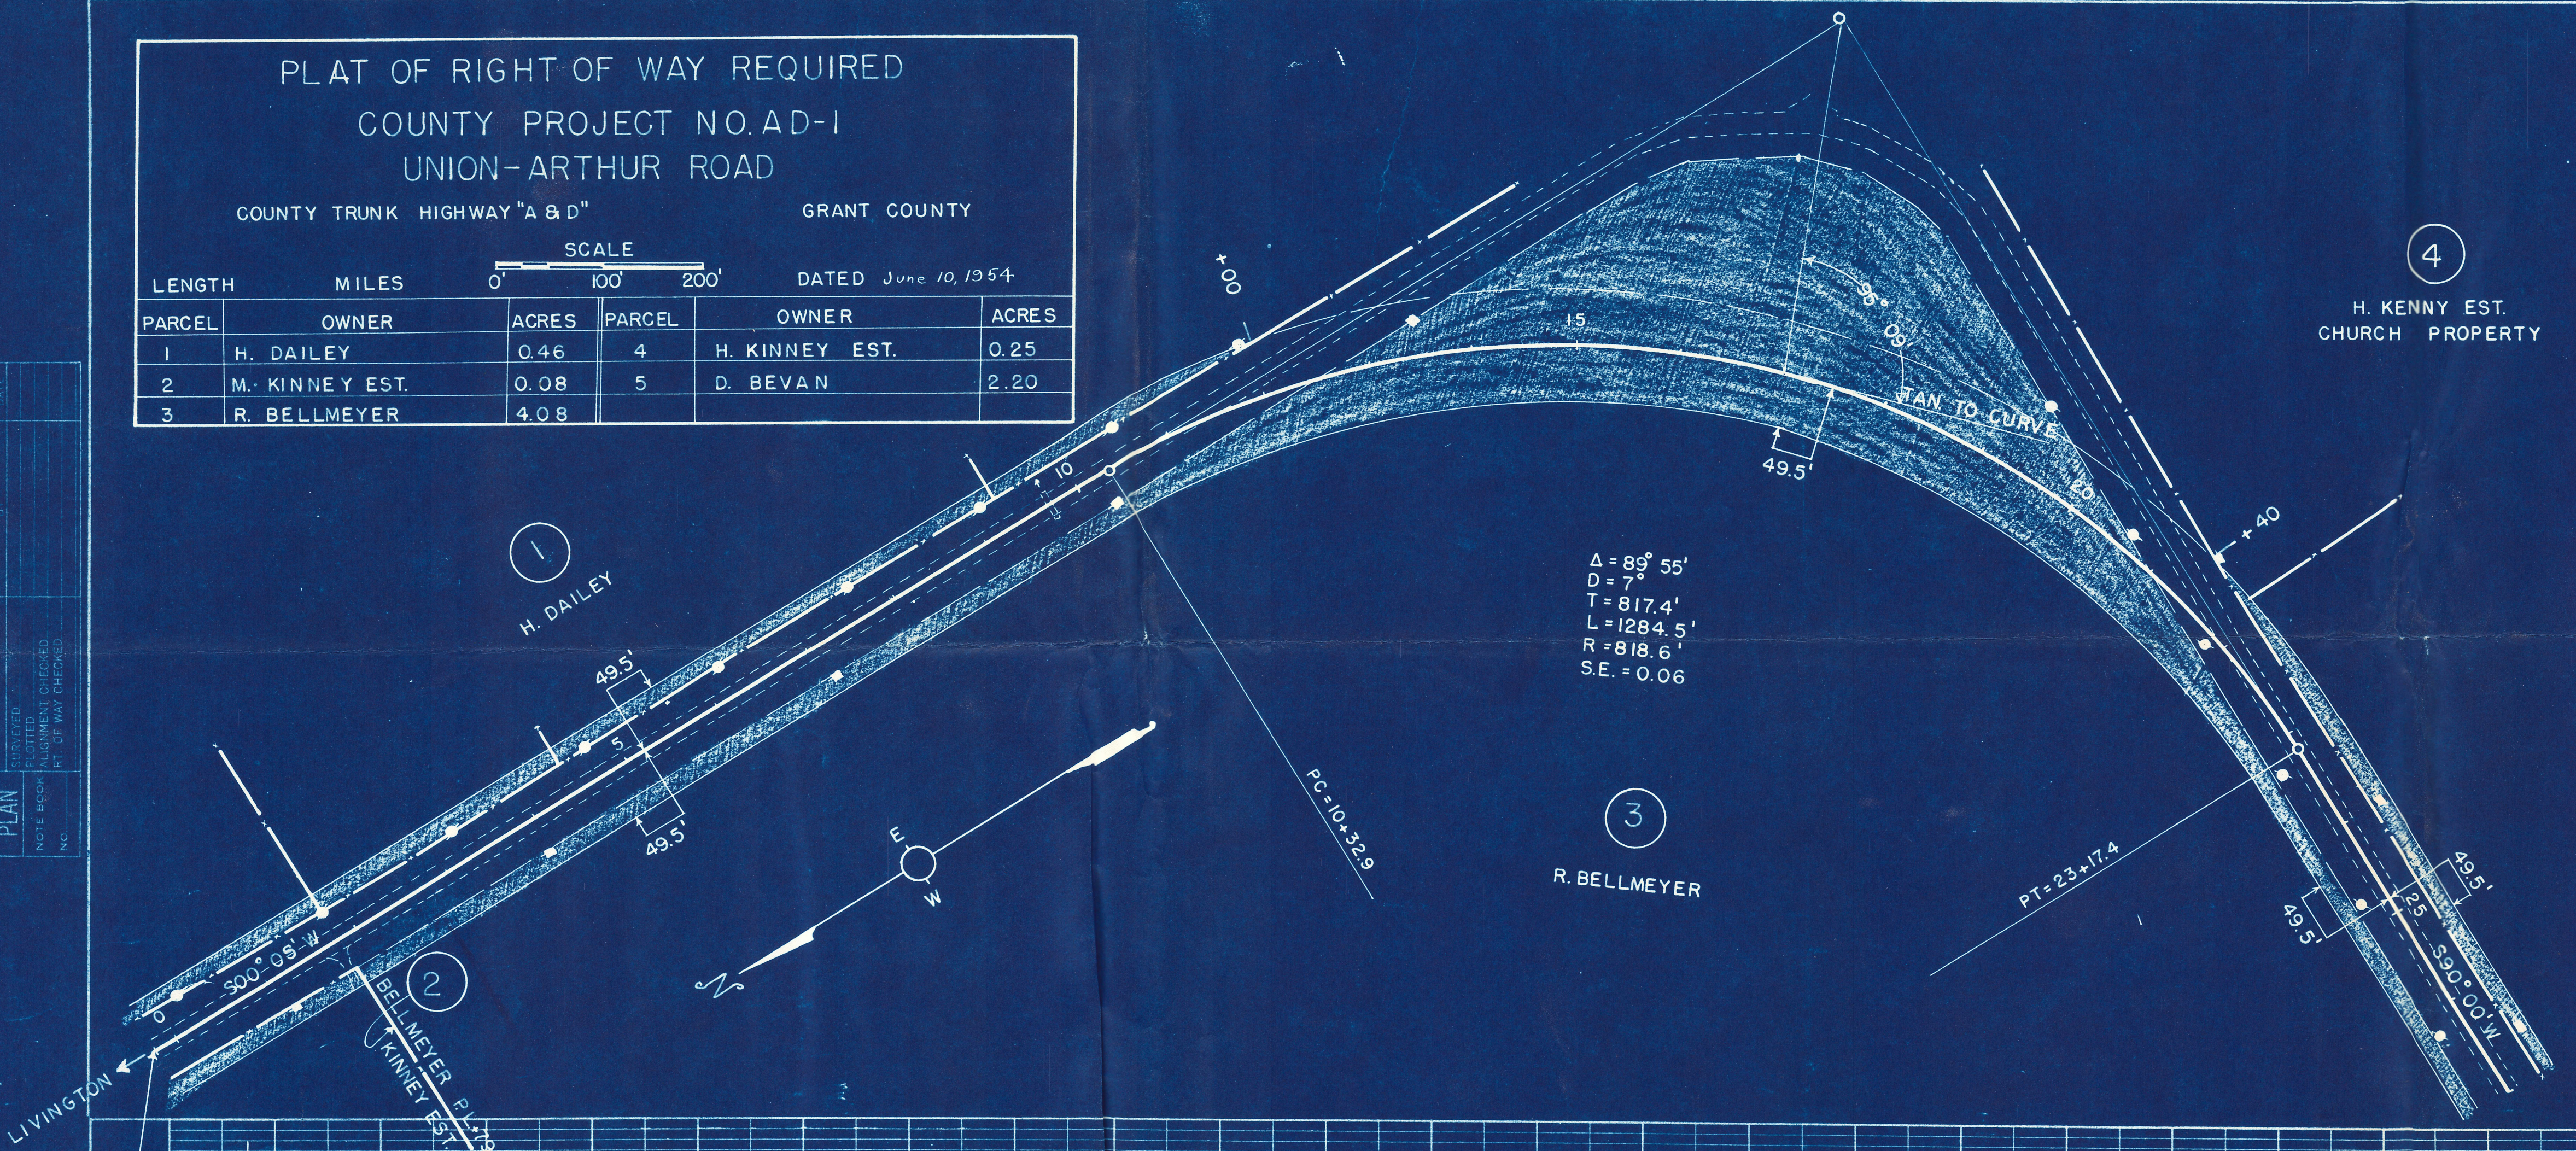

Secretary, Grant County Highway Committee

PLAT OF RIGHT OF WAY REQUIRED
COUNTY PROJECT NO. AD-1
UNION-ARTHUR ROAD

COUNTY TRUNK HIGHWAY "A & D" GRANT COUNTY

LENGTH		MILES	SCALE		DATED June 10, 1954	
			0'	100'	200'	
PARCEL	OWNER	ACRES	PARCEL	OWNER	ACRES	
1	H. DAILEY	0.46	4	H. KINNEY EST.	0.25	
2	M. KINNEY EST.	0.08	5	D. BEVAN	2.20	
3	R. BELLMEYER	4.08				

PLAN
SURVEYED BY
NOTE BOOK
ALIGNED CHECKED
NO. OF WAY CHECKED



STA. 0-21.5 BEG. RELOC. ORDER, PROJ. AD-1
= STA. 32-D- PROJ. S0917(4)
800' S. OF N.W. COR. SECT. 9, T4N, R1W

PLAN	SURVEYED	DATE
	PLOTTED	BY
	ALIGNMENT CHECKED	
	PT. OF WAY CHECKED	
NO.		

