

RELOCATION ORDER

BY COUNTY HIGHWAY COMMITTEE OF GRANT COUNTY, WISCONSIN

THE GRANT COUNTY HIGHWAY COMMITTEE FINDS AND DETERMINES THAT:

The proper establishing, laying out, widening, enlarging, extending, reconstructing, improving, or maintaining a portion of the highway now designated as County Trunk Highway "A" from a point 70 feet North and 4214 feet West of the East Quarter Corner of Section 2, Township 4 North, Range 3 West;

Thence easterly to a point 568 feet West and 161 feet South of the Northeast corner of Section 9, Township 4 North, Range 2 West.

And on roads or lands in and about and along and leading to same, requires certain relocation or change and the acquisition of lands or interest in lands as shown on the map or copy therefor marked,

"PLAT OF RIGHT OF WAY REQUIRED, PROJECT S 0574(5)," Lancaster - Union Road, C.T.H. "A", Grant County, dated March 11, 1964, the same being sheet No. 4, of the plans for the said project, and

Pursuant to its authority under Section 83.08, Wisconsin Statutes,

THE GRANT COUNTY HIGHWAY COMMITTEE ORDERS THAT:

- (1) The said highway is hereby laid out and established to the lines and width as shown on the said plat.
- (2) The required lands and interests in lands as shown on the plat shall be acquired by the County Highway Committee, pursuant to the provisions of Section 83.08, Wisconsin Statutes.

The foregoing order was issued by the County Highway Committee and entered in the minutes of its meeting on March 12, 1964.

W. L. Baile

Earl Curtis


Hal Petty

Chas. A. Becker

John H. Geyer

Grant County Highway Committee

COUNTY AND HIGHWAY	ROUTE AND SECTION	CLASS AND AGREEMENT		FEDERAL DIVISION OFFICE	SHEET NUMBER	TOTAL SHEETS
		STATE	FEDERAL	4	4.1	

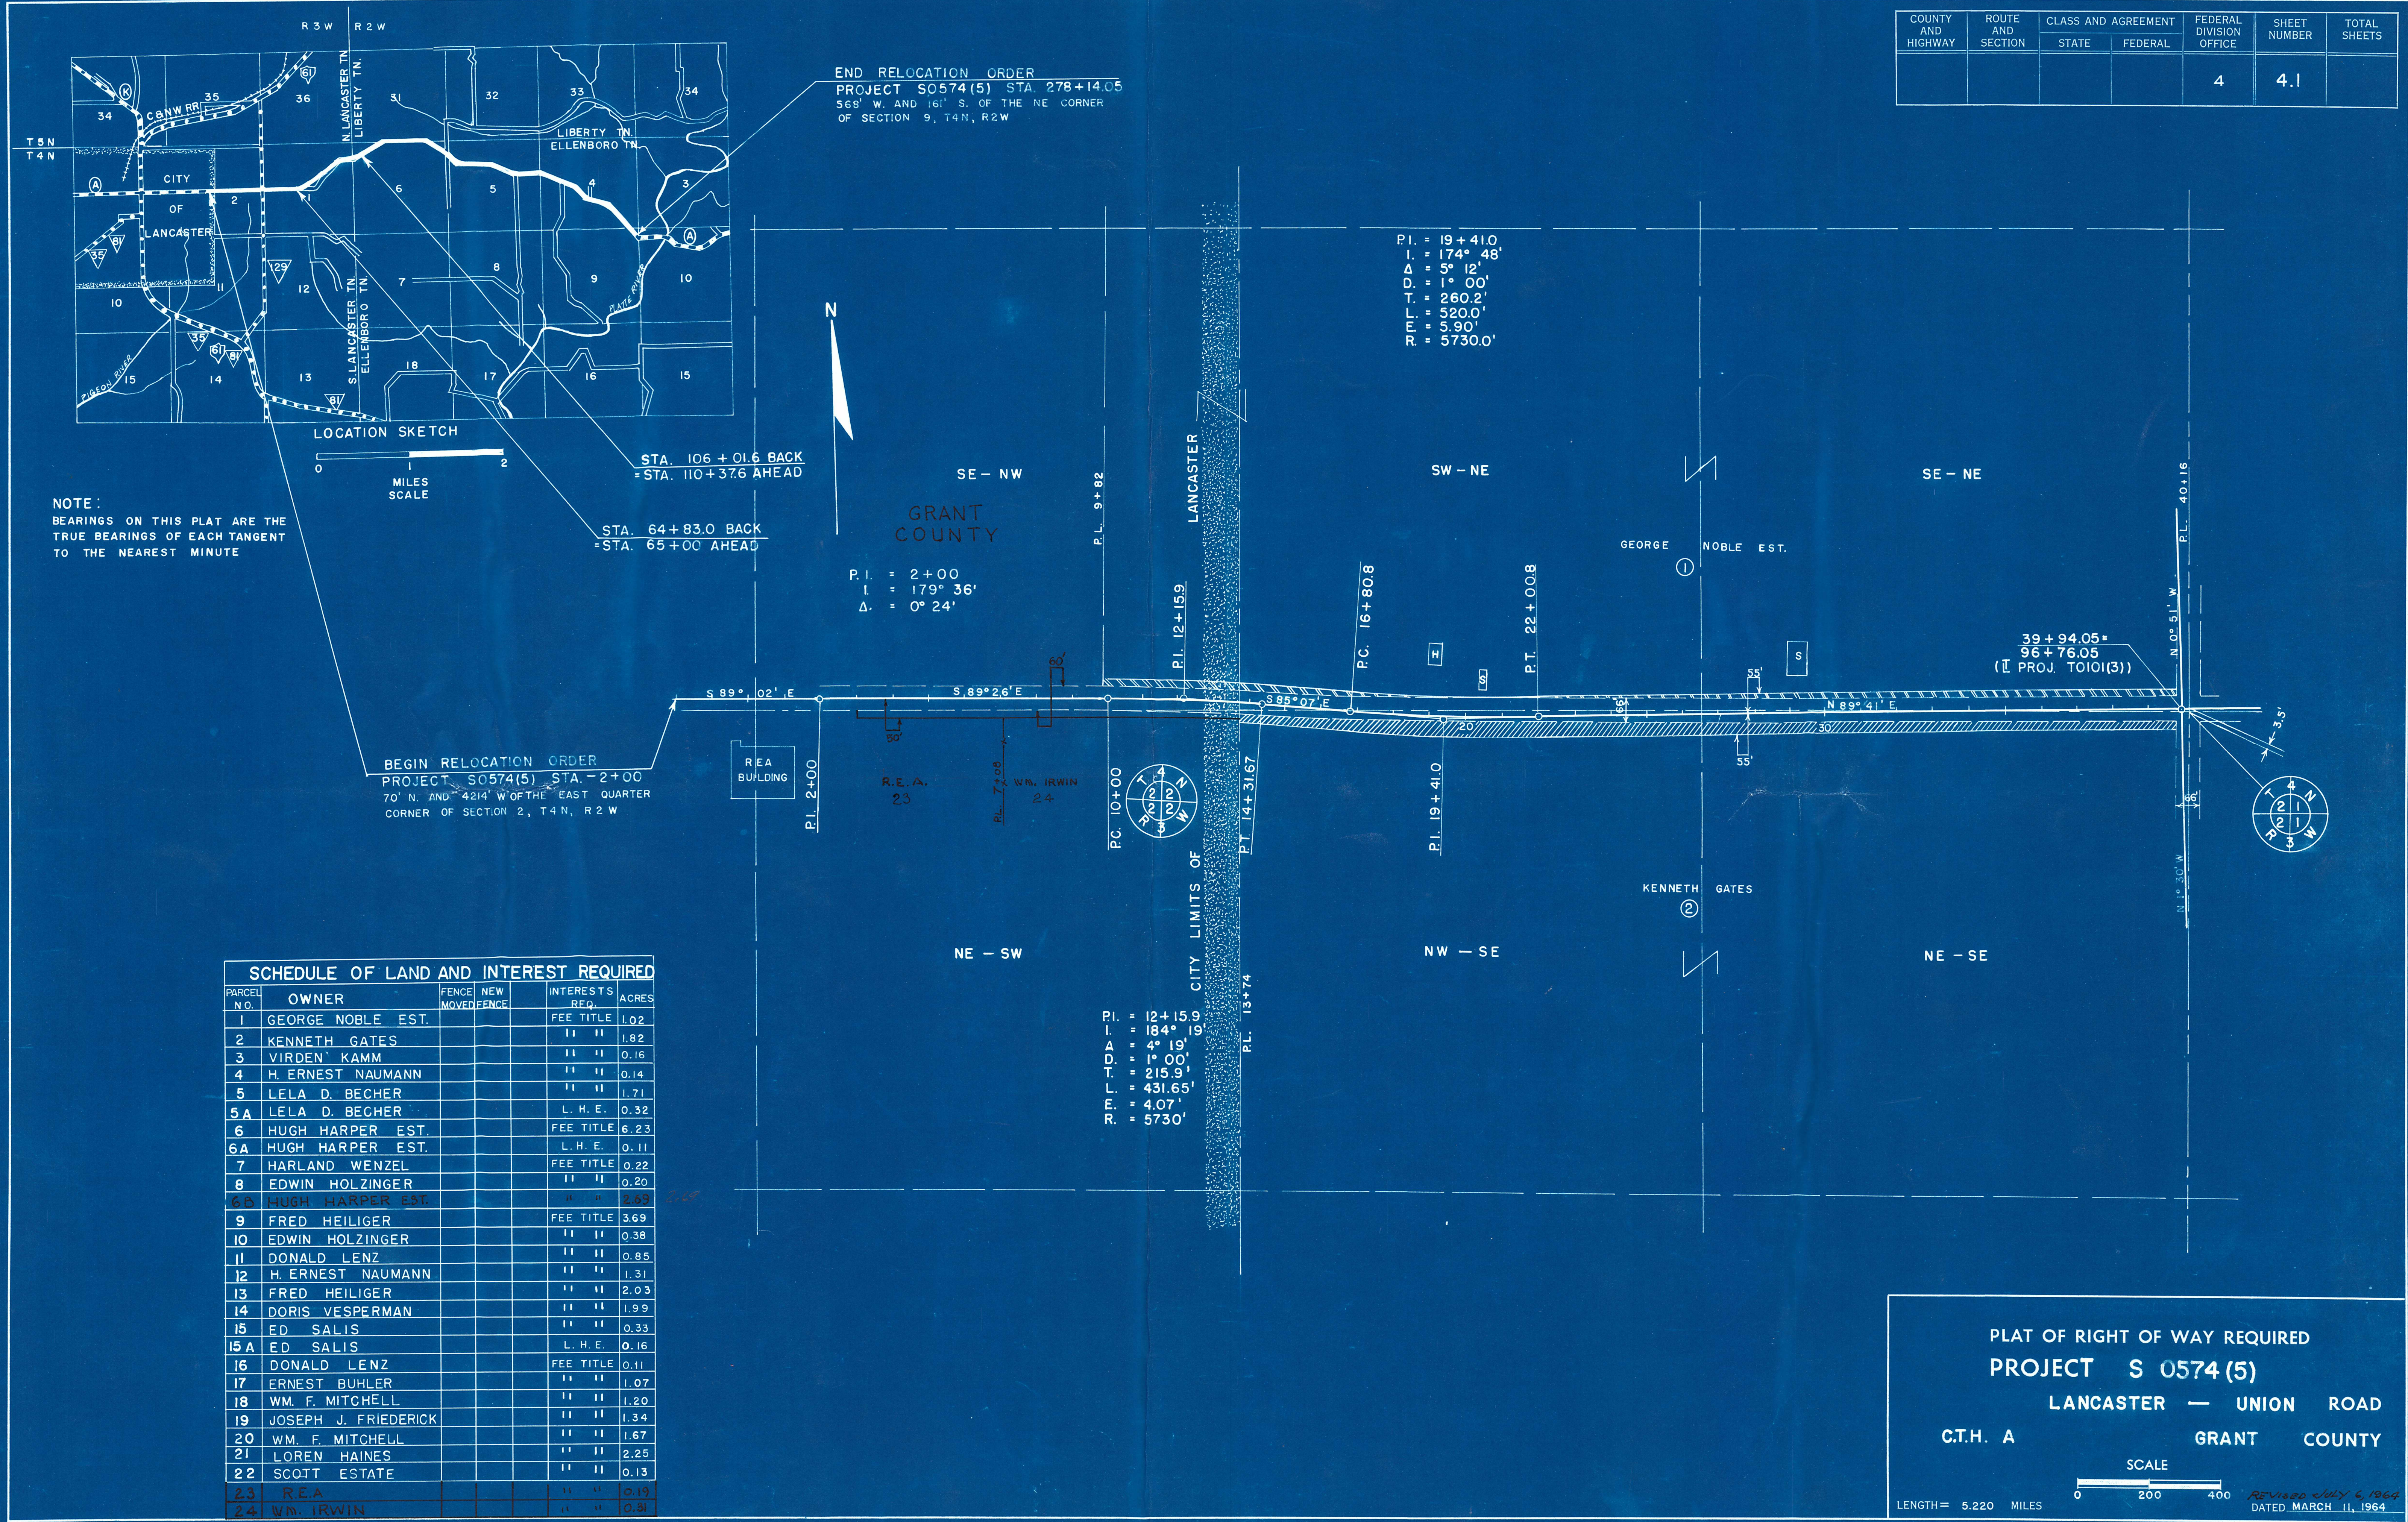

NOTE:
BEARINGS ON THIS PLAT ARE THE
TRUE BEARINGS OF EACH TANGENT
TO THE NEAREST MINUTE



PARCEL NO.	OWNER	FENCE NEW MOVED FENCE	INTERESTS REQ.	ACRES
1	GEORGE NOBLE EST.		FEE TITLE	1.02
2	KENNETH GATES		" "	1.82
3	VIRGEN KAMM		" "	0.16
4	H. ERNEST NAUMANN		" "	0.14
5	LELA D. BECHER		" "	1.71
5A	LELA D. BECHER		L. H. E.	0.32
6	HUGH HARPER EST.		FEE TITLE	6.23
6A	HUGH HARPER EST.		L. H. E.	0.11
7	HARLAND WENZEL		FEE TITLE	0.22
8	EDWIN HOLZINGER		" "	0.20
8A	HUGH HARPER EST.		" "	2.69
9	FRED HEILIGER		FEE TITLE	3.69
10	EDWIN HOLZINGER		" "	0.38
11	DONALD LENZ		" "	0.85
12	H. ERNEST NAUMANN		" "	1.31
13	FRED HEILIGER		" "	2.03
14	DORIS VESPERMAN		" "	1.99
15	ED SALIS		" "	0.33
15A	ED SALIS		L. H. E.	0.16
16	DONALD LENZ		FEE TITLE	0.11
17	ERNEST BUHLER		" "	1.07
18	WM. F. MITCHELL		" "	1.20
19	JOSEPH J. FRIEDERICK		" "	1.34
20	WM. F. MITCHELL		" "	1.67
21	LOREN HAINES		" "	2.25
22	SCOTT ESTATE		" "	0.13
23	R.E.A.		" "	0.19
24	WM. IRWIN		" "	0.31

PLAT OF RIGHT OF WAY REQUIRED

PROJECT S 0574 (5)

LANCASTER — UNION ROAD

C.T.H. A GRANT COUNTY

SCALE

0 200 400

LENGTH = 5.220 MILES

REVISED JULY 6, 1964

DATED MARCH 11, 1964

COUNTY AND HIGHWAY	ROUTE AND SECTION	CLASS AND AGREEMENT		FEDERAL DIVISION OFFICE	SHEET NUMBER	TOTAL SHEETS
		STATE	FEDERAL			
				4	4.4	




PLAT OF RIGHT OF WAY REQUIRED
 PROJECT S 0574(5)
 LANCASTER — UNION ROAD
 GRANT COUNTY

C.T.H. A

SCALE

LENGTH = 5.220 MILES

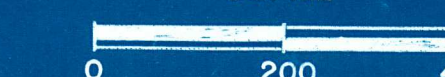

DATED MARCH 11, 1964


COUNTY AND HIGHWAY	ROUTE AND SECTION	CLASS AND AGREEMENT		B. P. R. REGION DIVISION	SHEET NUMBER	TOTAL SHEETS
		STATE	FEDERAL			
				4 WIS.	4.5	
CONST. PROJECT						

[illegible]

PLAT OF RIGHT OF WAY REQUIRED
PROJECT S 0574 (5)
LANCASTER — UNION ROAD
C.T.H. A GRANT COUNTY



COUNTY AND HIGHWAY	ROUTE AND SECTION	CLASS AND AGREEMENT	FEDERAL DIVISION OFFICE	SHEET NUMBER	TOTAL SHEETS
		STATE FEDERAL	4	4.3	

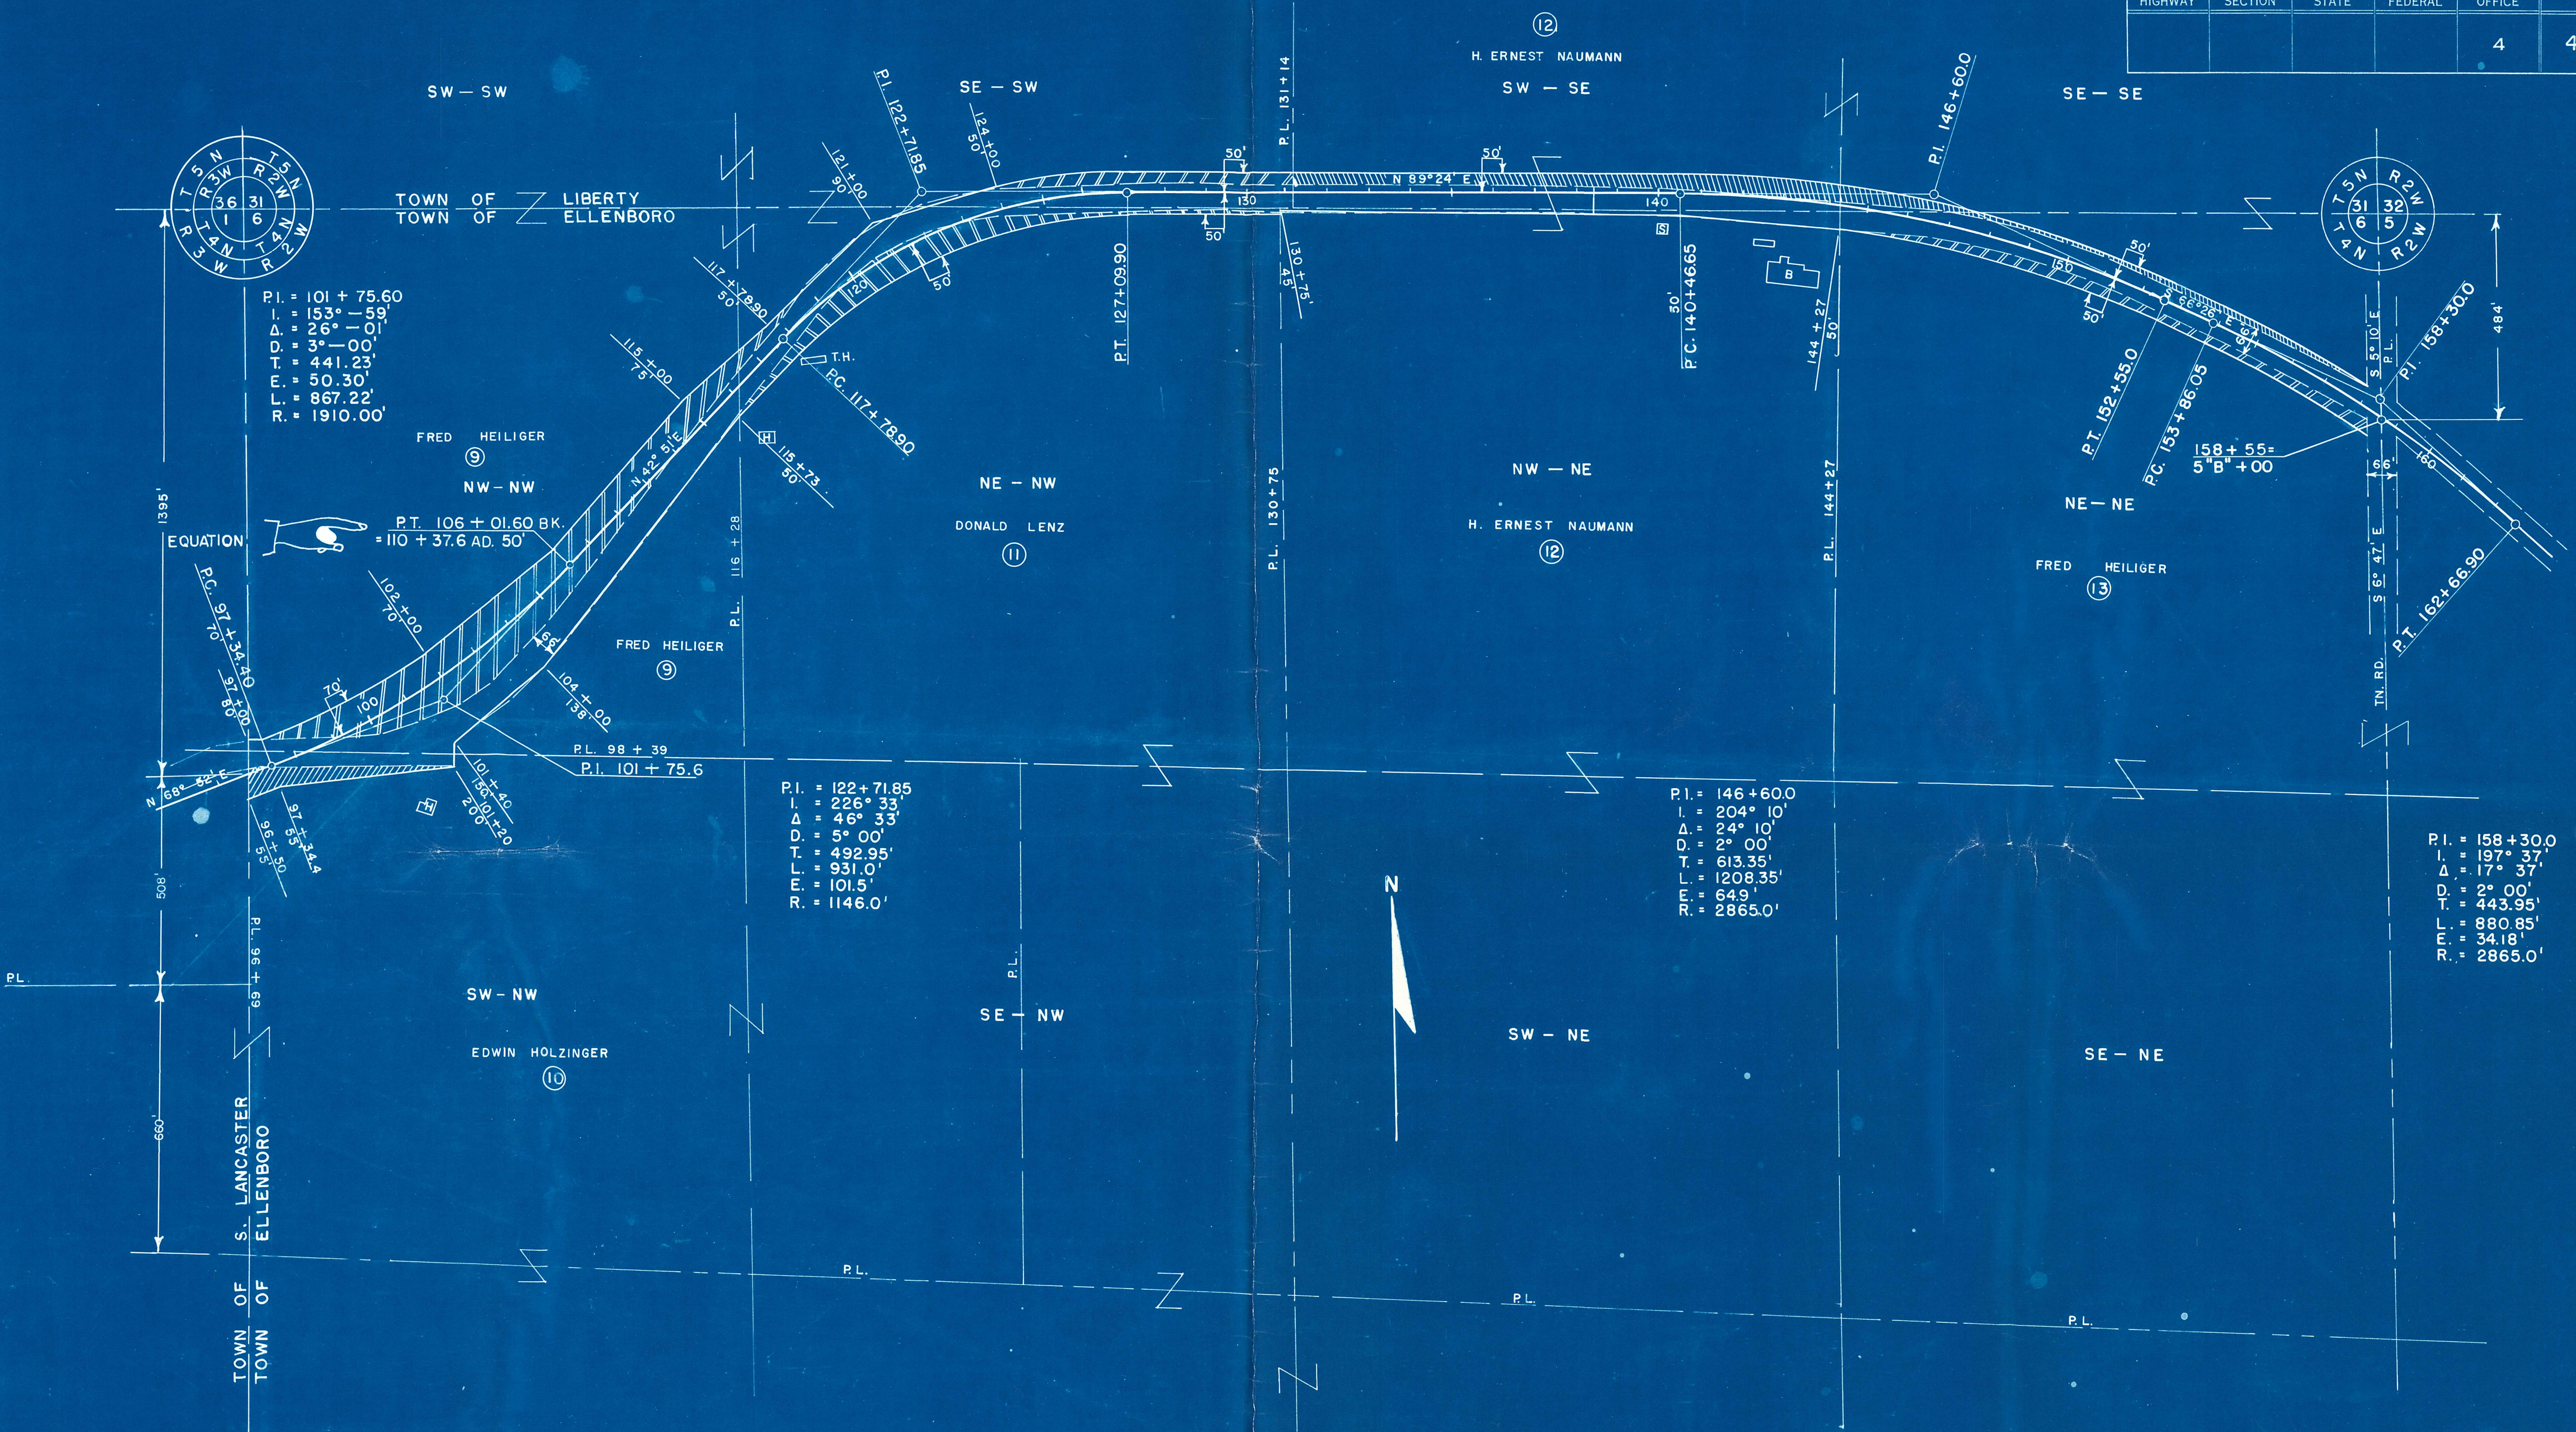

PLAT OF RIGHT OF WAY REQUIRED

PROJECT S 0574 (5)

LANCASTER — UNION ROAD

C.T.H. A GRANT COUNTY

SCALE

0 200 400

LENGTH = 5.220 MILES

DATED MARCH 11, 1964