

DATED AUGUST 13, 1947

PLAT	OF RIGHT	OF WAY	REQUIRED
------	----------	--------	----------


PROJECT E 0212 (10)


STITZER — LIVINGSTON ROAD


C.T. HIGHWAY "E"	GRANT COUNTY
------------------	--------------


SCALE 0' 100' 200 FEET


PARCEL	OWNER	ACRES
1	FRED RECTOR	0.18
2	DAN SMITH EST	0.04
3	LAVERN SCHUPPNER	0.13
4	FRED RECTOR	1.12
5	JOHN HENKEL EST	0.47
6	MILTON SMITH	1.60
7	FRANK BURG ET AL	0.86
8	ADOLPH LENZ	1.09
9	OSCAR BARNES	2.55
10	ERLE STONEMAN	0.56
11	ARTHUR SCHAMBOW	0.40
12	WM. LIND	0.14
13	L.H. KEMPER EST.	0.91
14	HERMAN FEIST EST	0.48
15	L.H. KEMPER EST.	1.01
16	FRANK TANNER	1.16
17	RICHARD BROWN	0.82
18	J.L. JONES	1.17
19	WM. LOY	0.58
20	LEON LOY	0.31
21	DONALD LOY	0.69
22	AL. MAUER	0.96
23	WM. ALLEN EST	0.45
24	CLARENCE JERRETT	0.92
25	CHARLES DRINKWATER	0.26
26	AGNES DRINKWATER	0.28
27	ROY MOON	0.26
28	JOHNSON SISTERS	1.13
29	MRS. E.C. NATHAN	0.43
30	JAMES DRINKWATER	0.50
31	JAMES ANDERSON	0.82
32	HAROLD KLAAS	3.13
33	DELBERT GUNDLACH	2.84
34	HUNTER BROTHERS	0.23
35	WM. DIINN	0.50
36	SALLY GUNDLACH	0.50
37	ARTHUR ALLEN	0.51
38	HUNTER BROTHERS	0.33

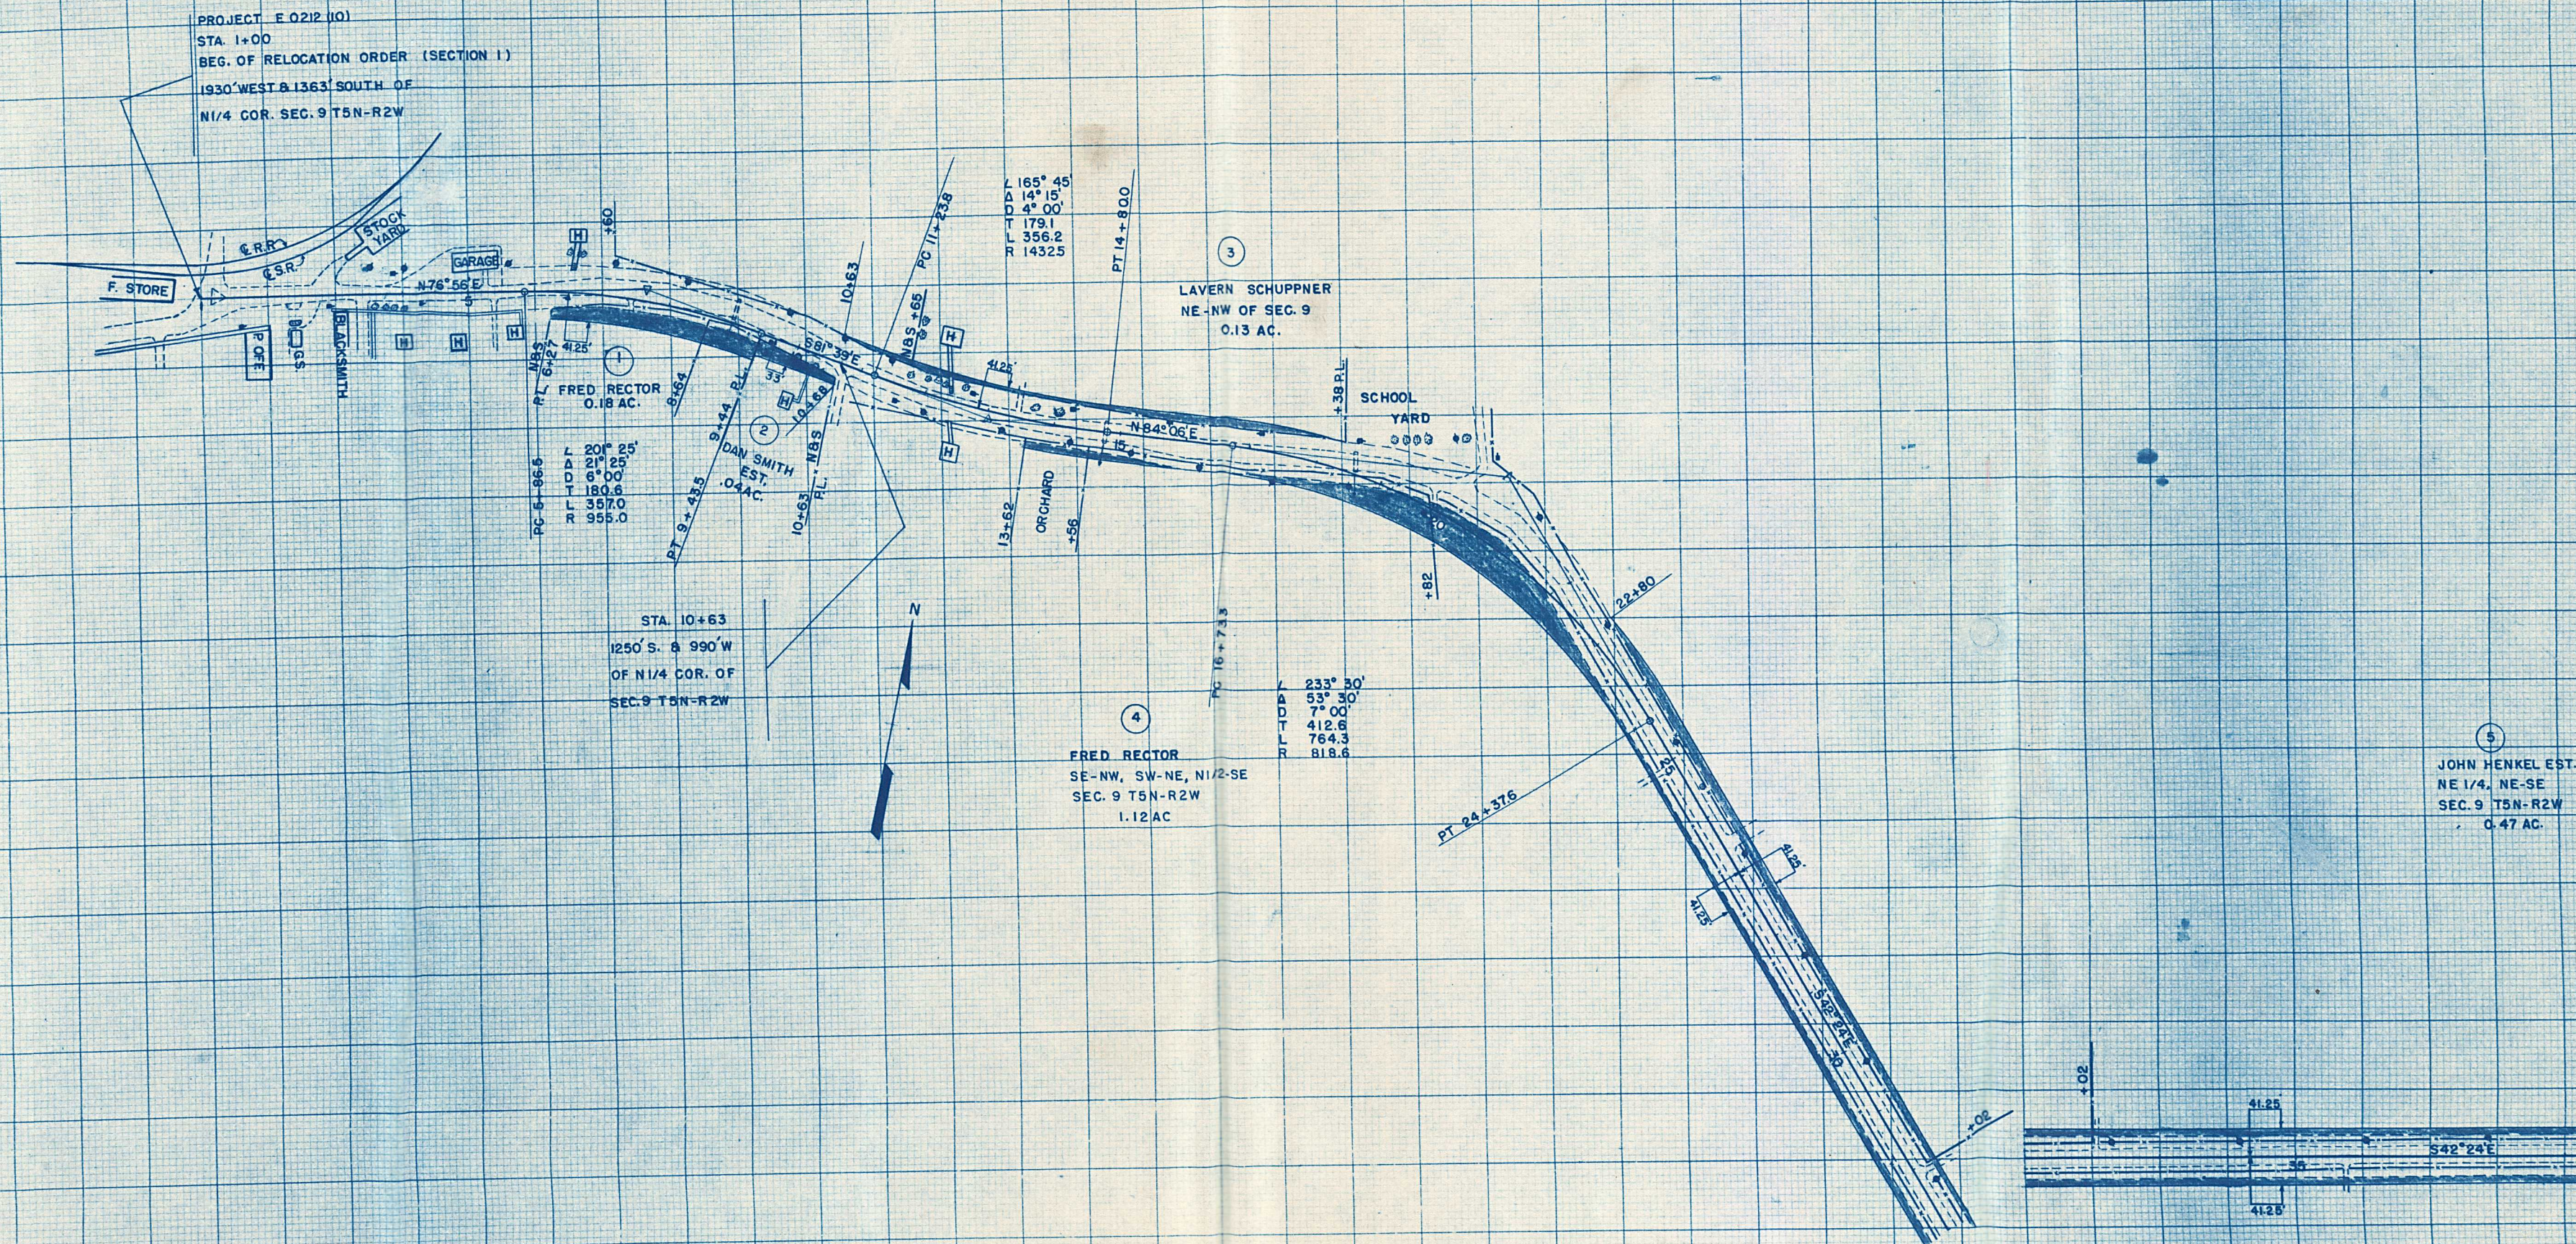


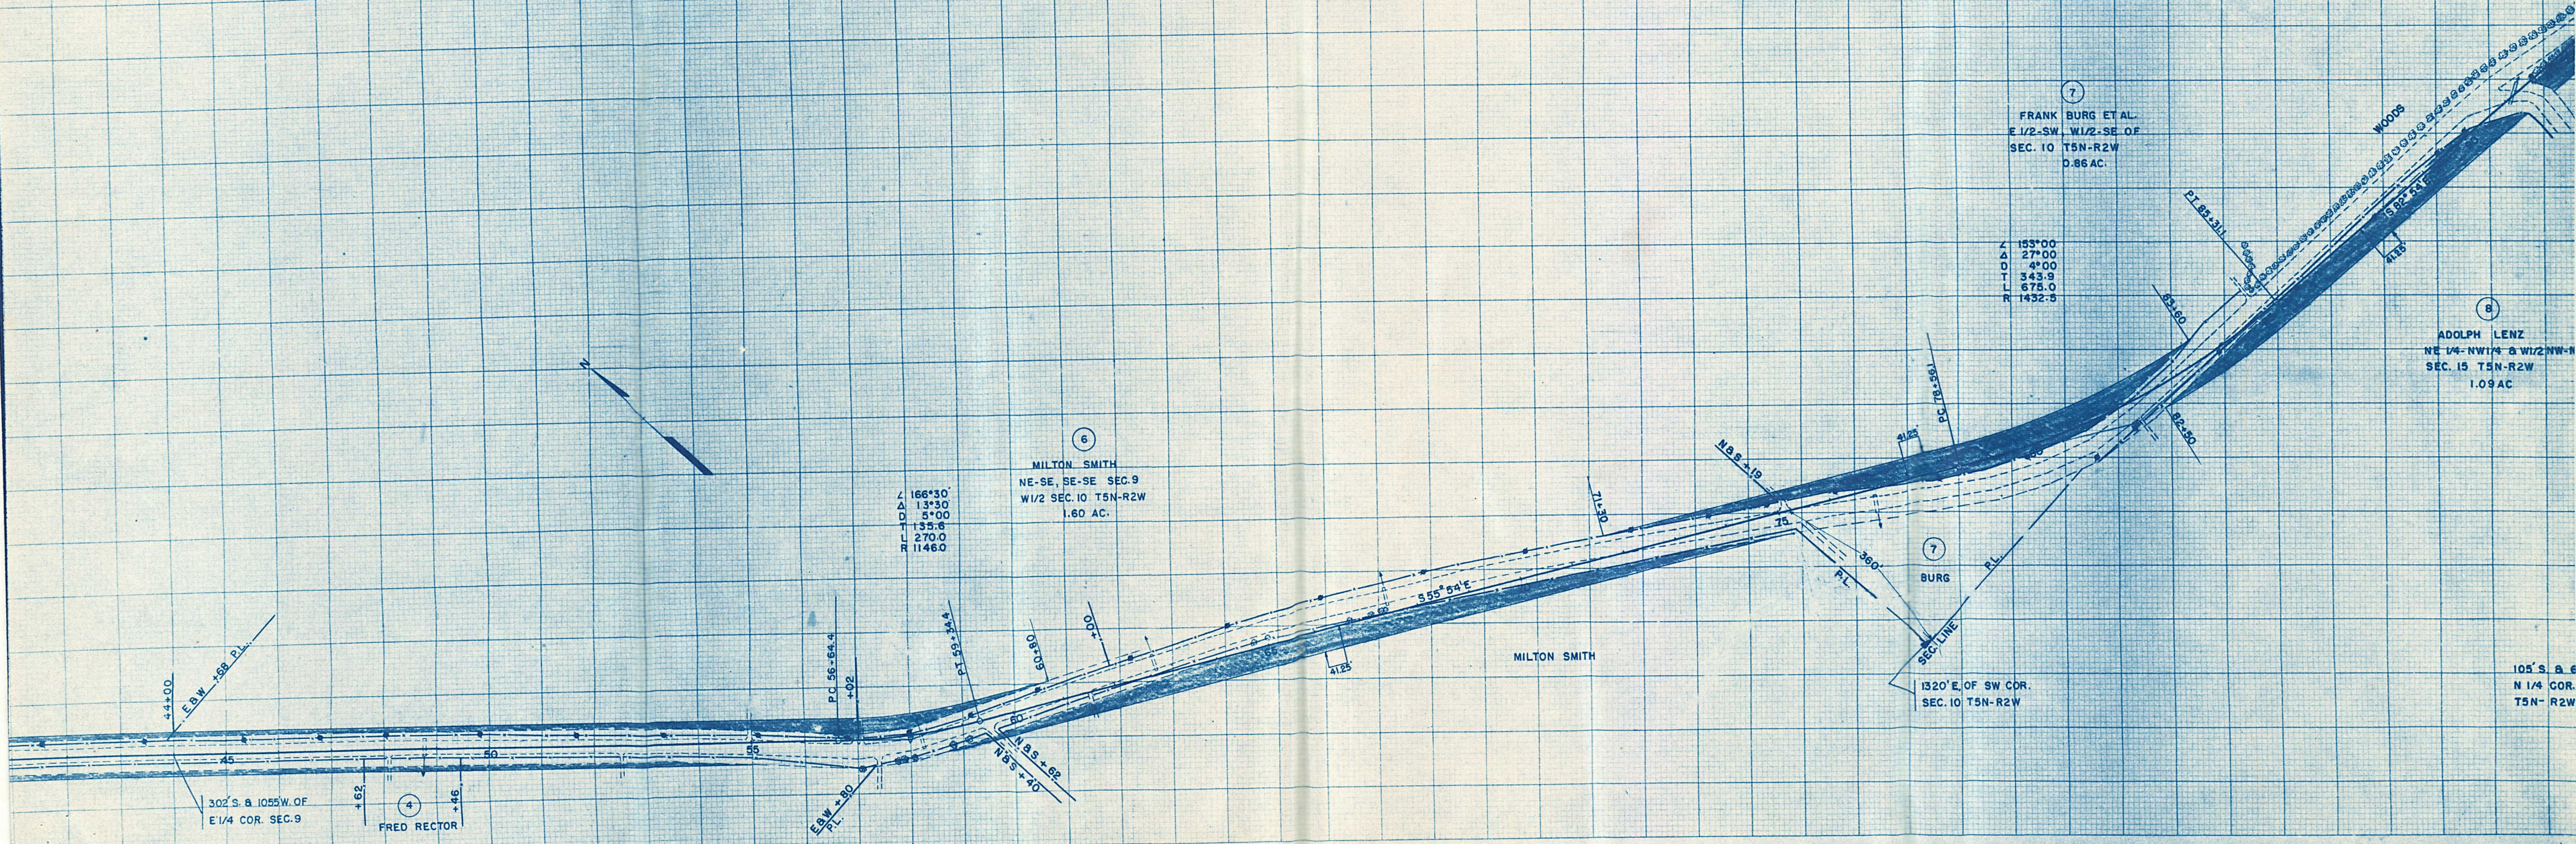

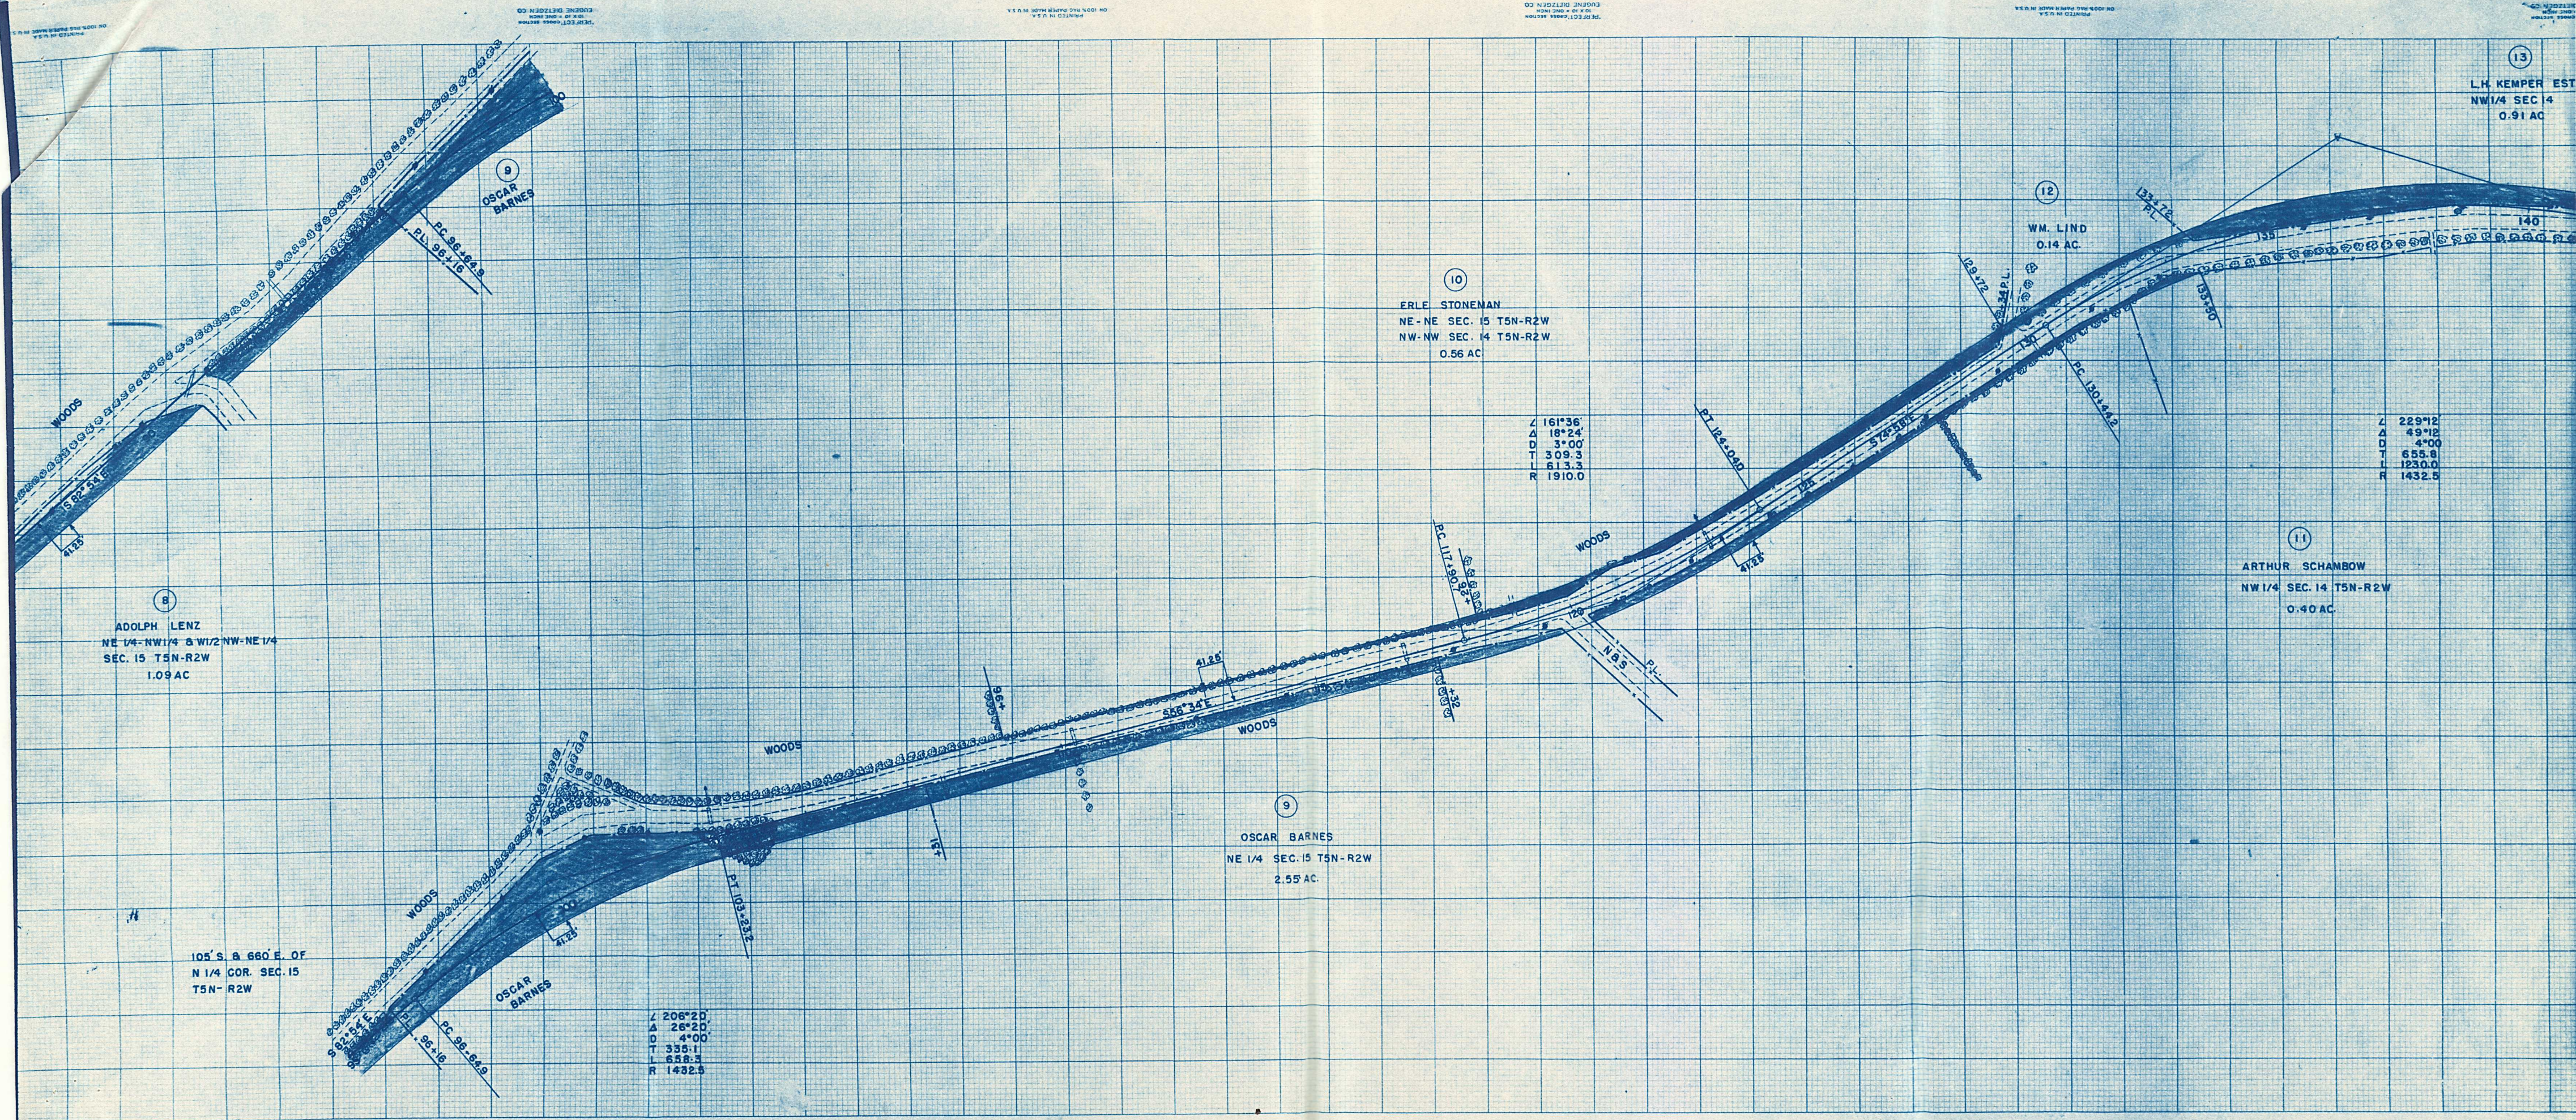

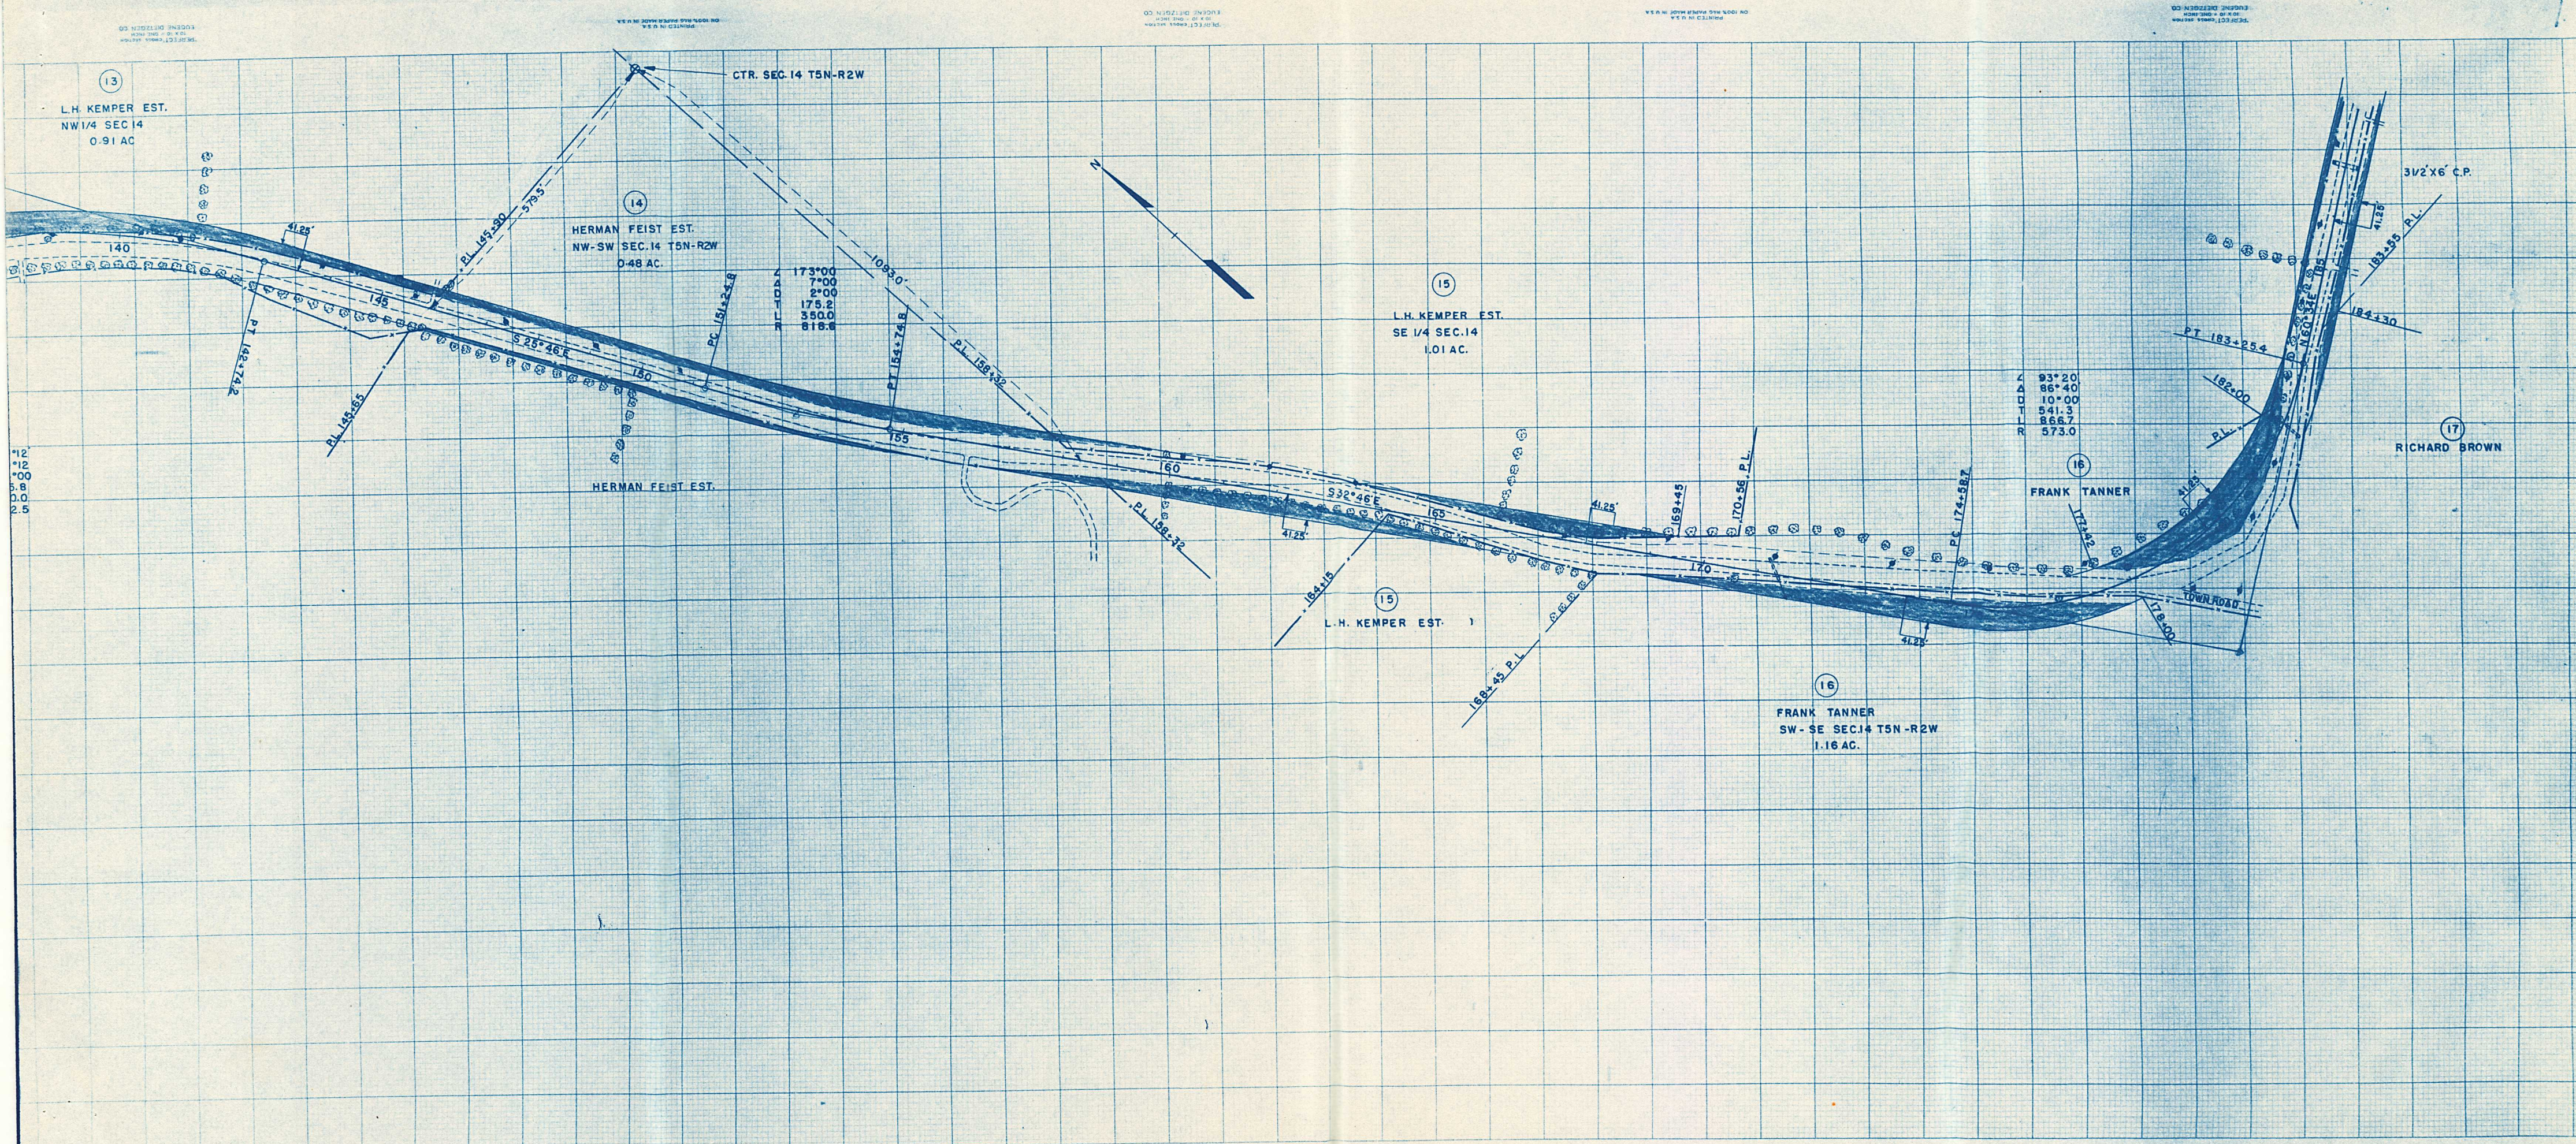

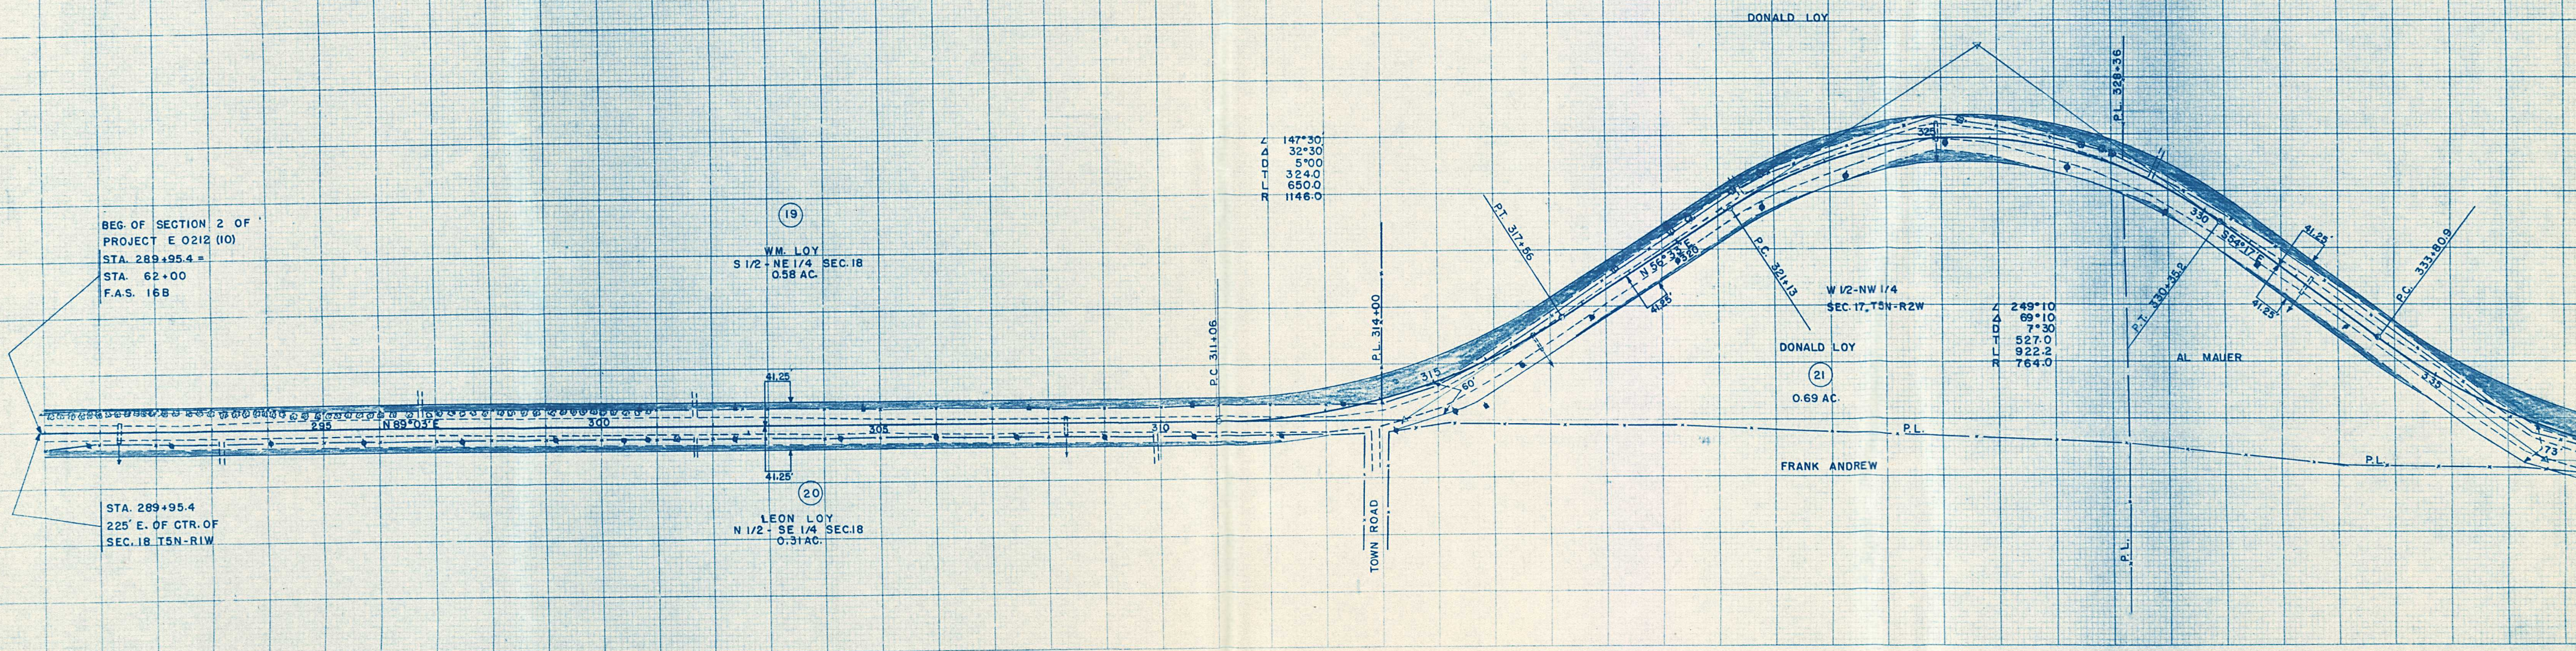

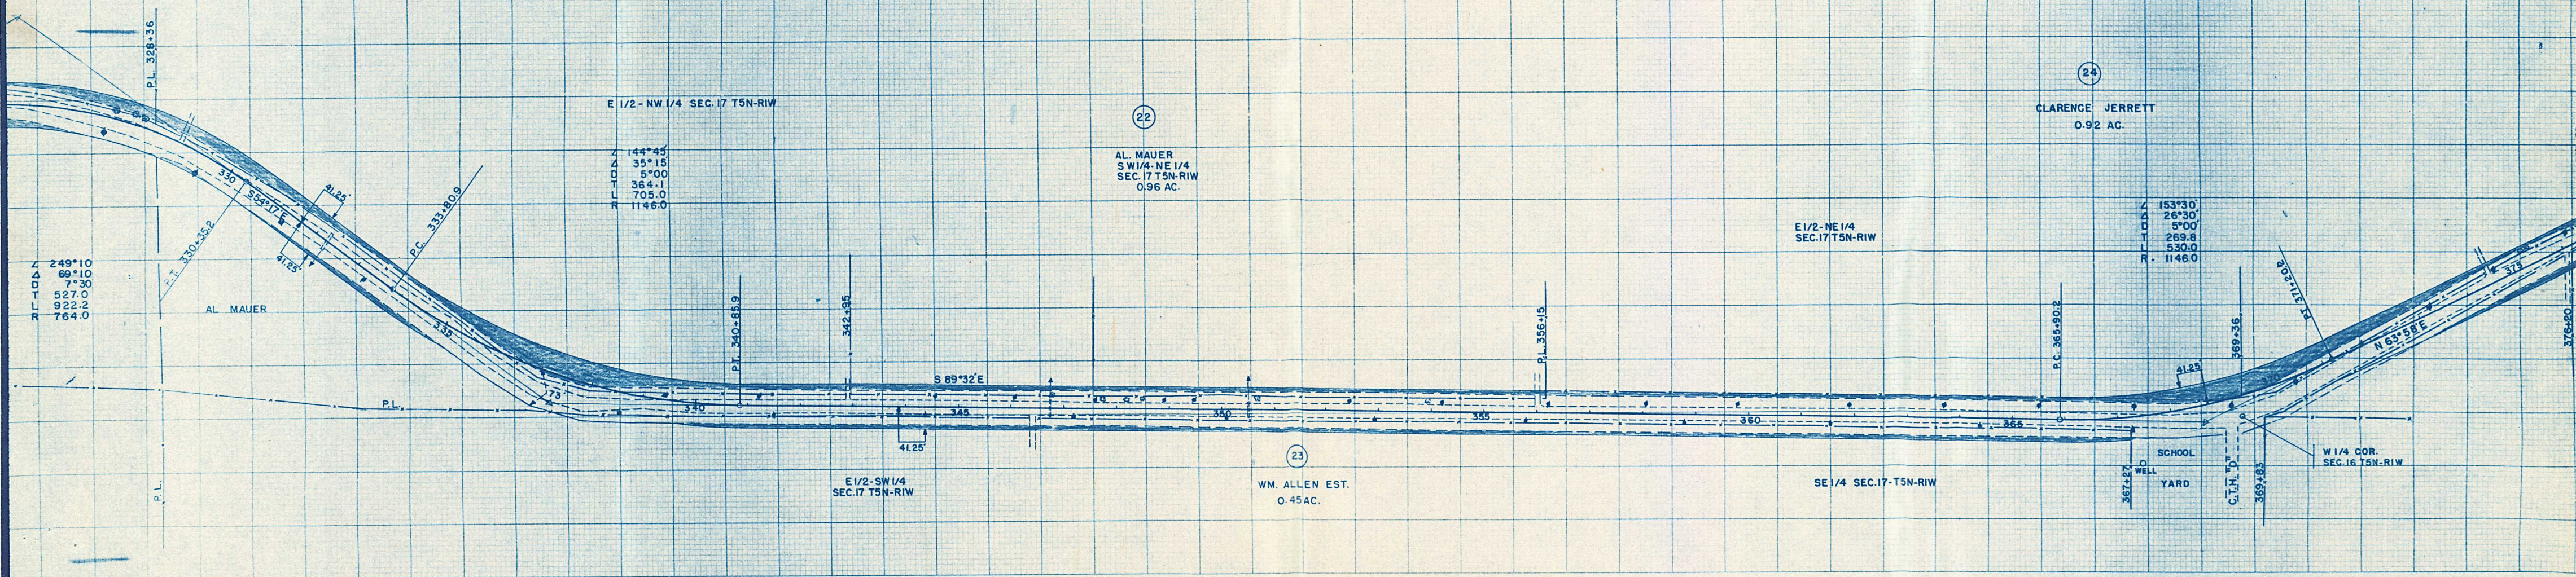


PRINTED IN U.S.A.
EUGENE DETZGEN CO.
10 x 10 - 001 LICK

PRINTED IN U.S.A.
EUGENE DETZGEN CO.
10 x 10 - 001 LICK

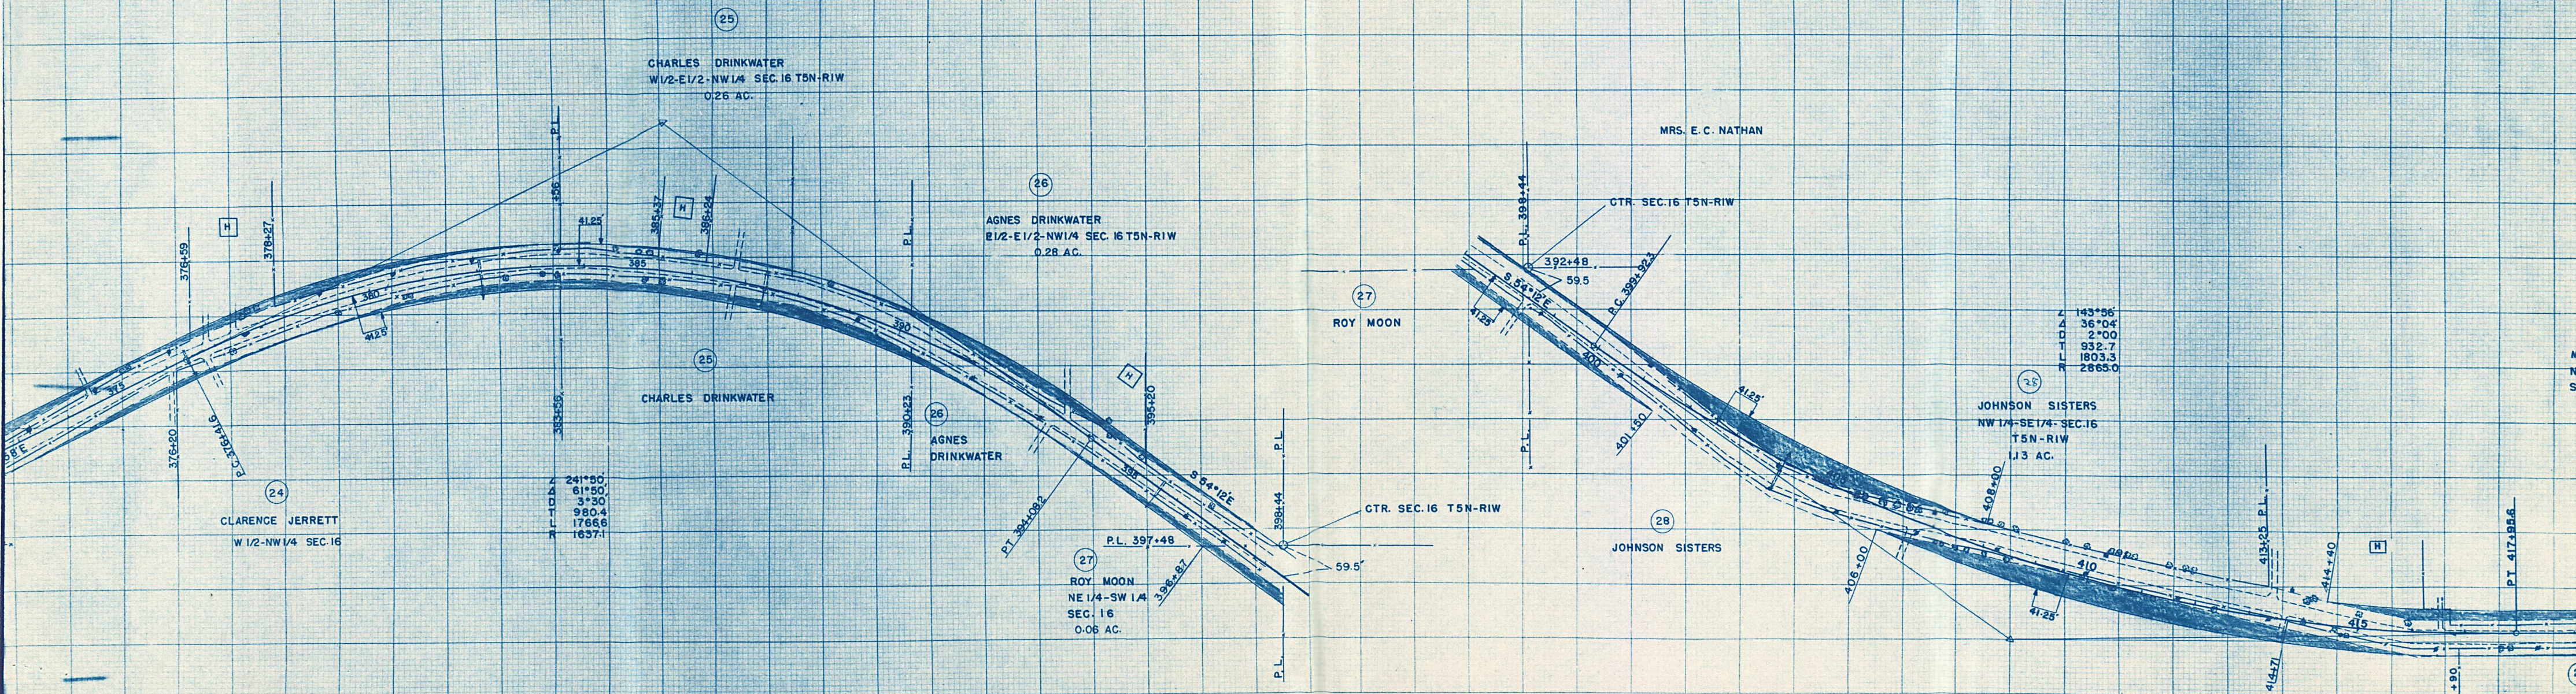

PRINTED IN U.S.A.
ON 100% RECYCLED PAPER
MADE IN U.S.A.

PRINTED IN U.S.A.
ON 100% RECYCLED PAPER
MADE IN U.S.A.

PRINTED IN U.S.A.
ON 100% RECYCLED PAPER
MADE IN U.S.A.

PRINTED IN U.S.A.
ON 100% RECYCLED PAPER
MADE IN U.S.A.

PRINTED IN U.S.A.
ON 100% RECYCLED PAPER
MADE IN U.S.A.

(29)
MRS. E.C. NATHAN
N 1/2 - NE 1/4 - SE 1/4
SEC. 16 T5N-R1W
0.43 AC.

E 1/4 COR. SEC. 16
T5N-R1W

W 1/4 COR. SEC. 15 T5N-R1W

(30)
JAMES DRINKWATER
NW 1/4 - SW 1/4 SEC. 15 T5N-R1W
0.50 AC.

1320' EAST OF W. 1/4 COR.
SEC. 15 T5N-R1W

(31)
JAMES ANDERSON
NE 1/4 - SW 1/4 SEC. 15
0.82 AC.

(31)
JAMES ANDERSON
NE 1/4 - SW 1/4 SEC. 15

∠ 217°50'
A 37°50'
D 4°00'
T 490.9
L 945.8
R 1432.5

(28)
JOHNSON SISTERS
NE 1/4 - SE 1/4 SEC. 16 T5N-R1W

JAMES DRINKWATER
(30)

JAMES ANDERSON
(31)

JAMES ANDERSON

MINE HOLE
N 89°44'E 445
41.25
41.25

PT. 455+49

PT. 417+55.6
N 89°44'E
41.25
420
425
PERFECT CROSS SECTION
10 X 10 = ONE INCH
EUGENE DIEZGEN CO

PRINTED IN U.S.A.
ON 100% RAG PAPER MADE IN U.S.A.

EUGENE DIEZGEN CO
10 X 10 = ONE INCH
1/2 INCH = ONE FOOT

ON 100% RAG PAPER MADE IN U.S.A.

EUGENE DIEZGEN CO
10 X 10 - ONE INCH

