

RELOCATION ORDER

BY

COUNTY HIGHWAY COMMITTEE OF GRANT, WISCONSIN

THE GRANT COUNTY HIGHWAY COMMITTEE FINDS AND DETERMINES THAT:

The proper establishment, laying out, widening, enlarging, extending, constructing, improving, or maintaining a portion of highway currently designated as County Trunk Highway "H" from a point 118 feet north and 30 feet west of the west quarter-corner of Section 3, T 1 N, R 2 W, thence extending easterly and northeasterly to a point 720 feet north and 85 feet west of the south quarter-corner of Section 31, T 2 N, R 1 W, and on roads or lands in and about and along and leading to the same, requires certain relocations or change and the acquisition of lands or interests in lands as shown on the map or copy thereof marked Plat of Right of Way Required, Project S 0206(1), S.T.H. 35 - Happy Corners Road, Grant County, dated June 13, 1968, the same being sheet number 4 through sheet number 4.5 inclusive and

Pursuant to its authority under Section 83.08, Wisconsin Statutes, THE GRANT COUNTY HIGHWAY COMMITTEE ORDERS THAT:

(1) The said highway is hereby laid out and established to the lines and widths as shown on the said plat.

(2) The required lands and interests in lands as shown on the plat shall be acquired by the County Highway Committee, pursuant to the provisions of Section 83.08, Wisconsin Statutes.

(3) This order supersedes and amends the previous order issued by the county on March 9, 1967.

The foregoing order was issued by the County Highway Committee and entered in the minutes of its meeting on June 13, 1968.

Earl Curtis


Chas. G. Becker

Bernard Thiede

Clarence J. Schauff

Grant County Highway Committee

SCHEDULE OF LANDS AND INTERESTS REQUIRED				
PARCEL NO.	SHEET NO.	OWNER	INTERESTS REQUIRED	ACRES
1	4.1	FRANCIS & MARTIN KIELER	FEE TITLE	1.71
2	"	ALVIN DALSING	" "	0.69
3	"	MADELINE BERTJENS	" "	0.90
4	"	HELENE HEINRICH	FEE TITLE & L.H.E.	0.10
5	"	RICHARD ALDERSON	" "	0.13
6	"	AUGUST THOR	FEE TITLE	0.30
7	"	LAWRENCE NIVAREL	" "	0.07
8	"	STELLA TERFRUCHTE, ET AL	" "	0.17
9	"	STELLA TERFRUCHTE, ET AL	" "	0.41
10	"	ELMER KLAAS	FEE TITLE & L.H.E.	0.76
11	4.1,4.2	RAYMOND WIEDERHOLT	" "	1.78
12	4.2	EMMA BRANDT ET AL	FEE TITLE	0.21
13	"	NICK TIMMERMAN	" "	0.01
14	"	ARNOLD J. WIEDERHOLT	" "	0.05
15	"	EUGENE A. WIEDERHOLT	" "	0.06
16	4.2,4.3	IONE M. JANSEN	" "	0.26
17	"	GEORGE HESSELING	" "	0.13
18	4.3	WILL & EDWARD SMITH	" "	0.17
19	"	GEORGE VOSBERG, ET AL	FEE TITLE & L.H.E.	0.12
20	"	HELEN LANGE	FEE TITLE	0.05
21	"	SYLVESTER VOSBERG	L.H.E.	0.08
22	4.3,4.4	ERVIN NORTHAUS	FEE TITLE & L.H.E.	0.95
23	4.3	DELVAN TIMMERMAN	L.H.E.	0.05

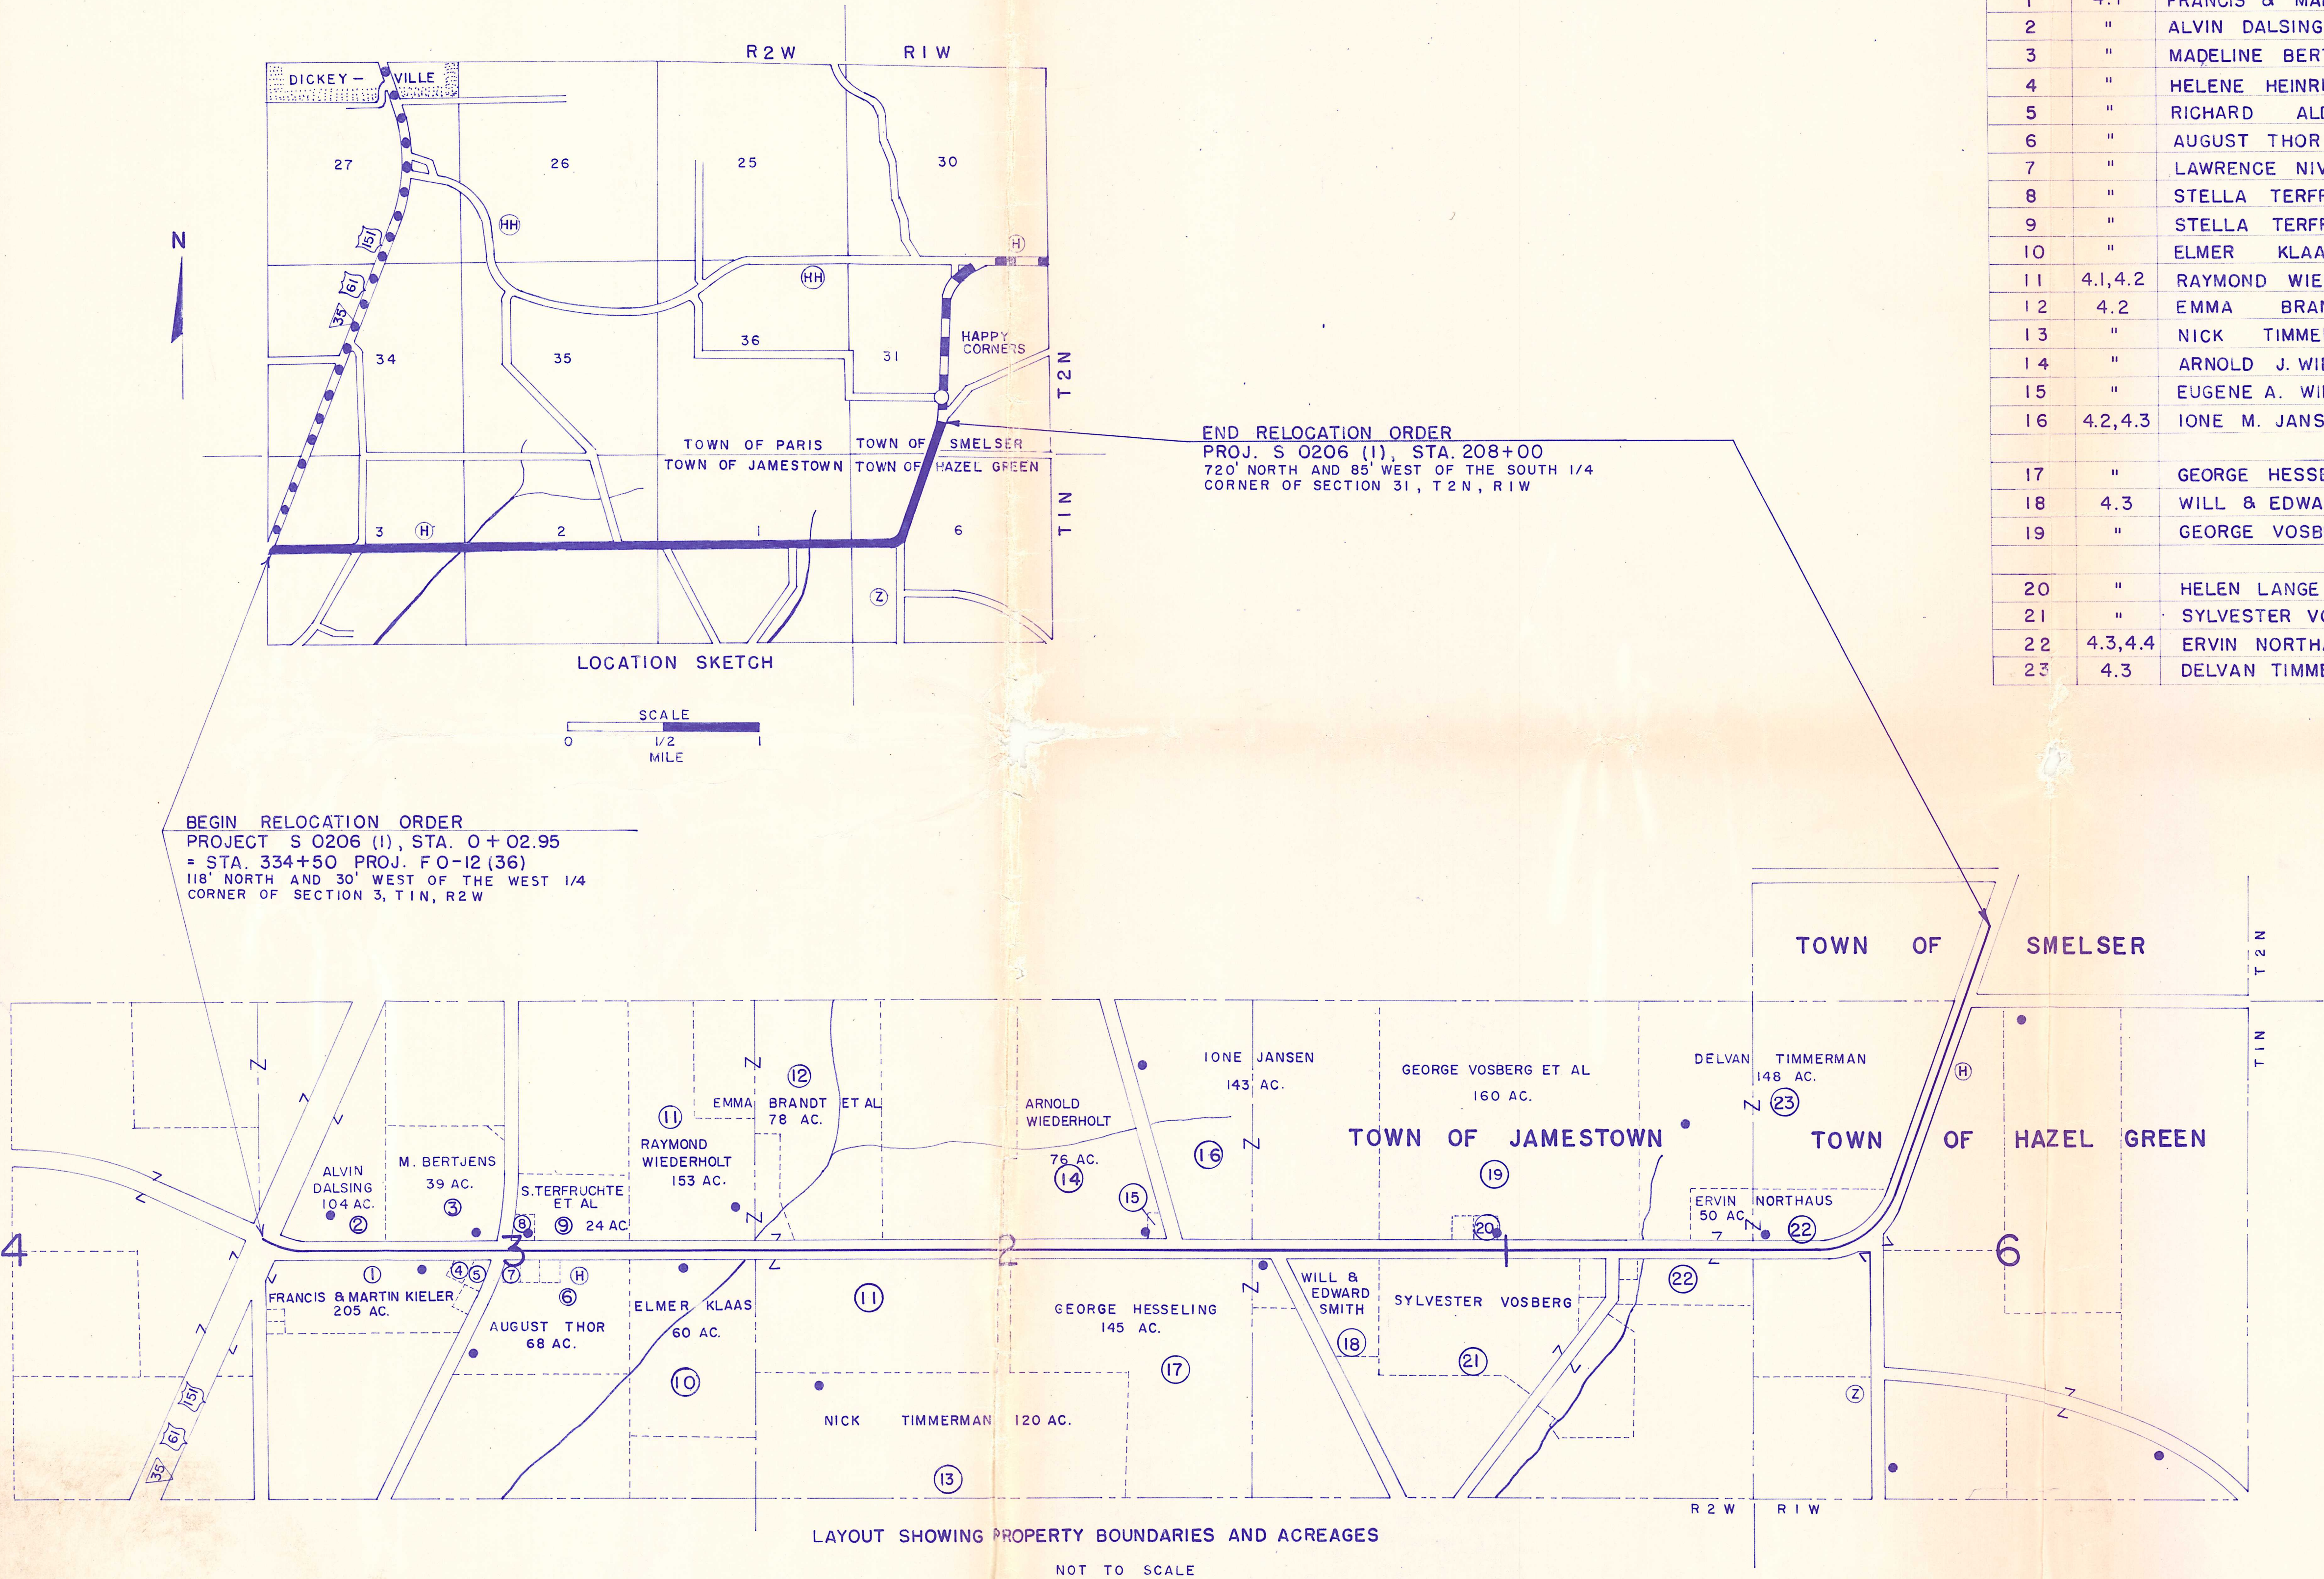

PLAT OF RIGHT OF WAY REQUIRED
 PROJECT S0206(1)
 S.T.H. 35—HAPPY CORNER ROAD
 C.T.H. "H" GRANT COUNTY

JUNE 13, 1968
 DATED MARCH 9, 1967

COUNTY AND HIGHWAY	ROUTE AND SECTION	CLASS AND AGREEMENT		B. P. R. REGION DIVISION	SHEET NUMBER	TOTAL SHEETS
22.6	206.0	STATE	FEDERAL	4 WIS.	4.3	
CONST. PROJECT						




P.I. = 110+00	P.I. = 2"F"+55.1	P.I. = 132+00	P.I. = 148+00
L. = 183°-09'-00"	L. = 206°-26'-10"	L. = 178°-55'	L. = 181°-14'
Δ. = 3°-09'-00"	Δ. = 26°-26'-00"	Δ. = 1°-05'	Δ. = 1°-14'
D. = 0°-30'	D. = 12°-30'		
T. = 315.1'	T. = 107.7'		
L. = 630.0'	L. = 211.5'		
E. = 4.34'	E. = 12.5'		
R. = 11,460.0'	R. = 458.4'		

NOTE:
BEARINGS SHOWN ON THIS PLAT ARE THE TRUE BEARINGS OF EACH TANGENT TO THE NEAREST MINUTE

LEGEND
[Symbol] DENOTES
NO ACCESS

REVISION DATE
6/13/68

STATE HIGHWAY COMMISSION OF WISCONSIN
PLAT OF RIGHT OF WAY REQUIRED
S 0206 (1)

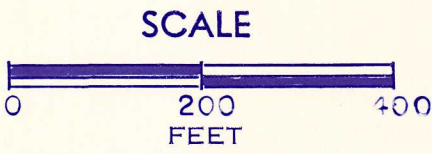

DATED MARCH 9, 1967

