

BENCH MARKS			
NO.	STATION	DESCRIPTION	ELEV.
6	71+65	SW CORNER CEMENT STEP	979.64
7	87+82	SPIKE IN 14" CEDAR 77' RT.	976.88

B.P.R. DIVISION	PROJECT	SHEET NUMBER	TOTAL SHEETS
4	S 0987(1)	5	

PLAN	NO.	NOTE BOOK	SURVEYED	BY	DATE
ALIGNMENT CHECKED					
BY OF WAY CHECKED					

NE 1/4 OF NW 1/4 SEC 35

NW 1/4 OF NE 1/4 SEC 35

NE 1/4 OF NE 1/4 SEC 35

LEO TIMMERMAN

CECILIA HESSELING

LEONARD DIETZEL

0.57 ACRES

LAWRENCE DIETZEL

ALPHONSE DIETZEL

ALPHONSE DIETZEL

0.53 ACRES

0.93 ACRES

SE 1/4 OF NW 1/4 SEC 35

SW 1/4 OF NE 1/4 SEC 35

SE 1/4 OF NE 1/4 SEC 35


NET LENGTH STA 65+00 - 95+00 = 3000.0 L.F.

C = 7741
F = 6409

C = 1849
F = 1512

C = 17,120
F = 14,521


PROFILE	NO.	NOTE BOOK	SURVEYED	BY	DATE
GRADES CHECKED					
B.M.'S. NOTED					
STRUCTURE NOTATIONS OK'D					

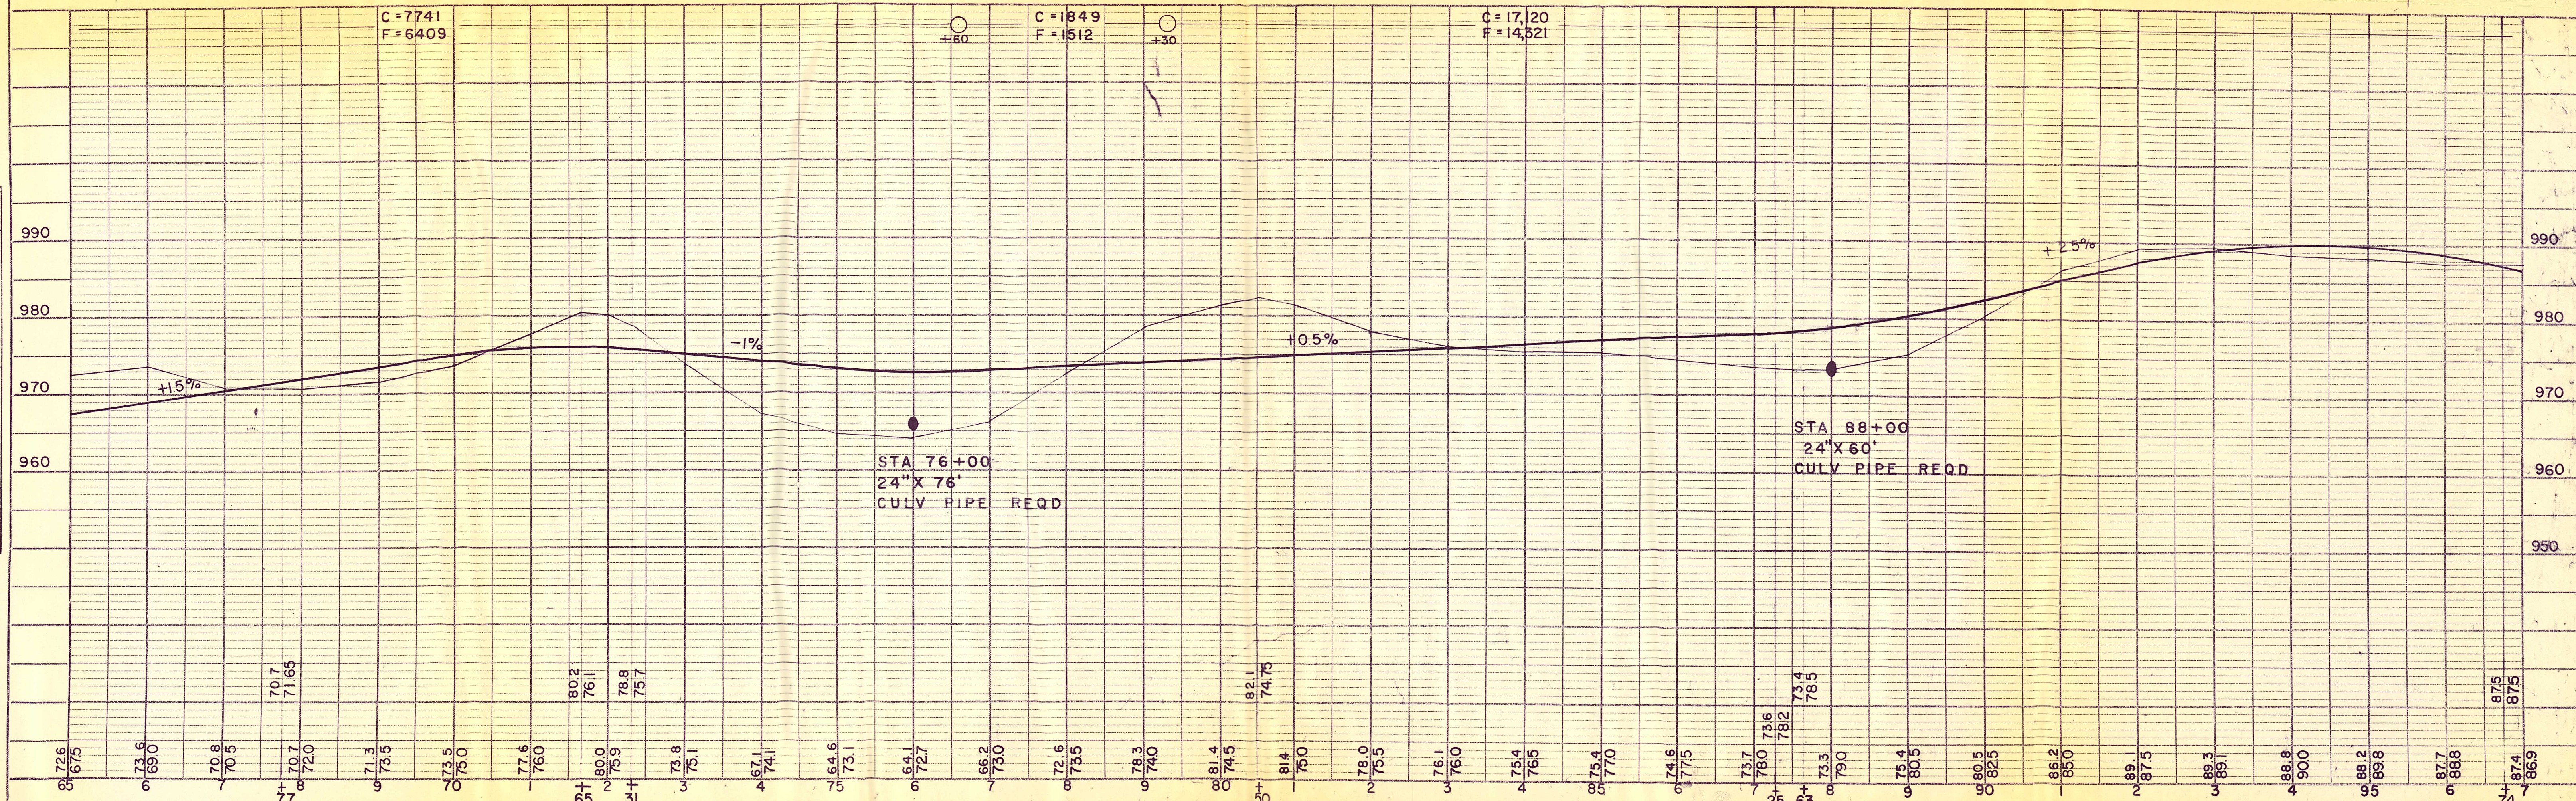


B.P.R. DIVISION	PROJECT	SHEET NUMBER	TOTAL SHEETS
4	S 0987(1)	6	

PLAN	DATE
SURVEYED	
NOTE BOOK	
NO.	

PROFILE	DATE
SURVEYED	
NOTE BOOK	
NO.	

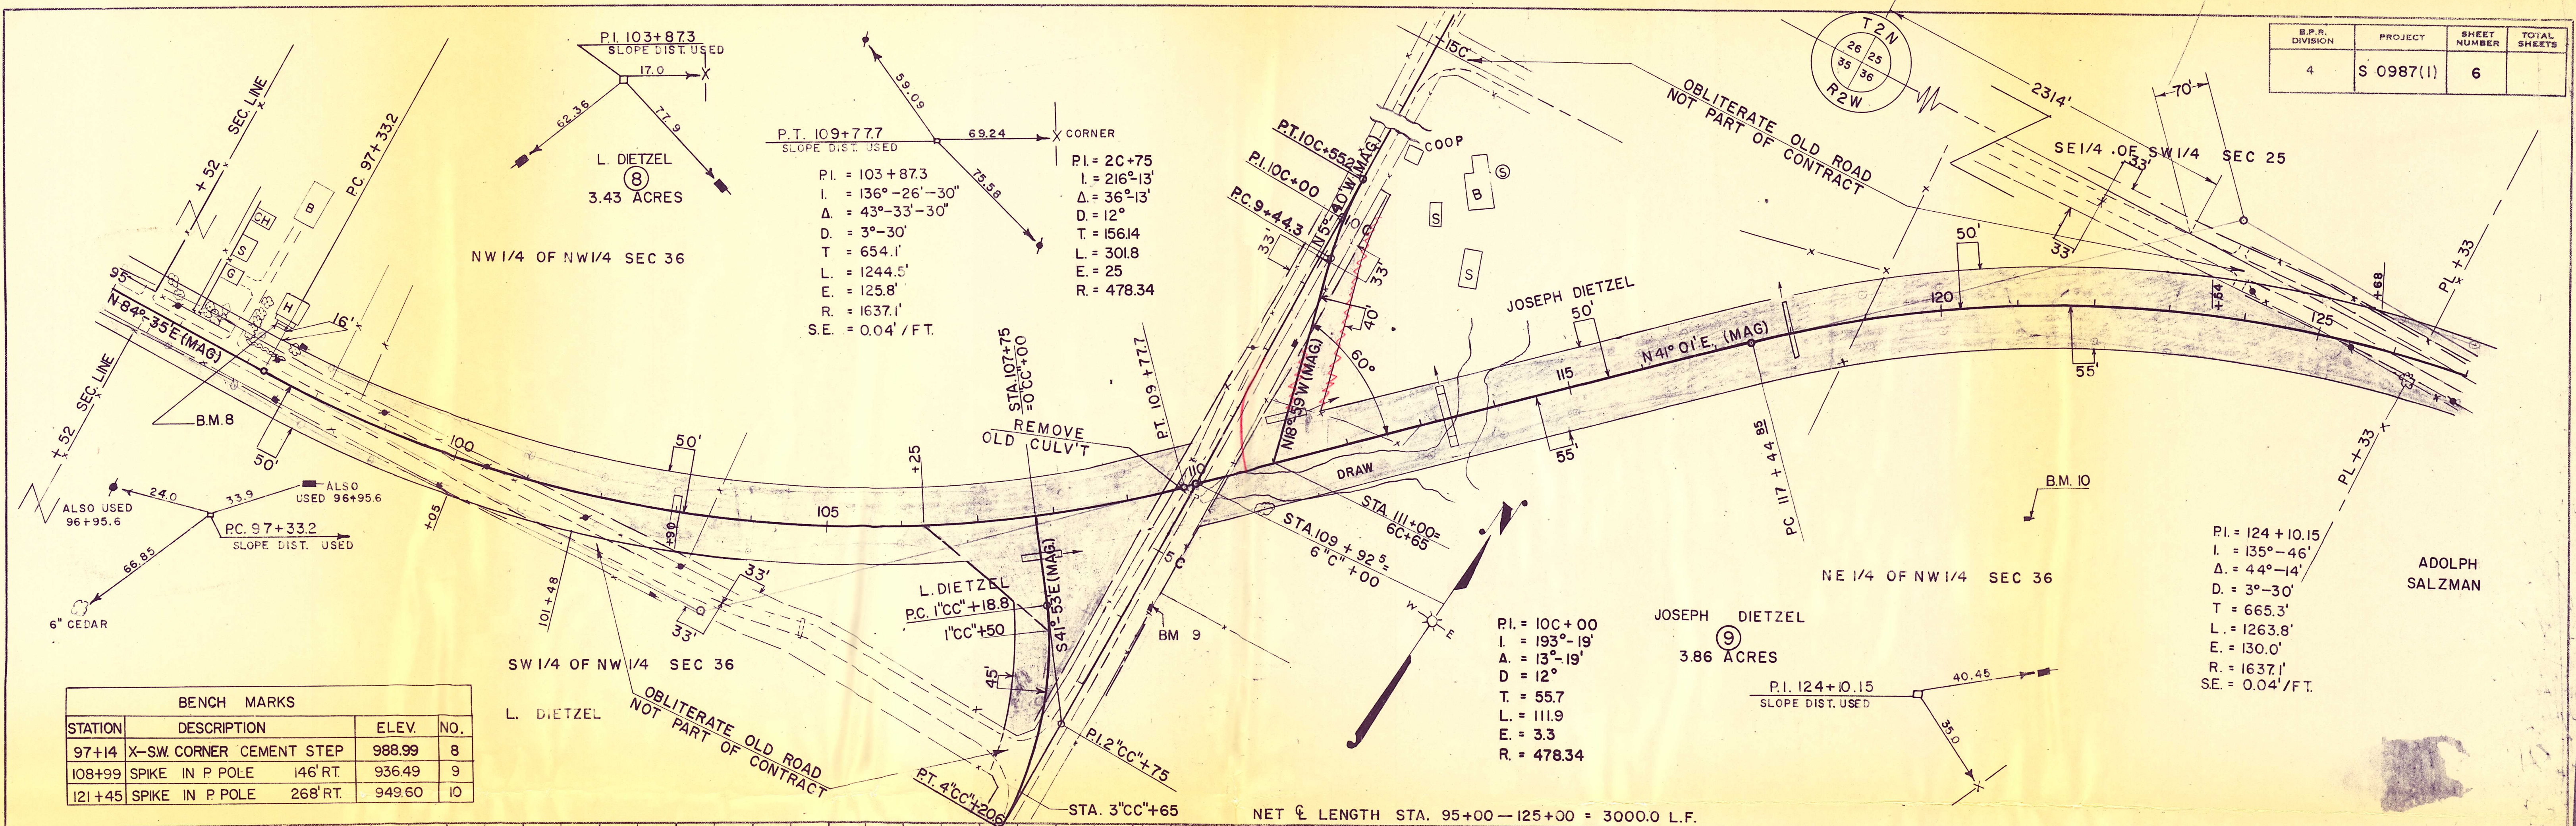

BENCH MARKS			
STATION	DESCRIPTION	ELEV.	NO.
97+14	X-SW CORNER CEMENT STEP	988.99	8
108+99	SPIKE IN P POLE 146' RT.	936.49	9
121+45	SPIKE IN P POLE 268' RT.	949.60	10

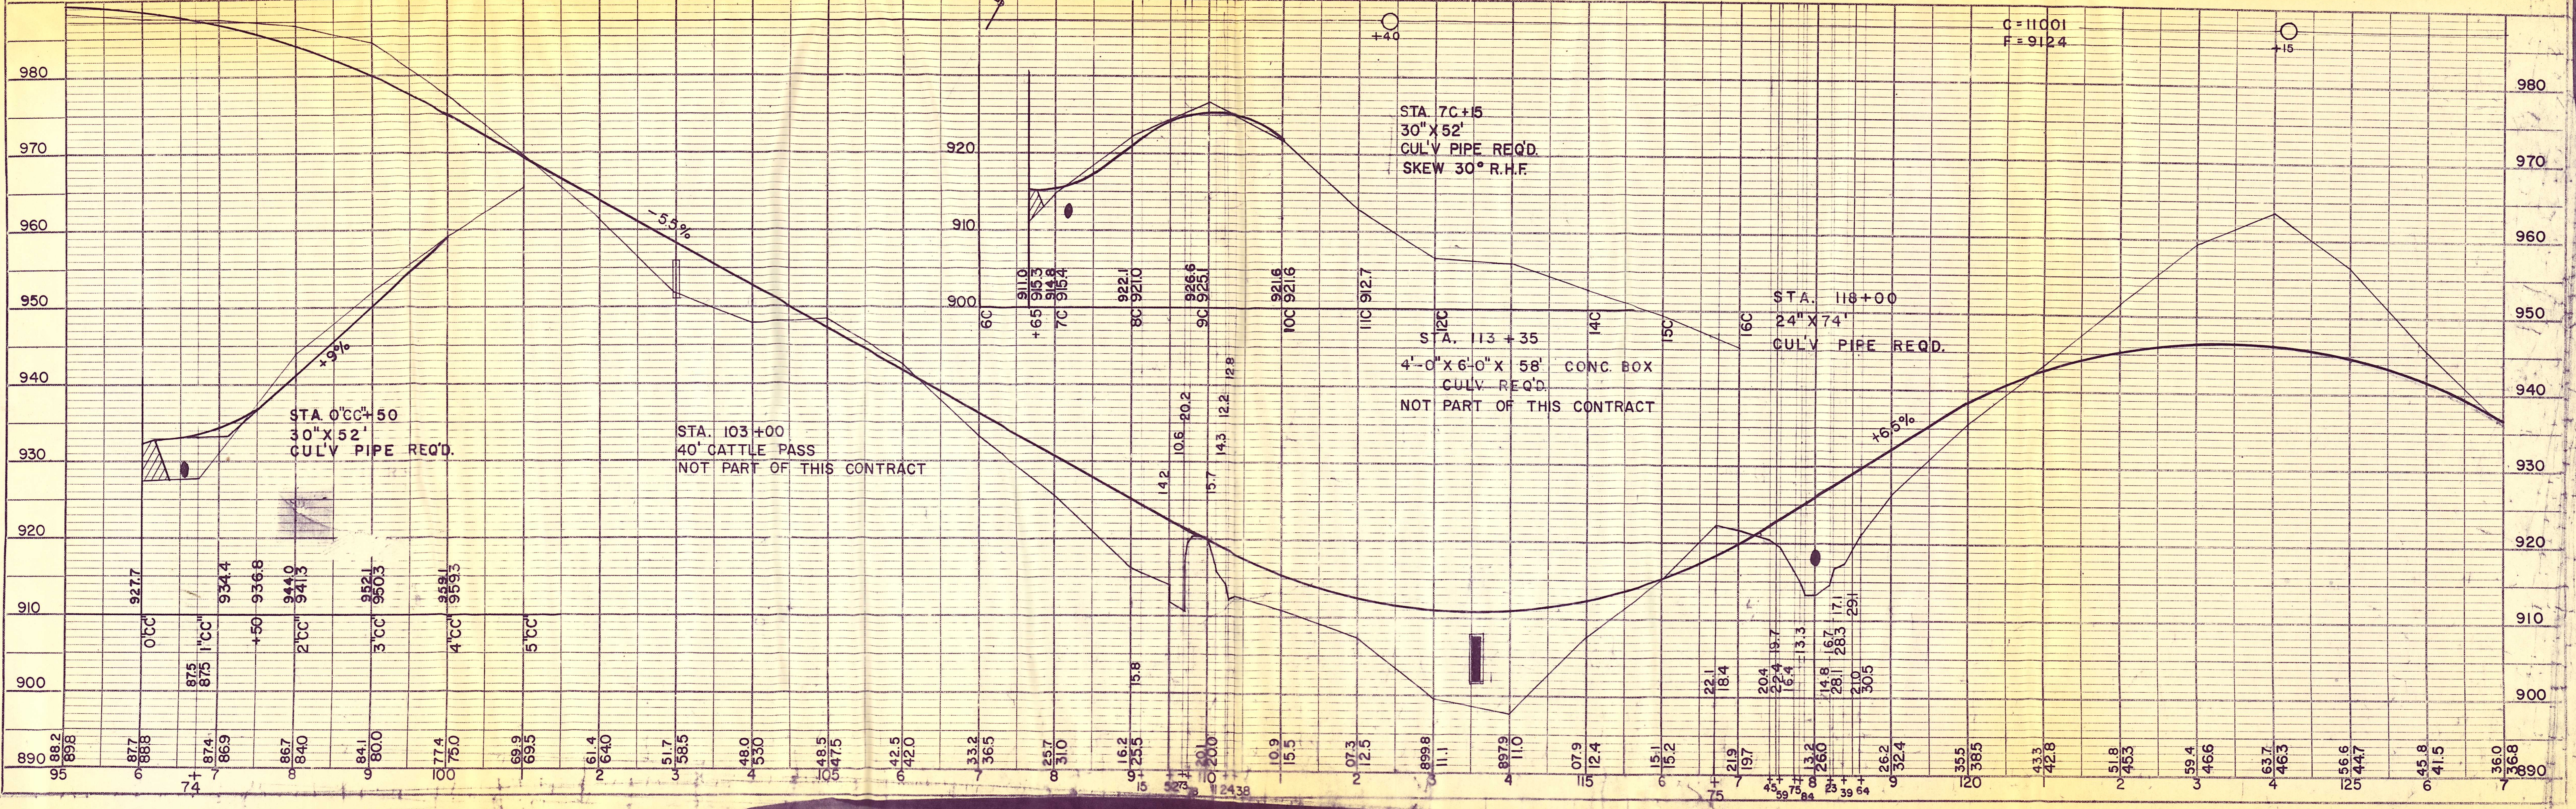

D.P.R. DIVISION	PROJECT	SHEET NUMBER	TOTAL SHEETS
4	S 0987 (I)	8	

