


SCHEDULE OF LANDS AND INTERESTS REQUIRED

PARCEL NO.	OWNER	INTEREST REQUIRED	R/W ACRES			ACRES REMAINING	L.H.E. ACRES
			NEW R/W	EXISTING R/W	TOTAL R/W		
34	STEVEN RILEY (EVELYN RILEY, L.C.)	FEE	0.445	4.629	5.074	233±	0.018
35	HARRY B. & JACQUELINE REEVES (HARRY C. REEVES, L.C.)	FEE	1.134	5.428	6.562	211±	
36	DANIEL P. & MARY RILEY (LEONA FISHER, L.C.)	FEE	0.348	4.321	4.669	378±	
55	GRANT ELECTRIC CO.	AGREEMENT AND/OR RELEASE OF RIGHTS					
52	PEOPLES TELEPHONE CO.	AGREEMENT AND/OR RELEASE OF RIGHTS					
53	NORTHERN NATURAL GAS CO.	AGREEMENT AND/OR RELEASE OF RIGHTS					

CURVE NOTES

P.I. STA. 458+43.84
CONST. E. C.T.H. K
II = 133° 45' 02"
Δ = 13° 45' 02"
D = 2° 00'
R = 2864.78'
L = 687.53'
T = 345.42'
E = 20.75'

REVISION DATE	R/W PROJECT NUMBER	SHEET NO.
5/15/81 N.C.	5805-0-0	420
10/2/81 N.C.	FEDERAL PROJECT NUMBER	
1/9/81	PLAT OF RIGHT OF WAY REQUIRED FOR	
	LANCASTER-MT. IDA RD.	
	0 100 200 SCALE	DATE: MAY 5, 1981

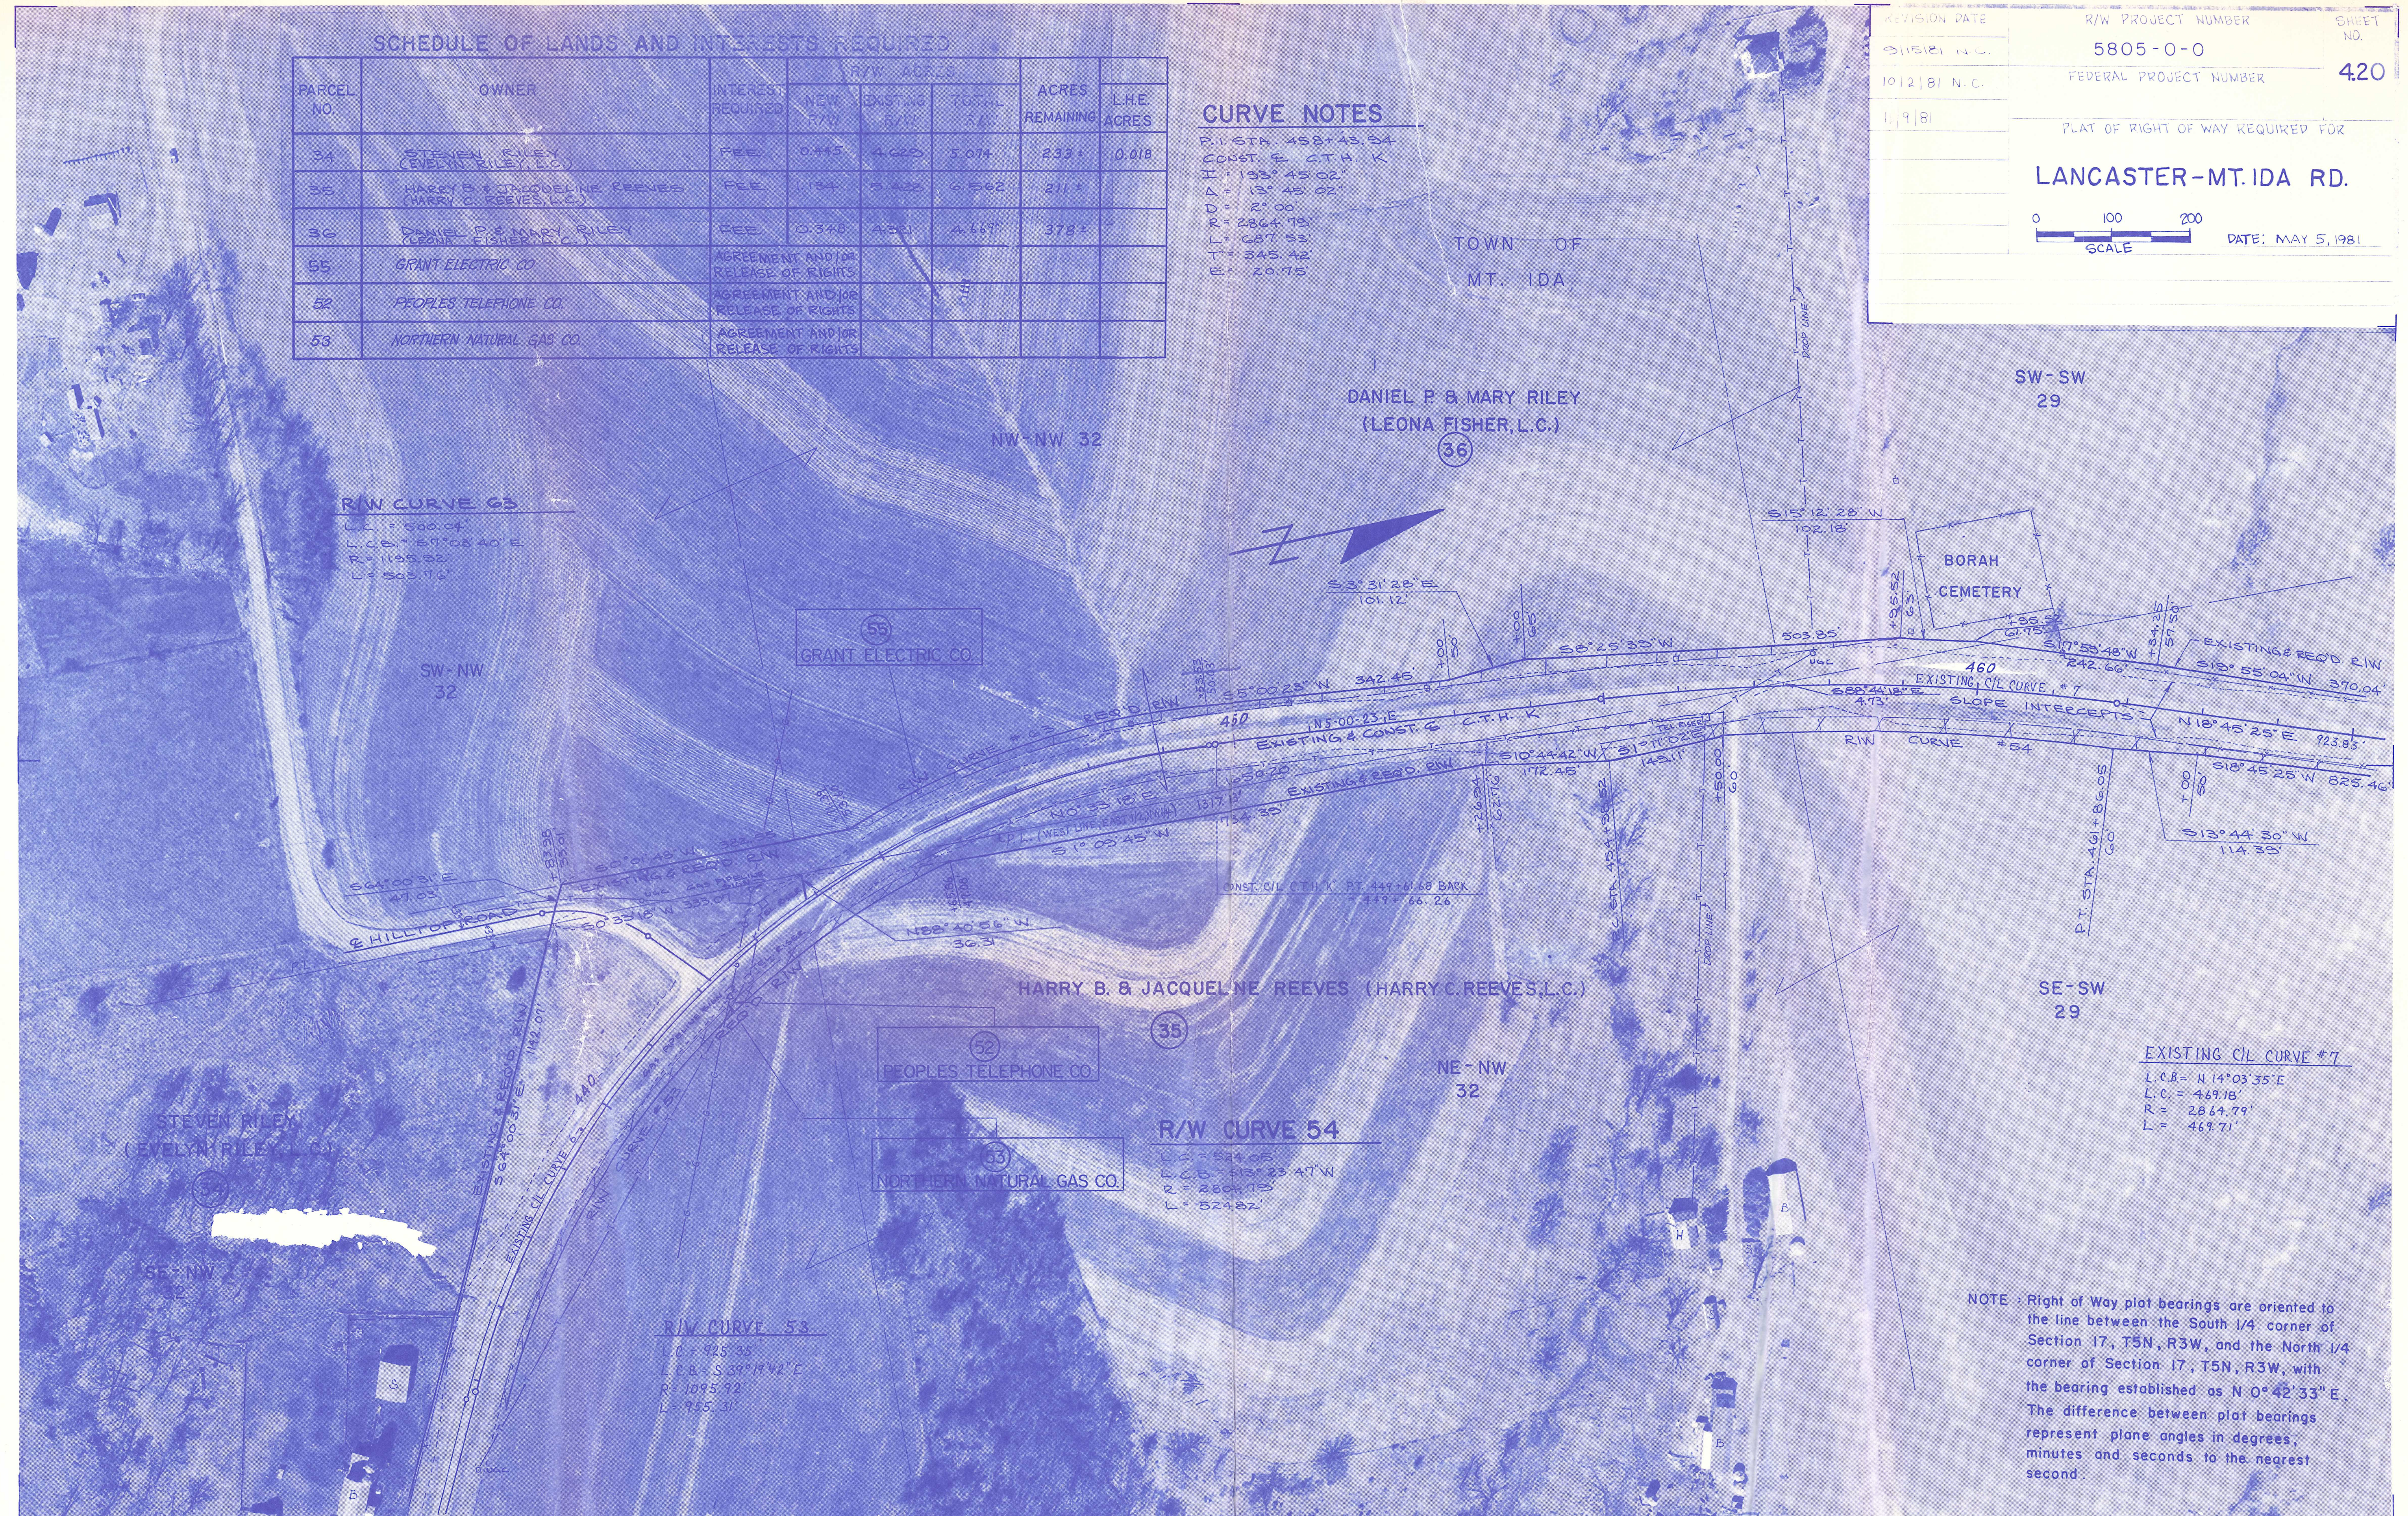

R/W CURVE #63
L.C. = 500.04'
L.C.B. = 67° 03' 40" E
R = 1195.52'
L = 505.76'

SW-NW 32

GRANT ELECTRIC CO.

NW-NW 32

DANIEL P. & MARY RILEY (LEONA FISHER, L.C.)

36

SW-SW 29

BORAH CEMETERY

SE-SW 29

EXISTING C/L CURVE #7
L.C.B. = N 14° 03' 35" E
L.C. = 469.18'
R = 2864.79'
L = 469.71'

R/W CURVE #54

L.C. = 524.05'
L.C.B. = 113° 23' 47" W
R = 2864.78'
L = 524.82'

PEOPLES TELEPHONE CO.

NORTHERN NATURAL GAS CO.

STEVEN RILEY (EVELYN RILEY, L.C.)

SE-NW 32

R/W CURVE #53

L.C. = 925.35'
L.C.B. = S 39° 19' 42" E
R = 1095.92'
L = 955.31'

NOTE: Right of Way plat bearings are oriented to the line between the South 1/4 corner of Section 17, T5N, R3W, and the North 1/4 corner of Section 17, T5N, R3W, with the bearing established as N 0° 42' 33" E. The difference between plat bearings represent plane angles in degrees, minutes and seconds to the nearest second.


SCHEDULE OF LANDS AND INTERESTS REQUIRED


PARCEL NO.	OWNER	INTEREST REQUIRED	R/W ACRES			ACRES REMAINING
			NEW R/W	EXISTING R/W	TOTAL R/W	
35	HARRY B. & JACQUELINE REEVES (HARRY C. REEVES, L.C.)	FEE	1.134	5.428	6.562	211 ±
36	DANIEL RILEY (LEONA FISHER, L.C.)	FEE	0.348	4.321	4.669	378 ±
37	DARRELL MOOK	FEE		0.322	0.322	2 ±
38	JACKIE CAUFFMAN	FEE	0.404	1.820	2.224	94 ±
39	I. P. SHIRLEY	FEE	0.599	2.980	3.579	128 ±
55	GRANT ELECTRIC CO.	AGREEMENT AND/OR RELEASE OF RIGHTS				
52	PEOPLES TELEPHONE CO.	AGREEMENT AND/OR RELEASE OF RIGHTS				

CURVE NOTES

P.I. STA. 481+27.36
CONST. E. C.T.H. K.
I = 162° 34' 43"
Δ = 17° 25' 11"
D = 2° 00'
E = 2864.75'
L = 870.59'
T = 438.88'
E = 33.43'

REVISION DATE	R/W PROJECT NUMBER	SHEET NO.
	5805-0-00	421
FEDERAL PROJECT NUMBER		
PLAT OF RIGHT OF WAY REQUIRED FOR		
LANCASTER-MT. IDA RD.		
SCALE		DATE: MAY 5, 1981

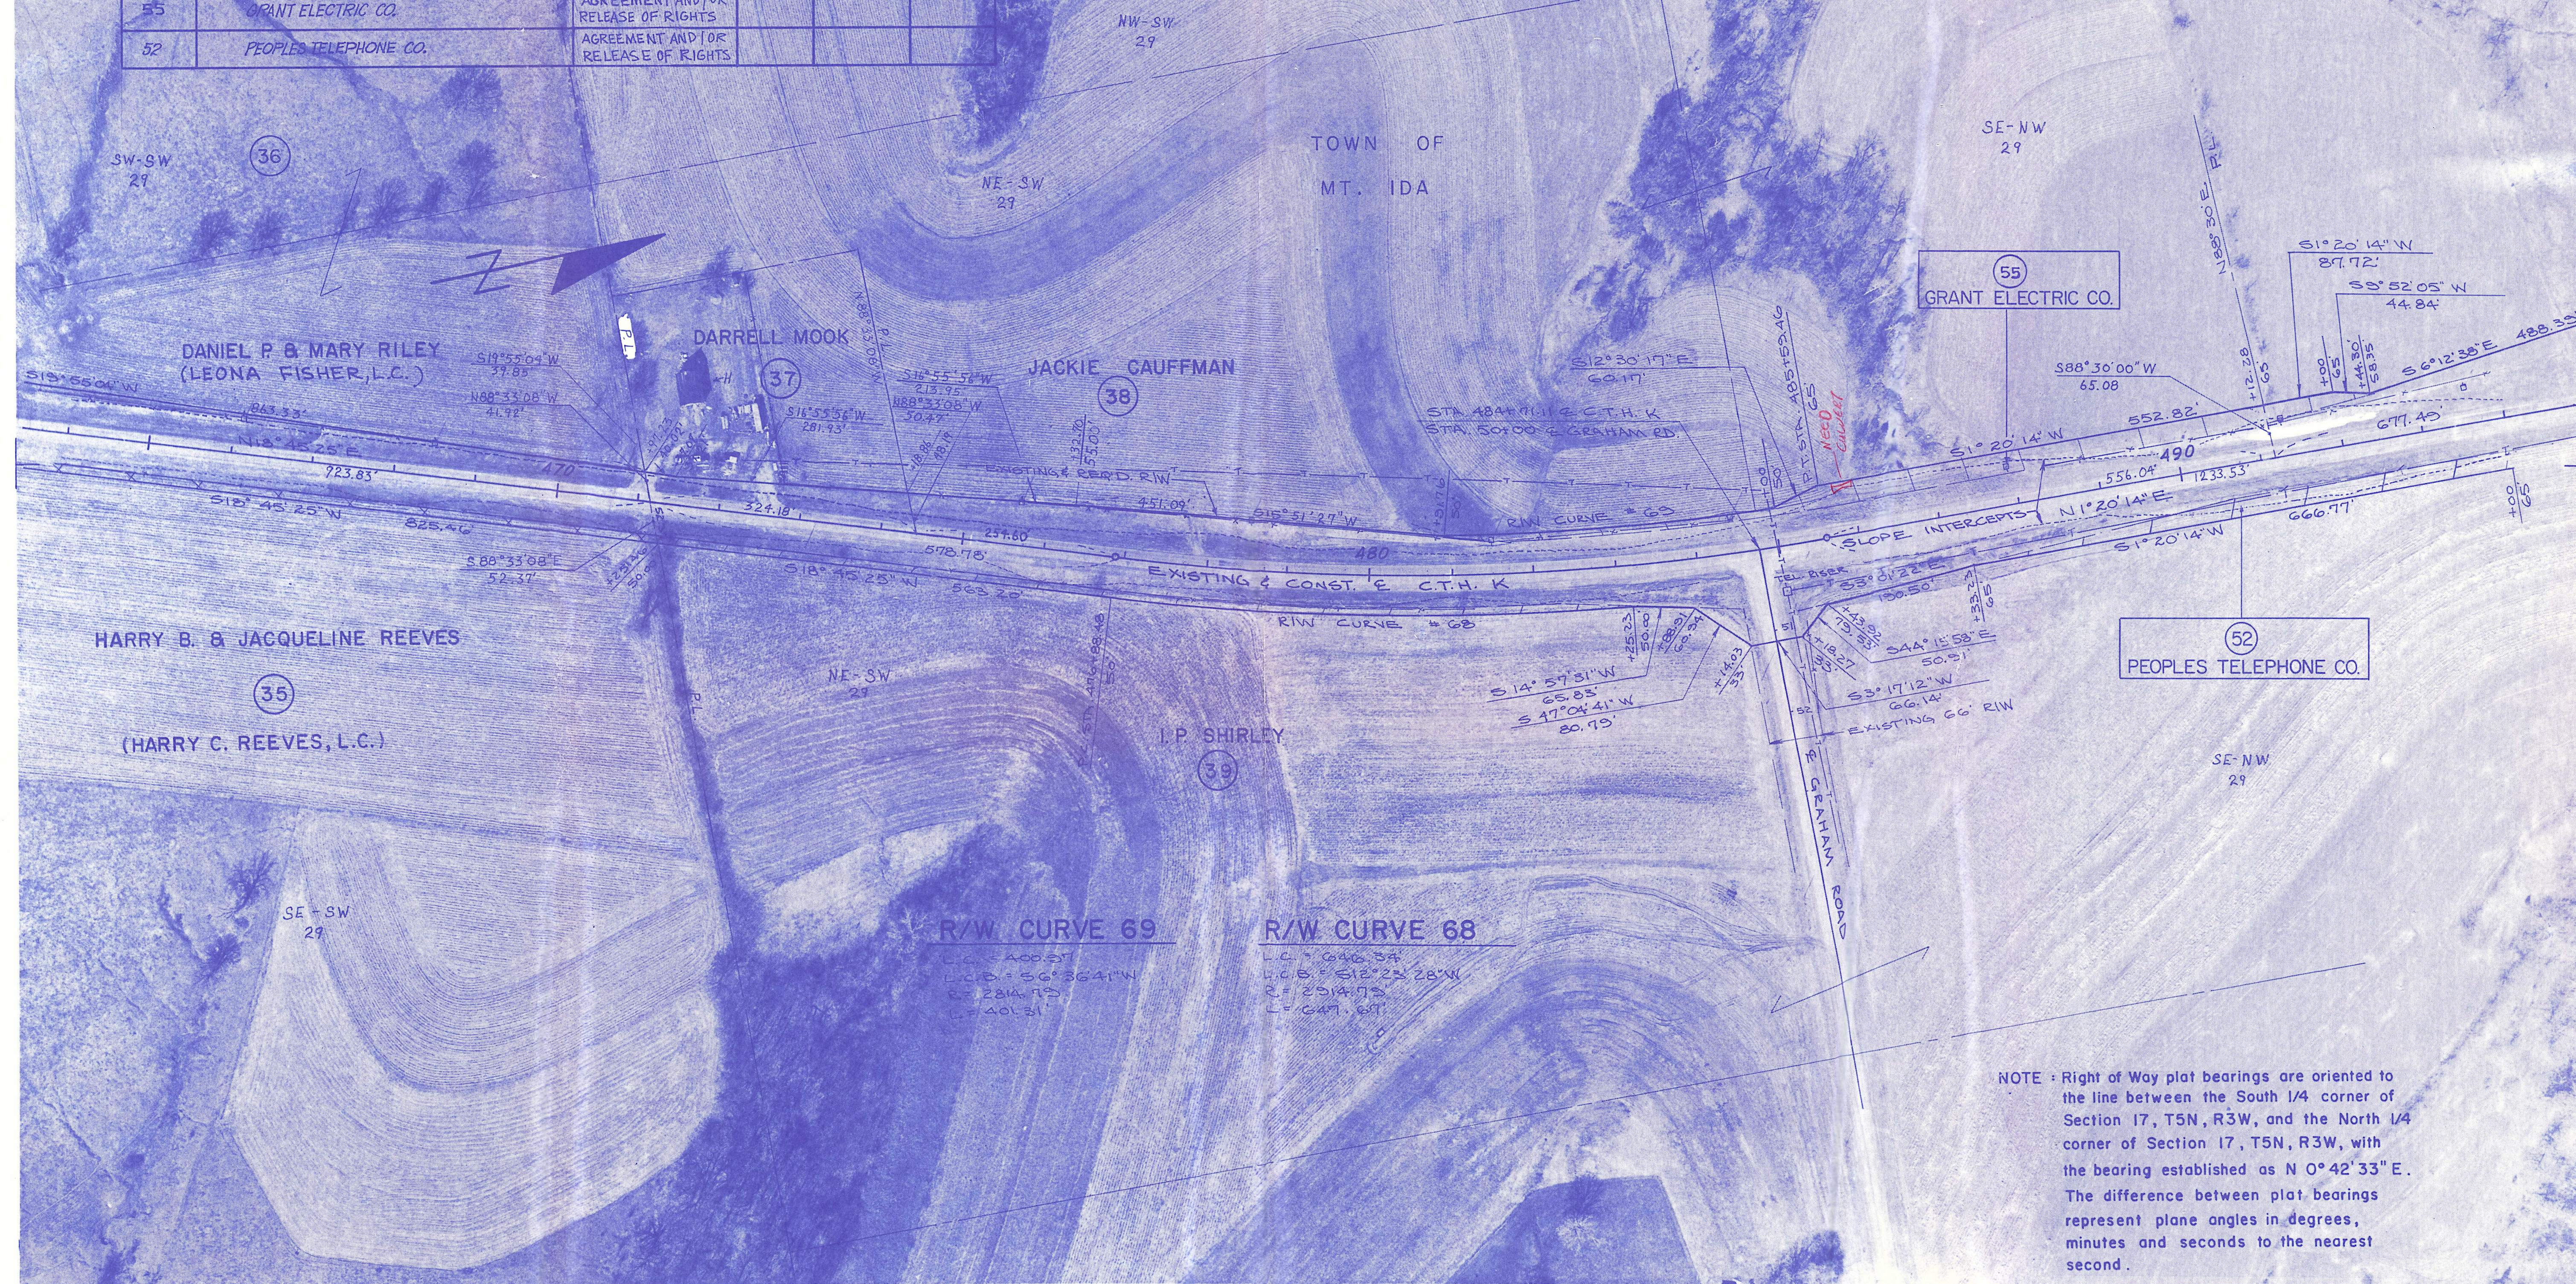

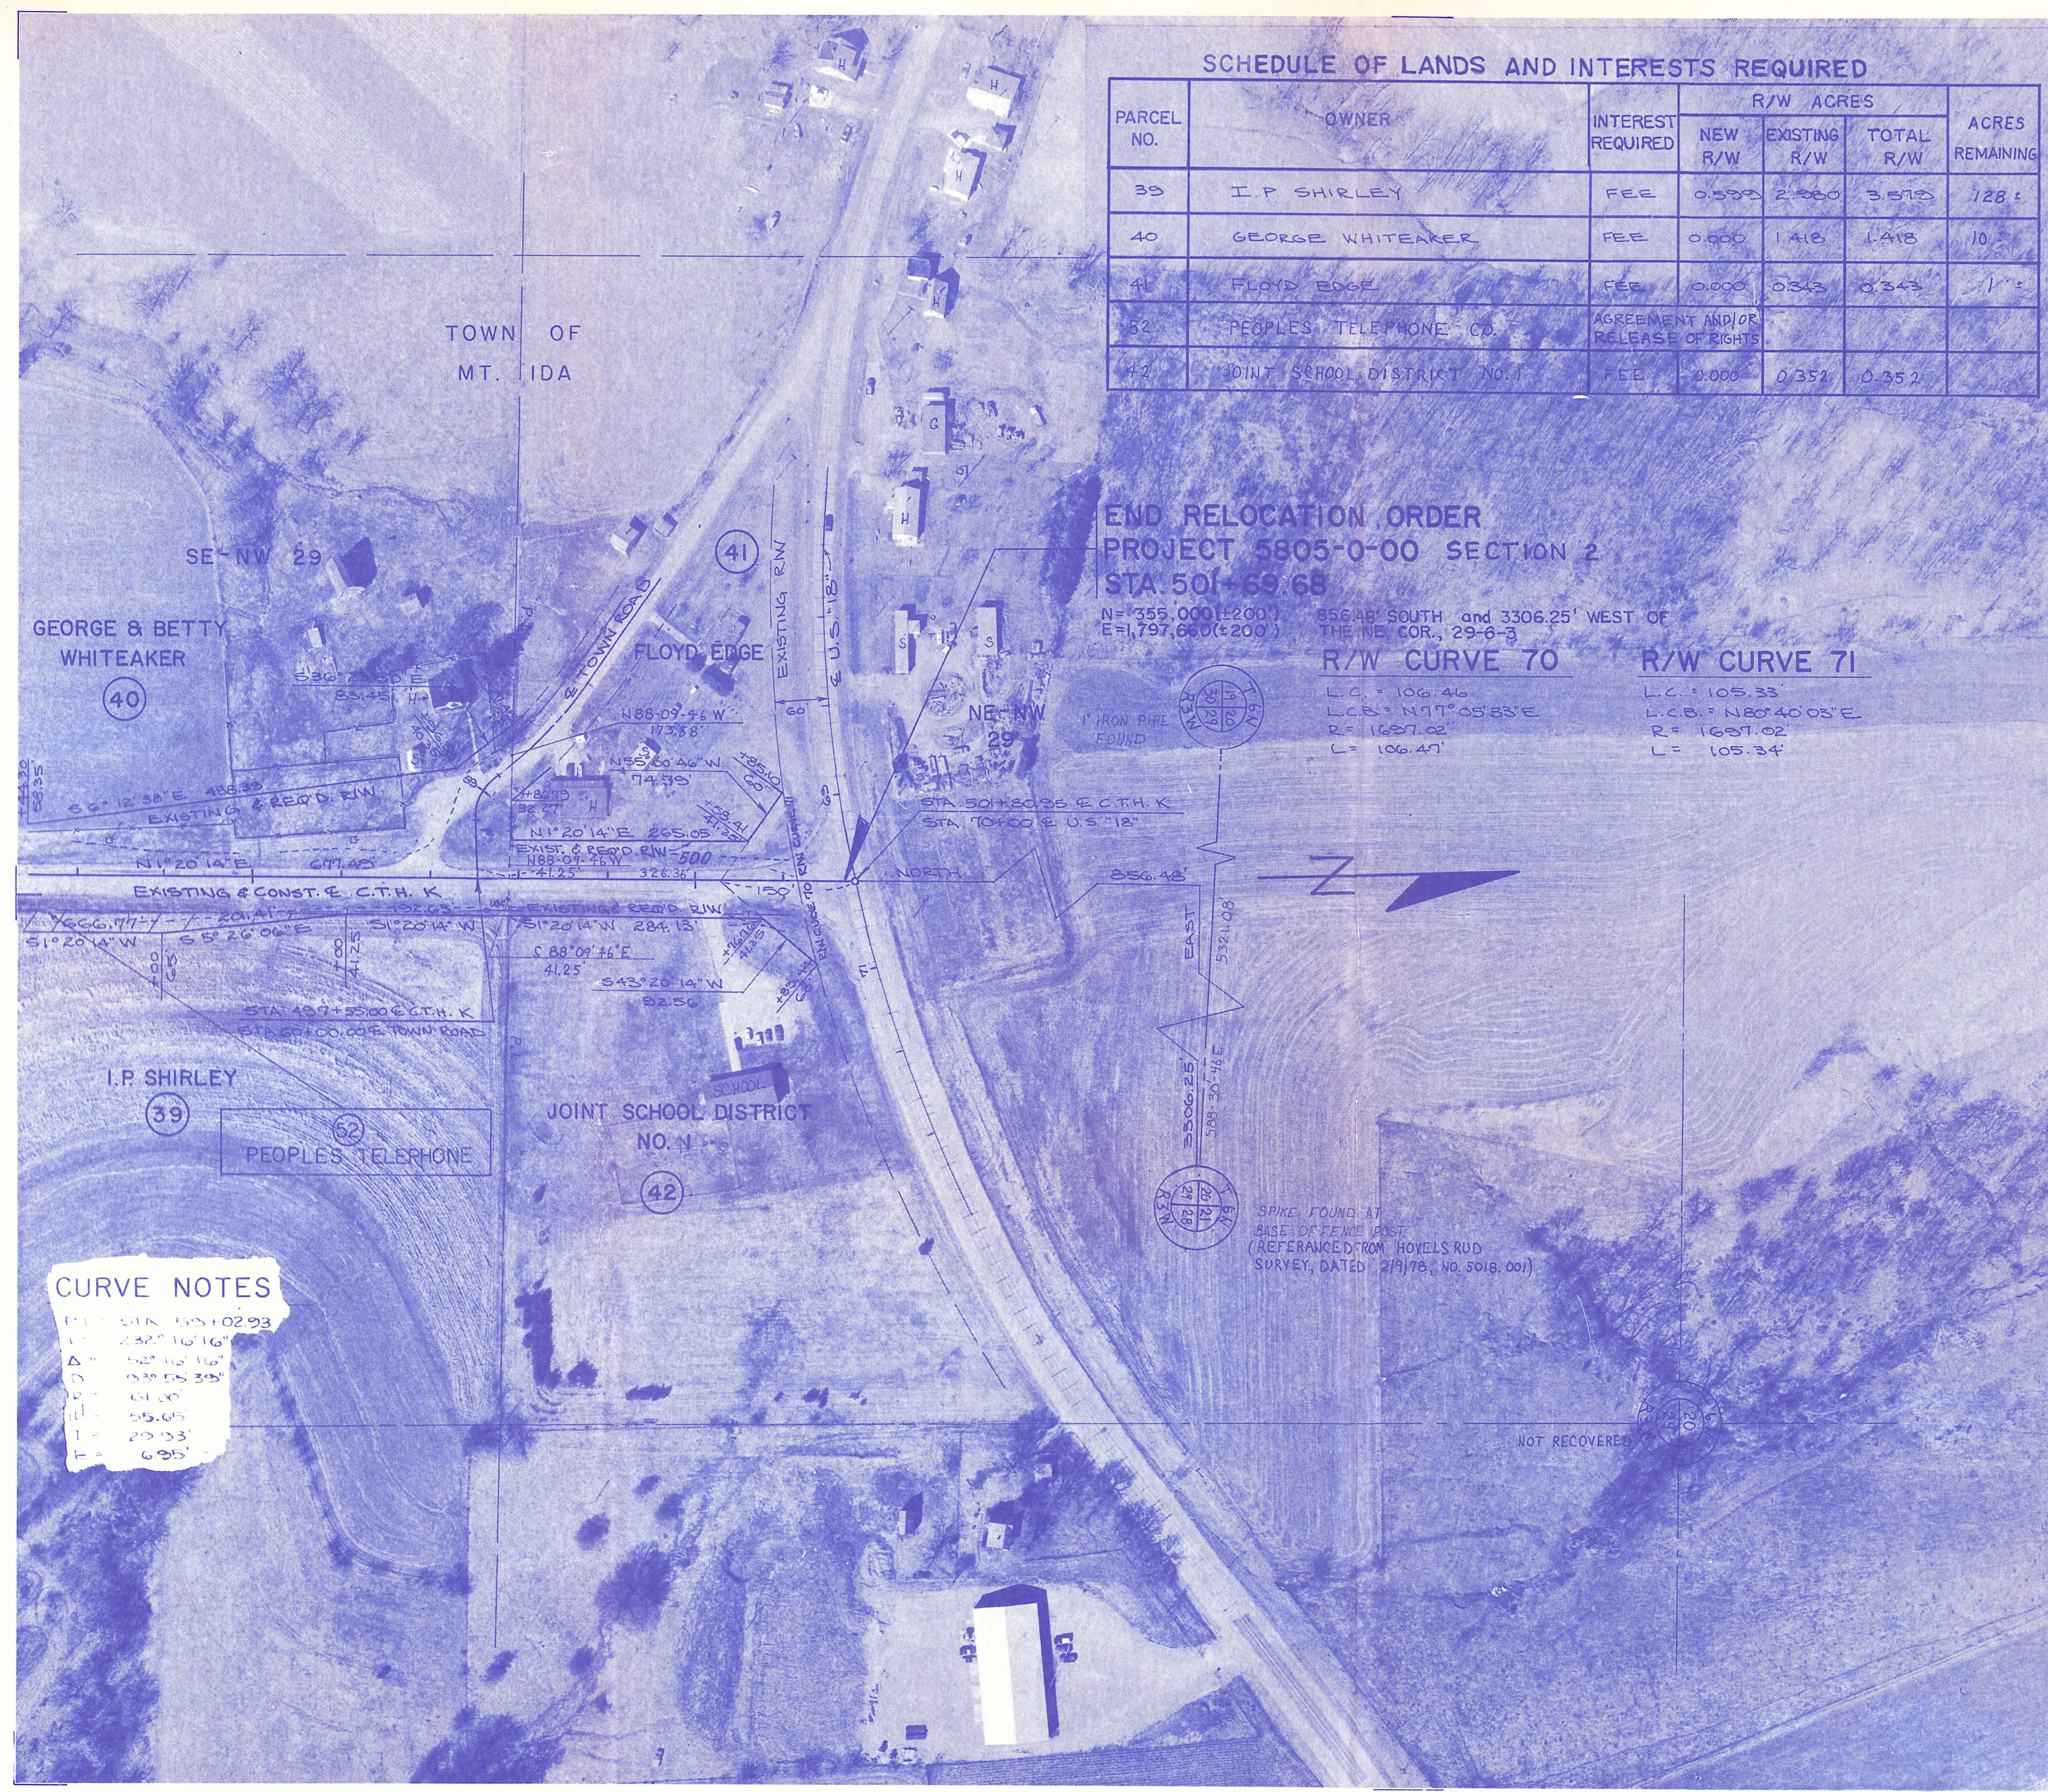

SCHEDULE OF LANDS AND INTERESTS REQUIRED						
PARCEL NO.	OWNER	INTEREST REQUIRED	R/W ACRES			ACRES REMAINING
			NEW R/W	EXISTING R/W	TOTAL R/W	
39	I. P. SHIRLEY	FEE	0.599	2.280	3.579	128 ±
40	GEORGE WHITEAKER	FEE	0.000	1.418	1.418	10 ±
41	FLOYD EDGE	FEE	0.000	0.343	0.343	1 ±
52	PEOPLES TELEPHONE CO.	AGREEMENT AND/OR RELEASE OF RIGHTS				
42	JOINT SCHOOL DISTRICT NO. 1	FEE	0.000	0.352	0.352	

END RELOCATION ORDER
PROJECT 5805-0-00 SECTION 2
STA. 501+69.68

N= 355.000 (+200)
E= 1,797.600 (+200)

856.49' SOUTH and 3306.25' WEST OF THE NE COR., 29-6-3

R/W CURVE 70

L.C. = 106.46
L.C.B. = N 77° 05' 33" E
R = 1697.02
L = 106.47

R/W CURVE 71

L.C. = 105.33
L.C.B. = N 80° 40' 03" E
R = 1697.02
L = 105.34

CURVE NOTES

PI = STA. 501+02.93
L = 232° 16' 16"
Δ = 52° 15' 16"
R.D. = 33° 55' 35"
T.E. = 61.00'
T.C. = 55.65'
T.P. = 29.93'
T.B. = 6.95'

NOTE: Right of Way plat bearings are oriented to the line between the South 1/4 corner of Section 17, T5N, R3W, and the North 1/4 corner of Section 17, T5N, R3W, with the bearing established as N 0° 42' 33" E. The difference between plat bearings represent plane angles in degrees, minutes and seconds to the nearest second.