


SCHEDULE OF LANDS AND INTERESTS REQUIRED

PARCEL NO.	OWNER	INTEREST REQUIRED	R/W ACRES			ACRES REMAINING
			NEW R/W	EXISTING R/W	TOTAL R/W	
15	JOSEPH YAGER	FEE	2.04	7.52	9.56	195.44±
16	LAWRENCE PLUMER (WILLIAM SCHLOSSER, L.C.)	FEE	2.09	8.21	10.30	356.70±
17	LARRY CROZIER	FEE	0.13	0.24	0.37	1.92±
18	CLEMENT WALL	FEE	0.17	0.35	0.52	4.58±
50	FARMERS TELEPHONE COMPANY	EASEMENT RELEASE				
51	GRANT ELECTRIC COMPANY	EASEMENT RELEASE				

REVISION DATE	R/W PROJECT NUMBER	SHEET NO.
3/20/80 N.C.	5805-0-00	
5/2/80 N.C.	FEDERAL PROJECT NUMBER	4.8
5/12/80		
7/21/80	PLAT OF RIGHT OF WAY REQUIRED FOR	LANCASTER-MILIDA ROAD
7/24/80		
0 100 200 SCALE		DATE:

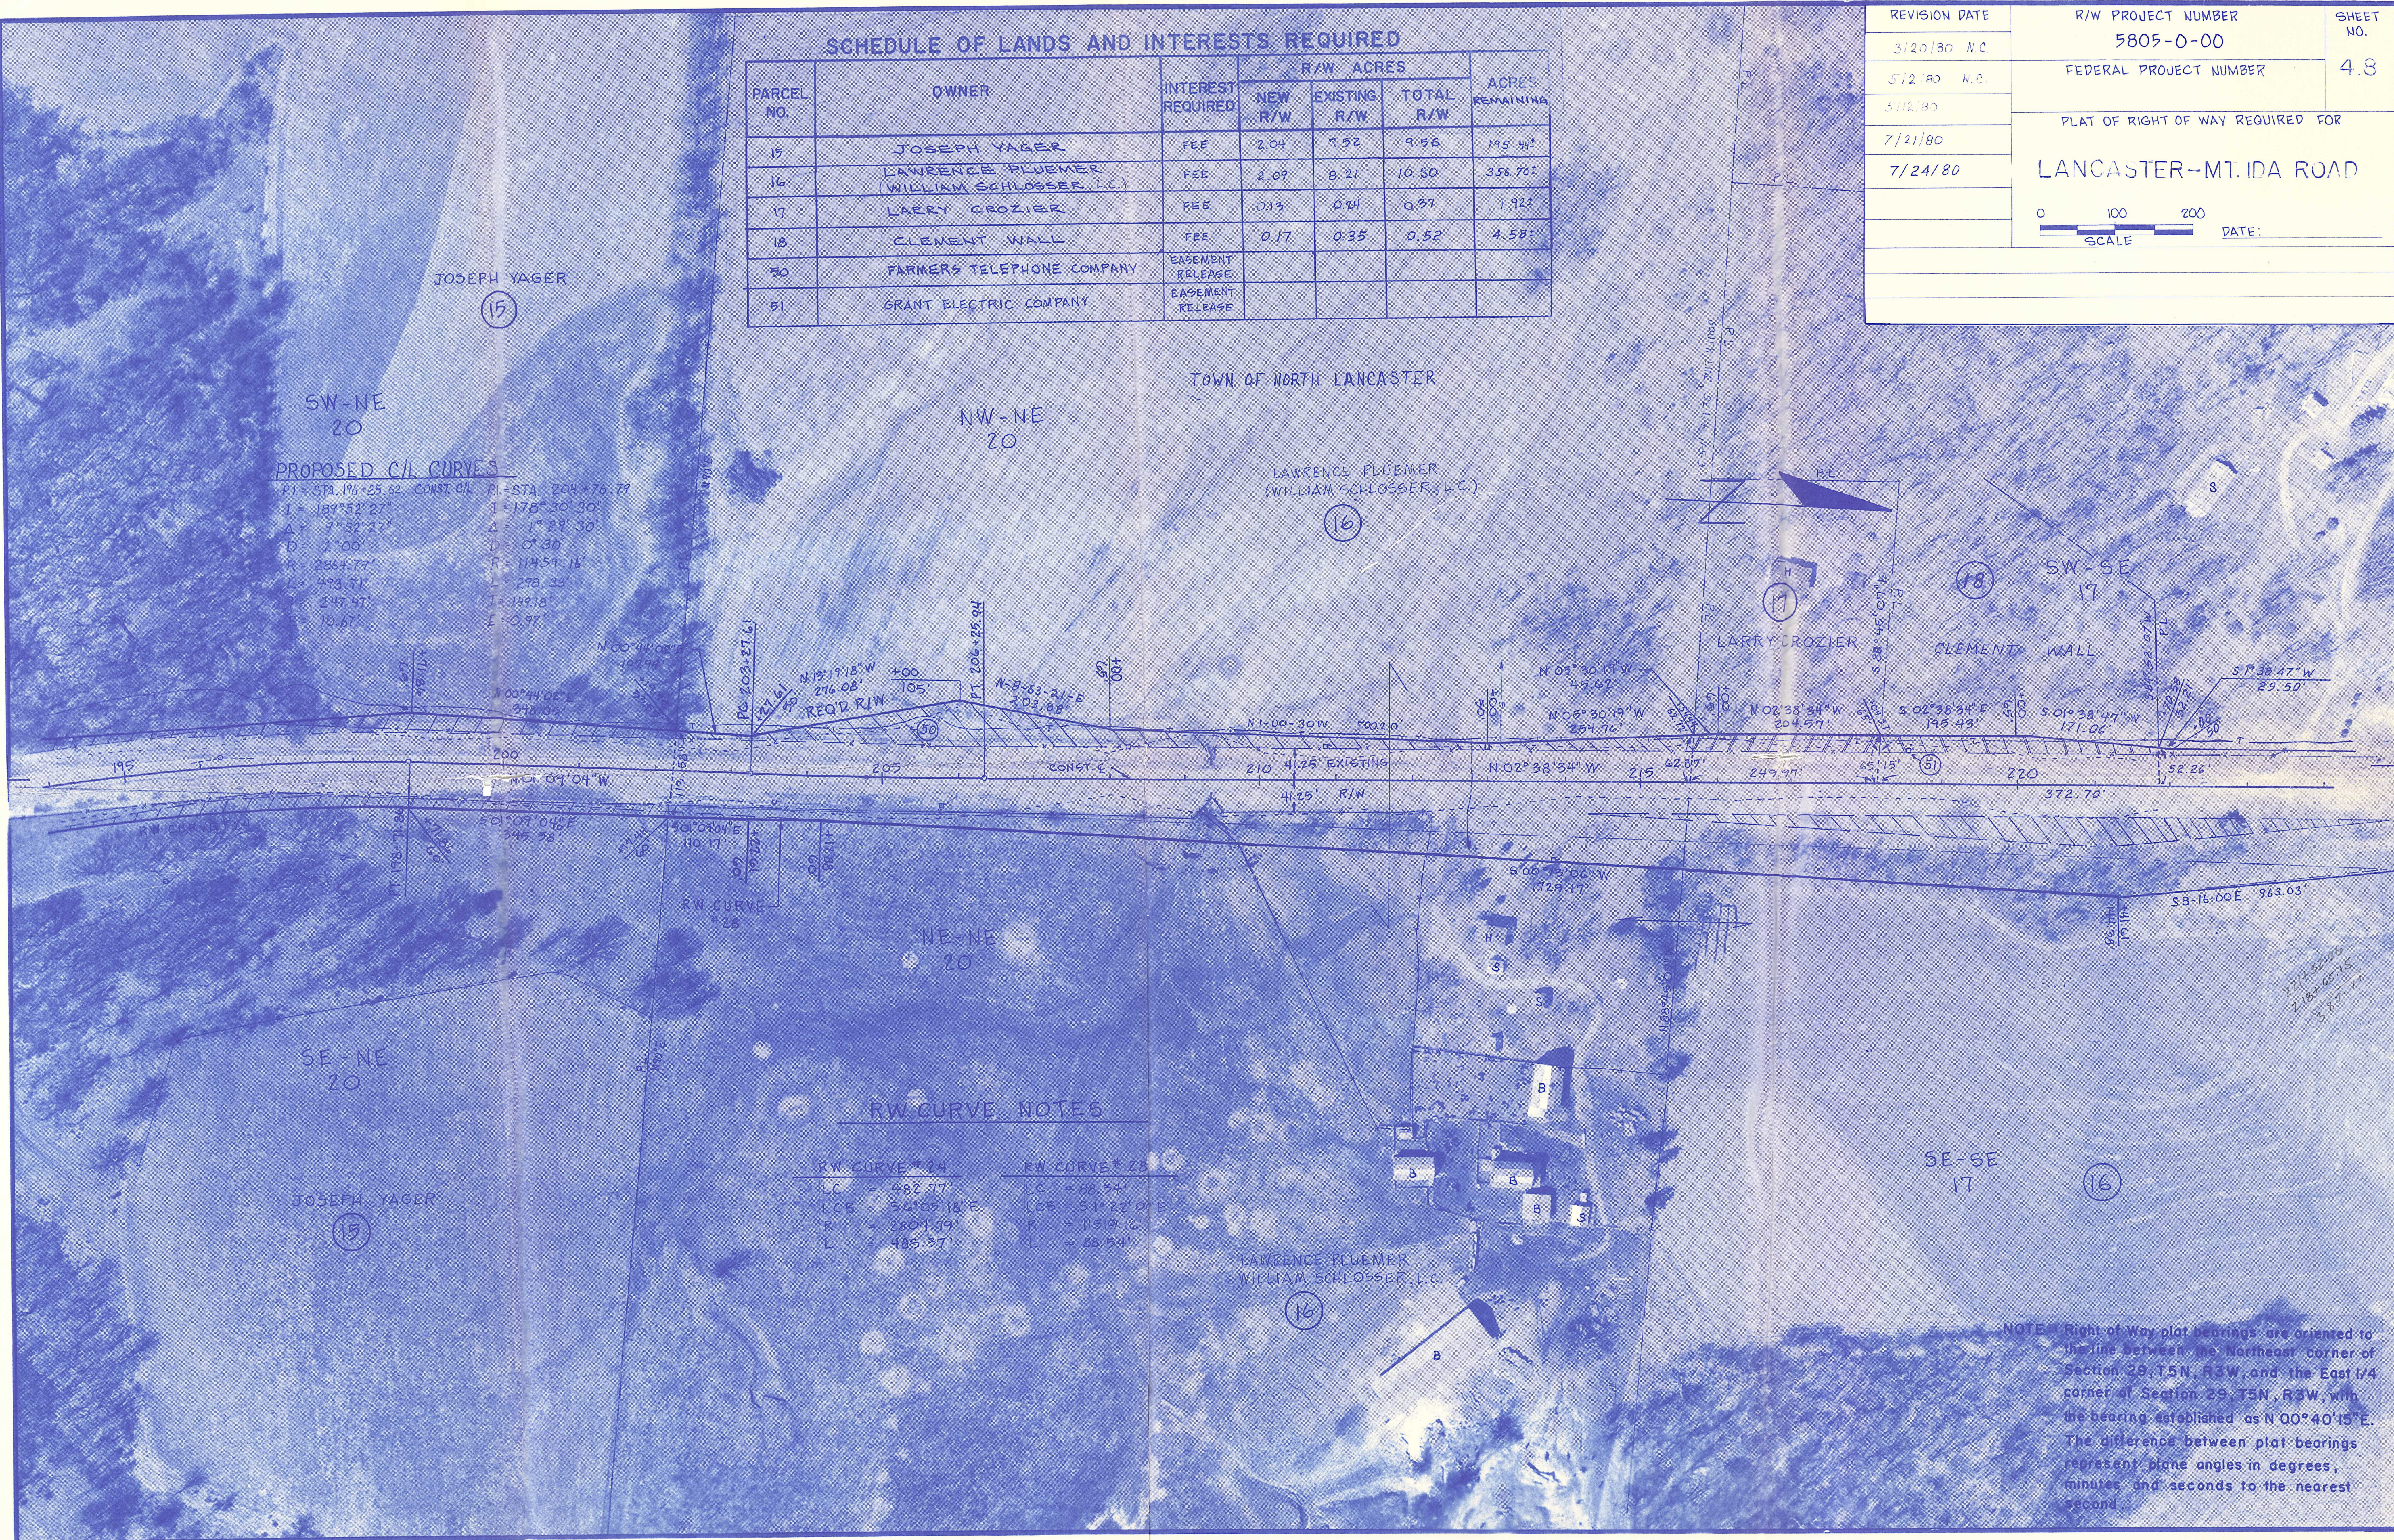

SCHEDULE OF LANDS AND INTERESTS REQUIRED					
PARCEL NO.	OWNER	INTEREST REQUIRED	R/W ACRES		
			NEW R/W	EXISTING R/W	TOTAL R/W
51	GRANT ELECTRIC	RELEASE RIGHTS			
2	GERALD McCAULEY	FEE	0.12	0.64	0.76
16	LAWRENCE PLUEMER	FEE	2.09	8.21	10.30
50	FARMERS TELEPHONE COMPANY	RELEASE OF RIGHTS			

CURVE NOTES

PI = STA. 236+62.78
 CONST. & CTH "K"
 I = 215-00-18
 Δ = 35-00-18
 D = 4-00
 R = 1432.39'
 L = 875.12'
 T = 451.70'
 E = 69.53'


R/W CURVE 12

LC = 813.46'
 LCB = 514-51-35W
 R = 1352.39'
 L = 826.37'

R/W CURVE 13

LC = 900.68'
 LCB = 514-51-35W
 R = 1497.39'
 L = 914.92'

REVISION DATE	R/W PROJECT NUMBER	SHEET NO.
3/20/80	5805-0-00	
5/2/80	FEDERAL PROJECT NUMBER	4.9
5/12/80	PLAT OF RIGHT OF WAY REQUIRED FOR LANCASTER-MT. IDA RD.	
7/2/80		
7/24/80		
SCALE 0 100 200		DATE:

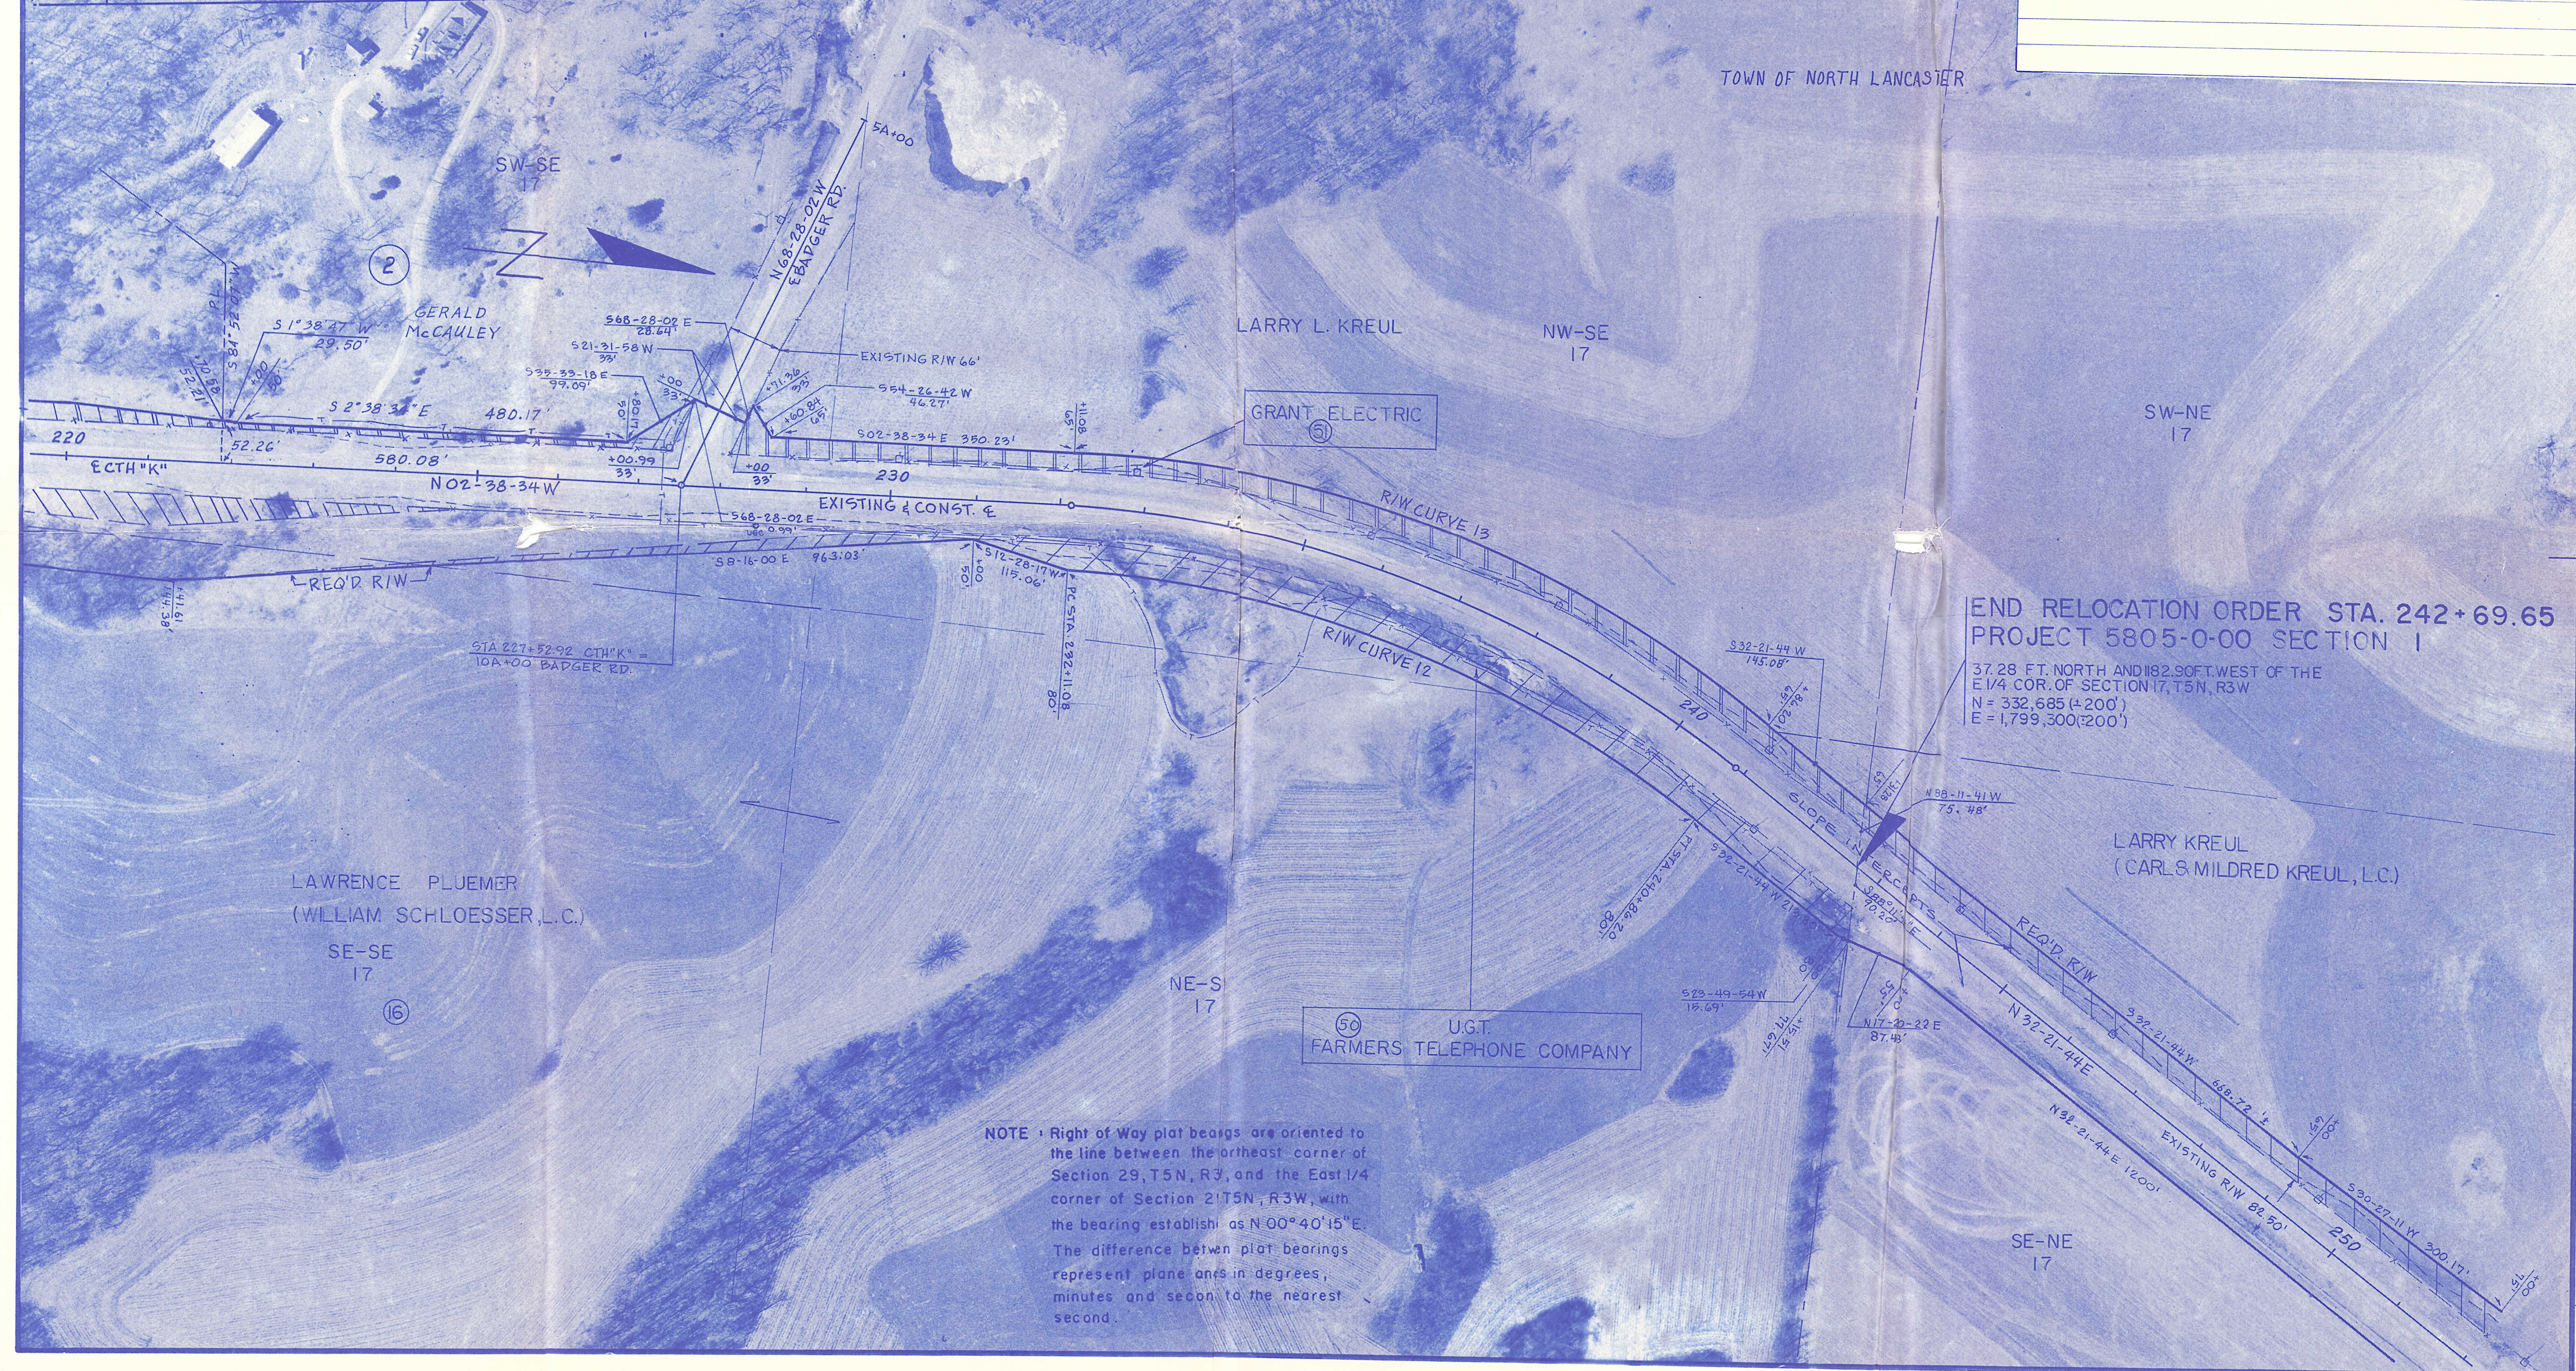

END RELOCATION ORDER STA. 242+69.65
 PROJECT 5805-0-00 SECTION 1
 37.28 FT. NORTH AND 182.90 FT. WEST OF THE
 E 1/4 COR. OF SECTION 17, T5N, R3W
 N = 332,685 (+200')
 E = 1,799,300 (+200')

NOTE: Right of Way plat bearings are oriented to the line between the northeast corner of Section 29, T5N, R3W, and the East 1/4 corner of Section 21, T5N, R3W, with the bearing established as N 00° 40' 15" E. The difference between plat bearings represent plane angles in degrees, minutes and seconds to the nearest second.