

NO.	STA.	FINCH MARKS	ELEV.
1	2+50	3" SFT MAPEL	48' 1" 984.86
2	1+00	18" WALNUT	40' RT 984.86
3	19+31	TOP OF CREEK DAM POST	67' RT 983.13
4	31+00	TRIPLE BOX ELDER	42' RT 983.60

STA. 0+00 PROJ. K-3-3 =
STA. 00+00 PROJ. 30575 (1)


STA. 0+00 = BEG. OF RELOC. ORDER
670' N. 5° 22' 40" W. OF THE S.E.
CORNER SEC. 25, T7N - R4W.

JOHN KELLY

SW 1/4 - SE 1/4 SECT. 25
S 1/2 - SW 1/4 SECT. 25
T7N - R4W

PLAT OF RIGHT OF WAY REQUIRED
COUNTY PROJ. K-3-3
MOUNT IDA-S.T.H. NO. 132 ROAD
COUNTY T. HIGHWAY "K" GRANT COUNTY
SCALE 0 100 200 FEET


PARCEL	OWNER	ACRES
1	JOHN KELLY	1.21
2	LUKE MURPHY	0.42
3	EMIL FRITZ	1.44
4	GENE BROWNLEY	0.94
5	HARRY GLYN	0.42
6	JOHN KELLY EST.	0.30
7	HENRY G. JACKSON	0.19

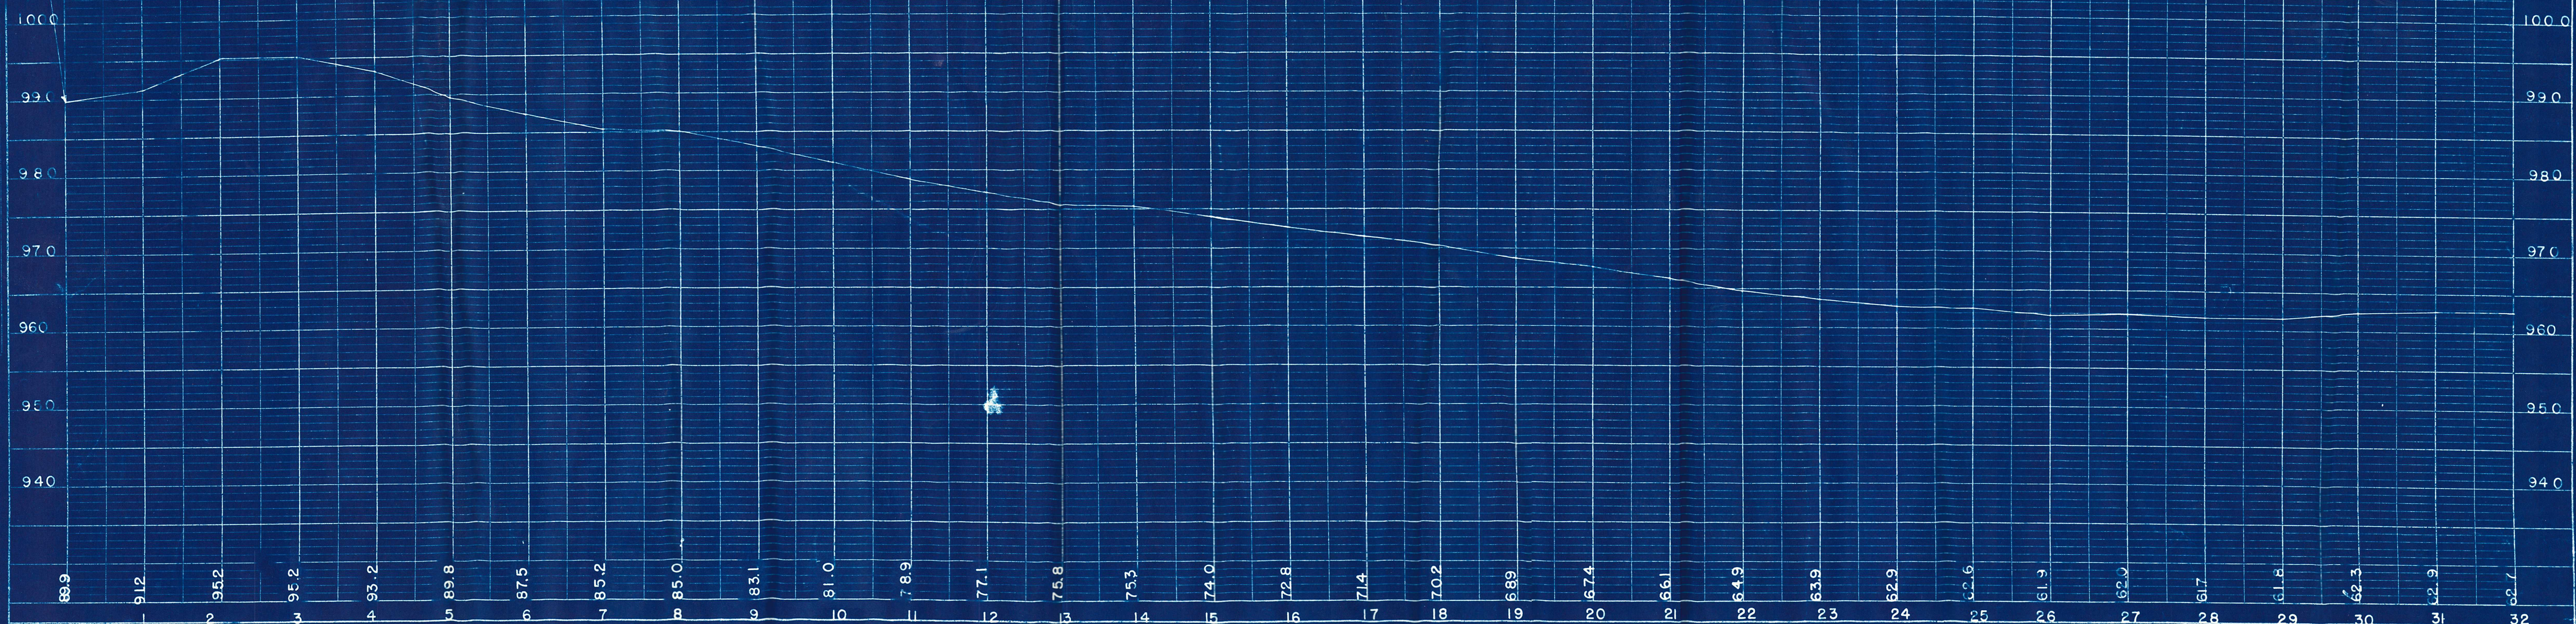



PLAN

PROFILE

BENCH MARKS			
NO.	STA.	DESCRIPTION	ELEV.
5	40+65	FENCE POST	88' RT 959.16
6	50+00	5' HIGH STUMP IN FIELD	88' RT 956.14
7	53+00	REA POLE	43' LT 959.23

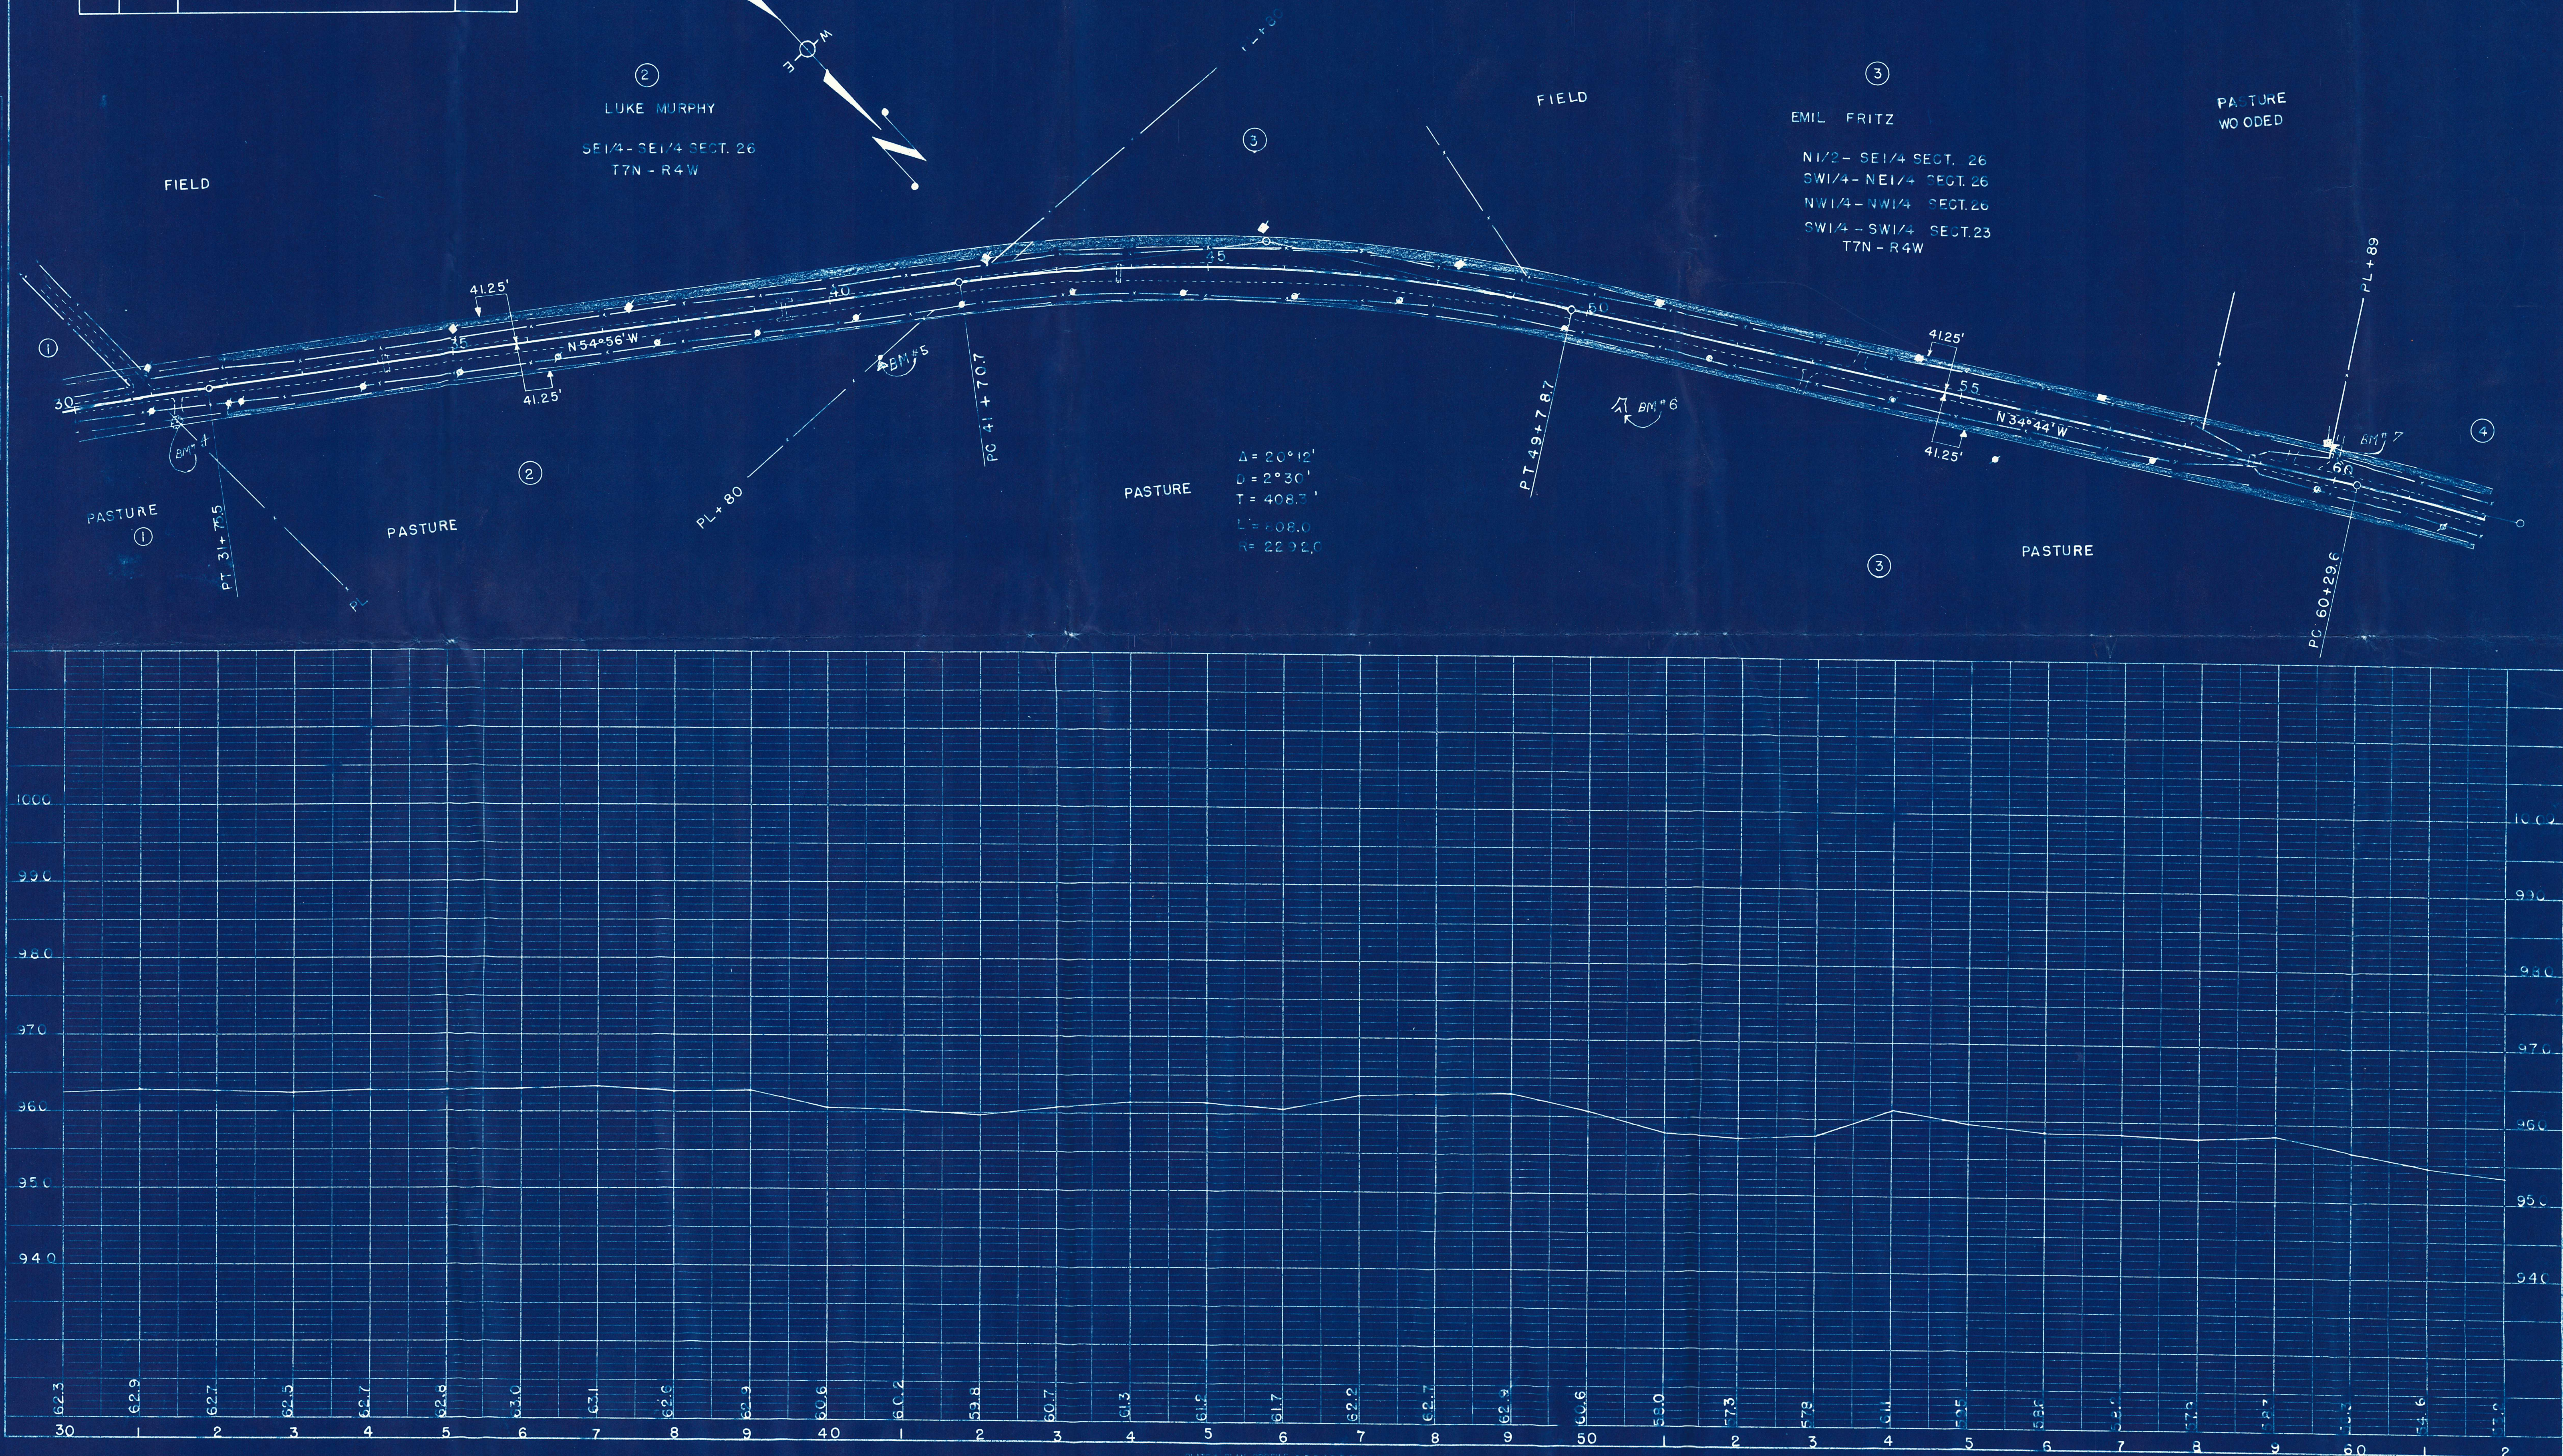

BENCH MARKS			
NO.	STA.	DESCRIPTION	ELEV.
9	73+00	20' RT. 12' BOX ELDER	952.13
10	70+02	78' RT. TALL POLE	934.7
10	67+06	61' RT. FENCE POST	957.95

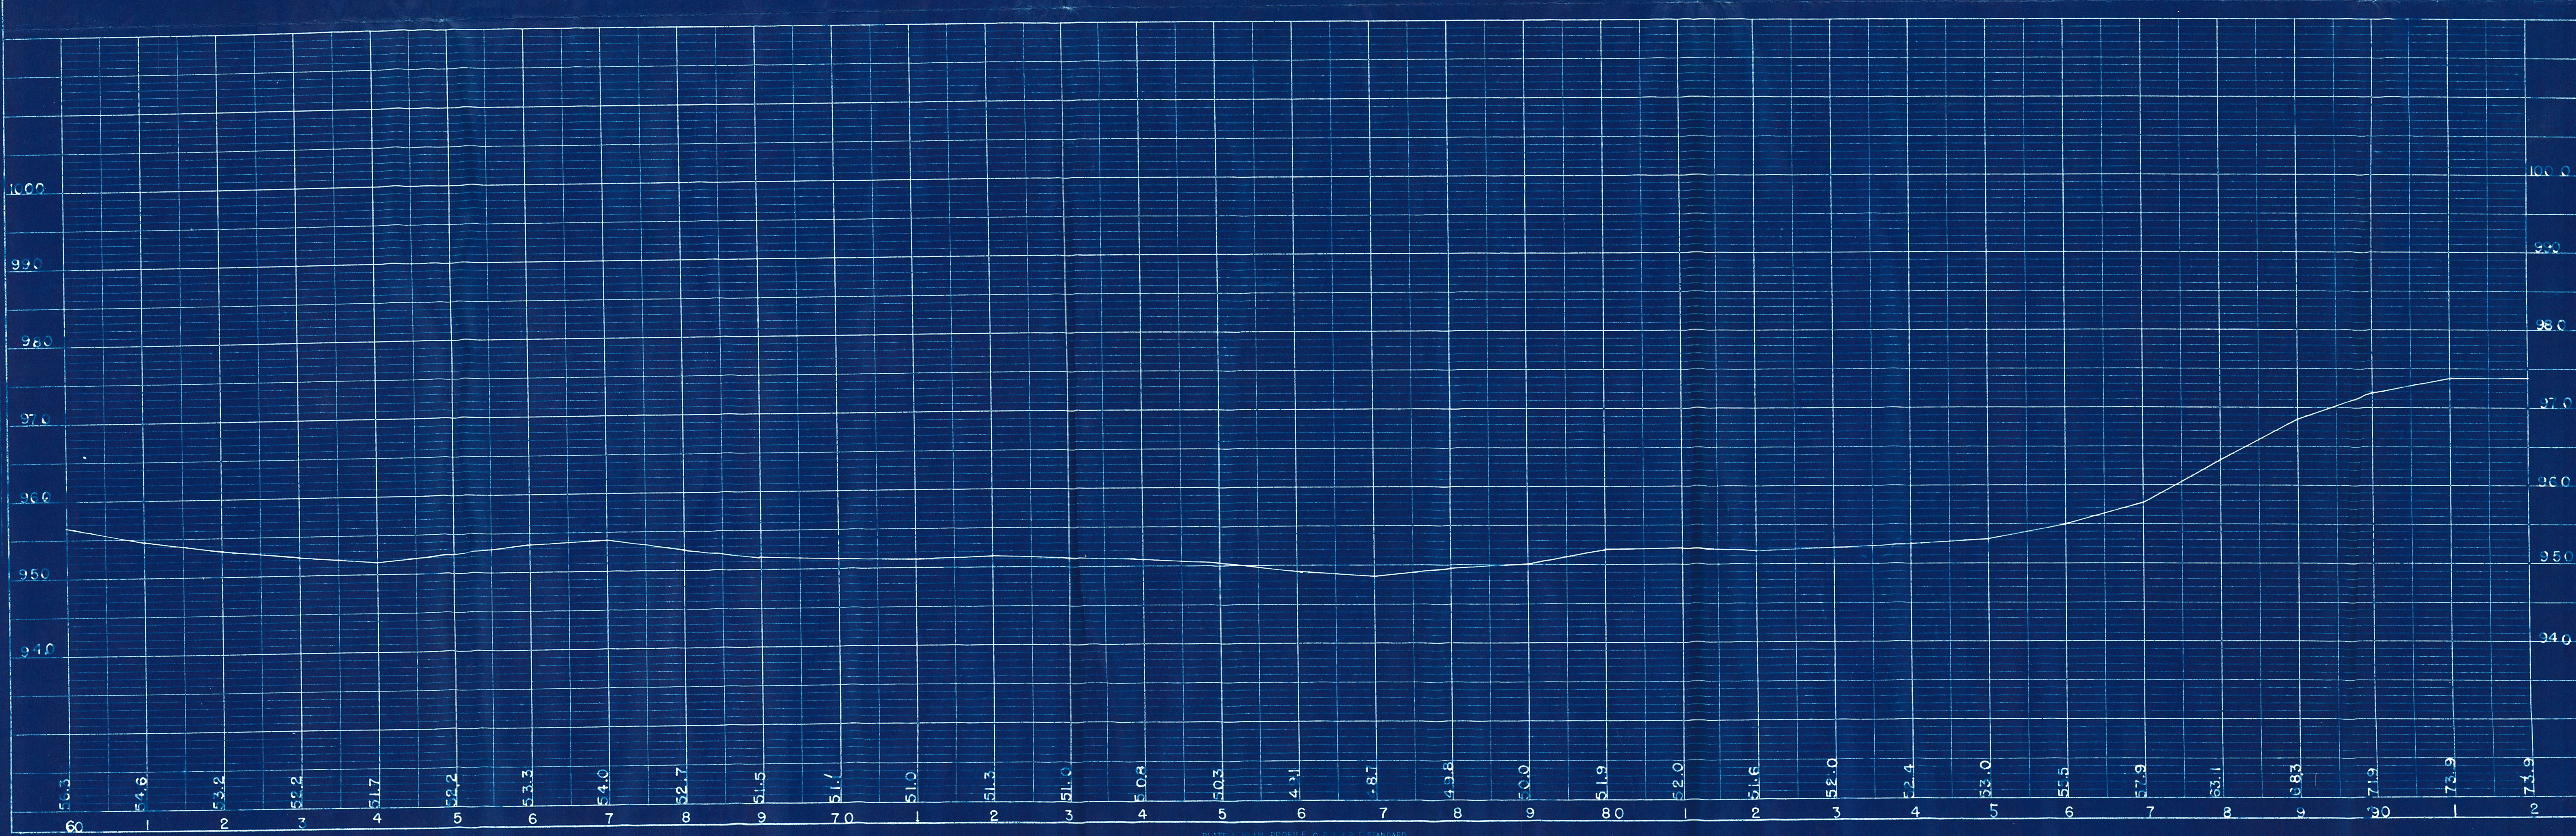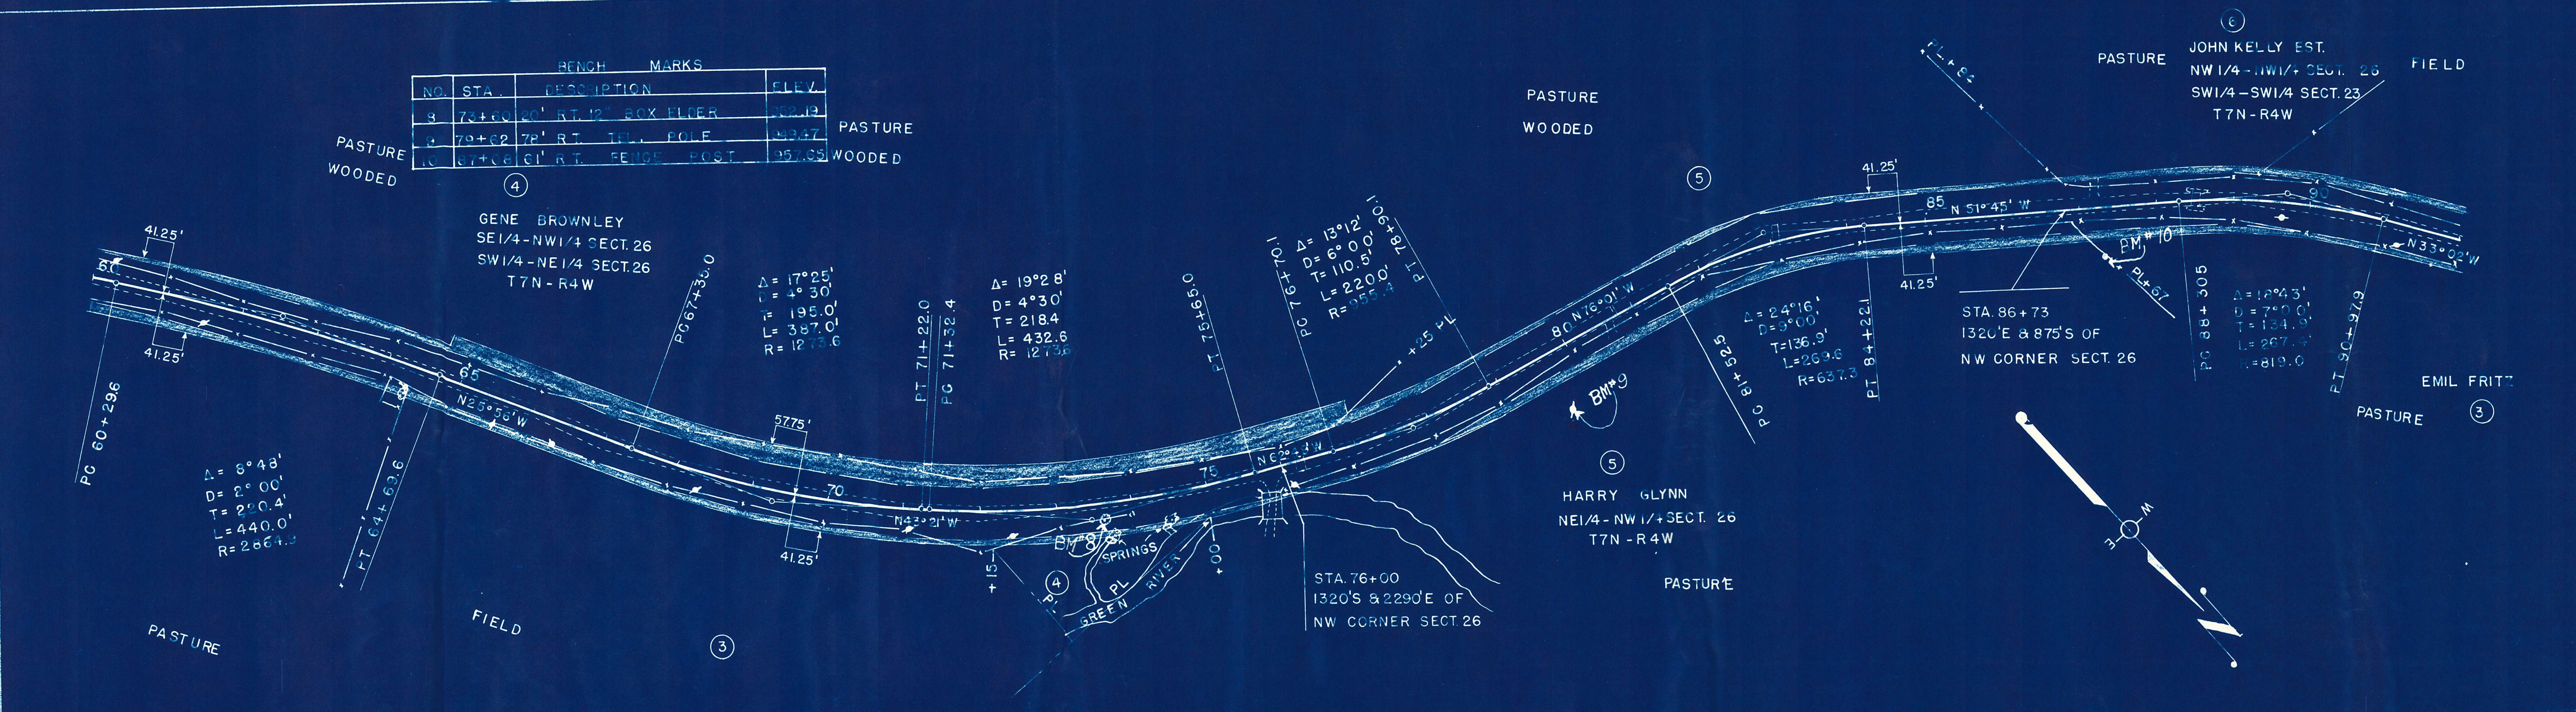

PLAN
NO. 1
NOTE: BENCH MARKS SHOWN ARE NOT TO BE USED FOR CONSTRUCTION PURPOSES.
SEE SET OF MAP SHEETS FOR DETAILS.

PROFILE
NO. 1
NOTE: BENCH MARKS SHOWN ARE NOT TO BE USED FOR CONSTRUCTION PURPOSES.
SEE SET OF MAP SHEETS FOR DETAILS.

T 7N - R 4W

BENCH MARKS			
NO.	STA.	DESCRIPTION	ELEV.
11	45+75	54" RT. 12" PASS WOOD	710.2
12	44+28	42" LT. 5" WILLOW LEANING	945.4
13	III+00	24" LT. 12" COTTON WOOD	440.4

