


INDEX OF SHEETS


Sheet No. 4	Title
Sheet No. 4.1	Schedule of Lands and Interests Required
Sheet No. 4.2 - 4.8	Parcel Sheets

GRANT COUNTY

C.T.H. "U"— HURRICANE ROAD
(C.T.H. "N")

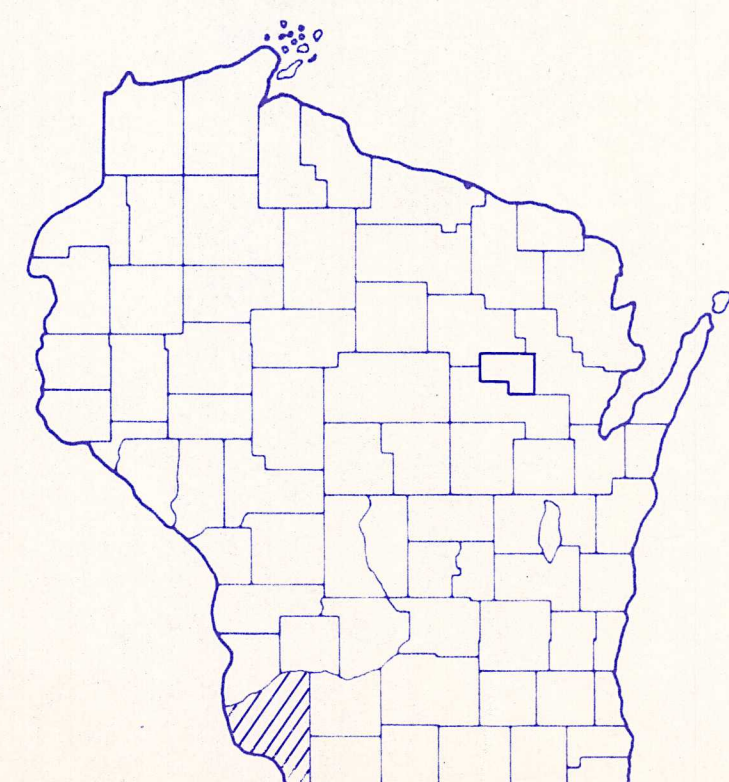

PROJECT IDENTIFICATION NUMBER	FEDERAL PROJECT DESIGNATION
5934-1-50	S 0572 (3)

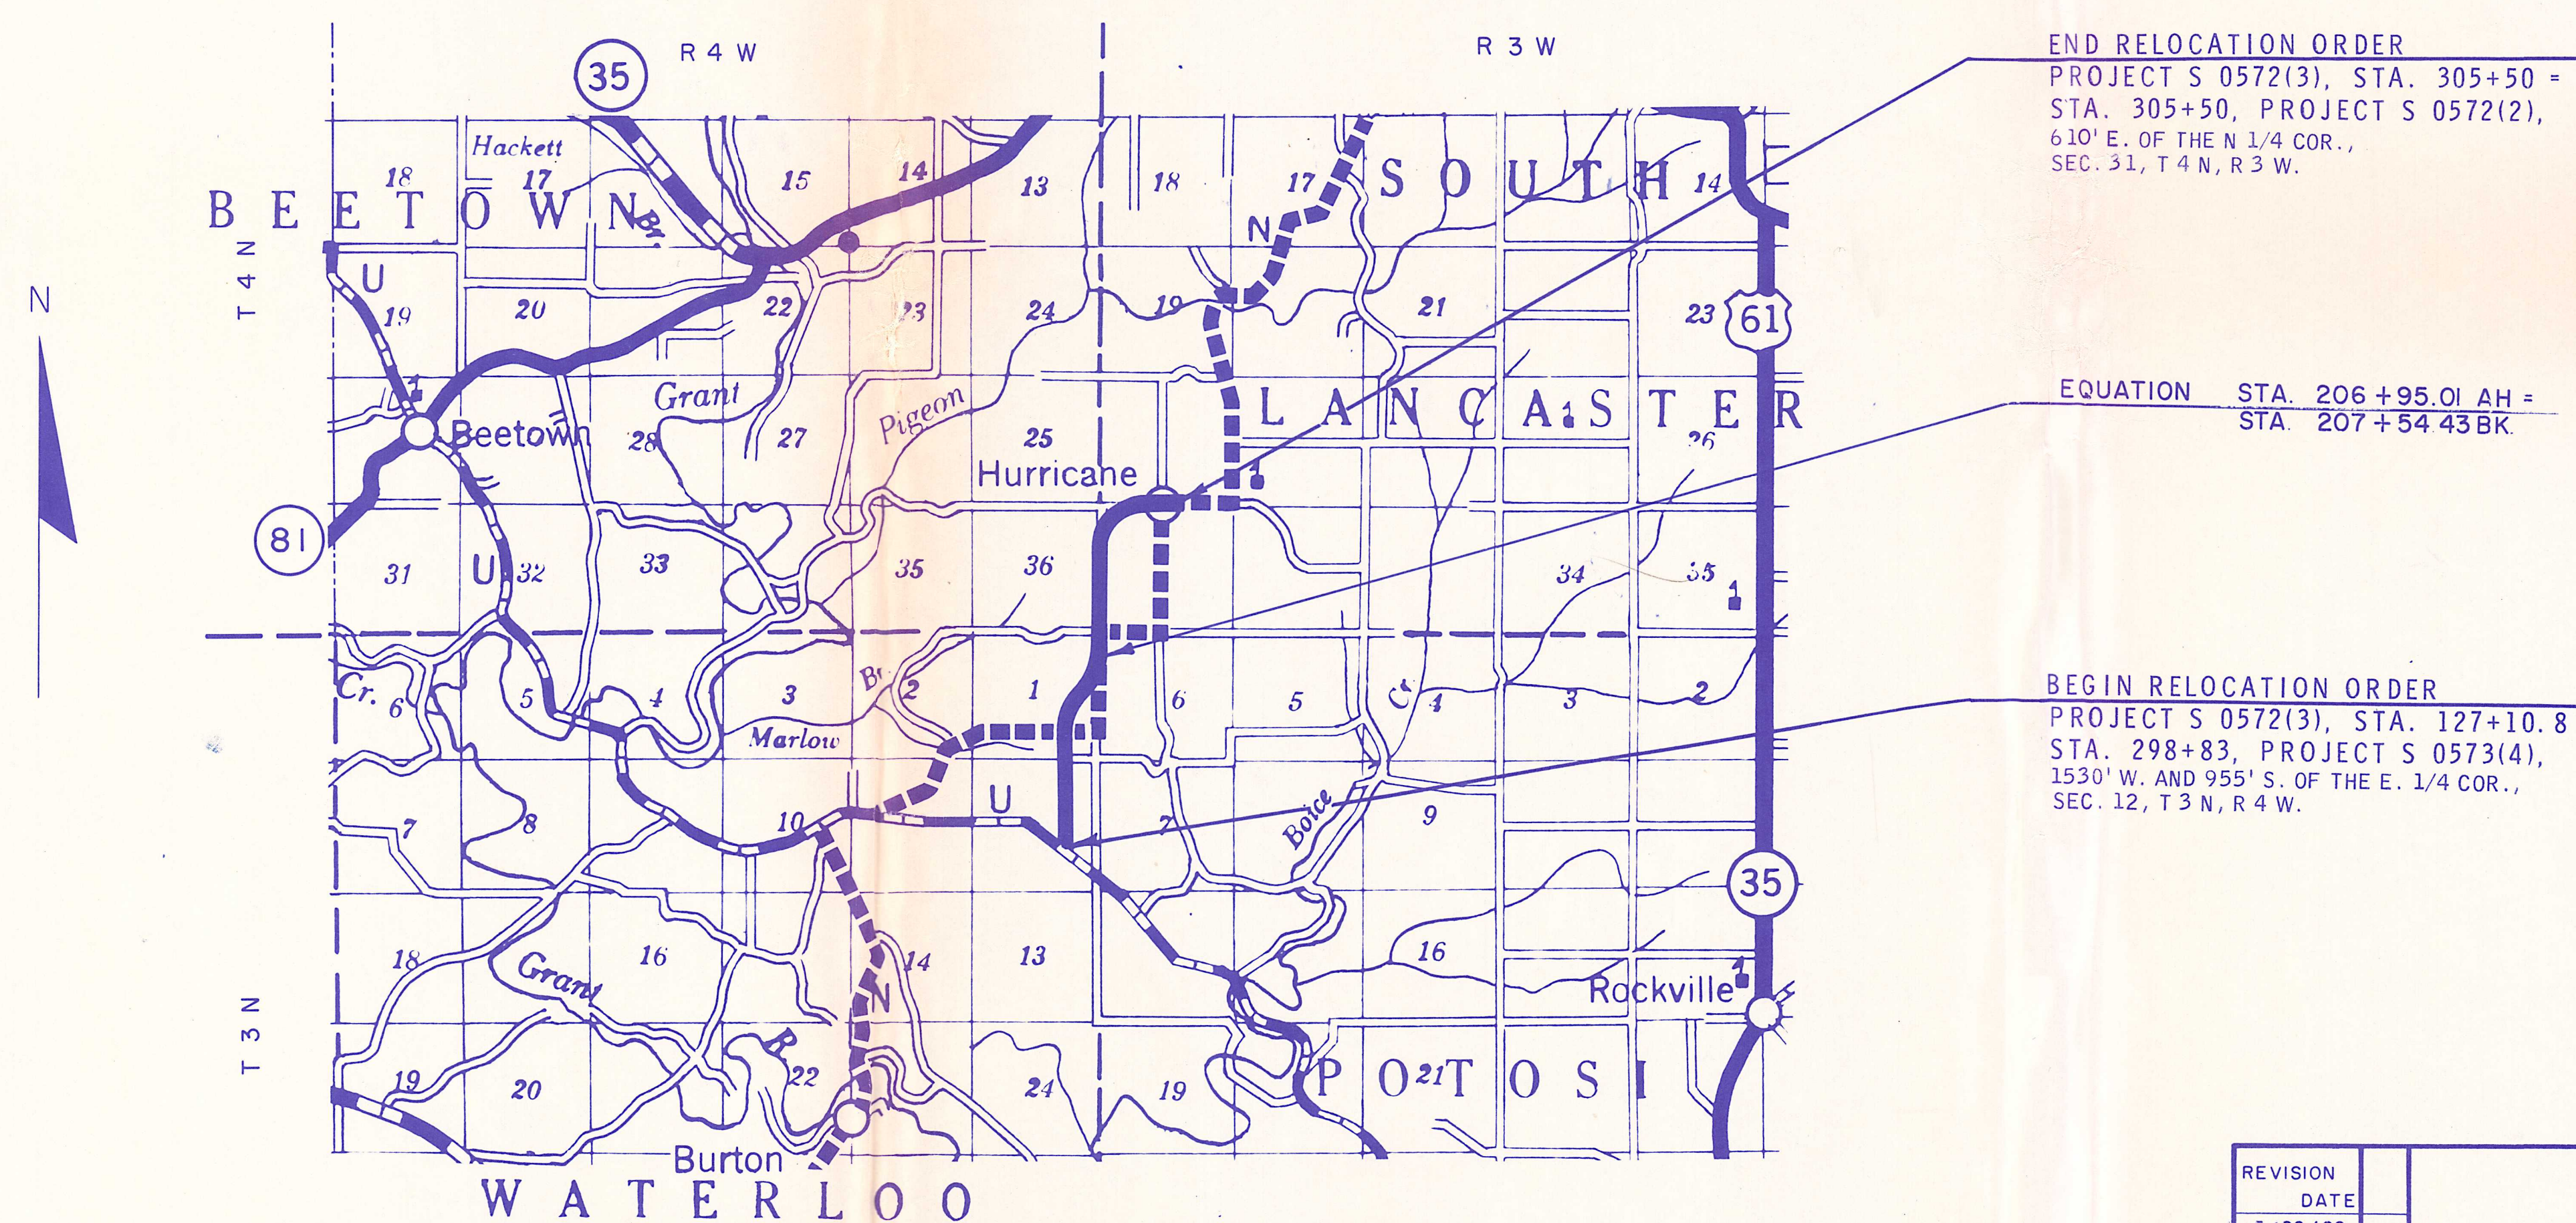

END RELOCATION ORDER
PROJECT S 0572(3), STA. 305+50 =
STA. 305+50, PROJECT S 0572(2),
610' E. OF THE N 1/4 COR.,
SEC. 31, T 4 N, R 3 W.

EQUATION STA. 206 + 95.01 AH =
 STA. 207 + 54.43 BK

BEGIN RELOCATION ORDER
PROJECT S 0572(3), STA. 127+10.8 =
STA. 298+83, PROJECT S 0573(4),
1530' W. AND 955' S. OF THE E. 1/4 COR.,
SEC. 12, T 3 N, R 4 W.

WATERLOO

LAYOUT
SCALE



TOTAL NET LENGTH OF CENTERLINE = 3.390 MILES

[illegible]

STATE OF WISCONSIN
COUNTY OF GRANT
GRANT COUNTY HIGHWAY COMMITTEE
PLAT OF RIGHT OF WAY REQUIRED

DATED MARCH 31, 1969

STATE LINE		* HIGHWAY HIGHWAY SEPARATION		CEMETERY	
COUNTY LINE				FOUNDATION	
TOWNSHIP AND RANGE LINES		HIGHWAY OVERPASS		GAS PUMP ISLAND	
SECTION LINE		* RAIL LINE OVERPASS		BUILDING	
QUARTER LINE				IRON PIN	
SIXTEENTH LINE		ALL OTHER BRIDGES		POWER POLE	
NEW CENTERLINE		STREAM OR RIVER		TELEPHONE POLE	
NEW R/W LINE				RAIL LINE	
OLD R/W LINE				TRANSMISSION TOWER AND LINE	
PROPERTY LINE		LAKE		UNDERGROUND CABLE MARKER	
CORPORATE LIMITS		CATTLE PASS		WELL	
SLOPE INTERCEPTS		* RELOCATED STREAM OR RIVER		STONE MONUMENT	
LOT, TIE AND OTHER MINOR DASHED LINES		* TRAVELED WAY (Shown only in area of Frontage Roads, Interchanges or Dual Lanes)		SEPTIC TANK	
UNDERGROUND FACILITY (POWER, TELEPHONE, TELEGRAPH, GAS, ETC.)				WINDMILL	
NO ACCESS					
* LIMITED HIGHWAY EASEMENT					

(Shading omitted on Aerial Halftones)

ABANDON	ABDN.
ACRES	AC.
BARN	B.
CORN CRIB	CC.
FACTORY	FACT.
FOUNDATION	FND.
GARAGE	G.
HOUSE	H.
LIMITED HIGHWAY EASEMENT	L. H. E.
MILES	MI.
PROPERTY LINE	P. L.
REMAINING	REM.
RESERVOIR	RES.
SECTION	SEC.
SHED	S.
TEMPORARY	TEMP.
WELL	W.
WINDMILL	W. M.



SCHEDULE OF LANDS AND INTERESTS REQUIRED

[illegible]

REVISION DATE	PROJECT I.D.	SHEET NUMBER	TOTAL SHEETS
5/26/69	5934-1-50	4.1	
2/24/70	FEDERAL PROJECT DESIGNATION		
	S 0572 (3)		
	C.T.H. "U" - HURRICANE ROAD		
	C.T.H. "N" GRANT COUNTY		
	DATE MARCH 31, 1969		
CONST. PROJECT			

REVISION DATE	PROJECT I.D.	SHEET NUMBER	TOTAL SHEETS
5/26/69	5934-1-50		
2/24/70	FEDERAL PROJECT DESIGNATION	4.3	
	S 0572 (3)		
	PLAT OF RIGHT OF WAY REQUIRED		
	C.T.H. "N"		
	GRANT CO.		
	SCALE		
	0 100 200		
	DATE MARCH 31, 1969		
	CONST. PROJECT		

P.I. = 181 + 64.88
 I. = 223°-00'
 Δ. = 43°-00'
 D. = 3°-30'
 T. = 644.84'
 L. = 1228.57'
 E. = 122.43'
 R. = 1637.02'

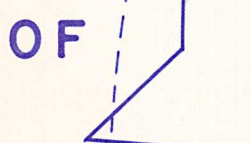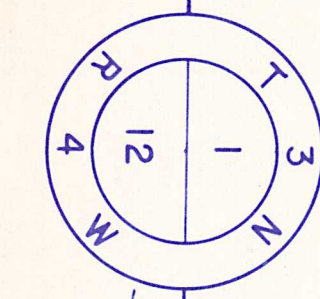

WATERLOO

TOWN

SW-SE

NW-SE

NW-NE

SW-NE

2
 CALVIN YOOSE
 FOR AC. SEE SHEET 4.2

4
 ARNO L. HARTMAN, ET AL
 180 AC. TOTAL
 138.1 AC. REM.

0 "F" + 00 = 163 + 75.00

SLOPE INTERCEPTS

1-72" X 66' PIPE CATTLE PASS

170 "F" + 58.2

173 "F" + 58.2

172 "F" + 08.2 = 177 + 17.2


P.C. 175 + 20.04

3
 WILLIAM WIELAND, VENDOR
 ROBERT PIERCE, VENDEE
 80 AC. TOTAL
 77.7 AC. REM.

4
 ARNO L. HARTMAN, ET AL
 37.9 AC. SEVERED

NOTE:
 BEARINGS SHOWN ON THIS PLAT ARE
 THE TRUE BEARINGS OF EACH TANGENT
 TO THE NEAREST MINUTE



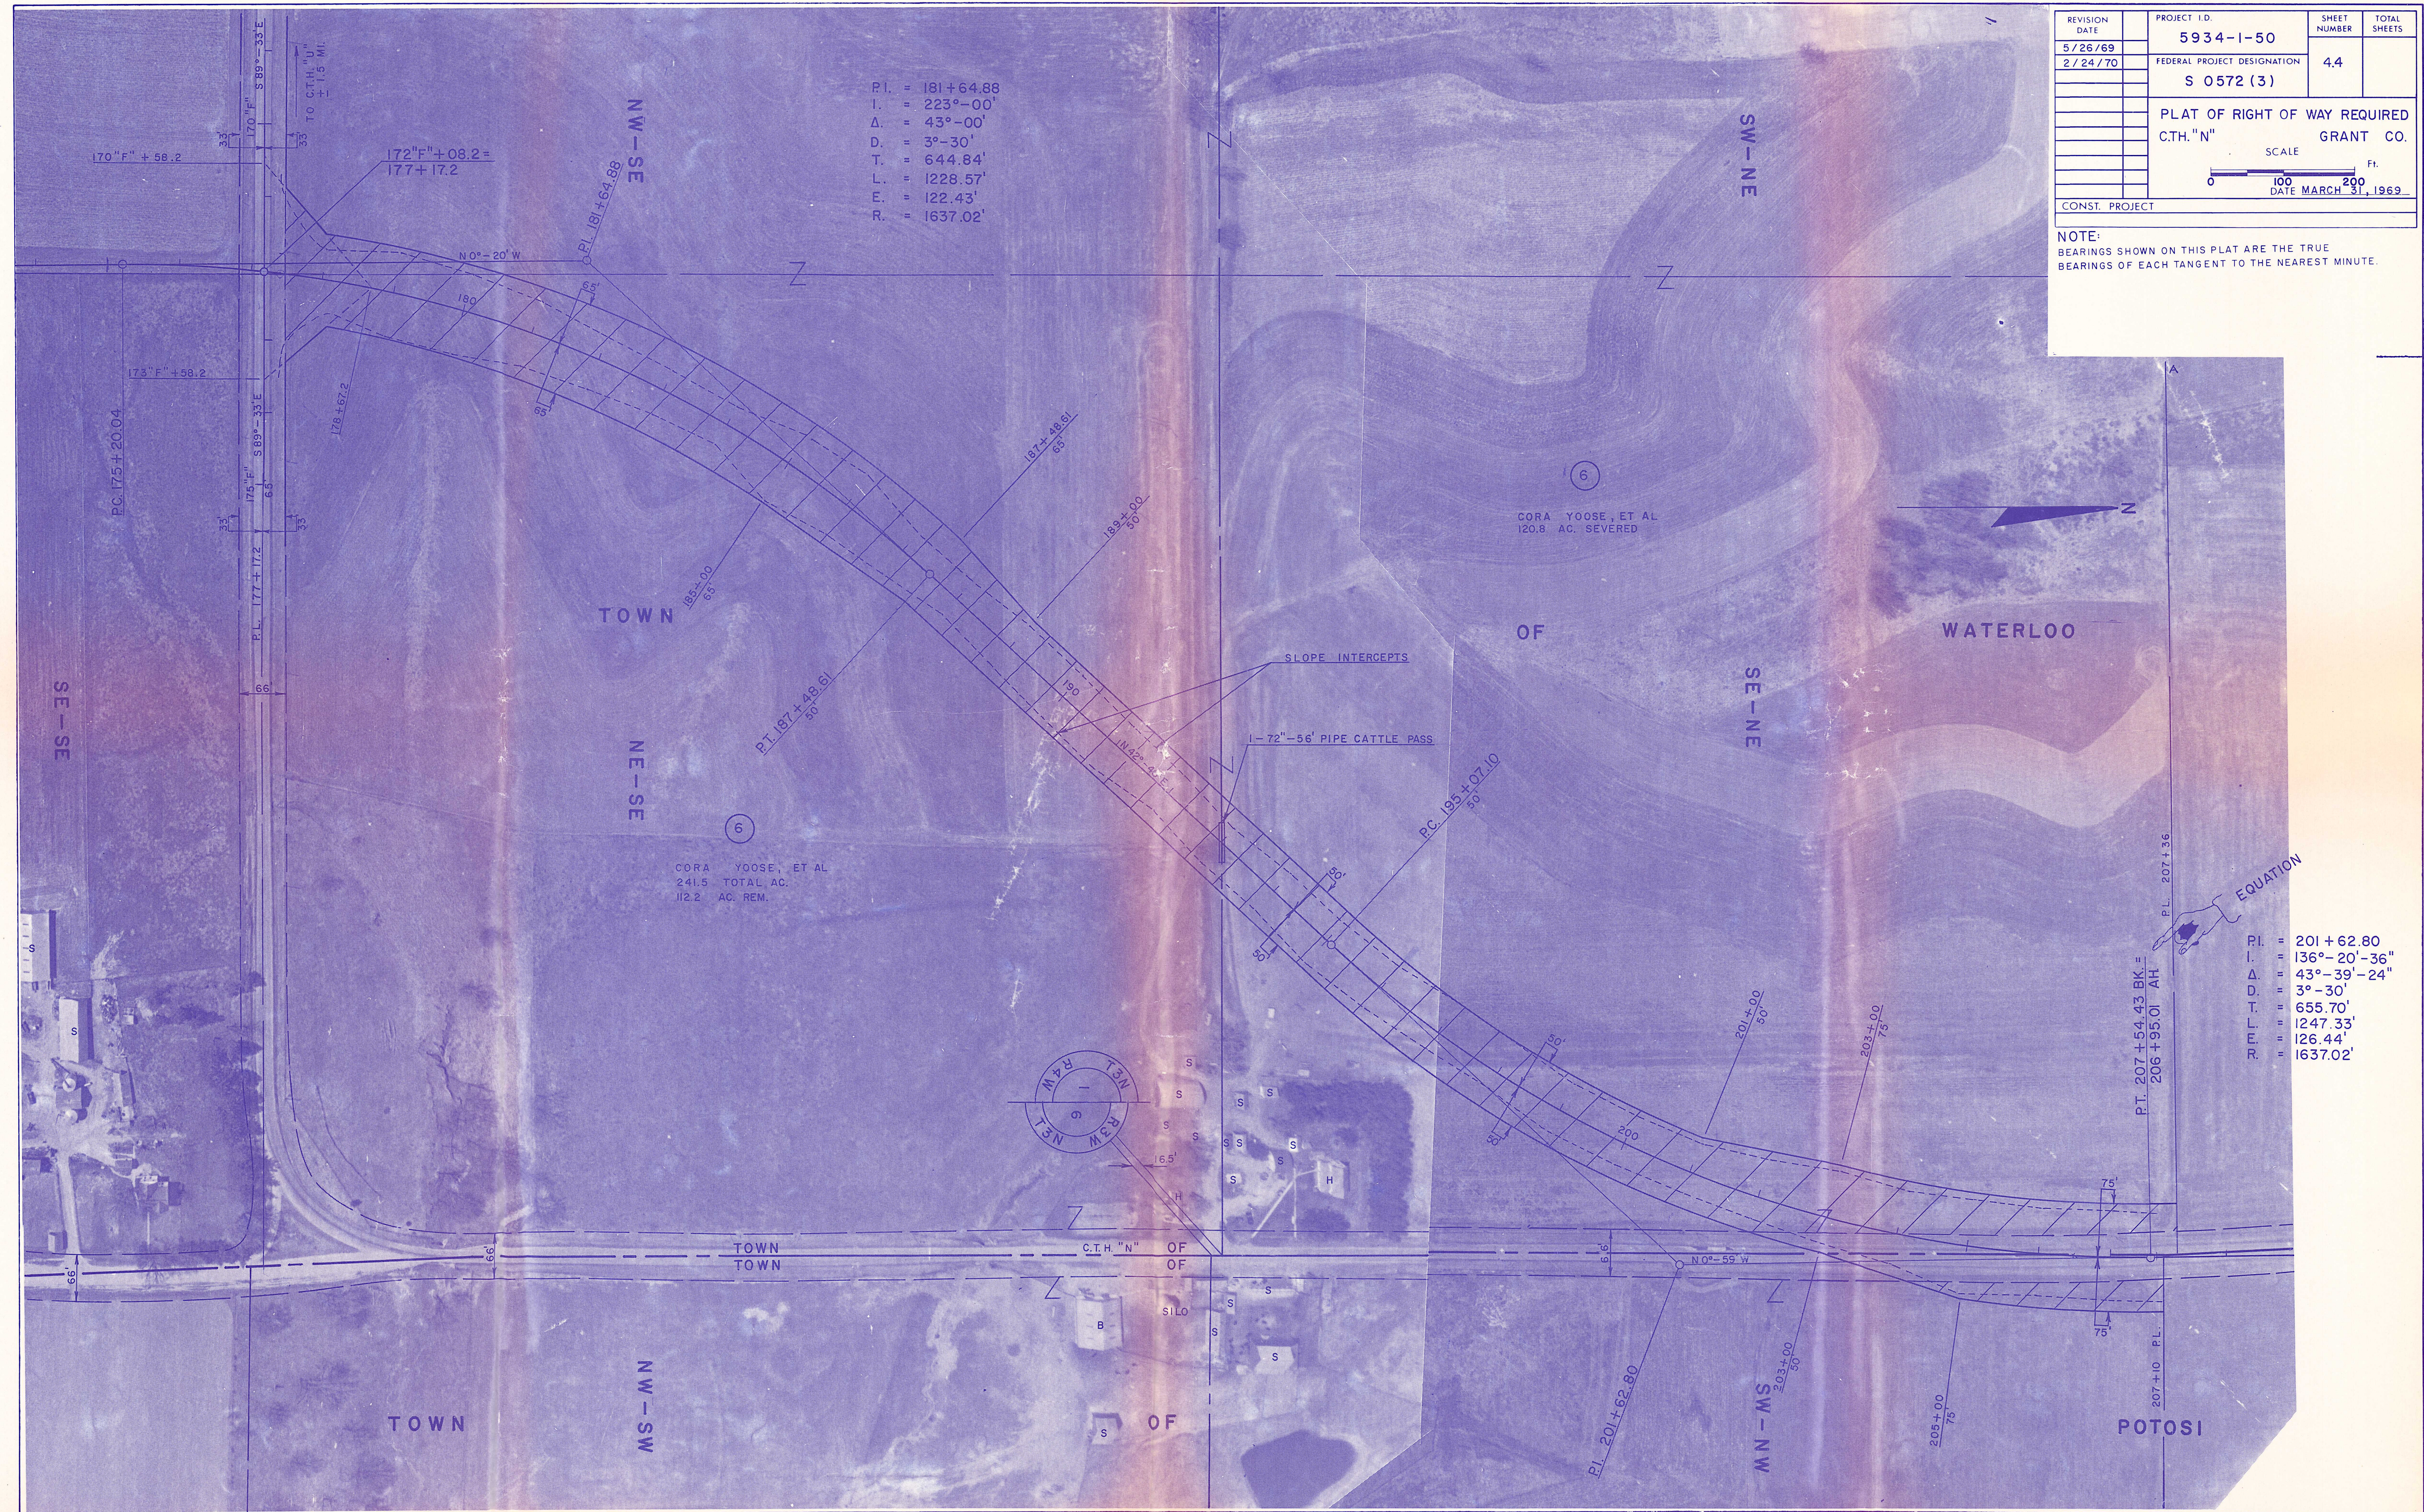

REVISION DATE	PROJECT I.D.	SHEET NUMBER	TOTAL SHEETS
5/26/69	5934-1-50	4.4	
2/24/70	FEDERAL PROJECT DESIGNATION		
	S 0572 (3)		
	PLAT OF RIGHT OF WAY REQUIRED		
	C.T.H. "N"		GRANT CO.
	SCALE		
	0 100 200		
	DATE MARCH 31, 1969		
	CONST. PROJECT		

NOTE:
BEARINGS SHOWN ON THIS PLAT ARE THE TRUE
BEARINGS OF EACH TANGENT TO THE NEAREST MINUTE.


EQUATION
P.I. = 201 + 62.80
I. = 136°-20'-36"
Δ = 43°-39'-24"
D. = 3°-30'
T. = 655.70'
L. = 1247.33'
E. = 126.44'
R. = 1637.02'

REVISION	PROJECT I.D.	SHEET	TOTAL
DATE	5934-1-50	NUMBER	SHEETS
5/26/69			
2/24/70	FEDERAL PROJECT DESIGNATION	4.6	
	S 0572(3)		
	PLAT OF RIGHT OF WAY REQUIRED		
	C.T.H."N"	GRANT	CO.
		SCALE	0 100 200
		DATE	MARCH 31, 1969
	CONST. PROJECT		

NOTE:
BEARINGS SHOWN ON THIS PLAT ARE THE TRUE
BEARINGS OF EACH TANGENT TO THE NEAREST MINUTE.

P.I. = 239+00.00
L. = 180°-55'-20"
Δ. = 0°-55'-20"



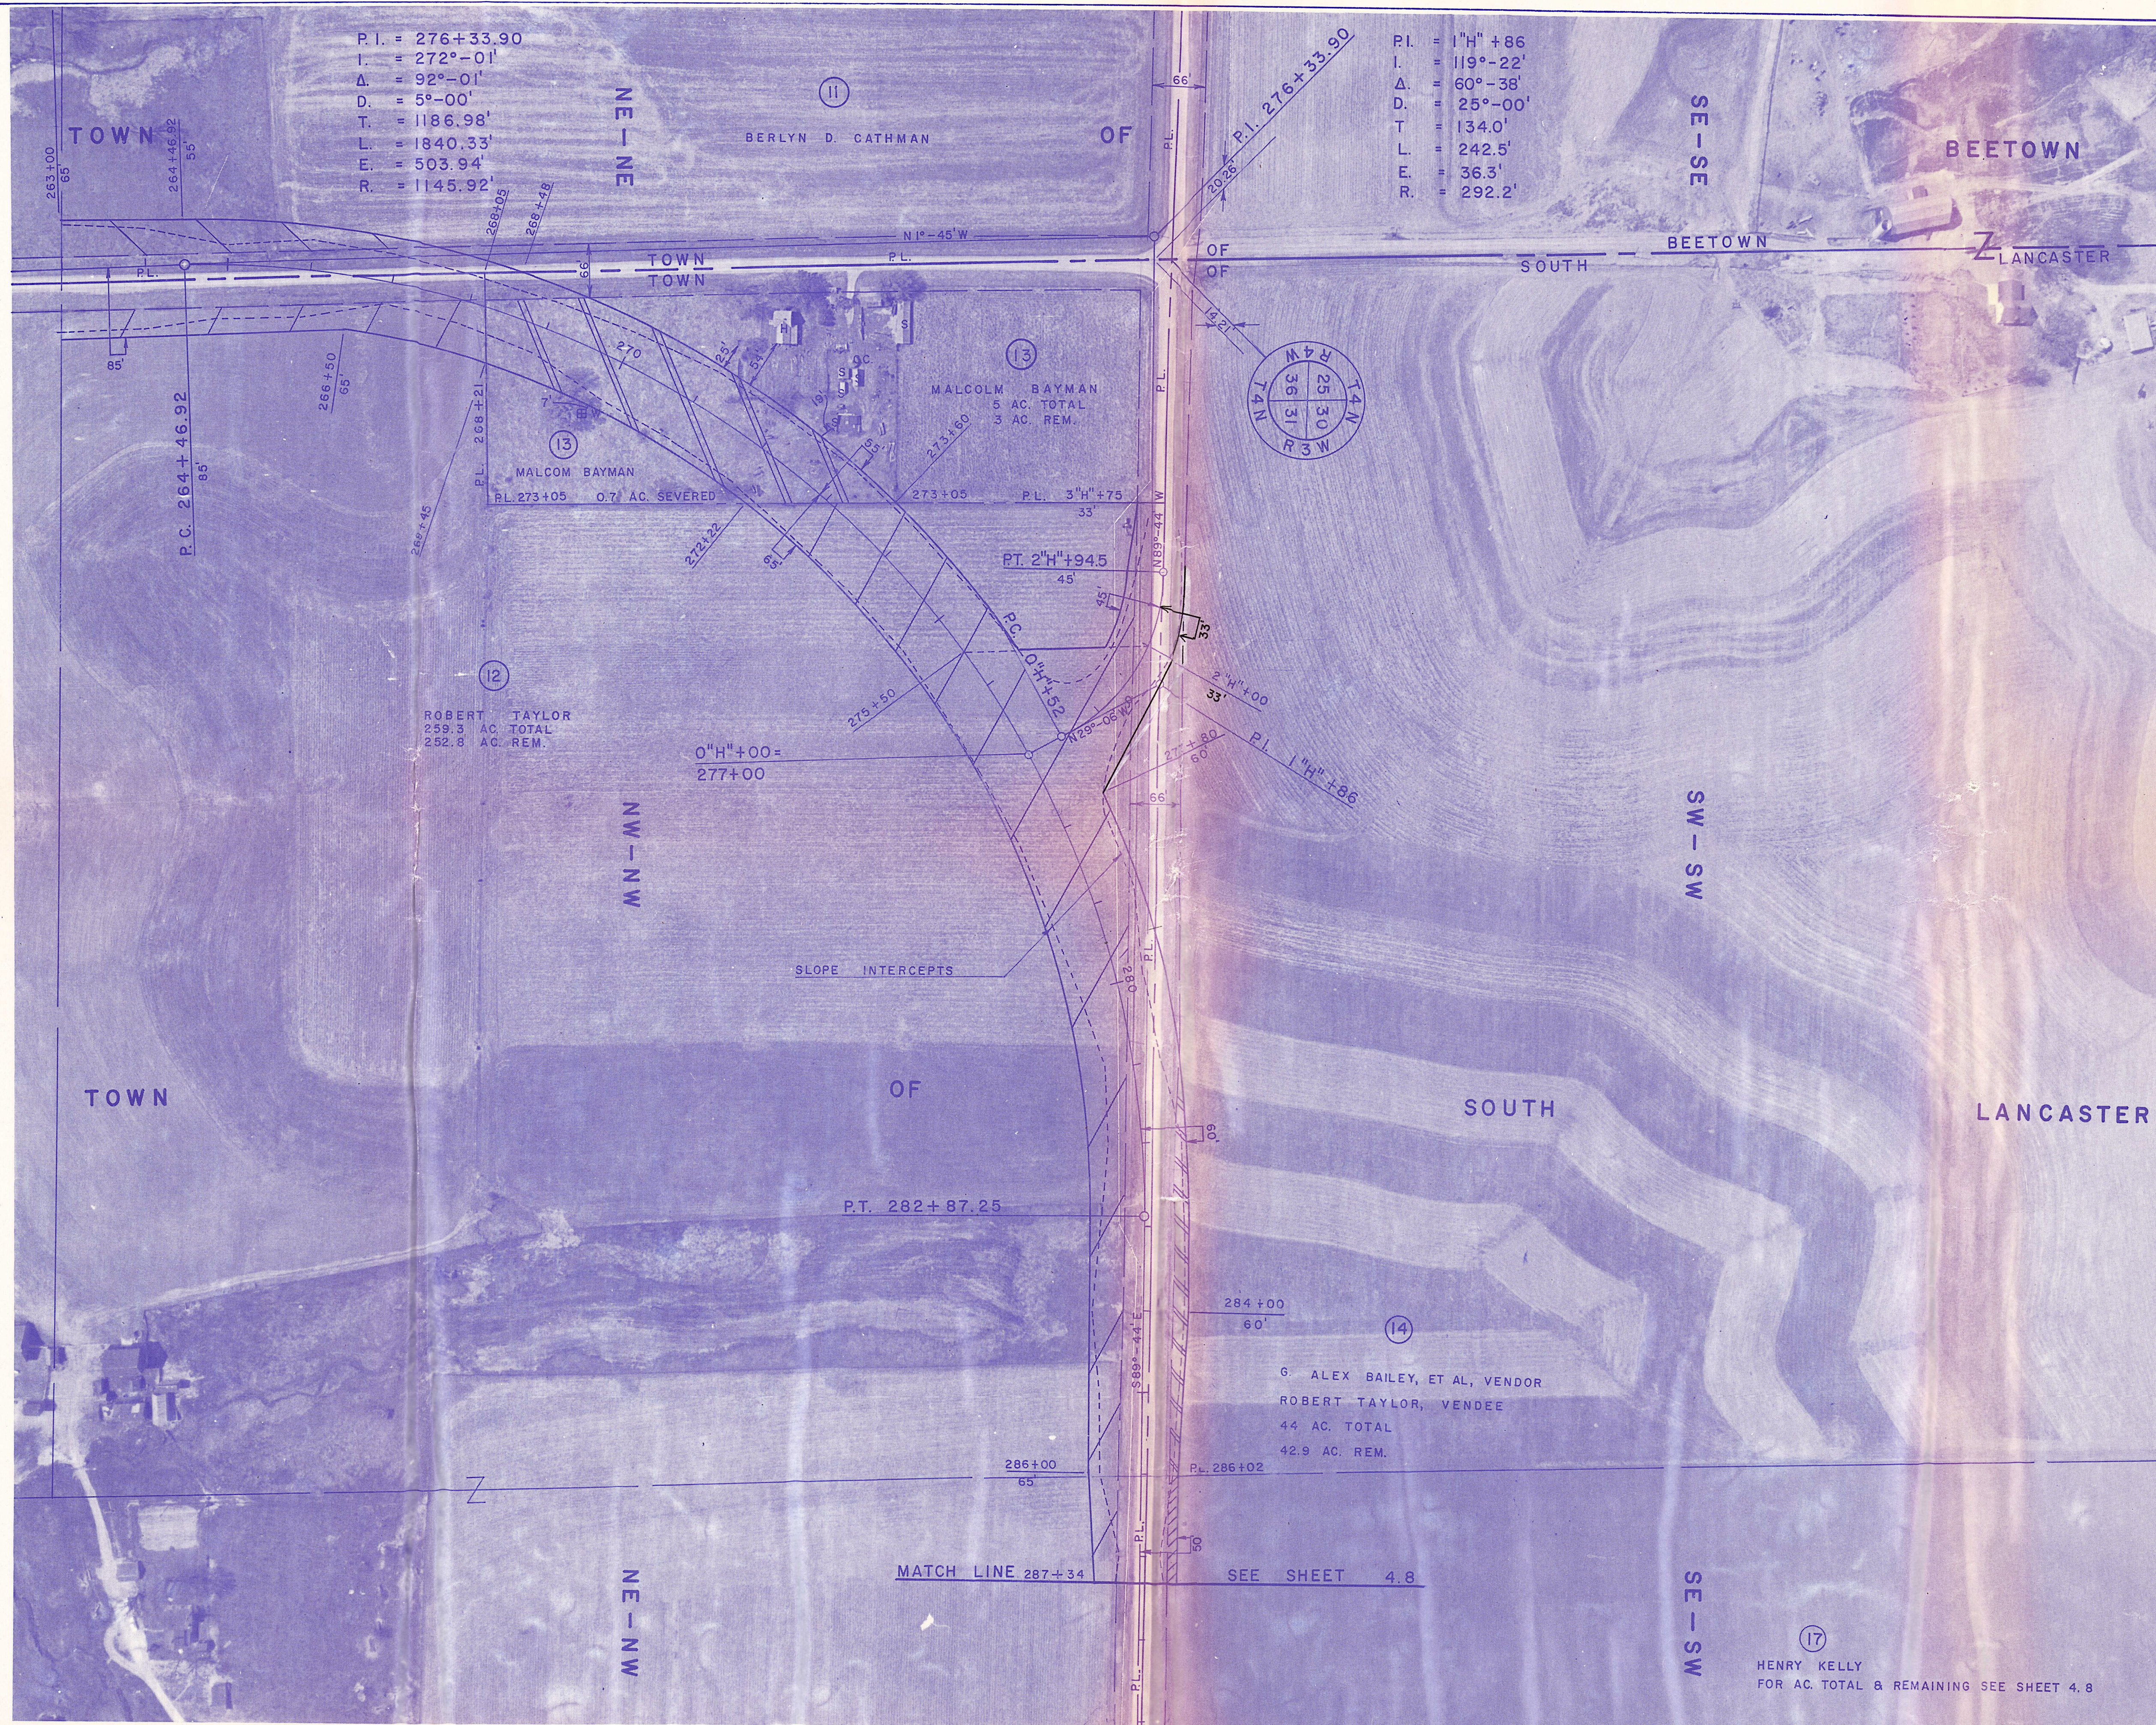

REVISION DATE	PROJECT I.D.	SHEET NUMBER	TOTAL SHEETS
5/26/69	5934-1-50	4.7	
2/24/70	FEDERAL PROJECT DESIGNATION		
	S 0572(3)		
	PLAT OF RIGHT OF WAY REQUIRED		
	C.T.H. "N"		
	GRANT CO.		
	SCALE		
	0 100 200		
	DATE MARCH 31, 1969		
	CONST. PROJECT		

NOTE:
BEARINGS SHOWN ON THIS PLAT ARE THE TRUE
BEARINGS OF EACH TANGENT TO THE NEAREST MINUTE.

17
HENRY KELLY
FOR AC. TOTAL & REMAINING SEE SHEET 4.8

NOTE:
BEARINGS SHOWN ON THIS PLAT ARE THE TRUE
BEARINGS OF EACH TANGENT TO THE NEAREST MINUTE.

