



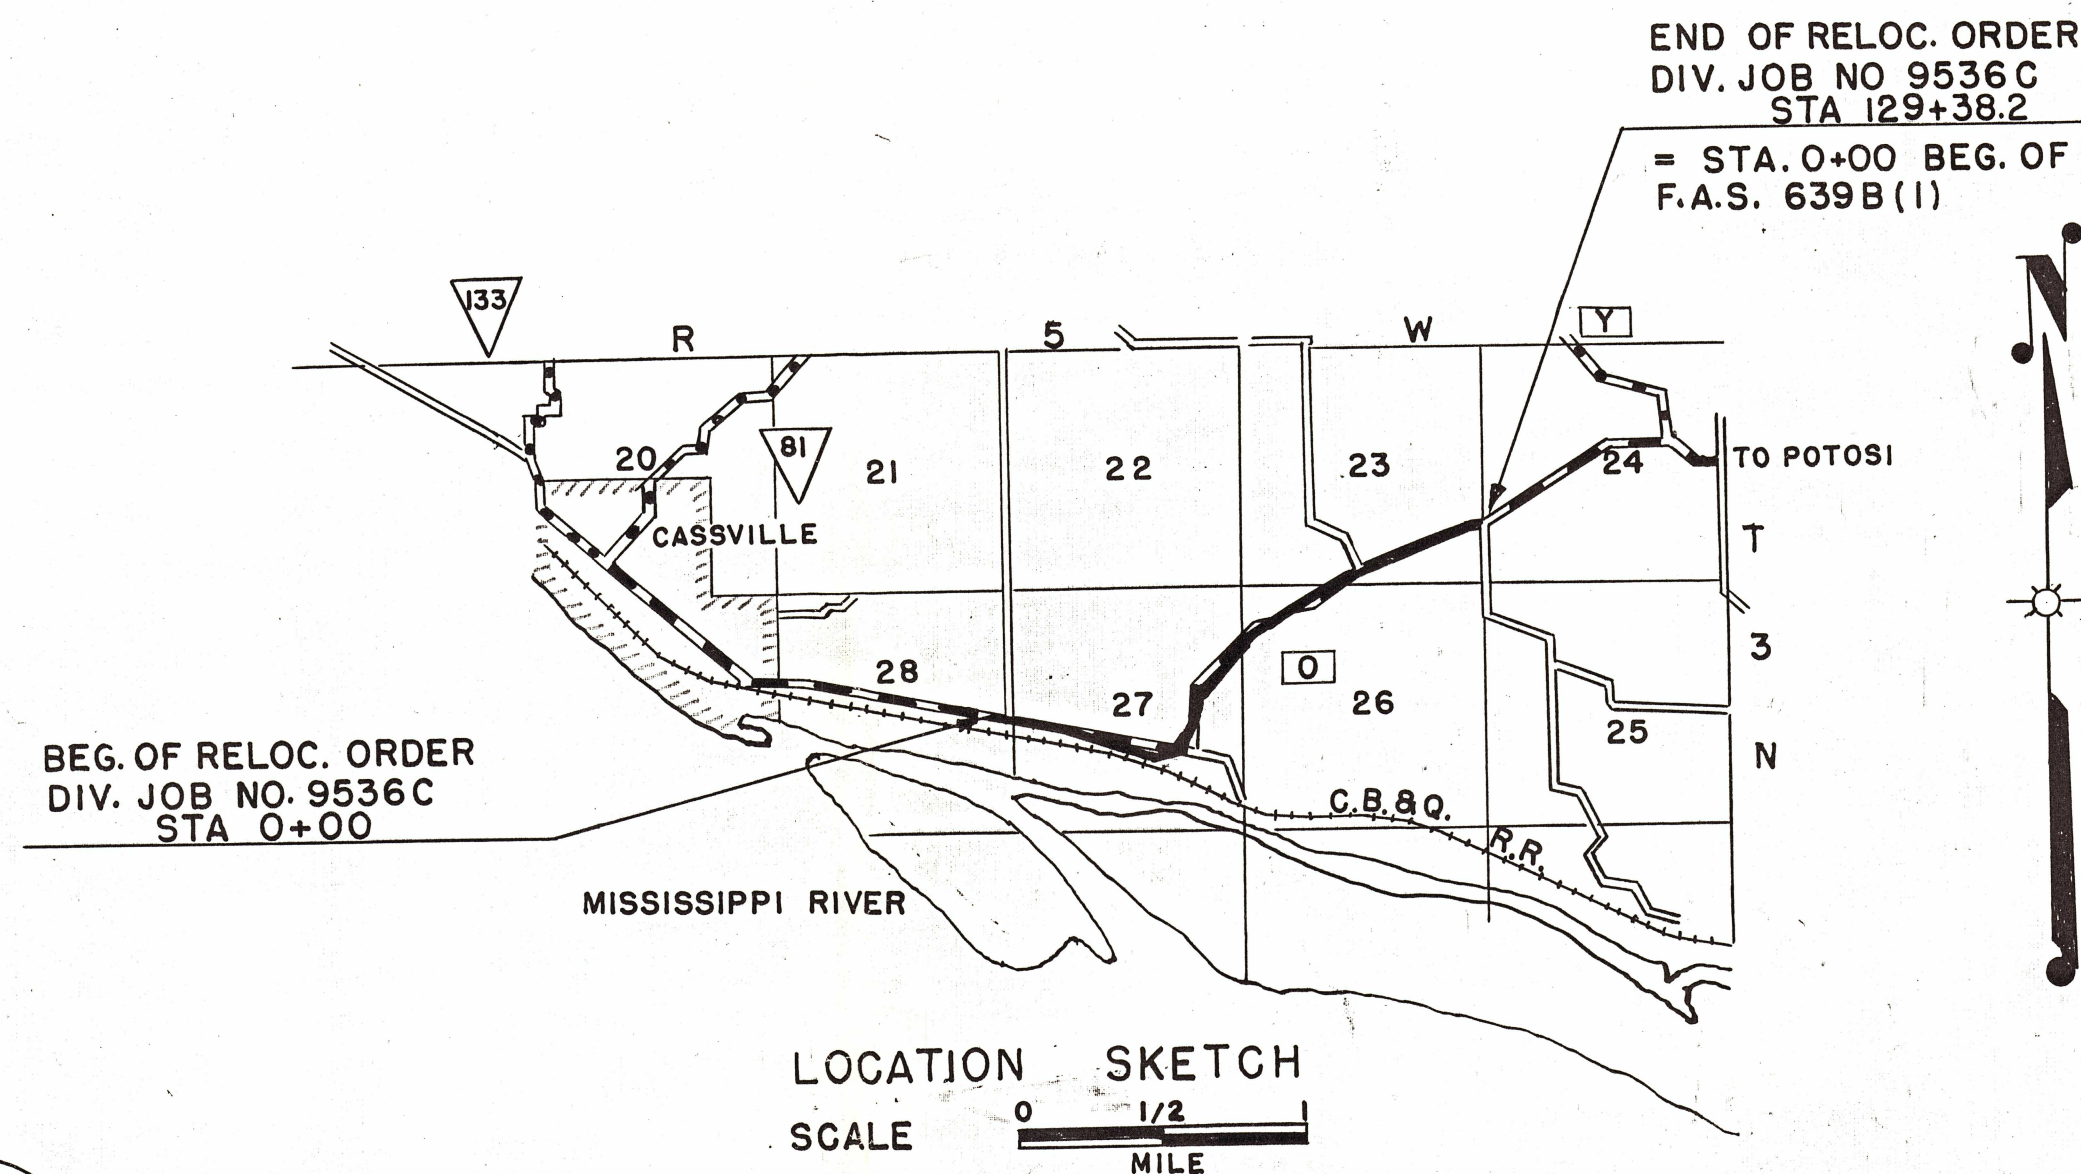

END OF RELOC. ORDER
DIV. JOB NO. 9536^C
STA. 129+38.2
40' E. AND 1015' N. OF
SW. CORNER SEC. 24.
= STA. 0+00 BEG. OF
F.A.S. 639B (1)

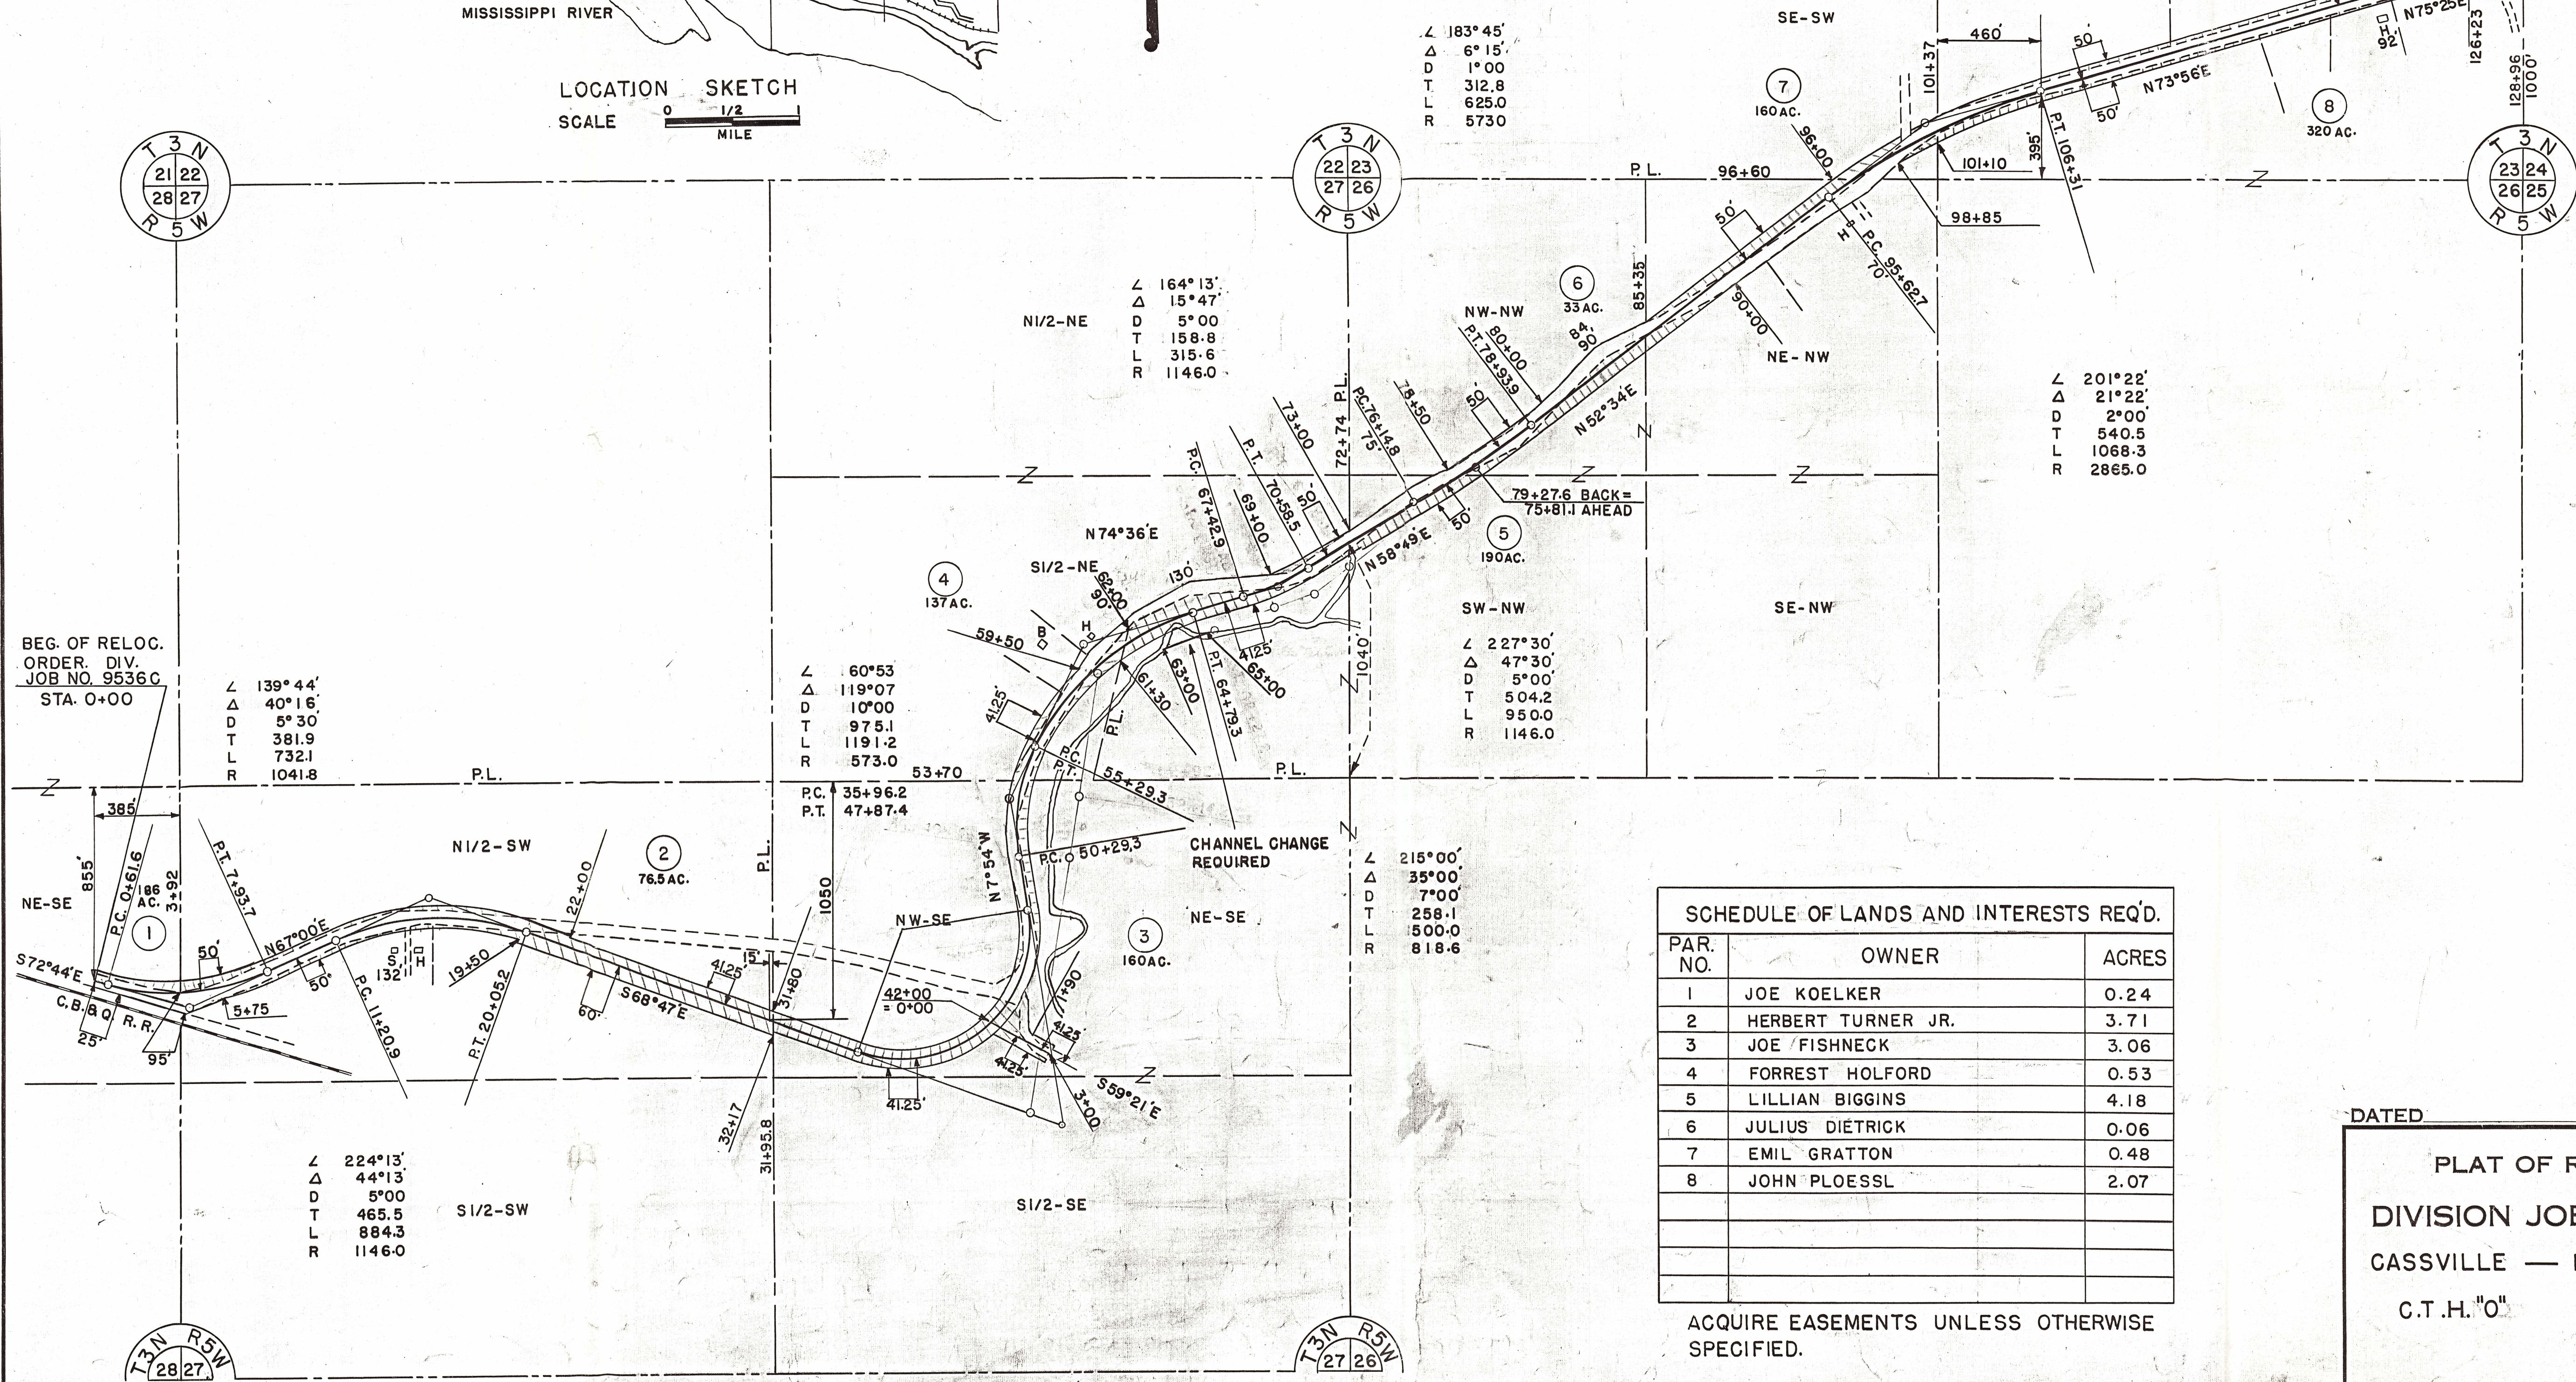


SCHEDULE OF LANDS AND INTERESTS REQ'D.		
PAR. NO.	OWNER	ACRES
1	JOE KOELKER	0.24
2	HERBERT TURNER JR.	3.71
3	JOE FISHNECK	3.06
4	FORREST HOLFORD	0.53
5	LILLIAN BIGGINS	4.18
6	JULIUS DIETRICK	0.06
7	EMIL GRATTON	0.48
8	JOHN PLOESSL	2.07

ACQUIRE EASEMENTS UNLESS OTHERWISE SPECIFIED.

DATED APRIL 23, 1946

PLAT OF RIGHT OF WAY REQUIRED
DIVISION JOB NO. 9536^C
CASSVILLE — POTOSI ROAD
C.T.H. "O" GRANT COUNTY

SCALE 0 400 800

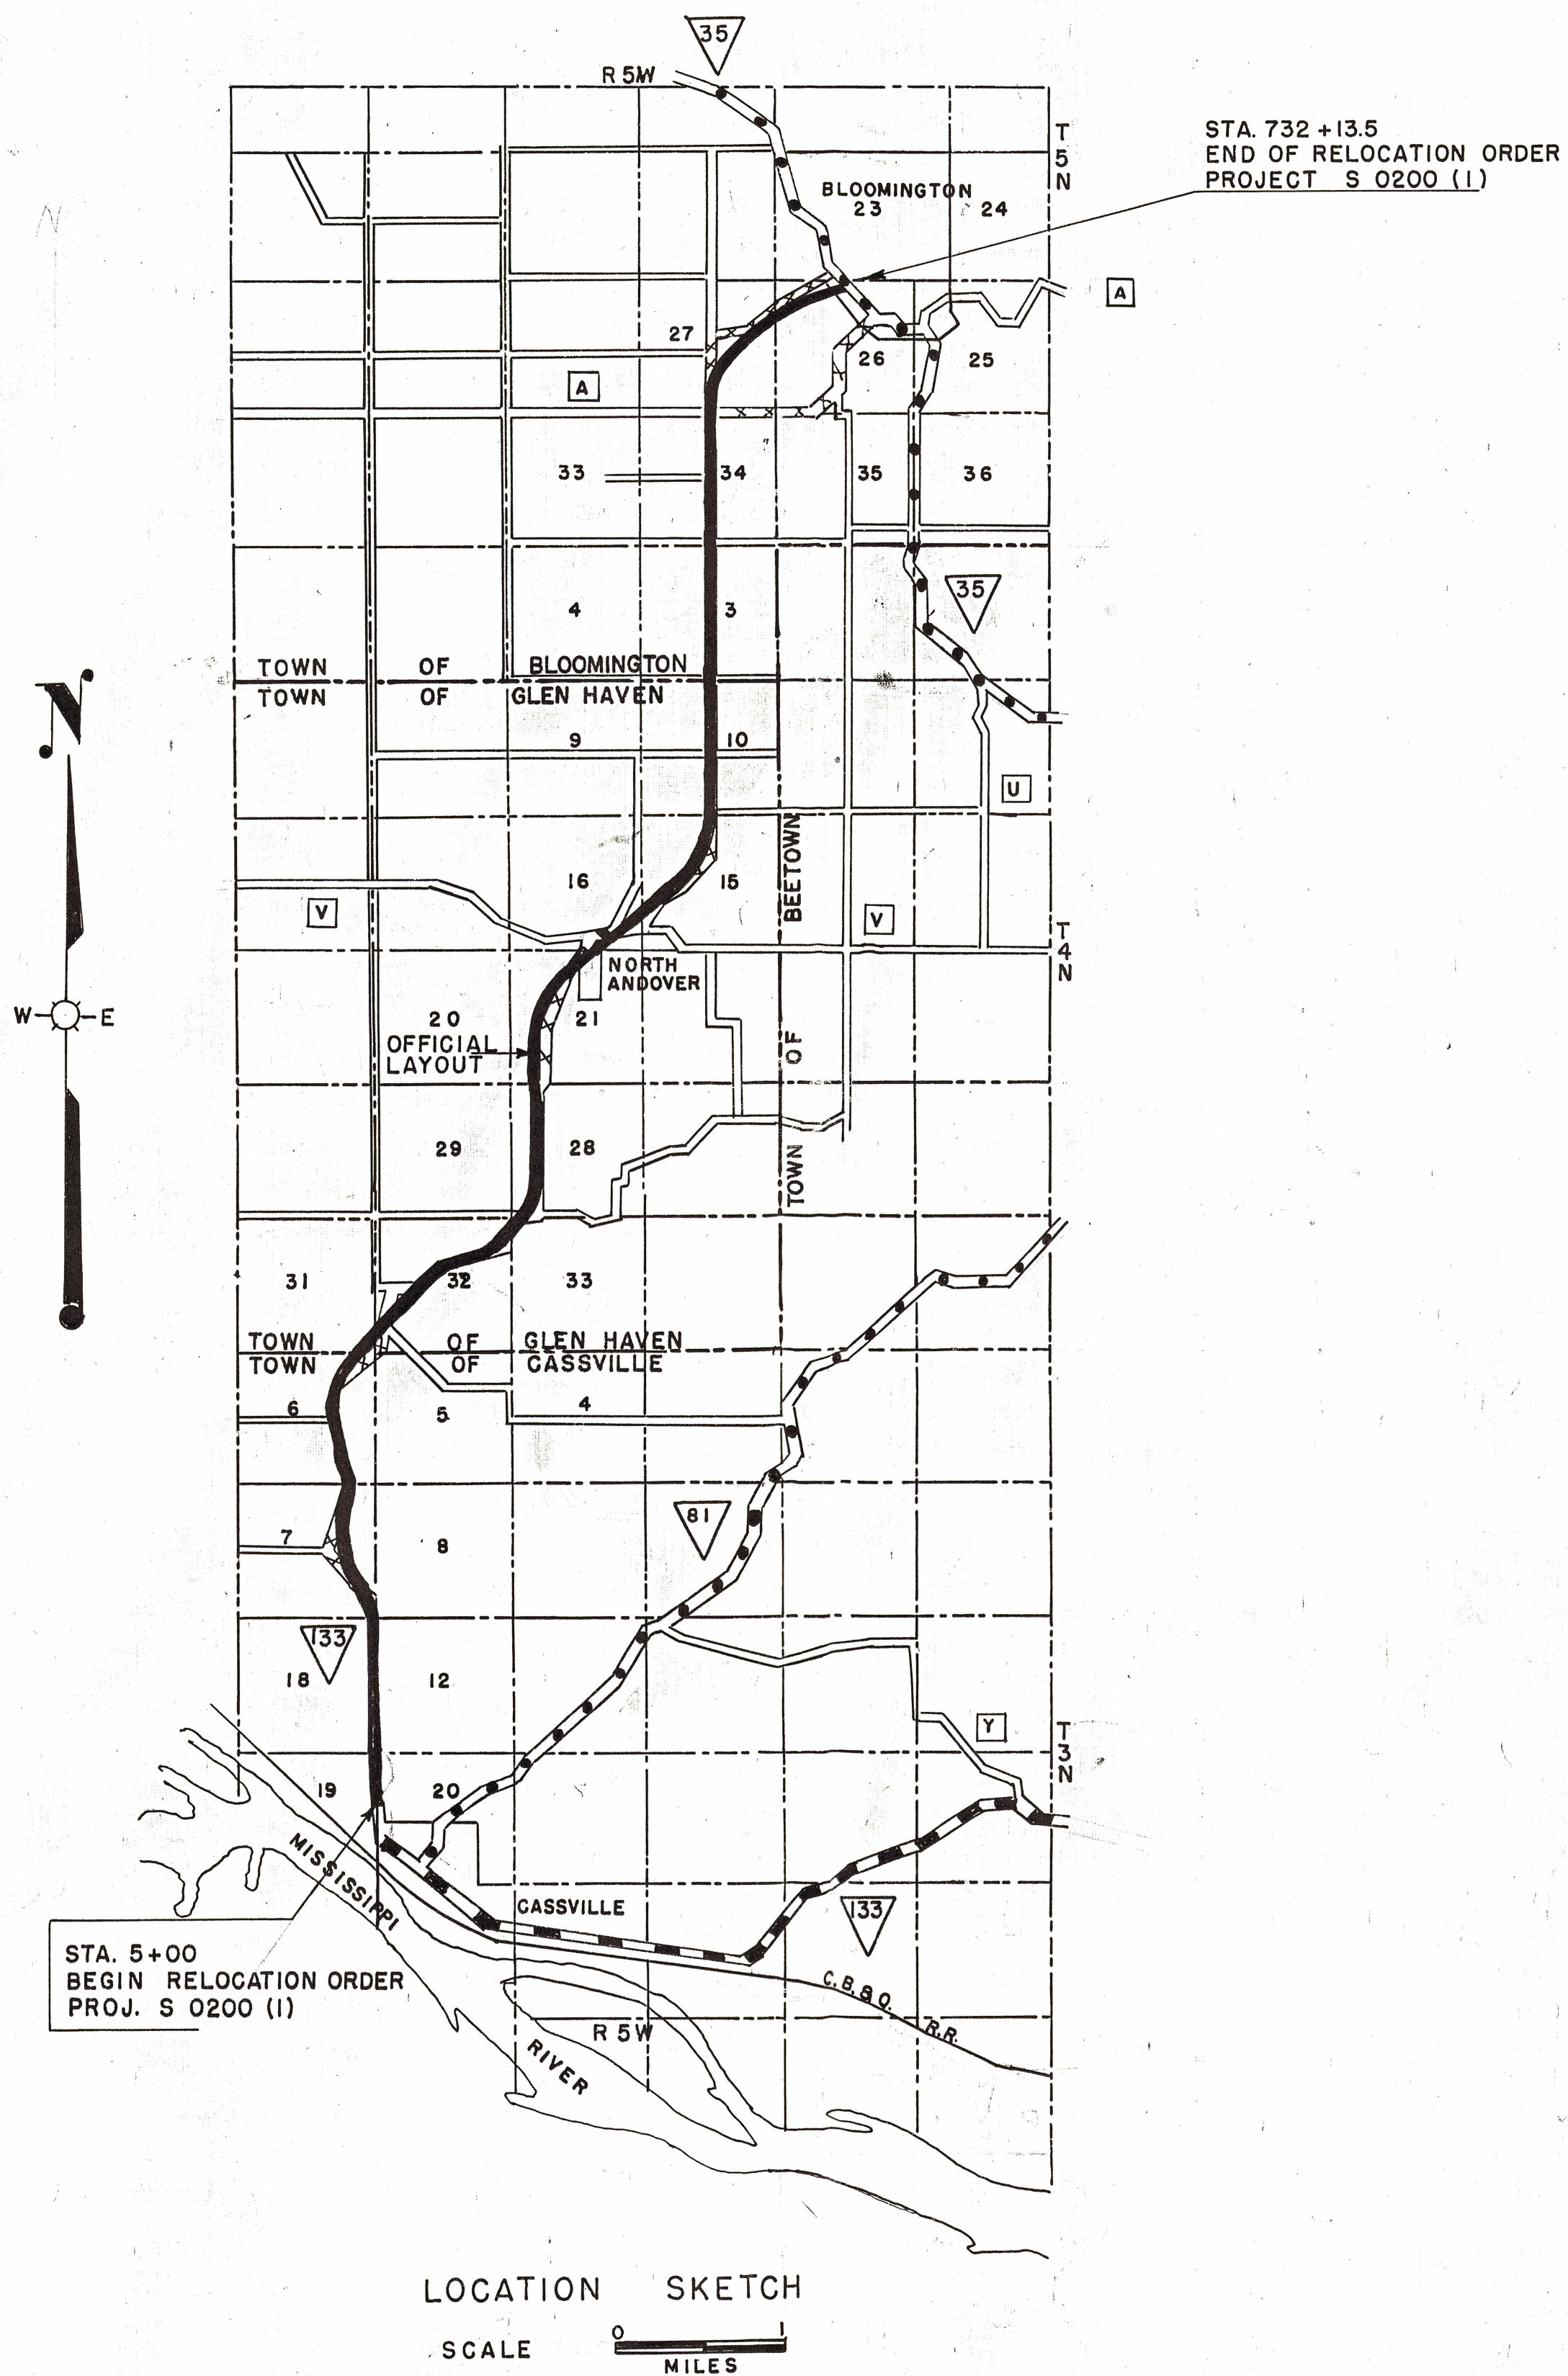


SCHEDULE OF LANDS AND INTERESTS REQUIRED					
PARCEL	OWNER	ACRES REQD.	RODS OF FENCING TO BUILD	RODS OF FENCING TO MOVE	INTEREST REQUIRED
1	TONY SCHNIDER ET AL	0.10		29	HIGHWAY EASEMENT
2	H. KLEIN	3.10		19	" "
3	MARGARET ESSER ET AL	0.23		47	" "
4	LEWIS LAU	0.17		5	" "
5	WM. HERBERT BAUSCH	2.14		169	" "
6	MARGARET ESSER ET AL	0.86		110	" "
7	ALEX KIRSCHBAUM	0.45		80	" "
8	VICTOR LAUGESON	2.30		161	" "
9	JOE CASANOVA	4.05	120	130	" "
10	ADAM KIRSCHBAUM	1.33		44	" "
11	MYRA ECKSTEIN	1.37		78	" "
12	A.B. YUNK	1.61		142	" "
13	REINHARDT BAUSCH	4.66		250	" "
14	WM. BAUSCH	1.69		130	" "
15	CHRIS BREUER	2.00		134	" "
16	FRED MUMM	6.67	26	230	" "
17	JOSEPH MUMM	4.79	142	190	" "
18	LOUIS KLEIN	0.20		53	" "
19	CARRIE LINDNER	3.00	48	260	" "
20	JOSEPH MUMM	3.92	108	111	" "
21	VINCENT WEIST	0.46		87	" "
22	VINCENT WEIST	1.71		156	" "
23	IRMA BRANDT ET AL	1.60		156	" "
24	CARL FORKE	4.58	240		" "
25	ANNA GARNER	9.87	456		" "
26	WM. WEIMER	0.25		12	" "
27	VERNON HAMPTON	0.04		8	" "
28	LOUIS DATISMAN	0.68		66	" "
29	ROY MEYERS	1.03	25		" "
30	JOHN J RYAN	1.06		40	" "
31	IRENE RYAN	1.83		183	" "
32	LULU MEYERS ET AL	4.35	48	293	" "
33	WM. SCHMIT	0.01		7	" "
34	DAVID TAYLOR	2.22		158	" "
35	BERNARD ERTZ ET AL	1.03		88	" "
36	RUSSEL MEYERS	2.12		156	" "
37	DONALD MUMM	0.12		78	" "
38	ENOCH WEIST	1.85		157	" "
39	GEORGE NEIS	0.68		157	" "
40	HERBERT PATTERSON	1.04		161	" "
41	RALPH T HEYER	0.94		94	" "
42	FRANK BOHNENKAMP	2.14		300	" "
43	WM. & ELMER POHLE	0.91		78	" "
44	ELMER POHLE	1.24		88	" "
45	JOHN WEBER	1.41		89	" "
46	ANTON J WELCHERT	0.87		63	" "
47	HENRY BONN	1.62		105	" "
48	EDWARD HERBERS	3.01	82	124	" "
49	JAY MARTIN	3.47	116	71	" "
50	FRED BREUER	0.25		18	" "
51	HERBERT PATTERSON	1.86		103	" "
52	RICHARD LEIFER	0.26			" "
53	MONROE CRITCHLOW	2.13		82	" "
54	ANDREW HOFFMAN	2.83	78	87	" "
55	ELLIOT EDWARDS	2.05	78		" "
56	GRANT CO. FARM BUREAU	0.02	4		" "
57	HERBERT PATTERSON				LIMITED EASEMENT


COUNTY AND HIGHWAY	ROUTE AND SECTION	CLASS AND AGREEMENT		FEDERAL DIVISION OFFICE	SHEET NUMBER	TOTAL SHEETS
		STATE	FEDERAL			
				WIS. 5N	4	338

STATE HIGHWAY COMMISSION OF WISCONSIN
PLAT OF RIGHT OF WAY REQUIRED
PROJECT S 0200 (1)
CASSVILLE — BLOOMINGTON ROAD
S.T.H. 133 GRANT COUNTY
SCALE 0 100 200 400
LENGTH = 13.786 MILES
OCTOBER 1, 1952
JUNE 8, 1951
MAY 4, 1951
DATED MARCH 1 - 1951

STATE HIGHWAY COMMISSION OF WISCONSIN
PLAT OF RIGHT OF WAY REQUIRED
PROJECT 0200 (1)
CASSVILLE — BLOOMINGTON ROAD
S.T.H. 133 GRANT COUNTY
SCALE
0 100 200 400
OCTOBER 1, 1952
JUNE 8, 1951
MAY 4, 1951
LENGTH = 13.786 MILES
DATED MARCH 1, 1951

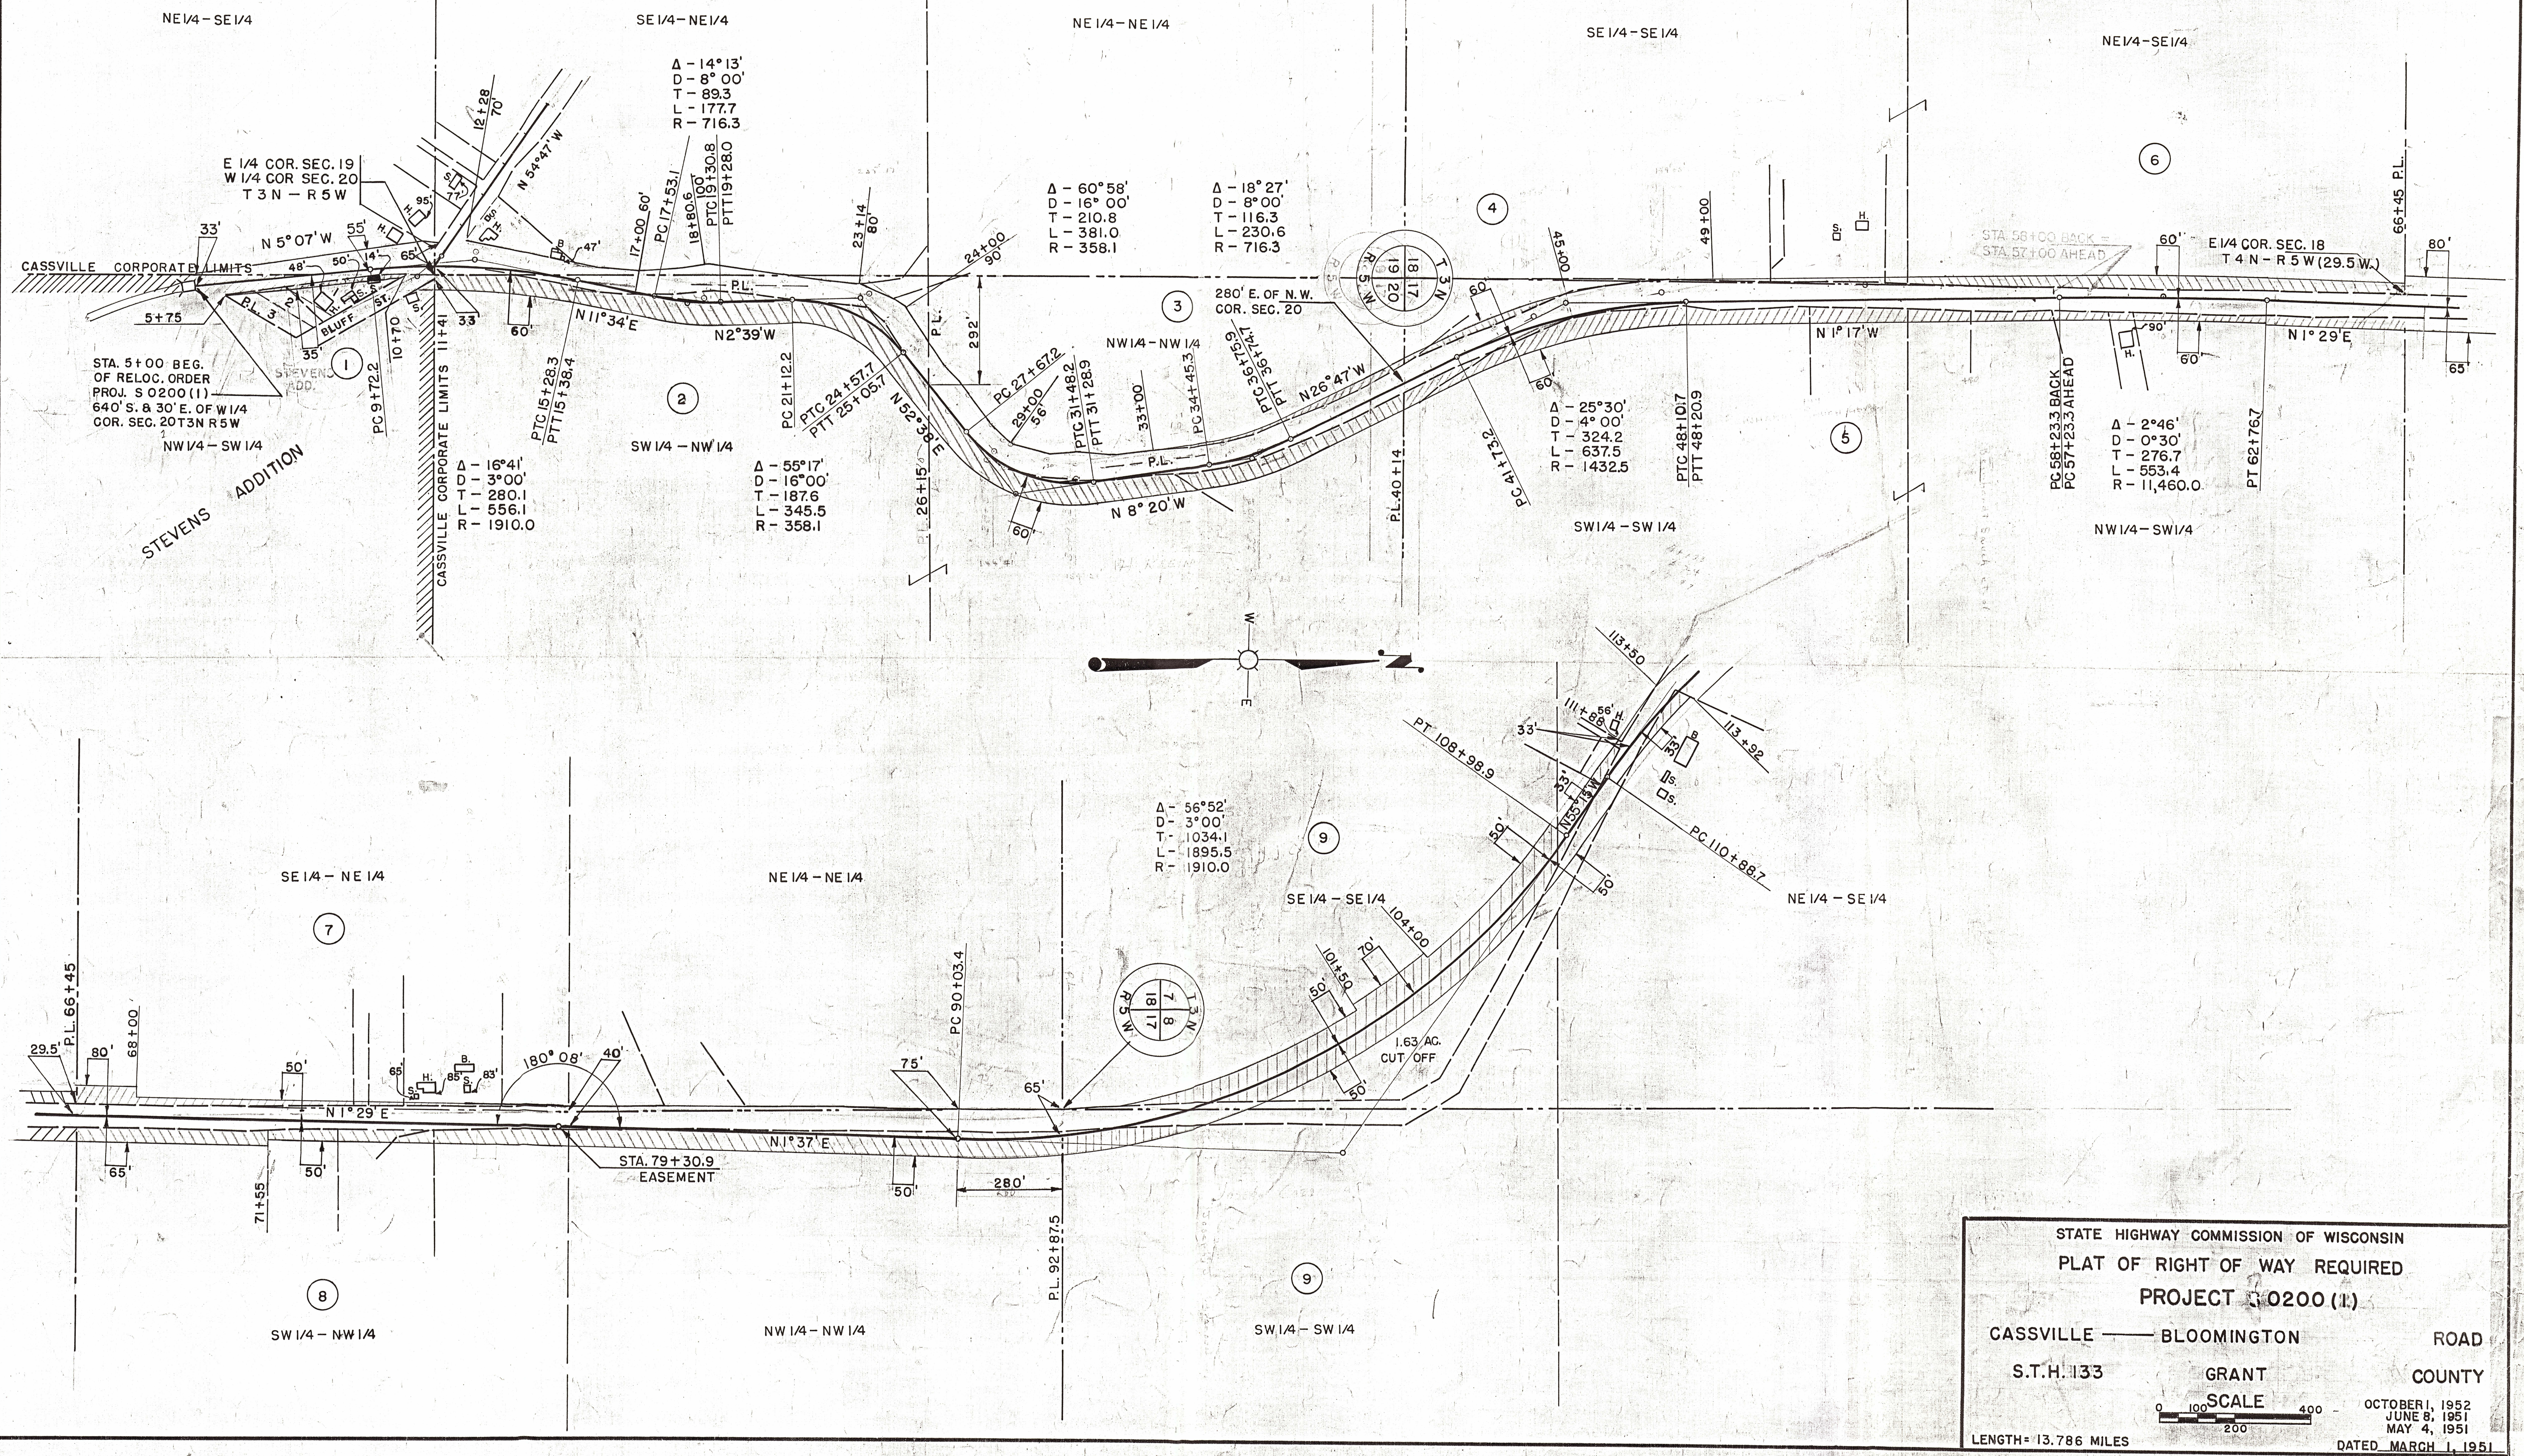

COUNTY AND HIGHWAY	ROUTE AND SECTION	CLASS AND AGREEMENT		FEDERAL DIVISION OFFICE	SHEET NUMBER	TOTAL SHEETS
		STATE	FEDERAL			
				WIS. 5N	4.2	338

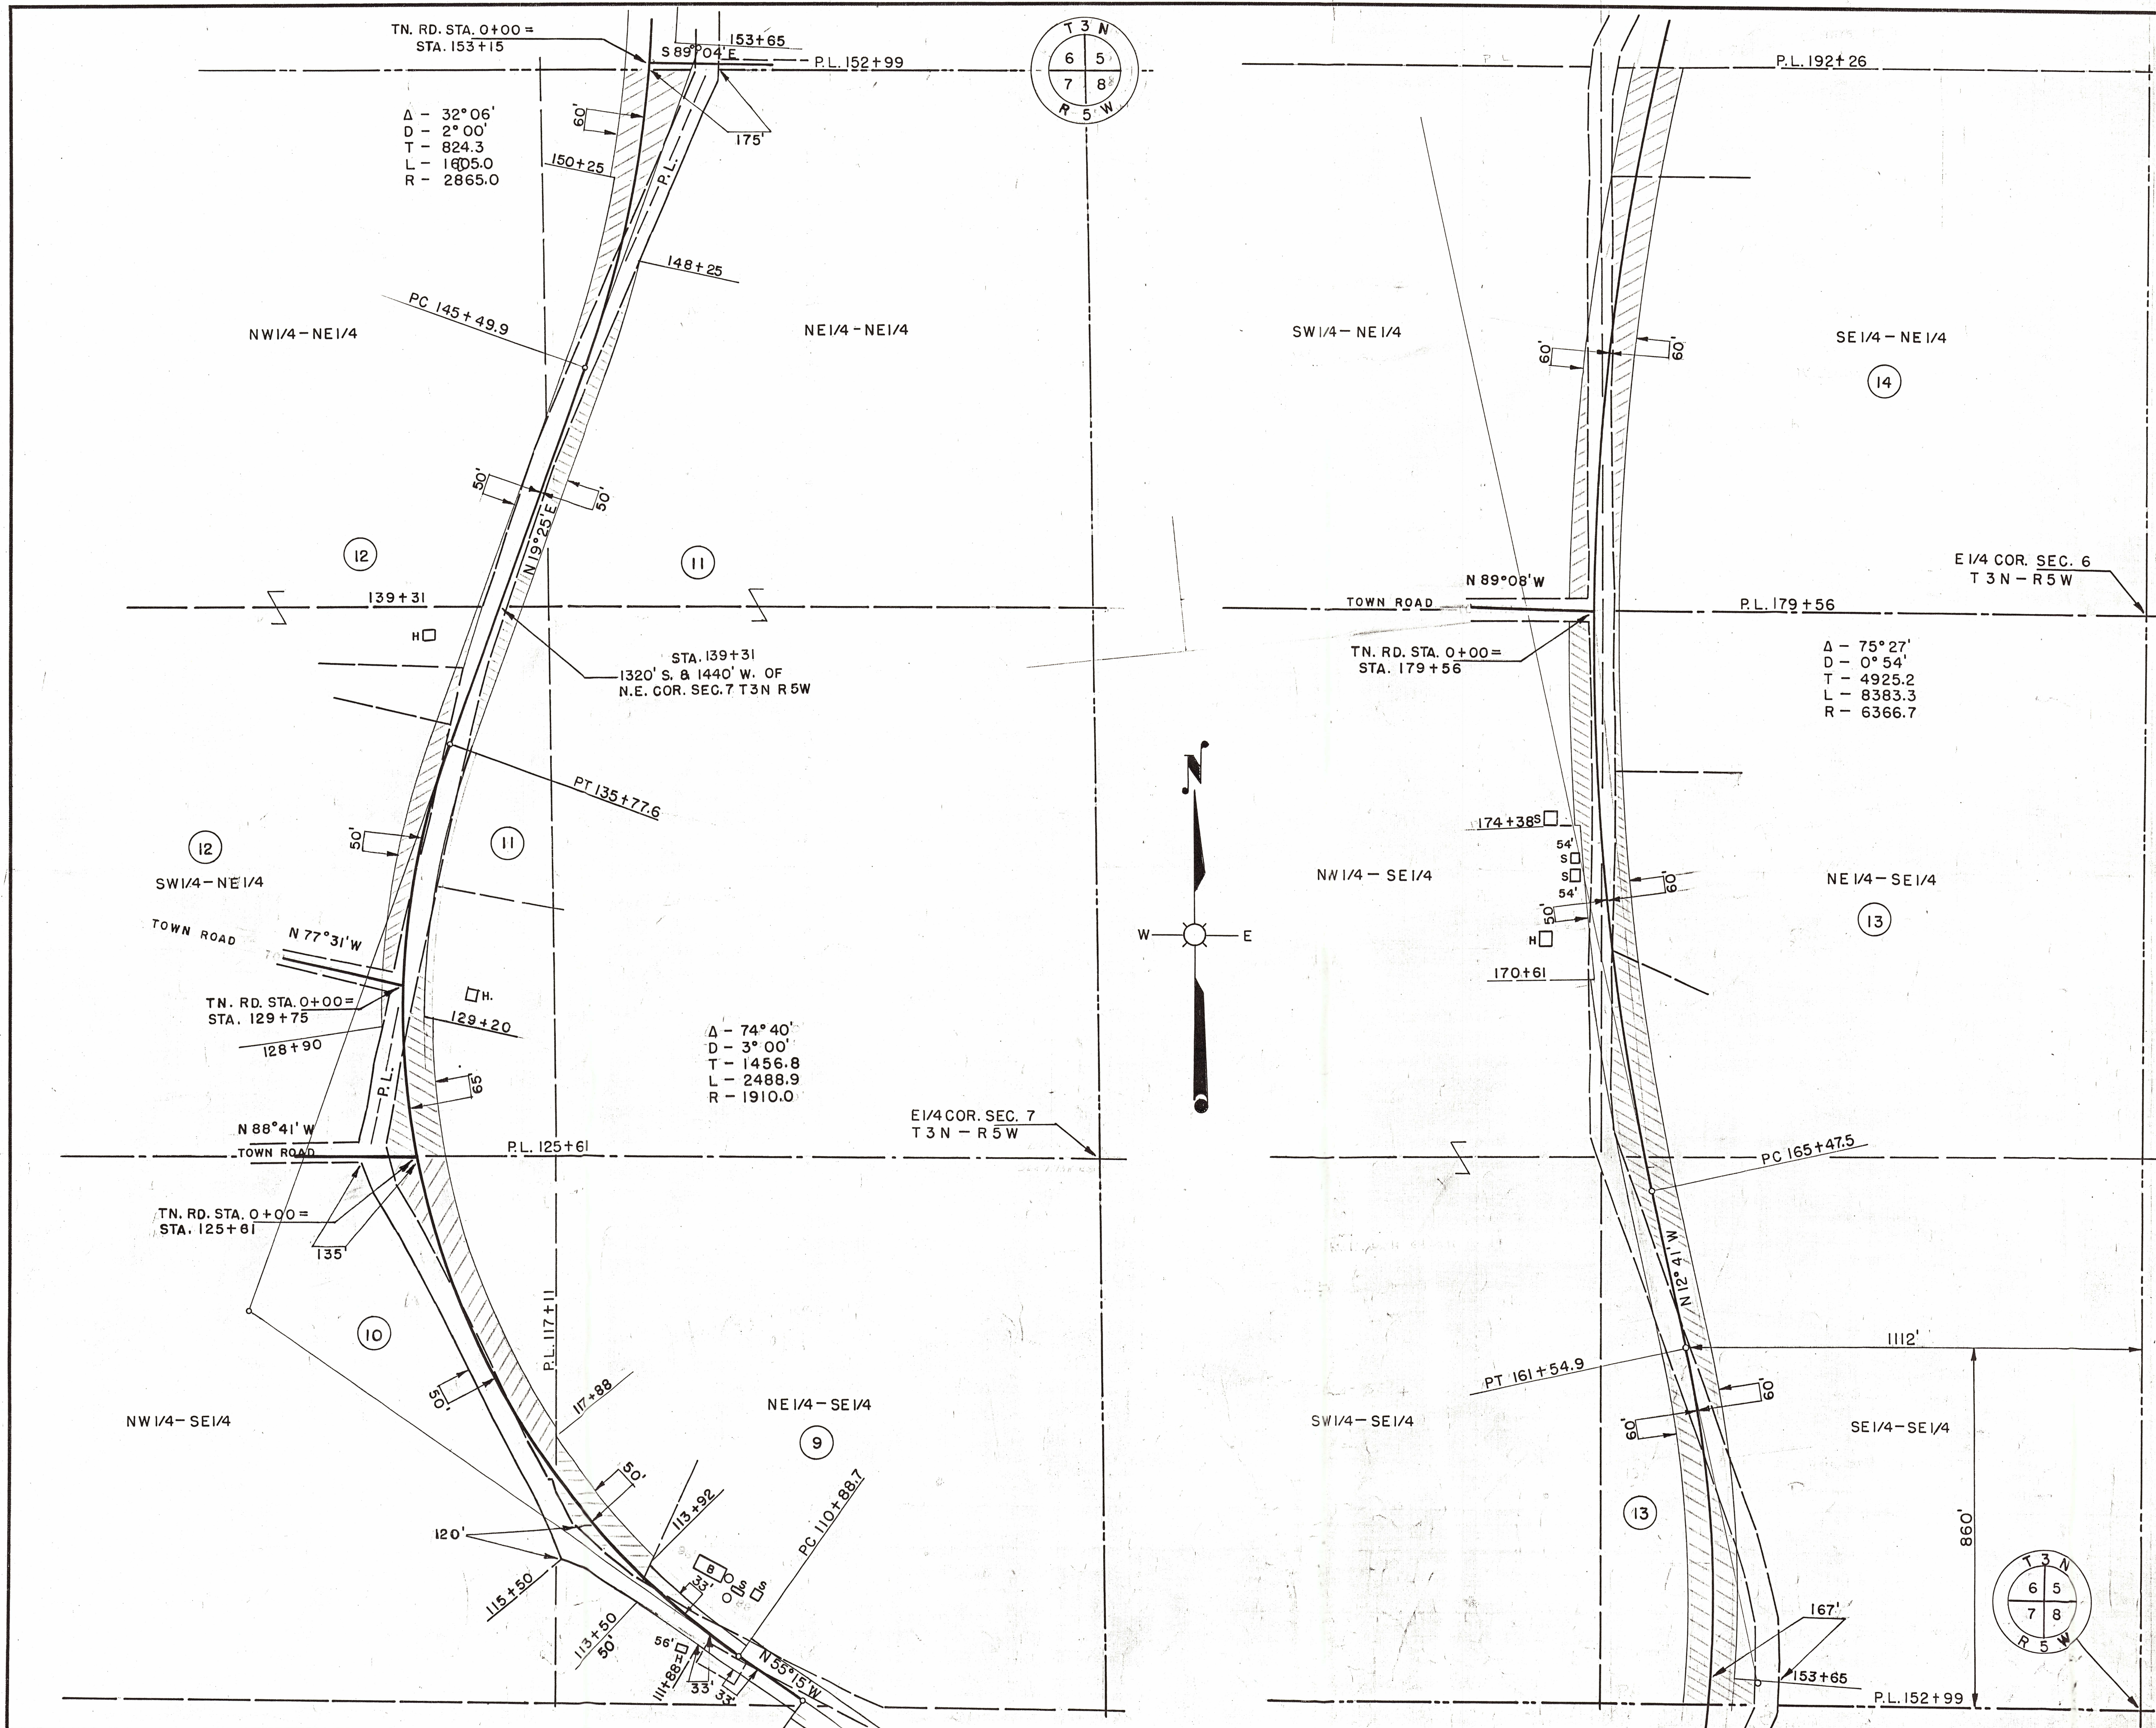

STATE HIGHWAY COMMISSION OF WISCONSIN

PLAT OF RIGHT OF WAY REQUIRED

PROJECT S.0200(1)

CASSVILLE — BLOOMINGTON ROAD

S.T.H. 133

GRANT COUNTY

SCALE

0 100 200 400

LENGTH = 13.786 MILES




OCTOBER 1, 1952

JUNE 8, 1951

MAY 4, 1951


DATED MARCH 1, 1951

COUNTY AND HIGHWAY	ROUTE AND SECTION	CLASS AND AGREEMENT		FEDERAL DIVISION OFFICE	SHEET NUMBER	TOTAL SHEETS
		STATE	FEDERAL			
				WIS. 5N	4.3	338

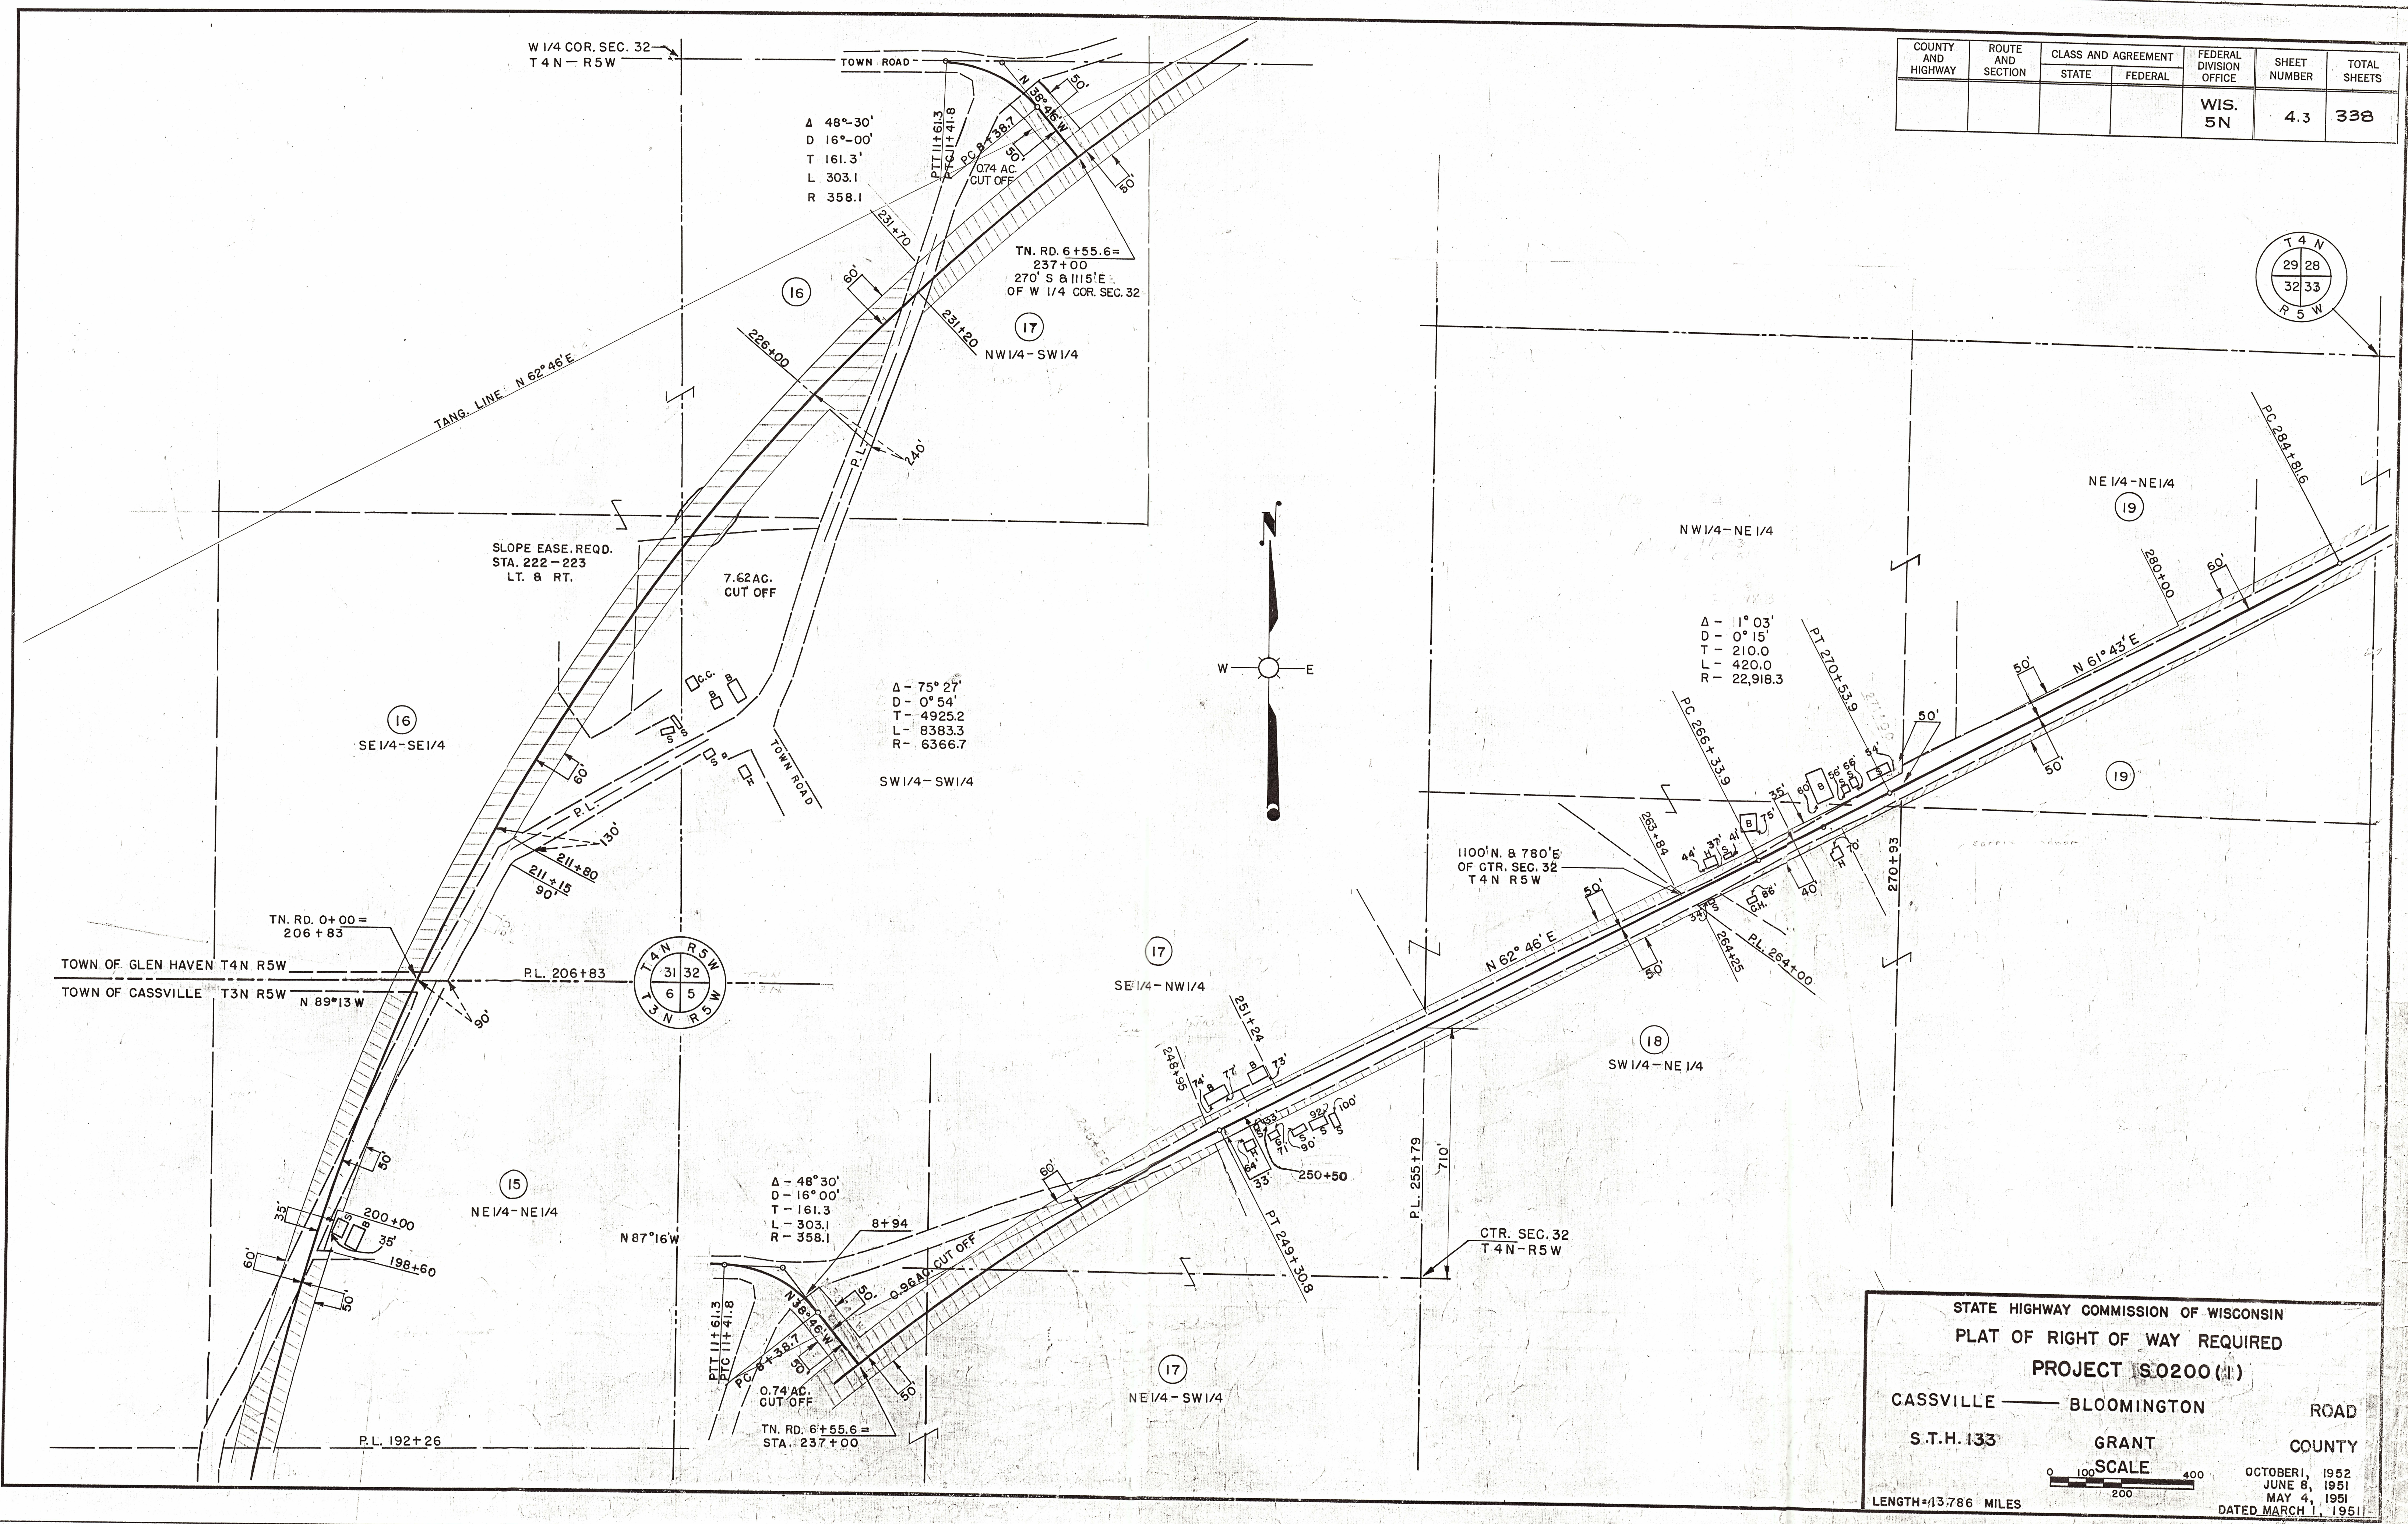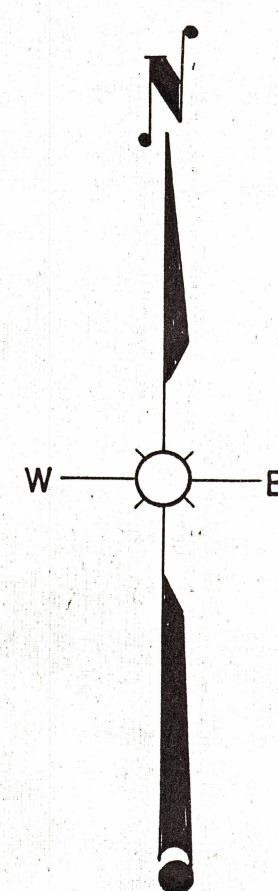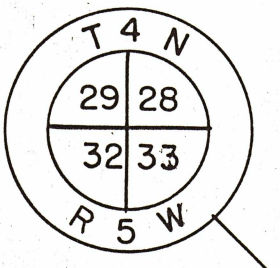


STATE HIGHWAY COMMISSION OF WISCONSIN
 PLAT OF RIGHT OF WAY REQUIRED
 PROJECT S0200(1)
 CASSVILLE — BLOOMINGTON ROAD
 S.T.H. 133
 GRANT COUNTY
 SCALE 1" = 400'
 LENGTH = 13.786 MILES
 OCTOBER 1, 1952
 JUNE 8, 1951
 MAY 4, 1951
 DATED MARCH 1, 1951

STATE HIGHWAY COMMISSION OF WISCONSIN
PLAT OF RIGHT OF WAY REQUIRED
PROJECT S0200(1)
CASSVILLE — BLOOMINGTON ROAD
S.T.H. 133 GRANT COUNTY
SCALE
0 100 200 400
LENGTH = 13.786 MILES
OCTOBER 1, 1952
JUNE 8, 1951
MAY 4, 1951
DATED MARCH 1, 1951

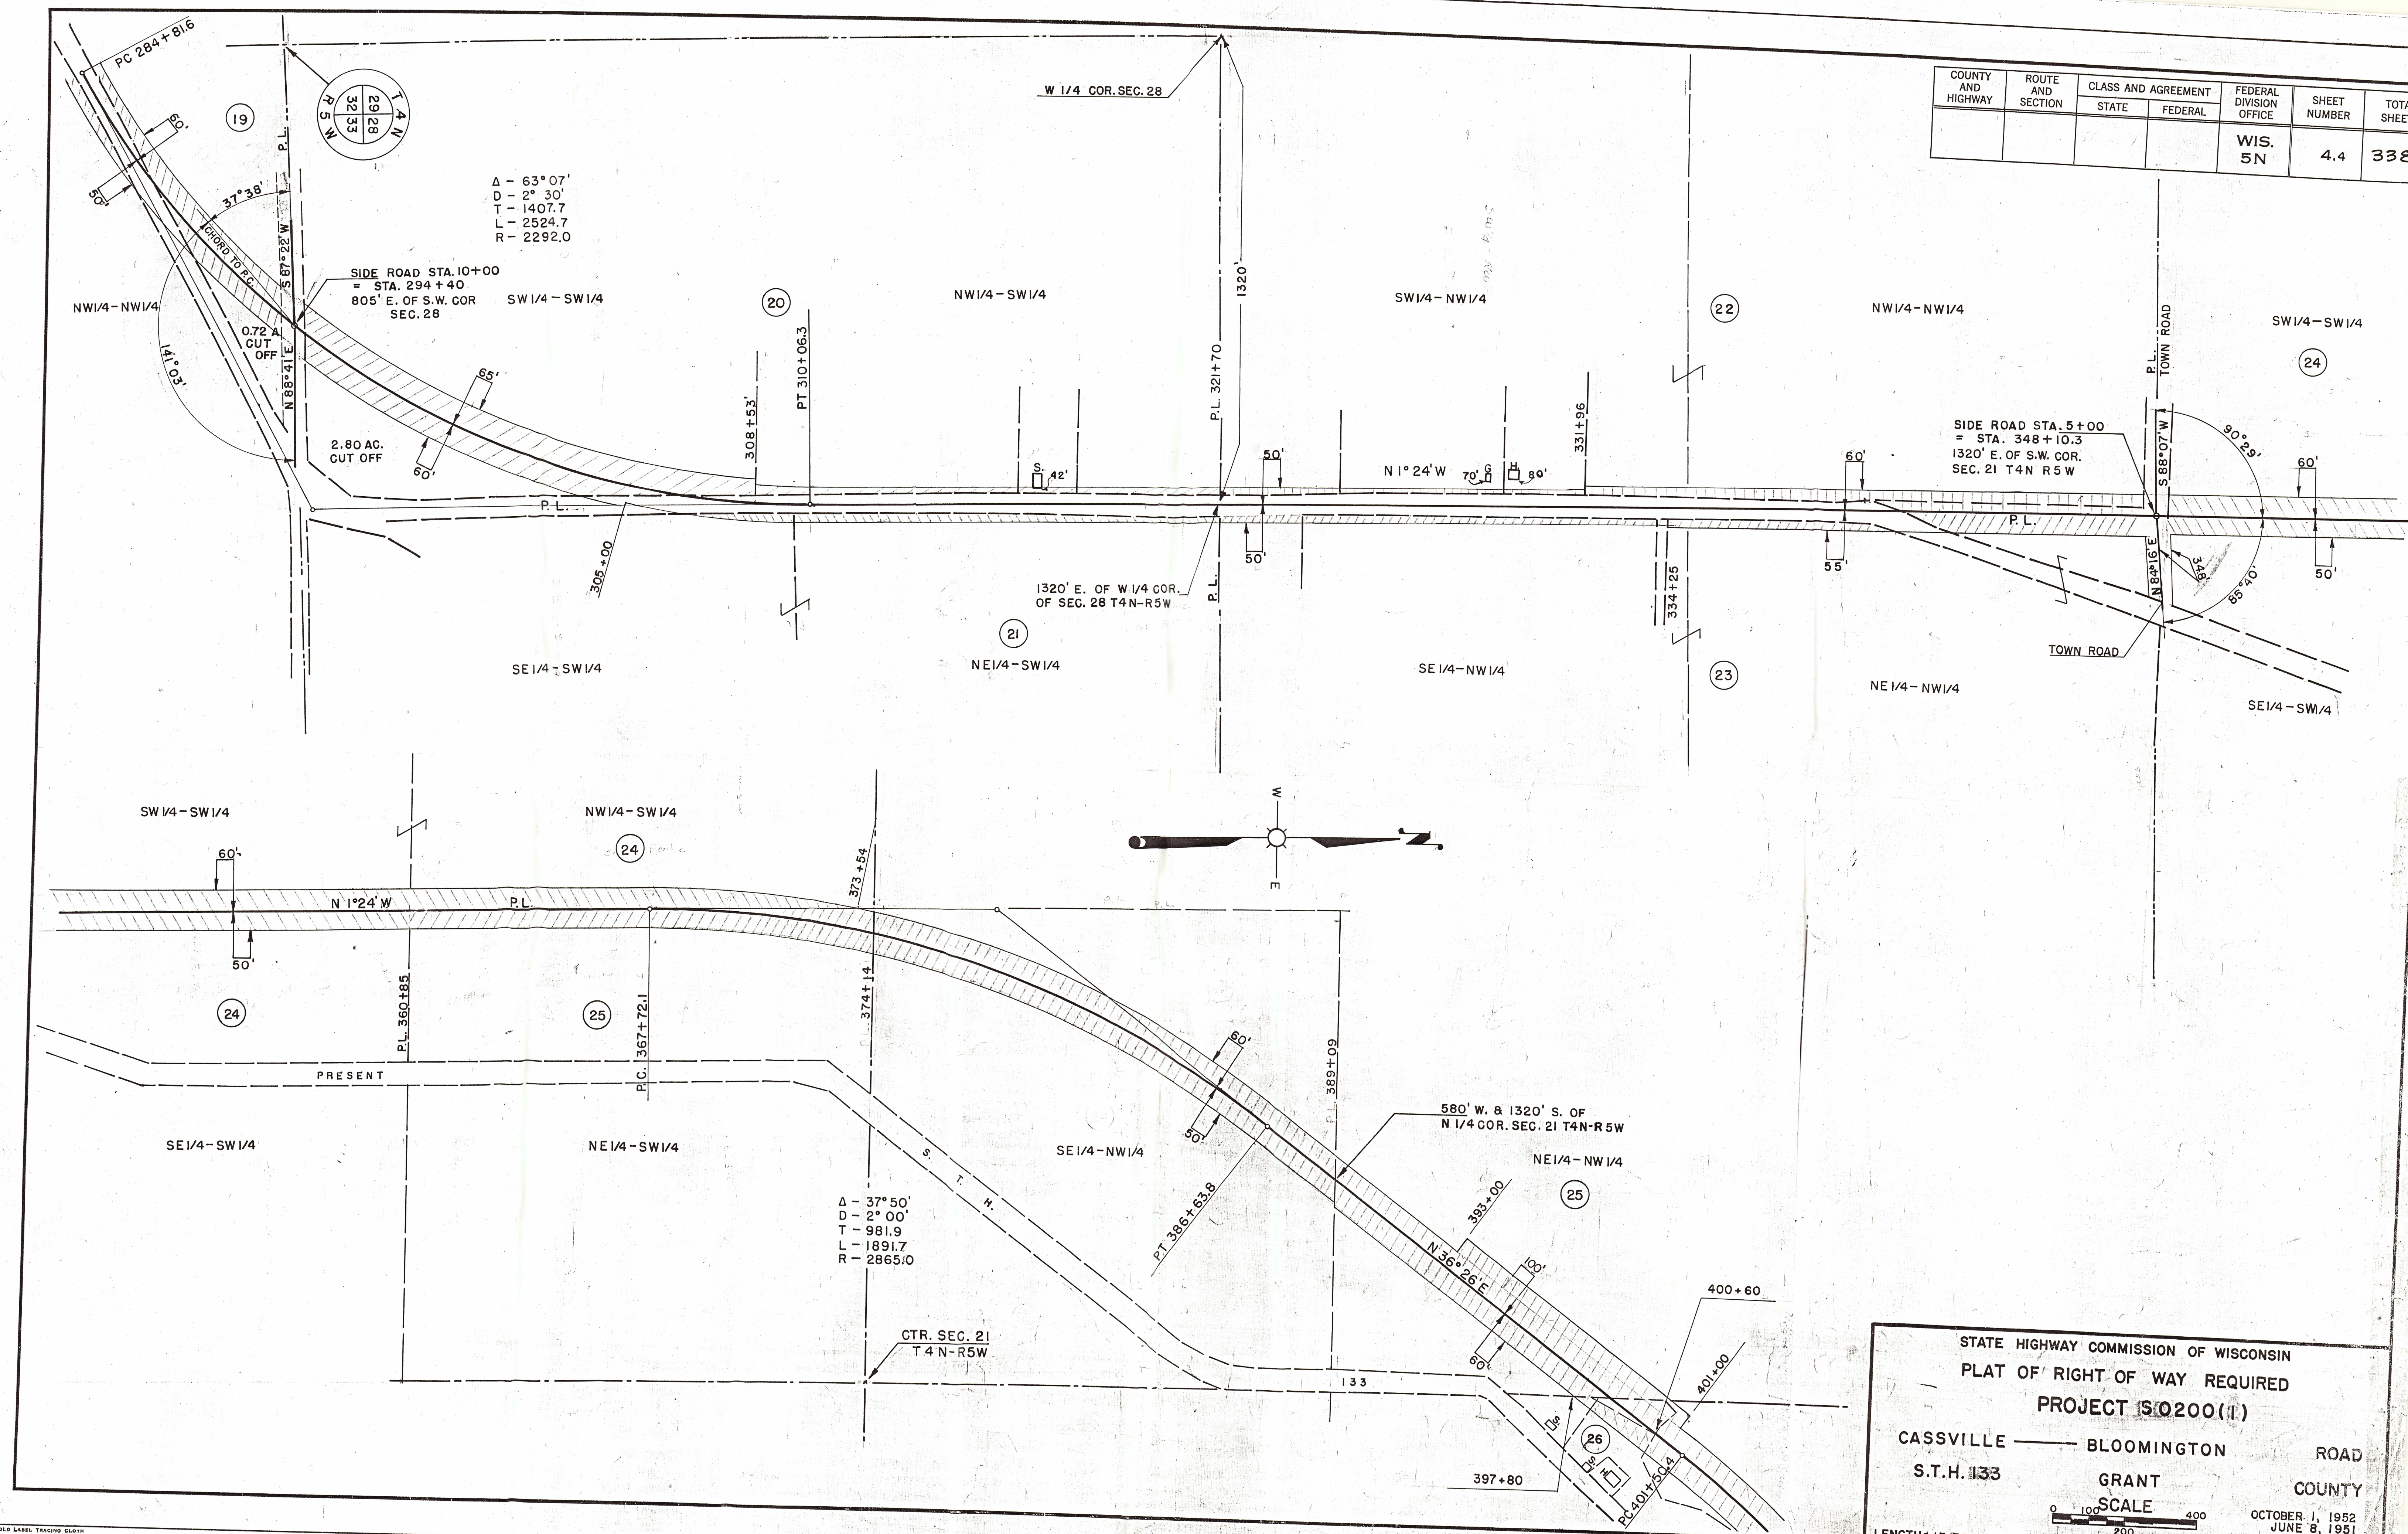


COUNTY AND HIGHWAY	ROUTE AND SECTION	CLASS AND AGREEMENT		FEDERAL DIVISION OFFICE	SHEET NUMBER	TOTAL SHEETS
		STATE	FEDERAL			
				WIS. 5N	4.5	338

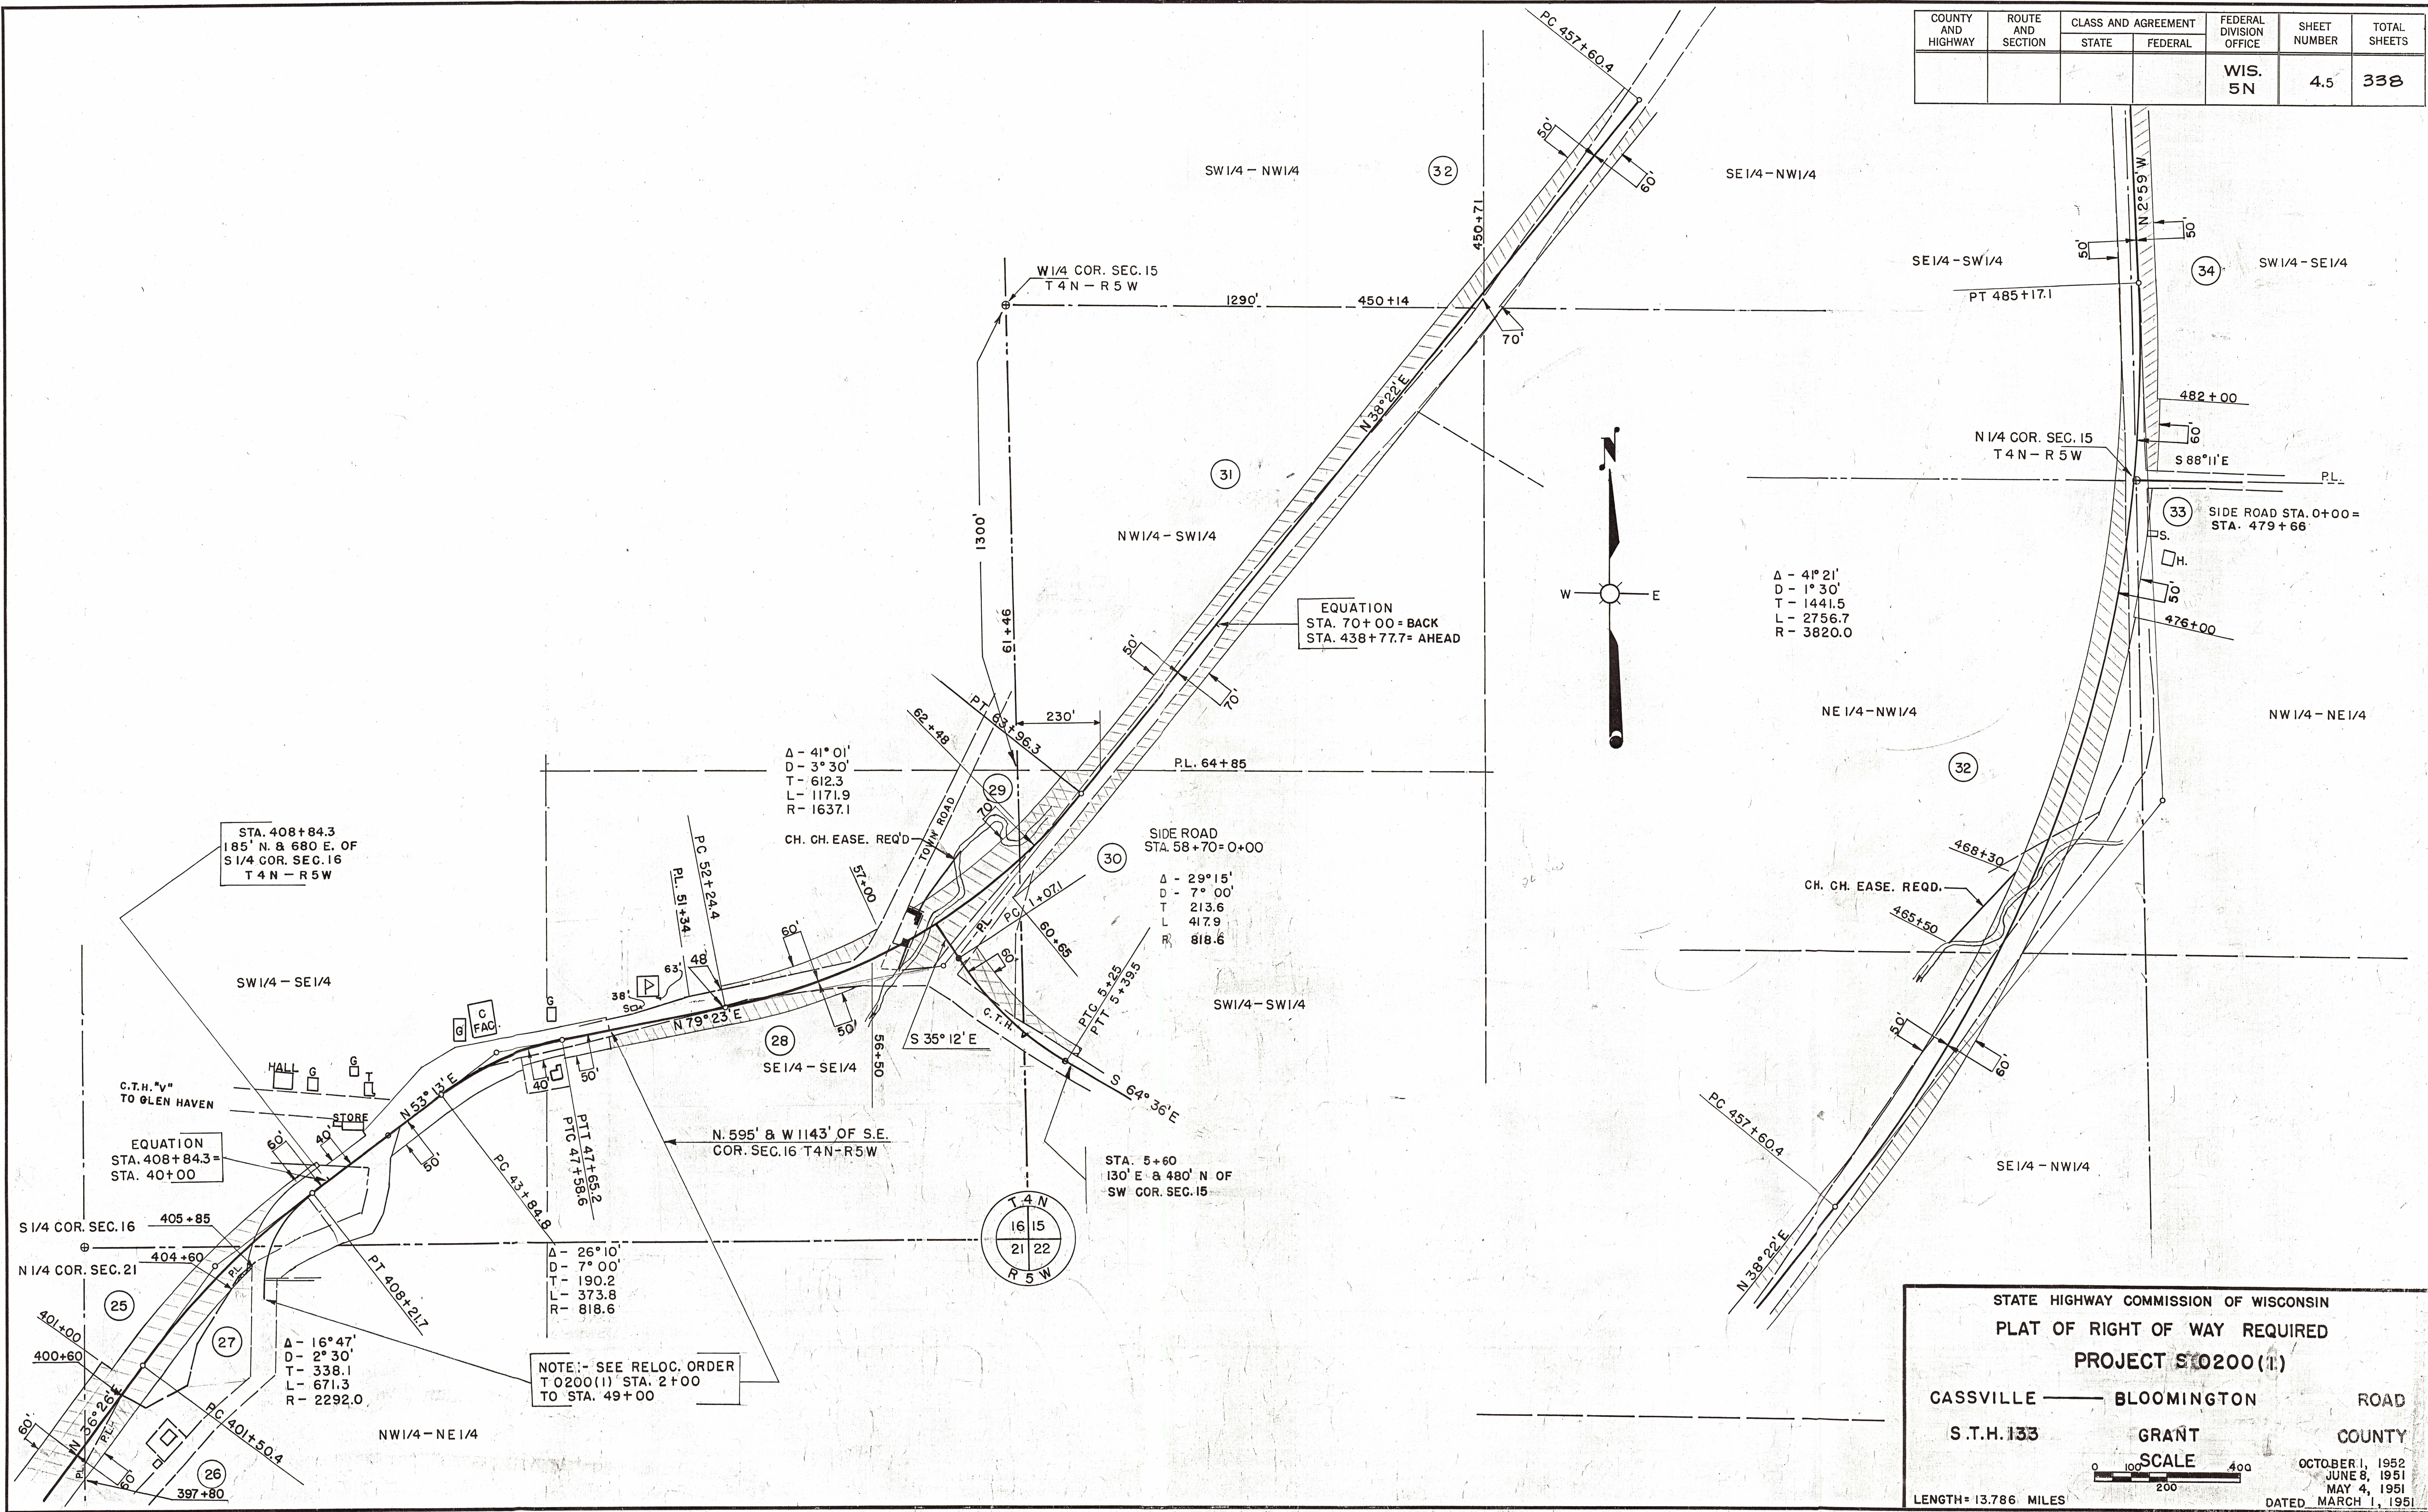


STATE HIGHWAY COMMISSION OF WISCONSIN
PLAT OF RIGHT OF WAY REQUIRED
PROJECT S0200(1)
CASSVILLE — BLOOMINGTON ROAD
S.T.H. 133
GRANT COUNTY
SCALE
LENGTH = 13.786 MILES
DATED MARCH 1, 1951

COUNTY AND HIGHWAY	ROUTE AND SECTION	CLASS AND AGREEMENT		FEDERAL DIVISION OFFICE	SHEET NUMBER	TOTAL SHEETS
		STATE	FEDERAL			
				WIS. 5N	4.6	338

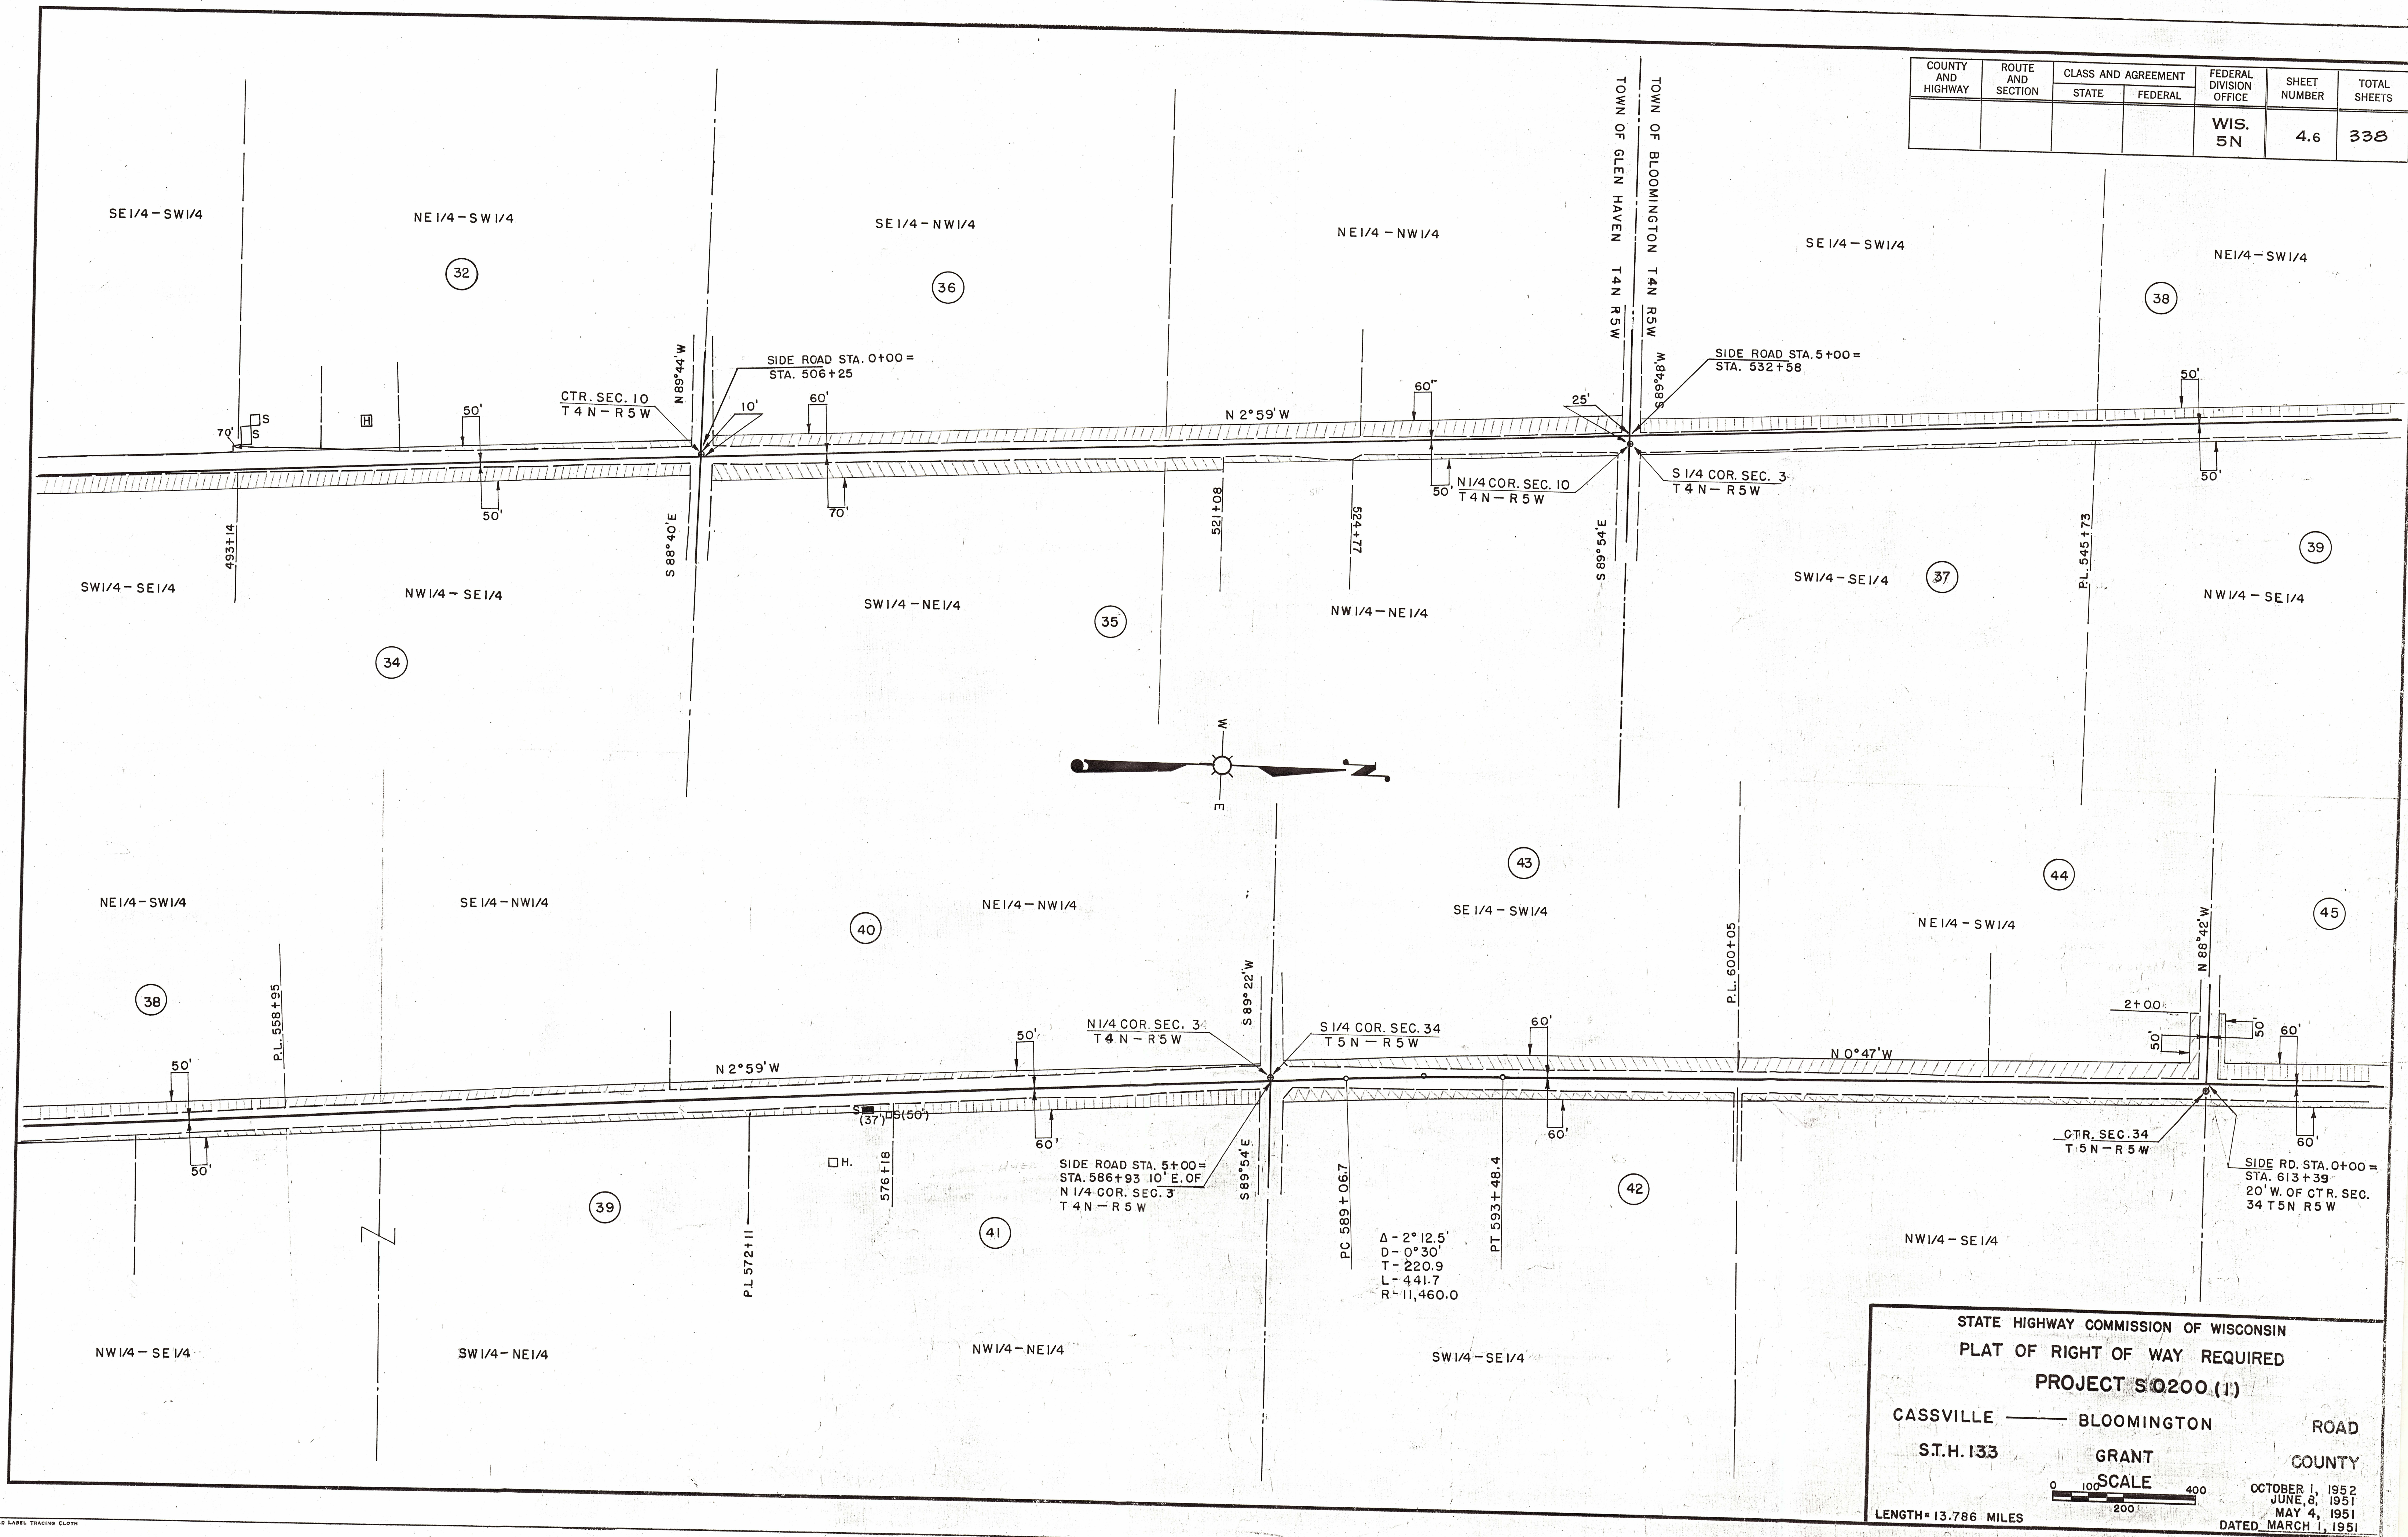

COUNTY AND HIGHWAY	ROUTE AND SECTION	CLASS AND AGREEMENT		FEDERAL DIVISION OFFICE	SHEET NUMBER	TOTAL SHEETS
		STATE	FEDERAL			
				WIS. 5N	4.7	338

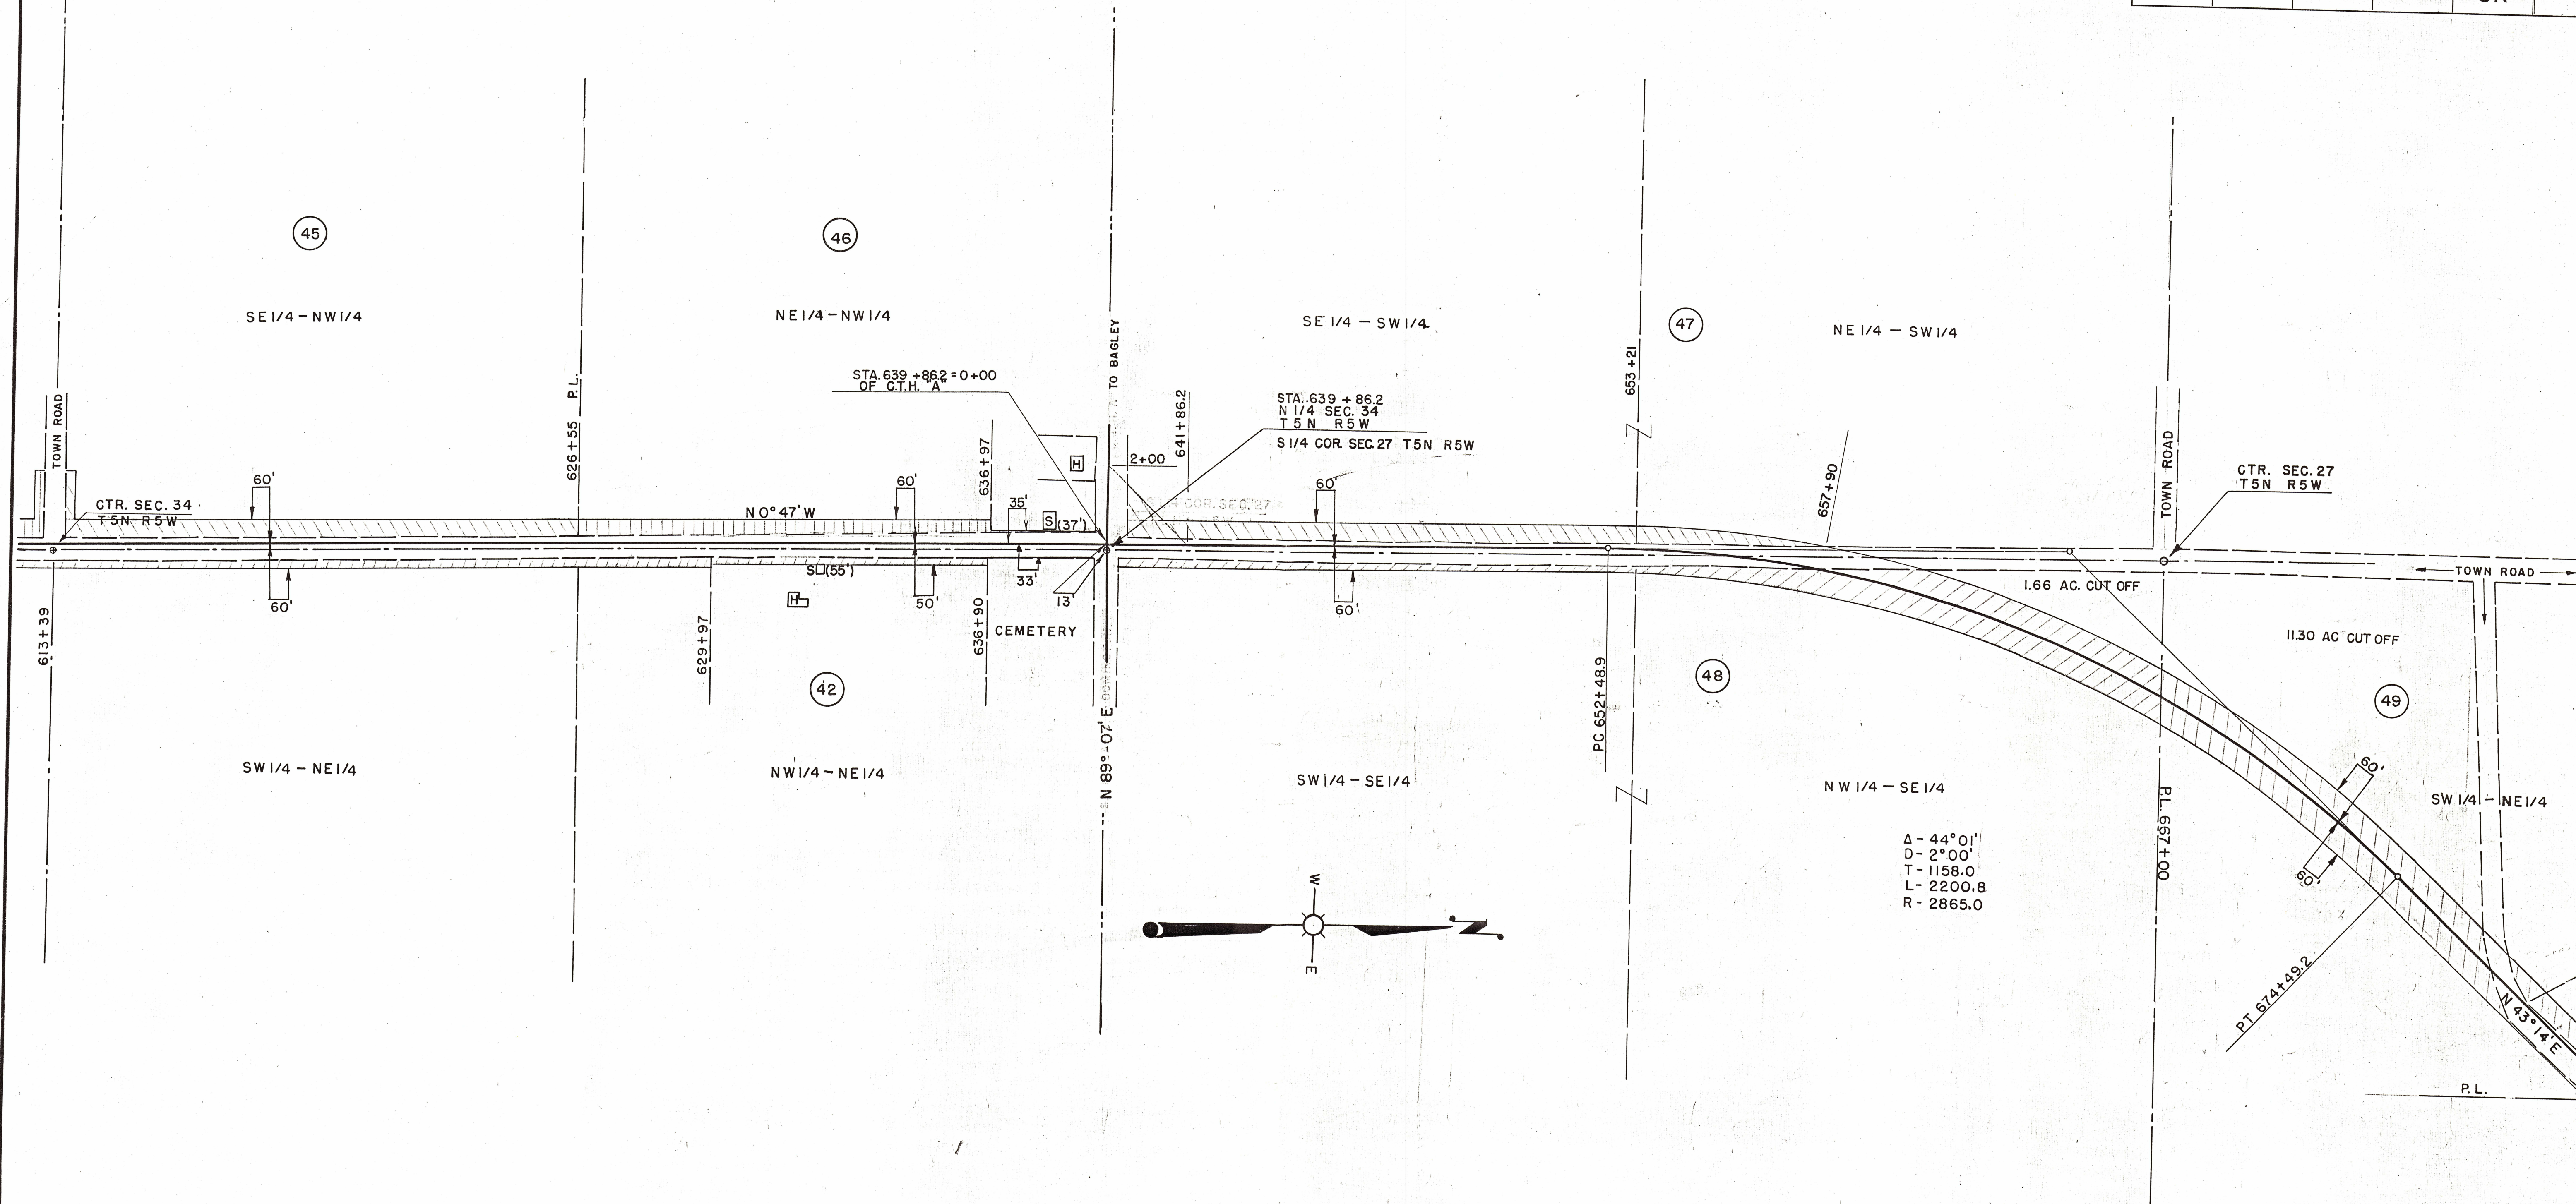

STATE HIGHWAY COMMISSION OF WISCONSIN
PLAT OF RIGHT OF WAY REQUIRED
PROJECT S0200(1)
CASSVILLE — BLOOMINGTON ROAD
S.T.H. 133 GRANT COUNTY
SCALE 1"=400'
LENGTH=13.786 MILES
OCTOBER 1, 1952
JUNE 8, 1951
MAY 4, 1951
DATED MARCH 1, 1951

