

PLAT OF RIGHT OF WAY REQUIRED
COUNTY PROJECT NO.PX-1


PATCH GROVE - WYALUSING ROAD


COUNTY TRUNK HIGHWAY "P" & "X" GRANT COUNTY

SCALE

LENGTH 7.8 MILES 0 100 200 DATED 11 MAY 1950

PARCEL	OWNER	ACRES	PARCEL	OWNER	ACRES
1	CHAS. B. FINN	1.48	21	WILLIS MOORE	0.26
2	JOSEPH MORIS	1.08	22	LELAND ANDERSON	0.53
3	LYLE MONROE	1.52	23	ELMER SANDELBAC	1.00
4	MINNIE PATCH	1.81	24	MRS M. MOORE	0.64
5	WILL PATCH	1.15	25	MIRON MOORE	0.35
6	ED NOETHE	0.89	26	GULICK BROS.	0.23
7	MILLIN BROS.	0.75	27	MRS. M. HALE	3.00
8	C.T. HARPER	1.30	28	MELVIN CHAMPION	1.55
9	E. MYERS	0.20	29	R. JACOB	0.84
10	JOHN CATHMAN	0.72	30	CLIF BOLDT	1.84
11	ARTHUR ARISS EST.	0.86	31	JOS. GROF	1.80
12	HARRY ESSER	0.20	32	CLINT JACOBS	0.12
13	DAVID DUNCAN	0.82	33	R. WILLARD	0.20
14	PITZER EST.	0.26	34	DANKLEFF BROS.	0.06
15	GEO. A. JONES	0.31	35	MARRY KNAPP	2.53
16	V. A. JOHNSON	0.46	36	RALEIGH BLACKBURN	0.18
17	MRS EASTMAN	1.18	37	AUG. BOLDT	1.48
18	CARL STAGMAN	0.03	38	LEE WOODS	2.37
19	BOYD MCKINNEY	0.34	39	JOHN YOST	1.70
20	J. J. HARRIS	0.30	40	BERLIN YOST	0.64

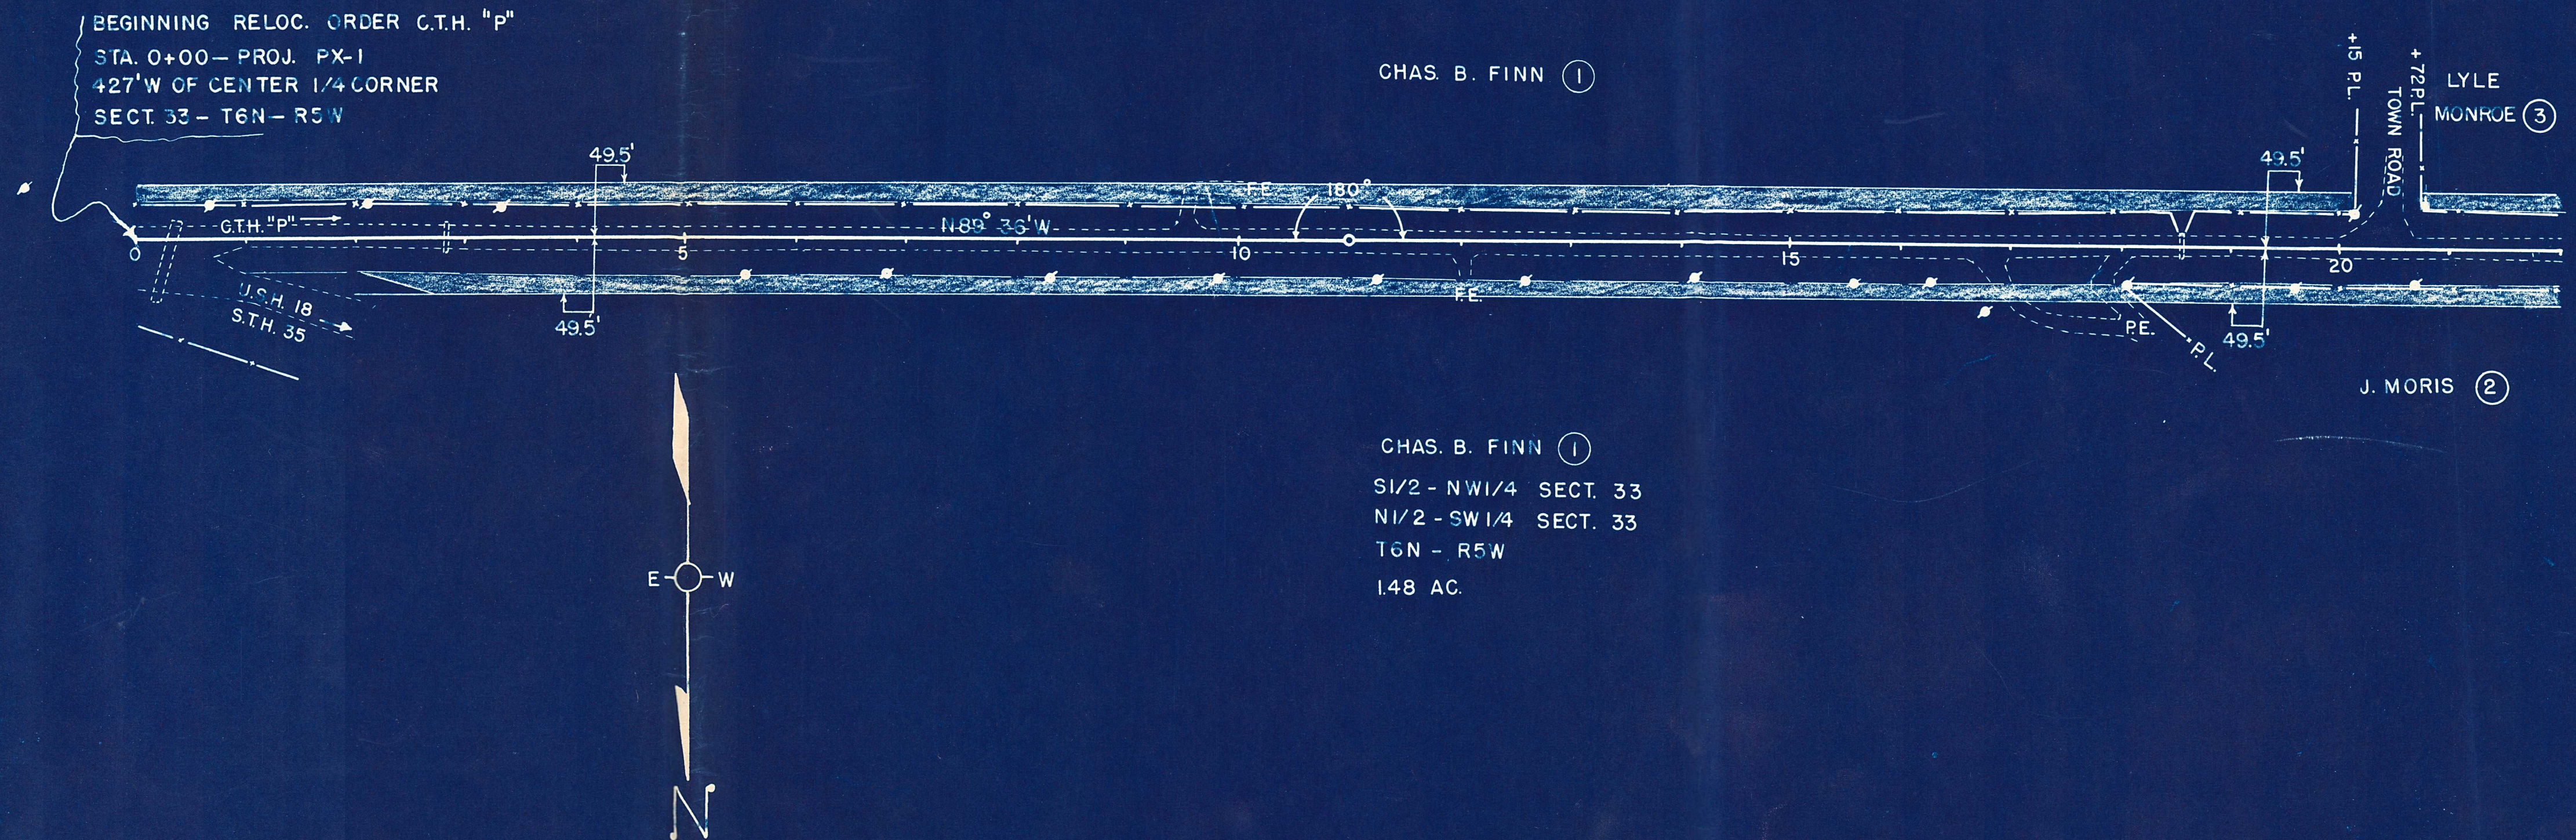

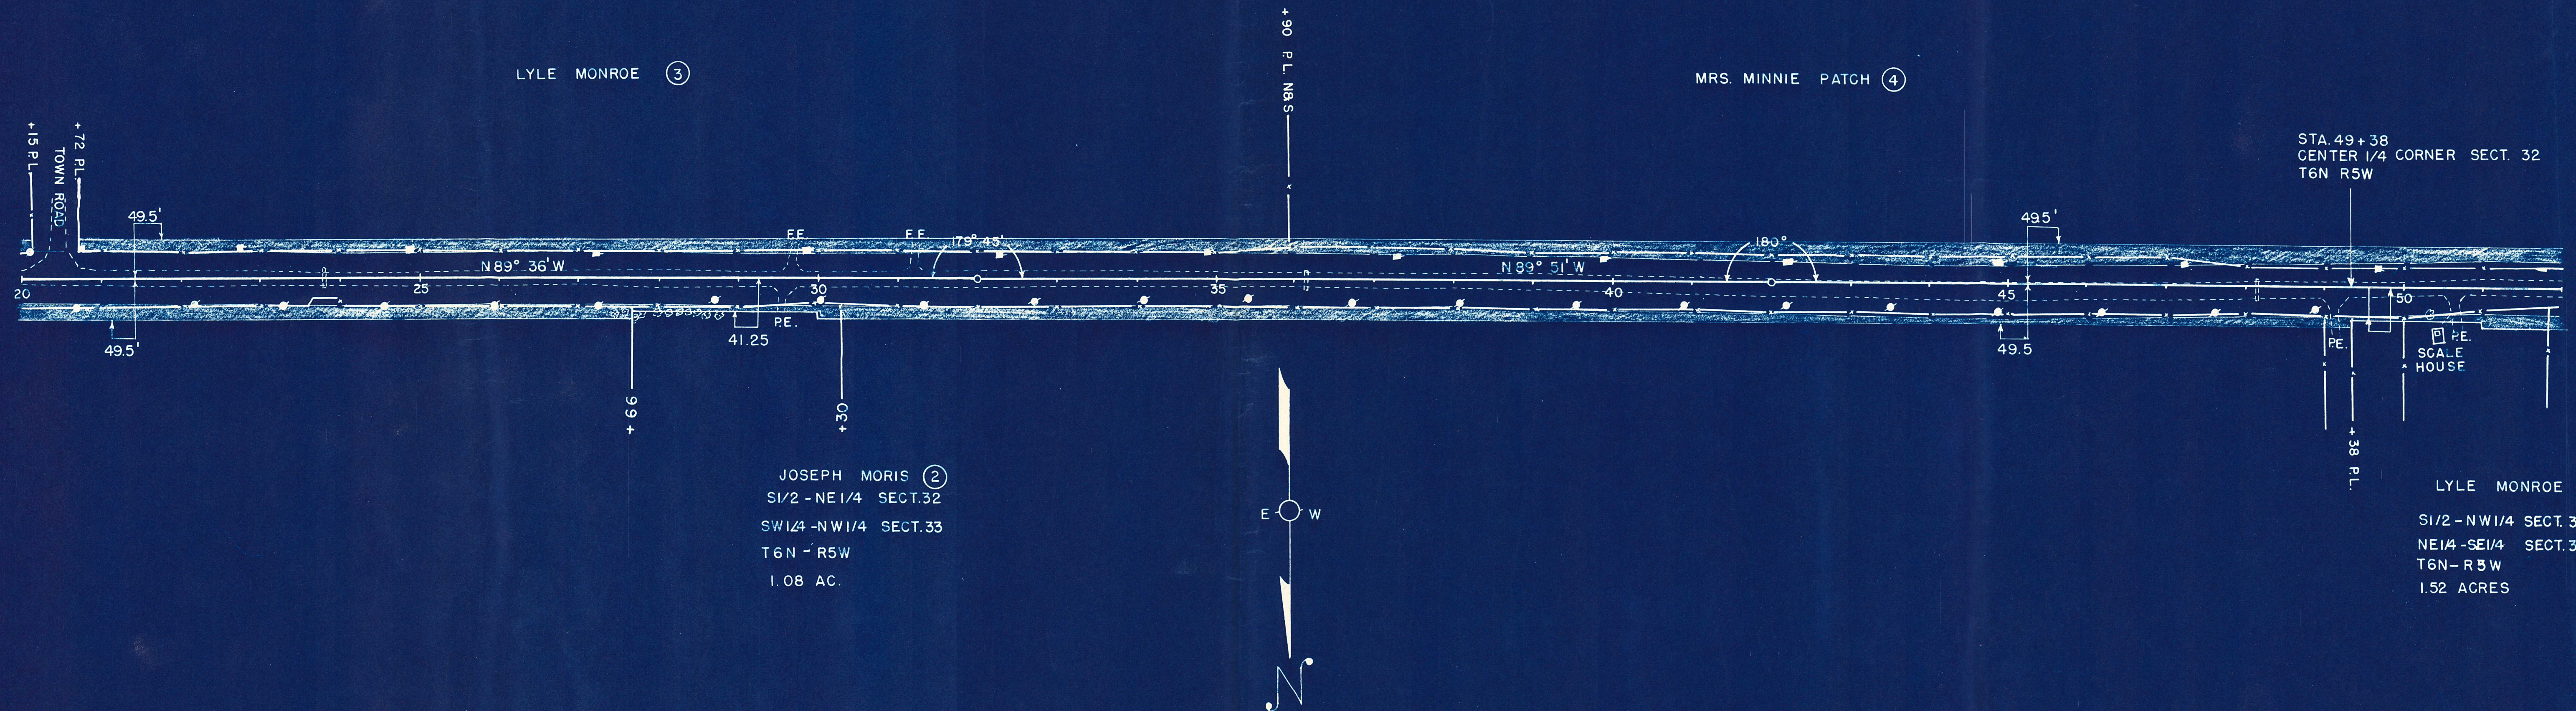


PLAN
NOTE BOOK
NO.


JOSEPH MORIS (2)
S1/2 - NE 1/4 SECT. 32
SW 1/4 - NW 1/4 SECT. 33
T6N - R5W
1.08 AC.

LYLE MONROE (3)
S1/2 - NW 1/4 SECT. 32
NE 1/4 - SE 1/4 SECT. 32
T6N - R5W
1.52 ACRES


PLAN	DATE	
	BY	
NOTE BOOK	SURVEYED	
	PLOTTED	
	ALIGNMENT CHECKED	
	RT. OF WAY CHECKED	
NO.		

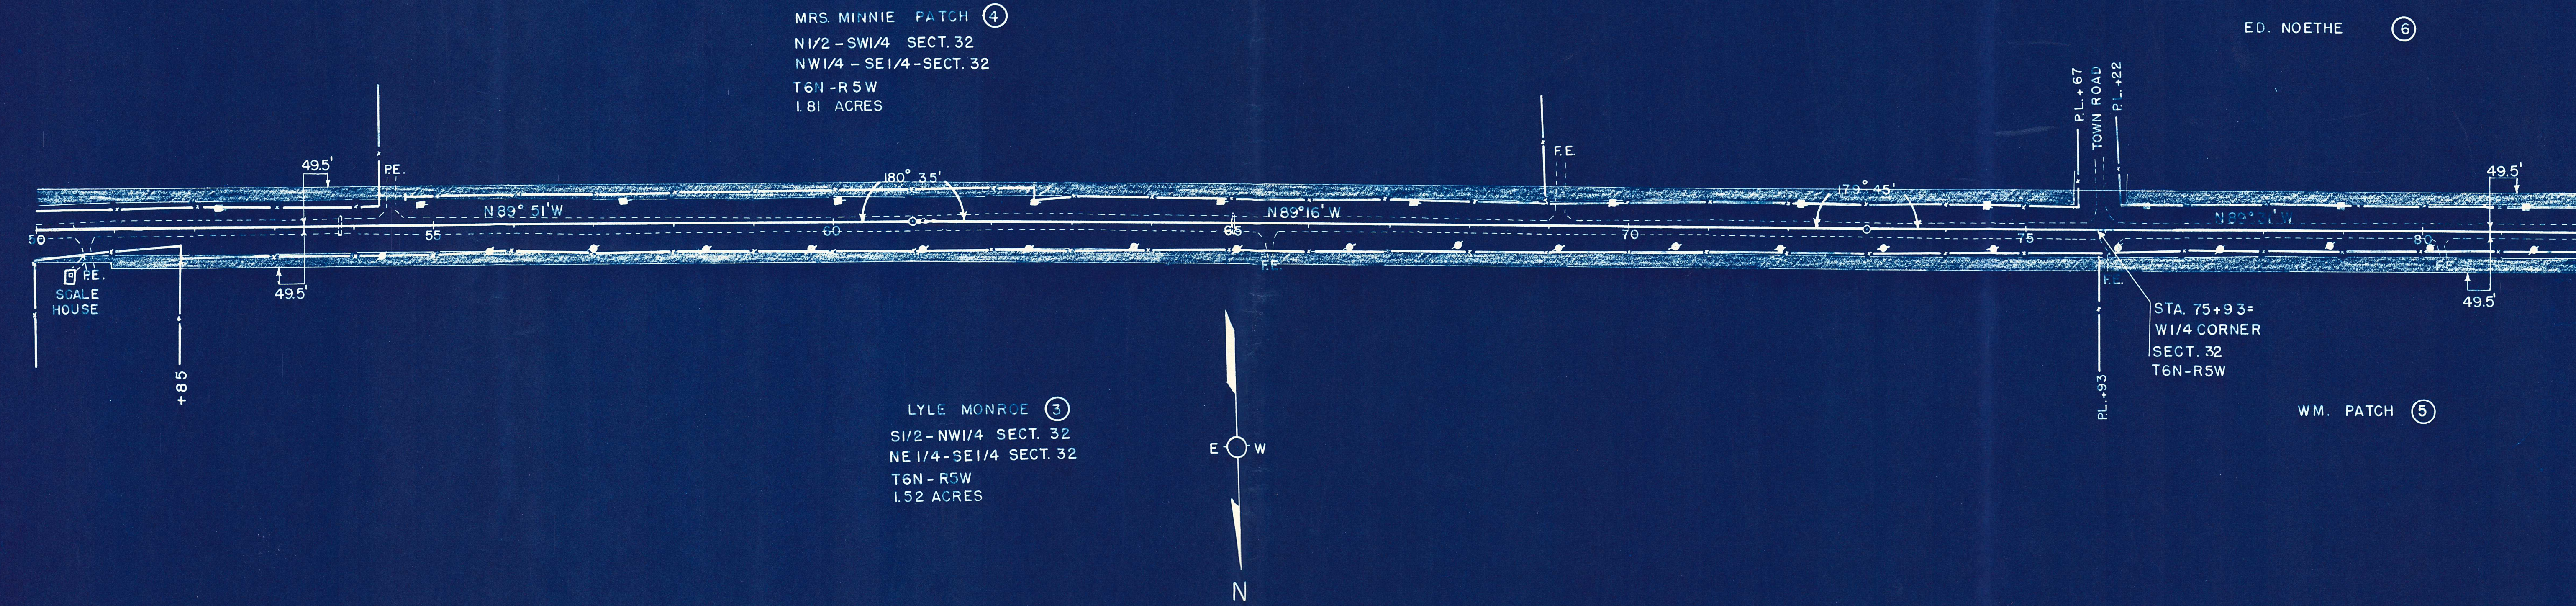


PLAN	SURVEYED	DATE
	PLOTTED	DATE
	ALIGNED	DATE
	CHECKED	DATE
NOTE BOOK NO.		

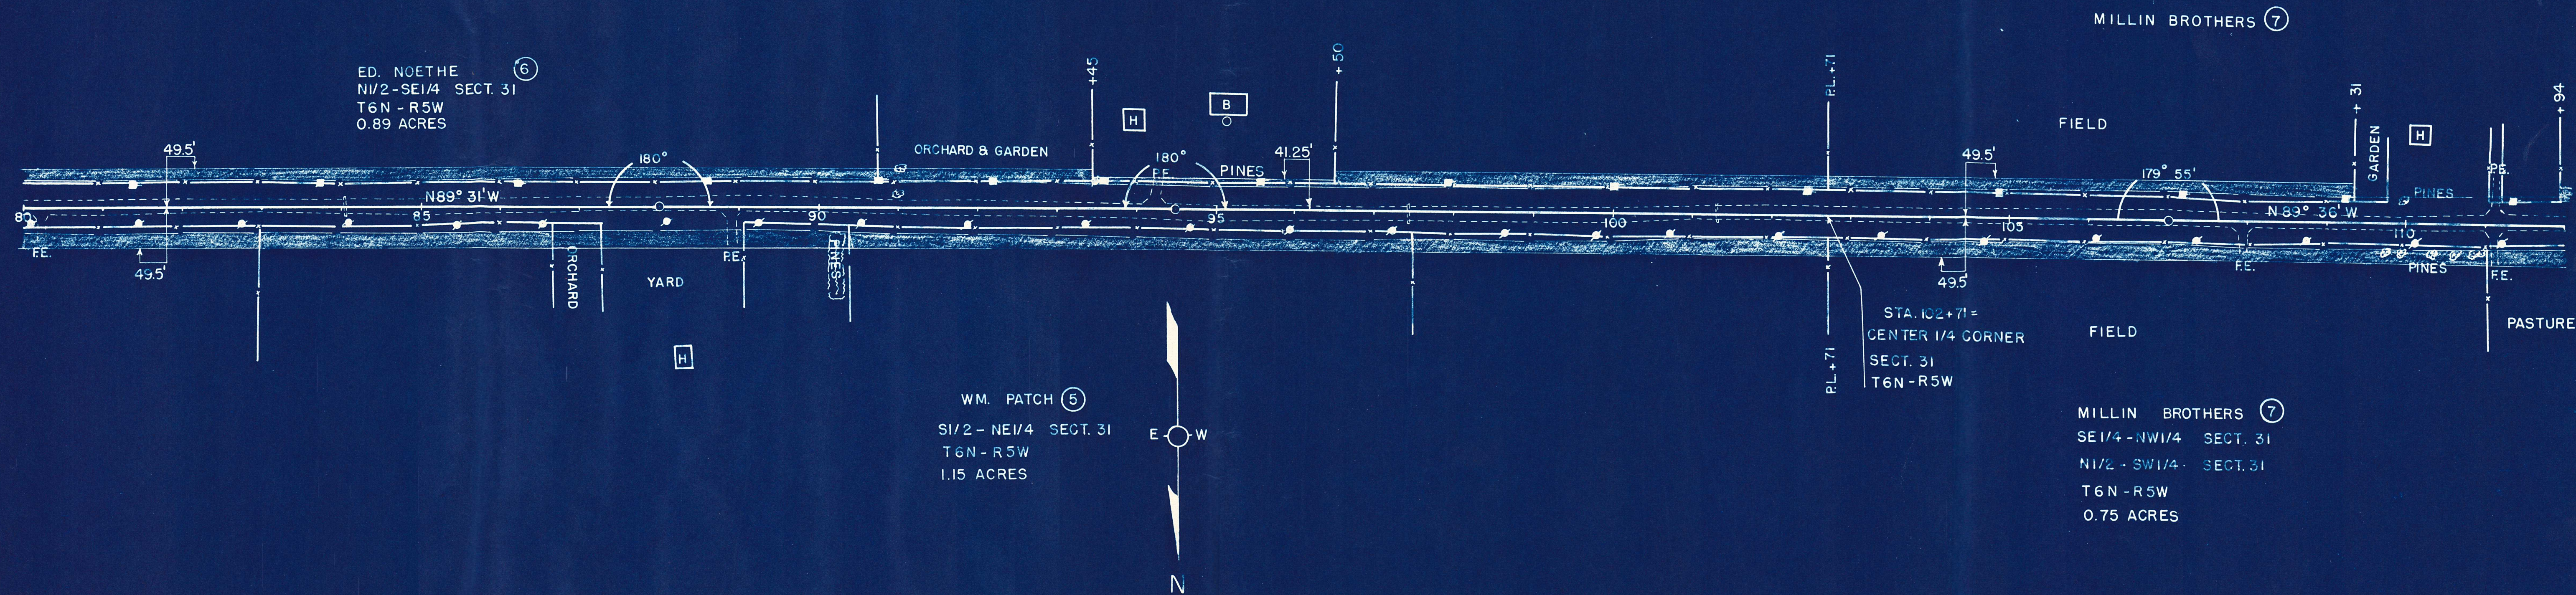


PLAN	NO.	DATE	BY	CHECKED	REVISION
SURVEYED					
PLOTTED					
ALIGNED					
RT. OF WAY					

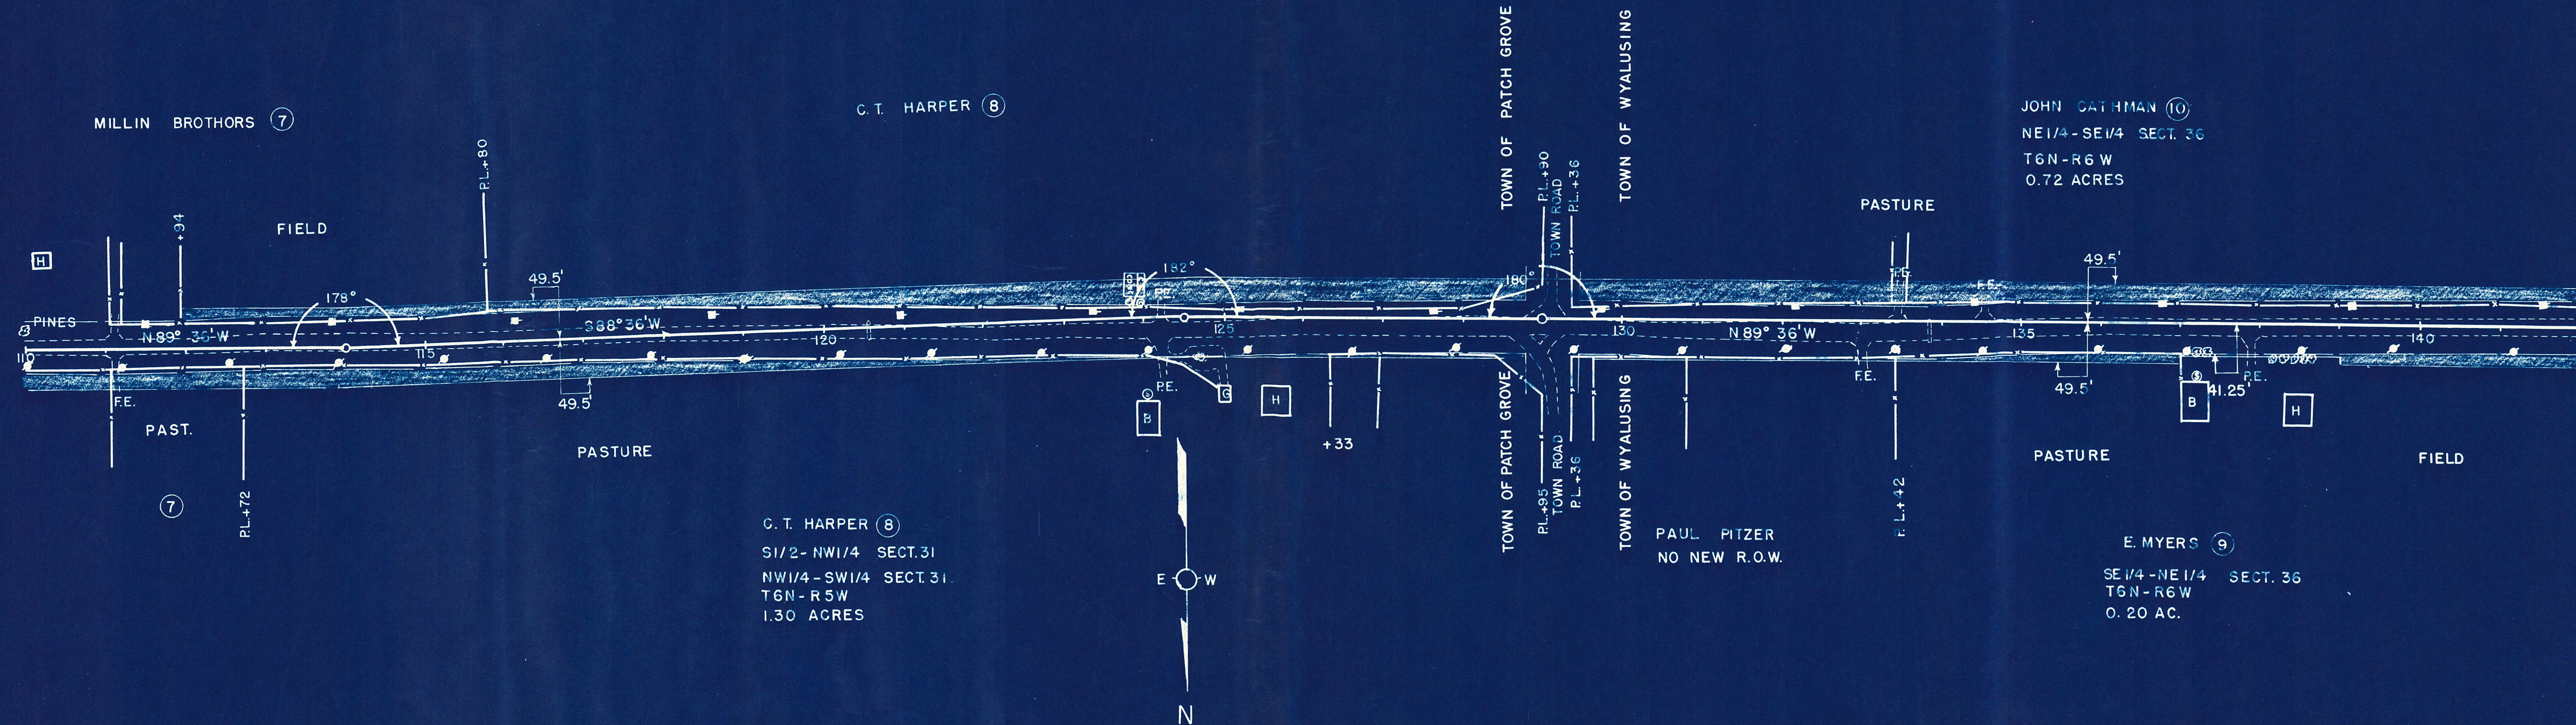

PLAN	NO.	DATE	BY	CHECKED	REVISION
SURVEYED					
PLOTTED					
ALIGNED					
CHECKED					
RT. OF WAY					

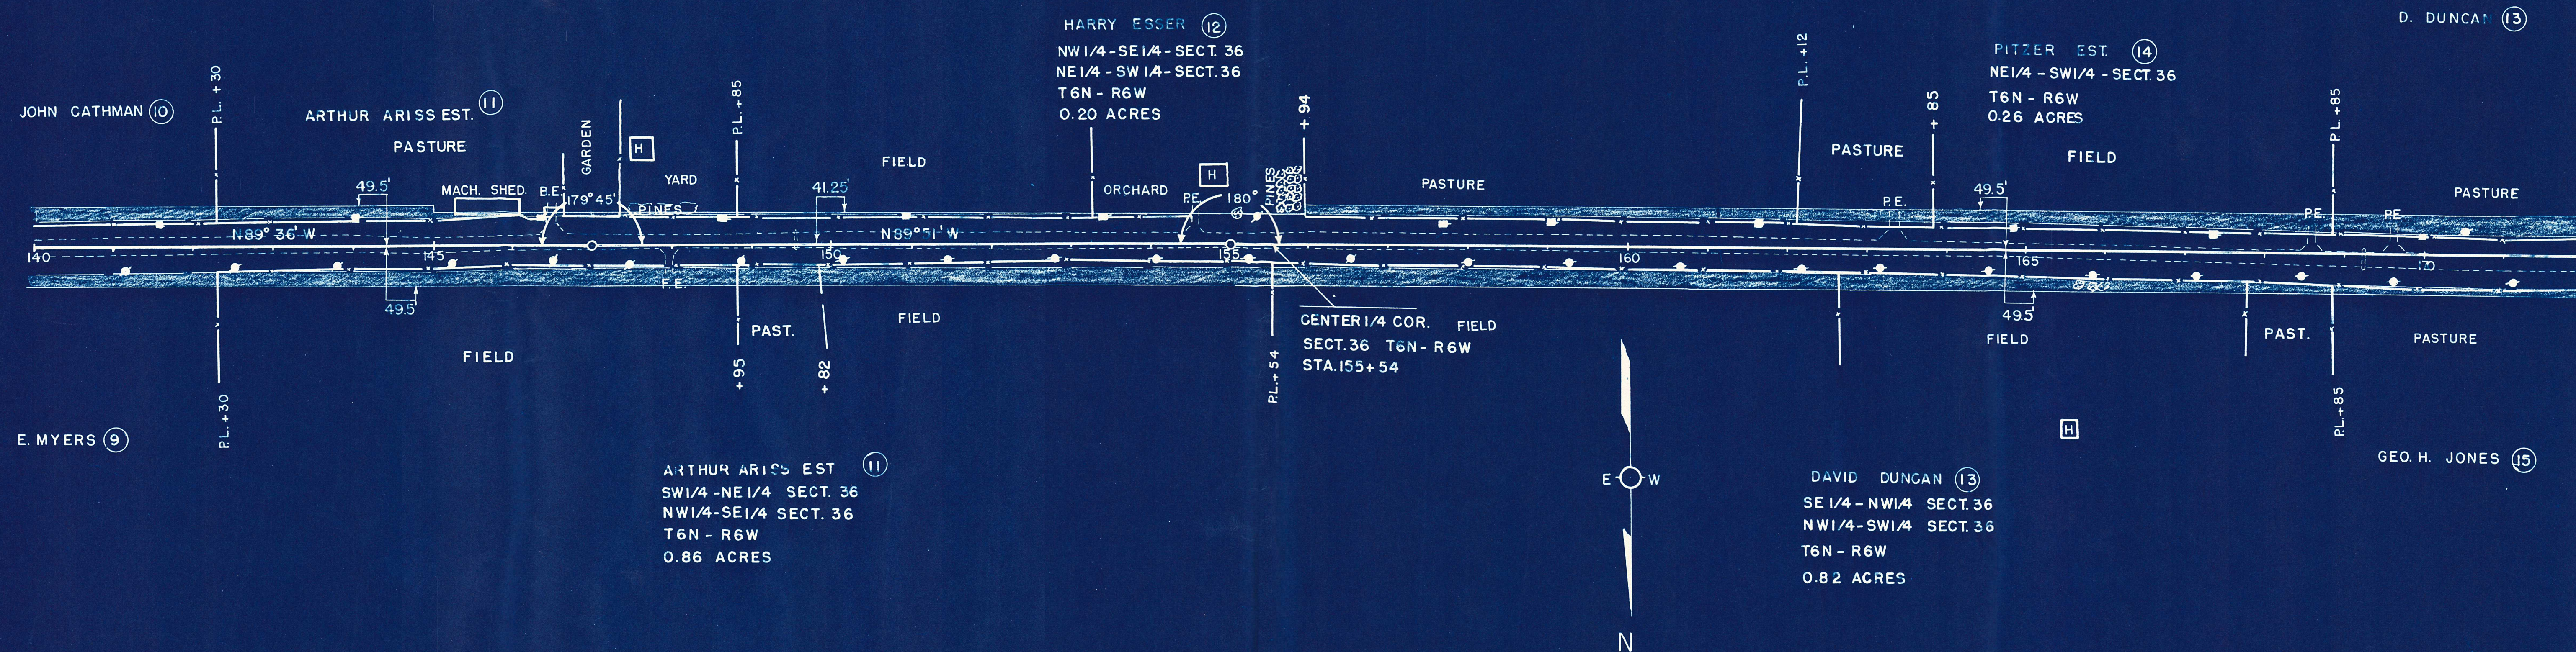

PLAN
SURVEYED
BY
DATE
NOTE BOOK
NO.
ALIGNMENT CHECKED
REL. OF WAY CHECKED

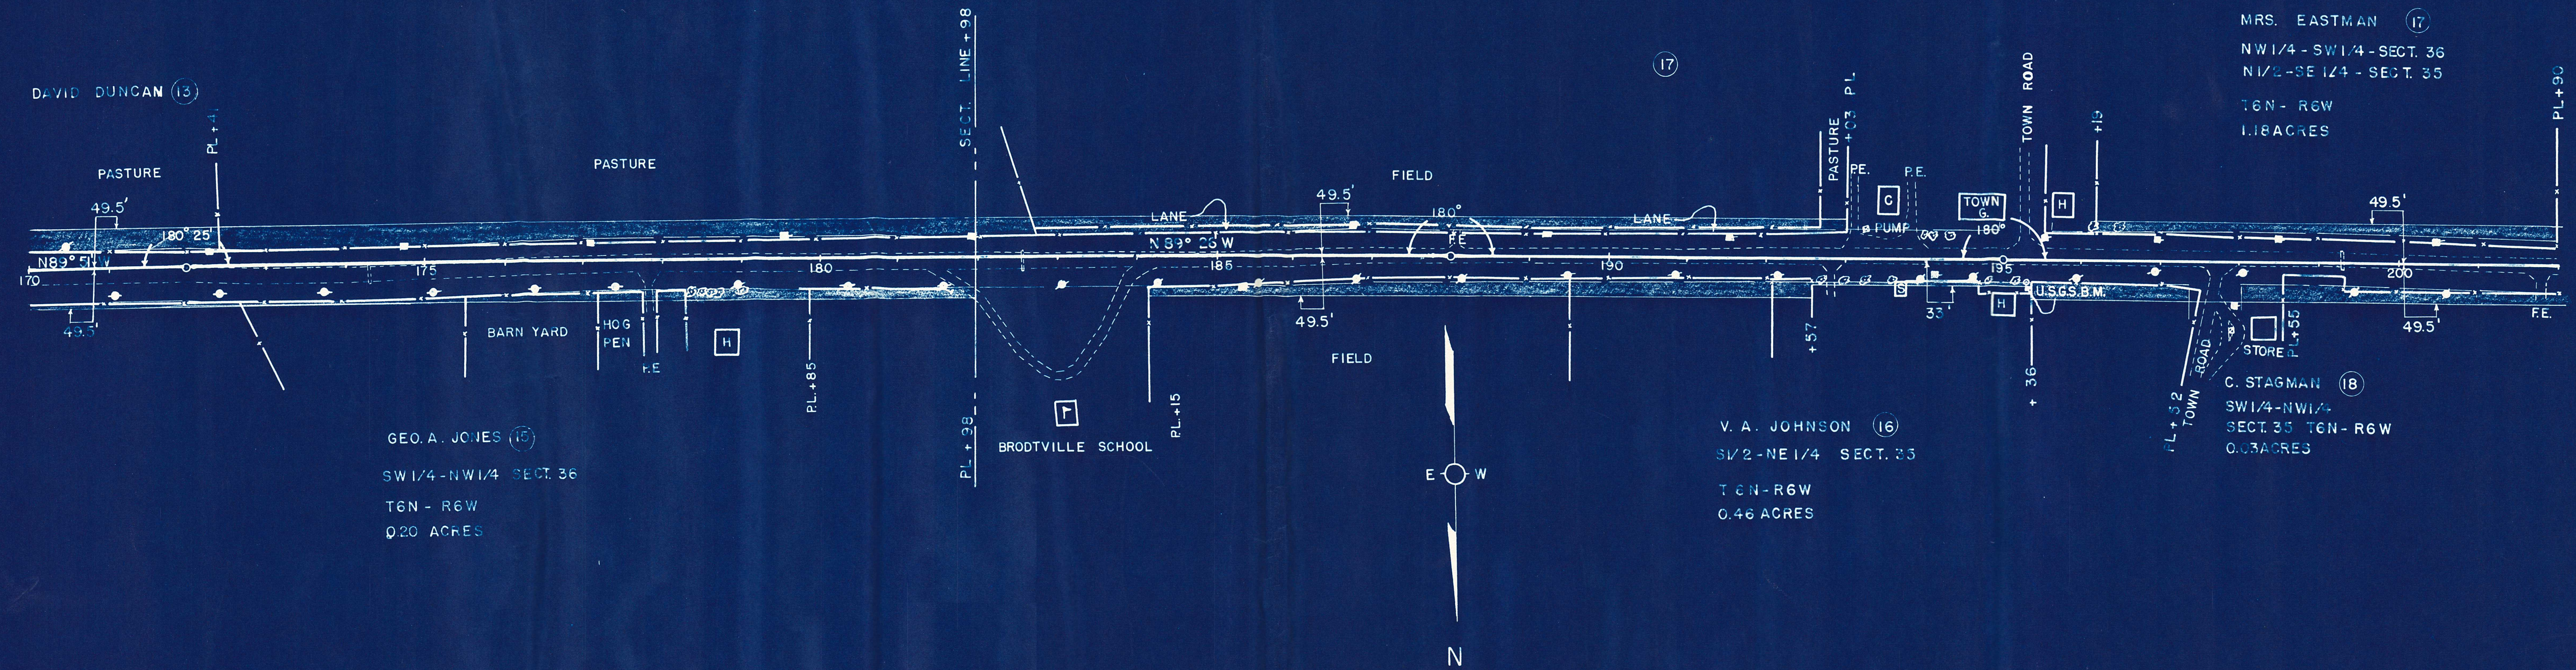



GEO. A. JONES (15)
SW 1/4 - NW 1/4 SECT. 36
T6N - R6W
0.20 ACRES

V. A. JOHNSON (16)
SW 1/2 - NE 1/4 SECT. 35
T6N - R6W
0.46 ACRES


MRS. EASTMAN (17)
NW 1/4 - SW 1/4 - SECT. 36
NE 1/2 - SE 1/4 - SECT. 35
T6N - R6W
1.18 ACRES

C. STAGMAN (18)
SW 1/4 - NW 1/4
SECT. 35 T6N - R6W
0.03 ACRES

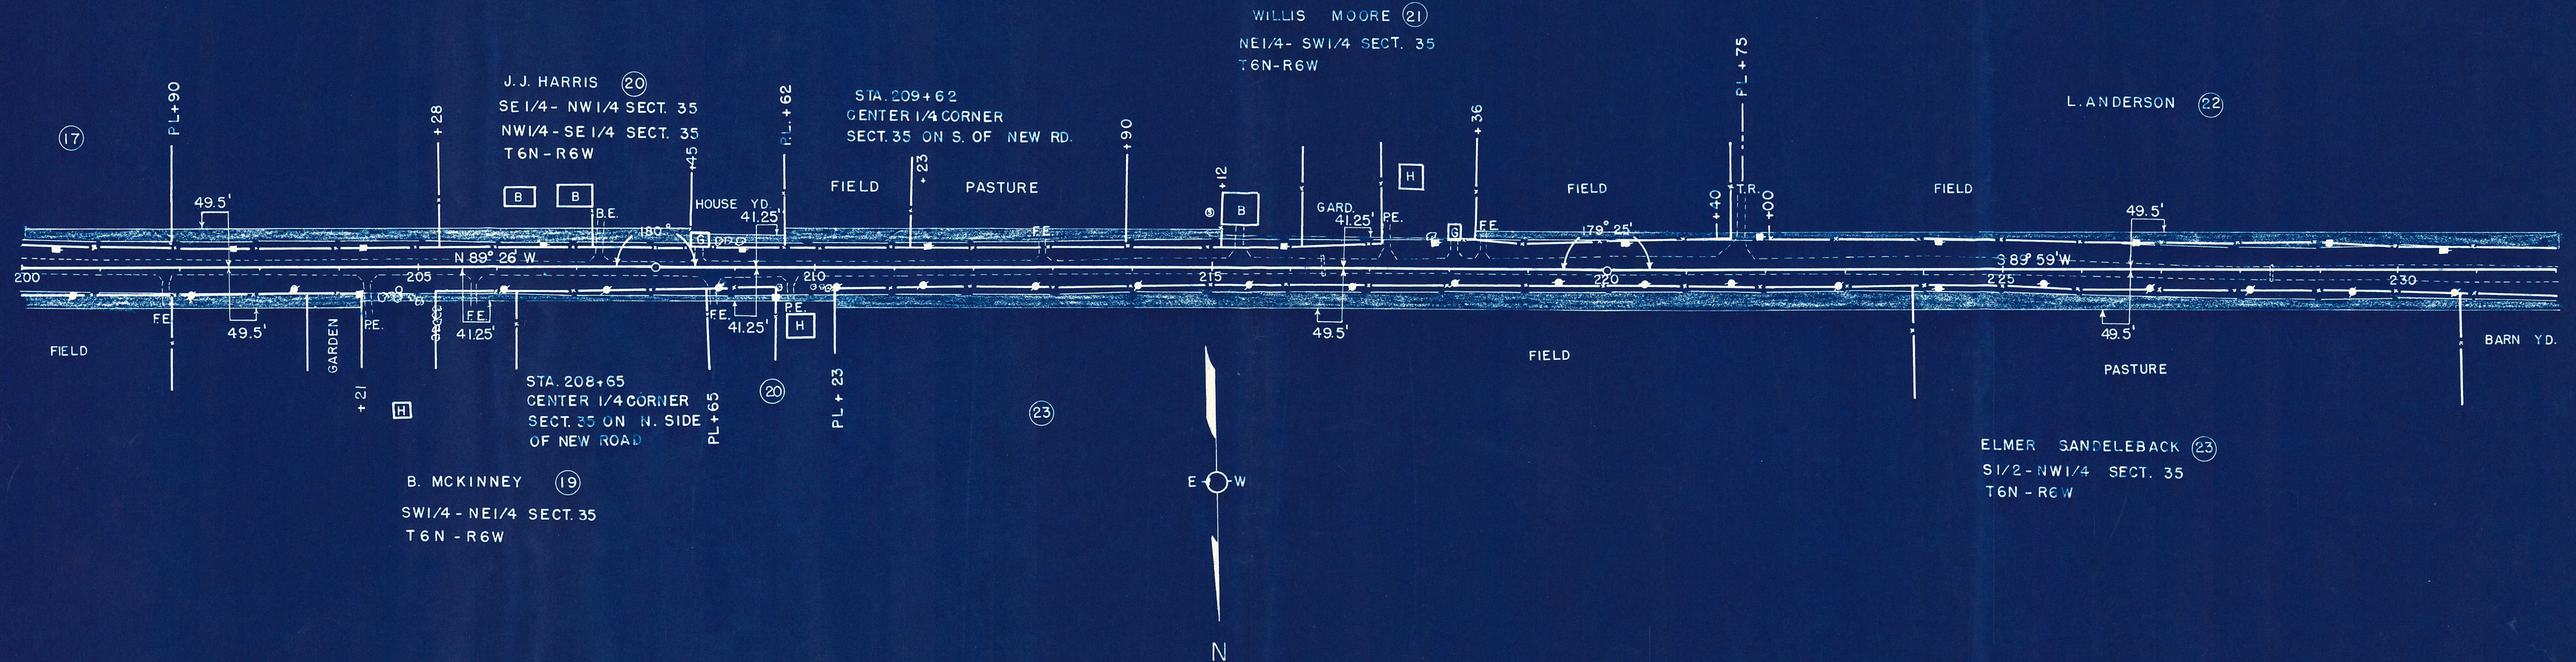


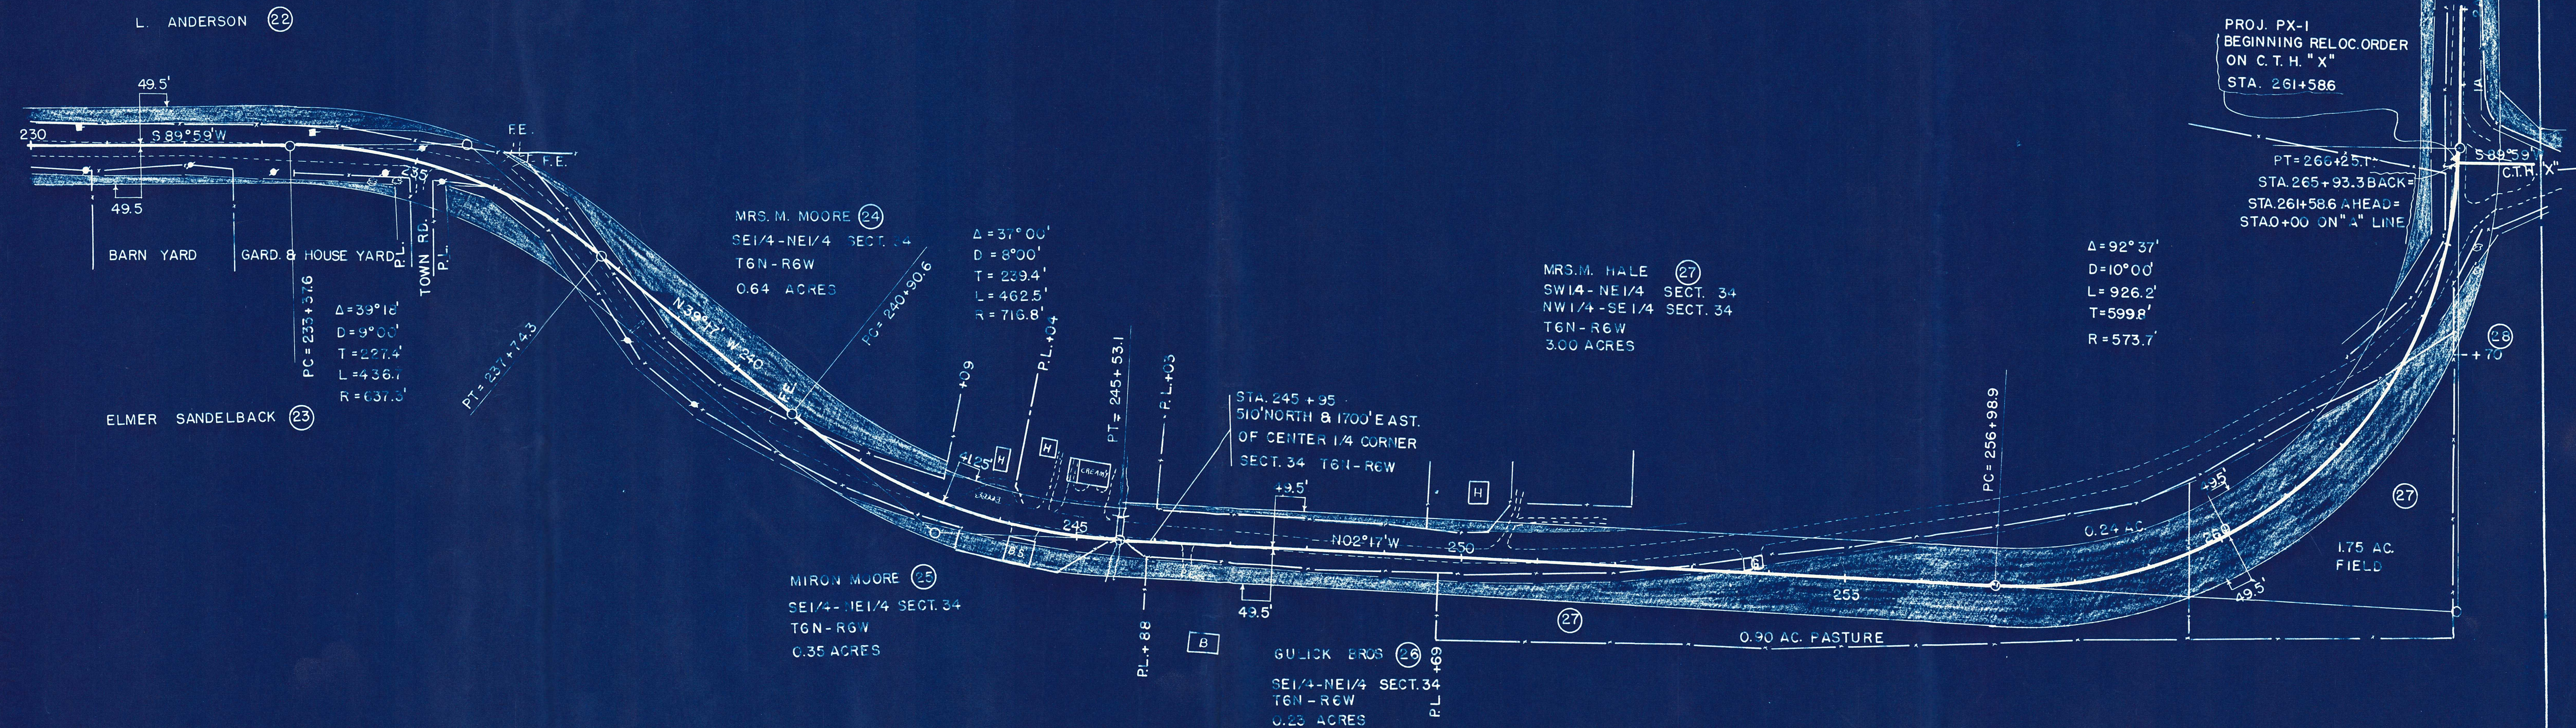


PLAN
SURVEYED
PLOTTED
NOTE BOOK
ALIGNMENT CHECKED
RT. OF WAY CHECKED
NO.

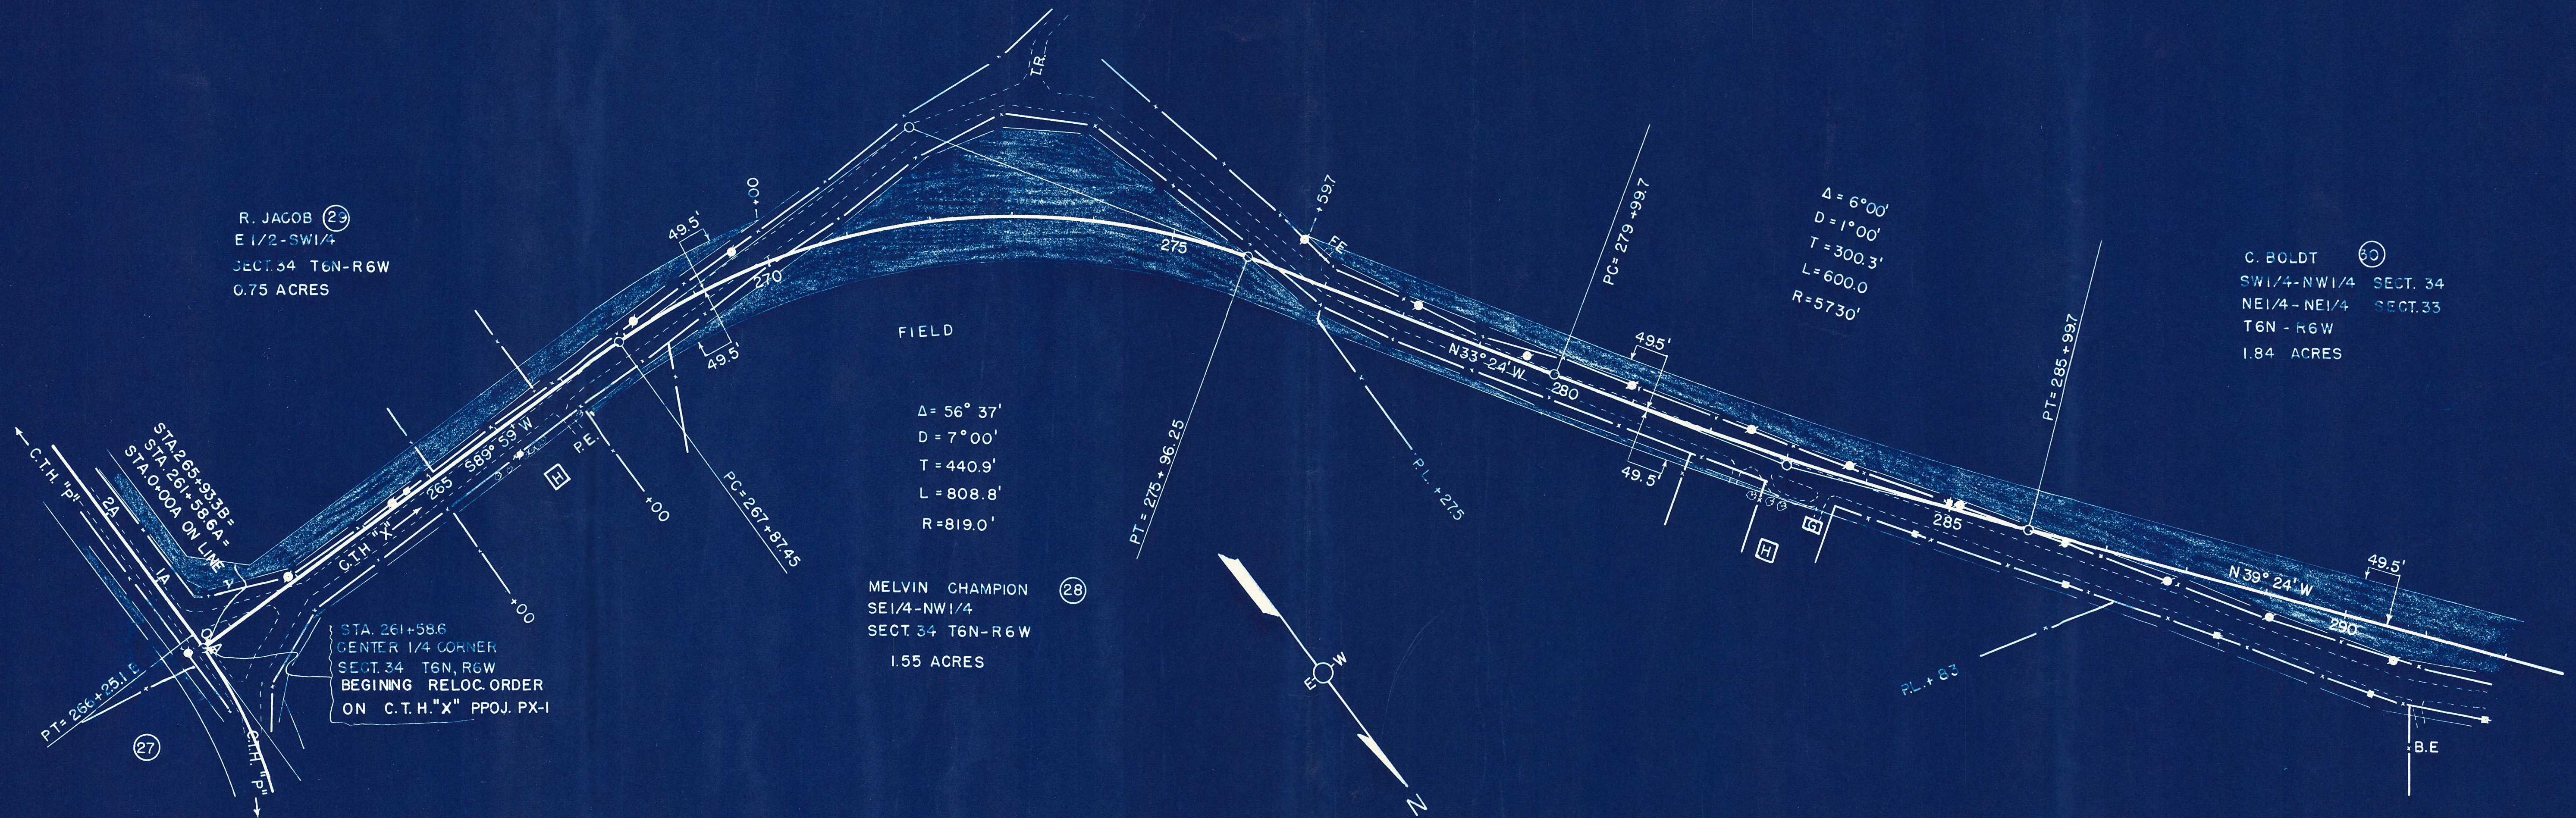

PLAN	SURVEY	DATE
NO. 1	PLOTTED	
NO. 2	ALIGNED	
NO. 3	CHECKED	
NO. 4	BY WAY CHECKED	

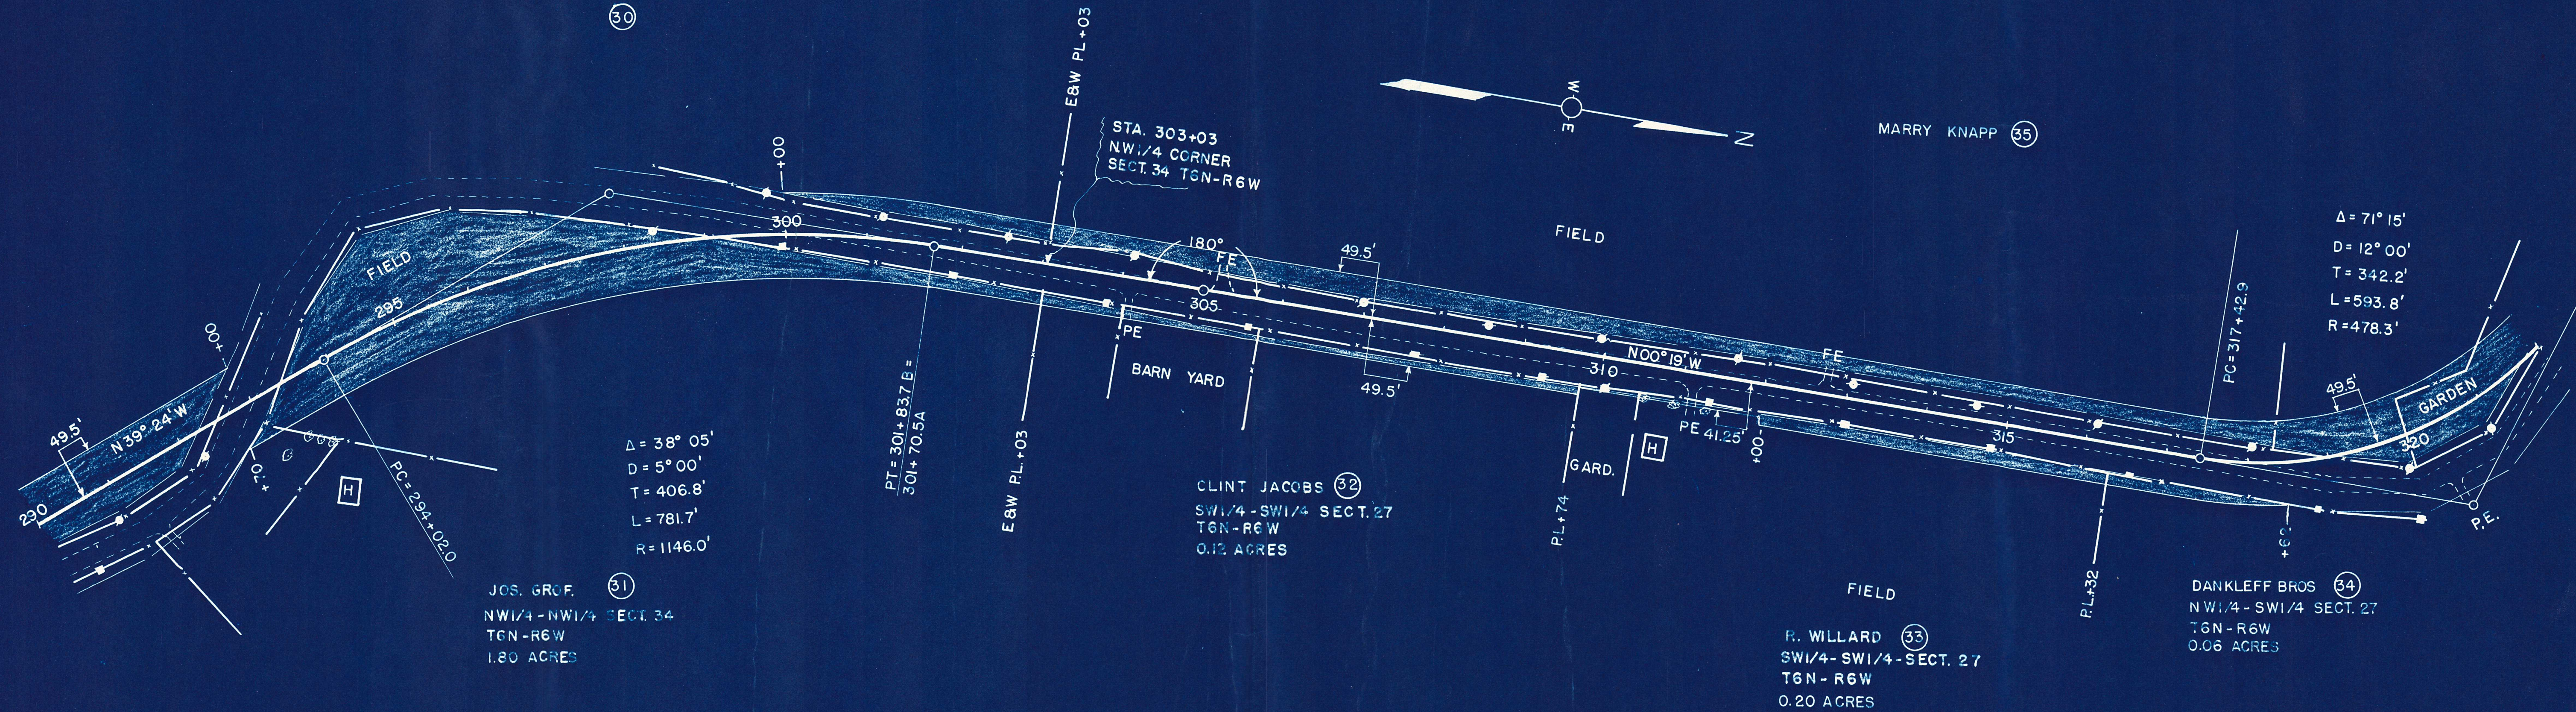

PLAN	SURVEYED	DATE
	PLOTTED	BY
	ALIGNMENT CHECKED	
	RT. OF WAY CHECKED	
NO.		

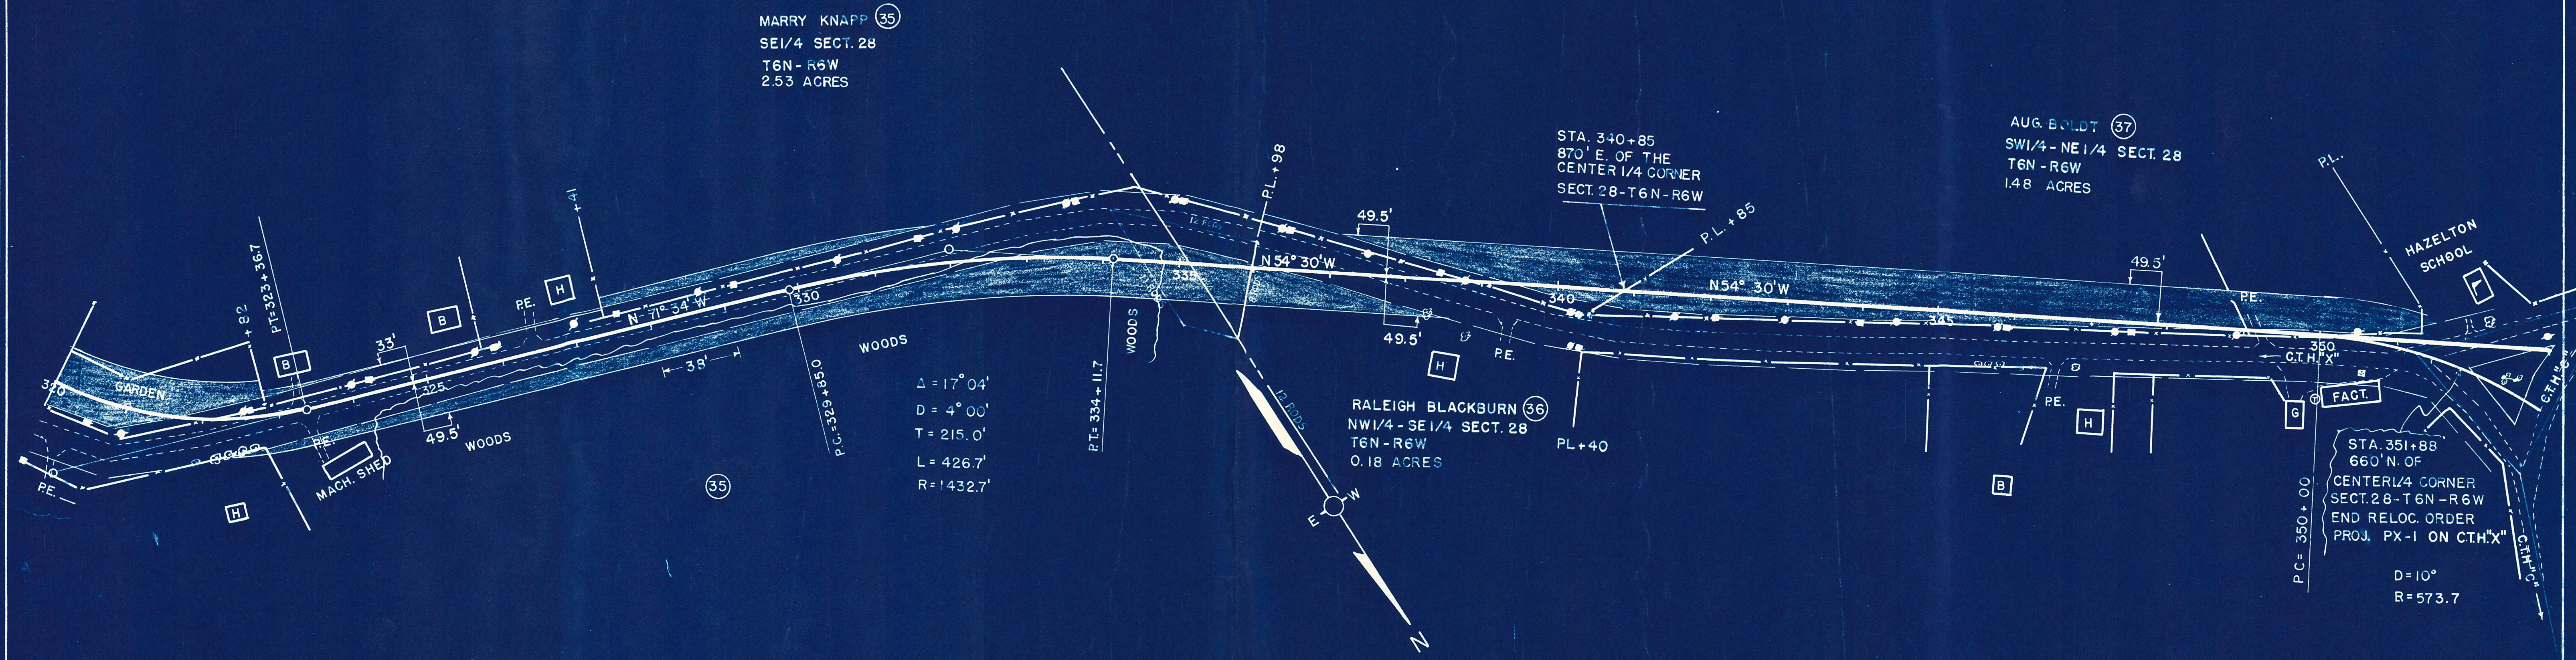

PLAN	DATE	BY	CHECKED
SURVEYED			
PLOTTED			
ALIGNED			
CHECKED			
PT. OF WAY CHECKED			
NO.			

