

REVISED
RELOCATION ORDER

BY

County Highway Committee of Grant, Wisconsin

THE GRANT COUNTY HIGHWAY COMMITTEE FINDS AND DETERMINES THAT:

The proper establishment, laying out, widening, enlarging, extending, constructing, improving, or maintaining a portion of highway currently designated as County Trunk Highway "VV", beginning at a point 530 feet north and 8 feet east of the center of Section 11, T 3 N, R 6 W, thence extending northerly to a point 1,934 feet north and 1,320 feet west of the southeast corner of Section 2, T 3 N, R 6 W, and on roads or lands in and about and along and leading to the same, requires certain relocations or change and the acquisition of lands or interests in lands as shown on the map or copy thereof marked Plat of Right of Way Required, Project S0 993, Section 1, State Trunk Highway 133 - County Trunk Highway "V" Road, (Muddy Hollow Section), County Trunk Highway "VV", Grant County, dated March 19, 1973, and revised March 15, 1974, the same being sheet number 4 through sheet number 4.3 inclusive and

Pursuant to its authority under Section 83.08, Wisconsin Statutes,
THE GRANT COUNTY HIGHWAY COMMITTEE ORDERS THAT:

(1) The said highway is hereby laid out and established to the lines and widths as shown on the said plat.

(2) The required lands and interests in lands as shown on the plat shall be acquired by the County Highway Committee.

The foregoing order was issued by the County Highway Committee and entered in the minutes of its meeting on Apr. 11, 1974.

Chas. A. Becker


Wendell Buttern

Bernard Philp

Nelson J. Huske

Clarence Schamp
Grant County Highway Committee

SHEET NO. 4 TITLE
SHEET NO. 4.1 SCHEDULE OF LANDS AND
INTERESTS REQUIRED
SHEET NO. 4.2-4.3 PARCEL SHEETS

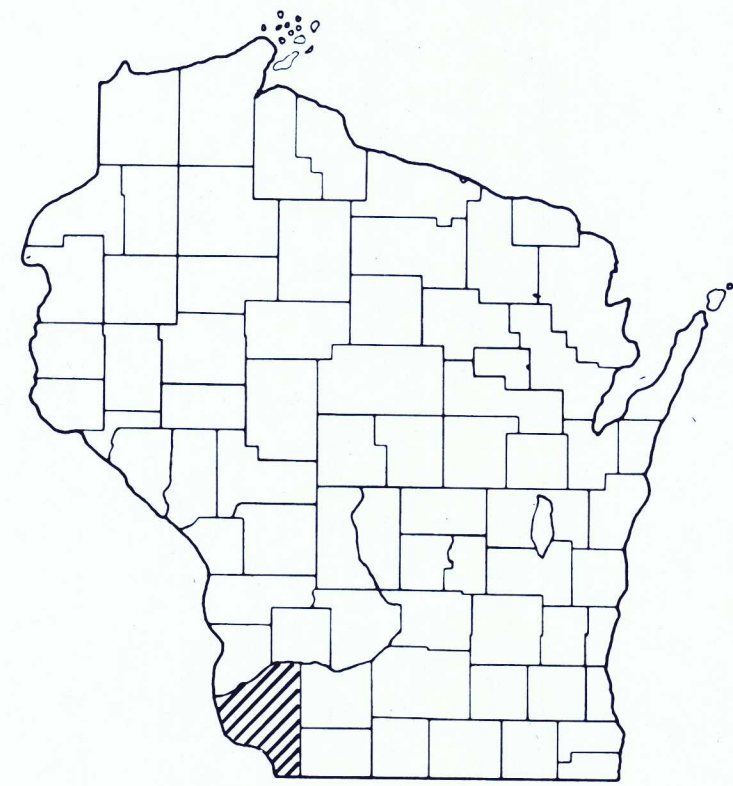

GRANT COUNTY

S.T.H. 133 - C.T.H. "V" ROAD

MUDDY HOLLOW SECTION

C. T. H. "VV"

PROJECT IDENTIFICATION NUMBER	FEDERAL PROJECT DESIGNATION
SECTION I	SO 993

END RELOCATION ORDER
PROJECT SO 993, SECTION I
STATION 261+00
1934' N. & 1320' W. OF THE S.E.
CORNER SECT. 2, T3N, R6W.

BEGIN RELOCATION ORDER
PROJECT SO 993, SECTION I
STATION 211+65
530' N. & 8' E. OF THE CENTER
OF SECT. 11, T3N, R6W.



LAYOUT
SCALE



TOTAL NET LENGTH OF CENTERLINE = 0.937 MILES

REVISION DATE	
MAR. 15, 74	

STATE OF WISCONSIN
COUNTY OF GRANT
GRANT COUNTY HIGHWAY COMMITTEE
PLAT OF RIGHT OF WAY REQUIRED

APPROVED FOR GRANT COUNTY BY

3/14/73
DATE
COMMISSIONER

CONVENTIONAL SIGNS			
STATE LINE		*HIGHWAY HIGHWAY SEPARATION	
COUNTY LINE		HIGHWAY OVERPASS	
TOWNSHIP AND RANGE LINES		*RAIL LINE OVERPASS	
SECTION LINE		ALL OTHER BRIDGES	
QUARTER LINE		STREAM OR RIVER	
SIXTEENTH LINE		LAKE	
NEW CENTERLINE		CATTLE PASS	
NEW R/W LINE		RELOCATED STREAM OR RIVER	
OLD R/W LINE		*TRAVELED WAY (Shown only in area of Frontage Roads, Interchanges or Dual Lanes)	
PROPERTY LINE		UNDERGROUND CABLE MARKER	
CORPORATE LIMITS		WELL	
SLOPE INTERCEPTS		STONE MONUMENT	
LOT, TIE AND OTHER MINOR DASHED LINES		SEPTIC TANK	
UNDERGROUND FACILITY (POWER, TELEPHONE, TELEGRAPH, GAS, ETC.)		WINDMILL	
NO ACCESS			
LIMITED HIGHWAY EASEMENT			

STANDARD ABBREVIATIONS	
ACRE	AC.
ABANDON	ABDN.
BARN	B.
CONCRETE	CONC.
CORN CRIB	C.C.
GARAGE	G.
HOUSE	H.
LIMITED HIGHWAY EASEMENT	L.H.E.
PROPERTY LINE	P.L.
PERMANENT	PERM.
REMAINING	REM.
SHED	S.
TANGENT	TAN.
TEMPORARY	TEMP.

SCHEDULE OF LANDS AND INTERESTS REQUIRED

PARCEL NUMBER	SHEET NUMBER	OWNER	INTERESTS REQUIRED	ACRES FEE	ACRES L.H.E.
1					
2					
3					
4					
5					
6					
7					
8					
9					
10					
11	4.2 - 4.3	MELCHER KIRSCHBAUM ESTATE	FEE & L.H.E.	7.60	0.17
12	4.3	RALPH HEMPLE	FEE	0.70	
13	4.3	WILBUR K. BUSCHBOM ETUX	FEE	0.20	
14	4.3	BERNARD L. BERNHARDT	FEE	1.87	
15					
16					
REVISION DATE	PROJECT I.D.	SHEET NUMBER	TOTAL SHEETS
MAR. 15, '74	SECTION I	4.1	
	FEDERAL PROJECT DESIGNATION		
	SO 993		
	S.T.H. 133 — C.T.H. "VV"		
	C.T.H. "VV" GRANT COUNTY		
	DATE MARCH 19, 1973		
CONST. PROJECT			

REVISION DATE	PROJECT I.D.	SHEET NUMBER	TOTAL SHEETS
MAR. 15, '74	SECTION 1	4.2	
	FEDERAL PROJECT DESIGNATION		
	SO 993		
	PLAT OF RIGHT OF WAY REQUIRED		
	C.T.H. "VV"		
	GRANT COUNTY		
	SCALE		
	0 100 200 Ft.		
	DATE		
	MARCH 19, 1973		
	Const. Project		

NOTE:
• DENOTES IRON PIPES
ESTABLISHED BY CULLEN,
SCHULTZ & ASSOCIATES,
DUBUQUE, IOWA

NOTE:
BEARINGS SHOWN ON THIS PLAT
ARE THE TRUE BEARINGS OF
EACH TANGENT TO THE
NEAREST MINUTE

NOTE:
BEARINGS SHOWN ON THIS PLAT
AS (N 0° 00') ARE THE BEARINGS
USED FOR DEED ON PARCEL 11

⑪
MELCHER KIRSCHBAUM ESTATE
57.4 ACRES TOTAL
46.9 ACRES REMAINING

L.H.E. FOR DRAINAGE
0.17 ACRES TEMP

P.I. = 220+00
I = 277° 45'
Δ = 97° 45'
D = 12° 00'
T = 546.89
L = 814.58
E = 248.52
R = 477.50

BEGIN RELOCATION ORDER
PROJECT SO 993, SECTION 1
STATION 211+65

NE - SW

NW - SE

FARWELL CORPORATION

U.S. GOVERNMENT

SE - NW

SW - NE

NE - NW

NW - NE

TOWN OF CASSVILLE

