WISCONSIN DEPARTMENT OF TRANSPORTATION

GRANT

	DATE	MILEAGE FOR LOCAL ROADS/STREETS
(1)	4-1-96	5.42
(2)	1-1-98	,
(3)	4-1-98	,

LOCAL ROADS/STREETS
Certified in accordance with sec. 86.30 Wis. stat.

Signature: Roger L Kingery Date: 9-23-97

Title: CLERK/TREASURER

(1) THIS DATA REPRESENT THE LAST CERTIFIED MILEAGE AS CORRECTED BY THE DISTRICT WHICH MAY HAVE BEEN USED FOR PAST TRANSPORTATION AIDS.

(2) THE TOWN CHAIRMAN OR CITY/VILLAGE CLERK IS TO FILL IN THE MILEAGE TO BE CERTIFIED AS OPEN TO THE PUBLIC AS OF THE FOLLOWING JANUARY, INCLUDING THE NEW CHANGES THAT ARE MADE ON THE PLAT.

(3) THIS DATA REPRESENTS MILEAGE ADJUSTMENTS MADE BY THE D.O.T. DISTRICT DUE TO FIELD VERIFICATION, INVENTORY, ANNEXATION, ETC. TRANSPORTATION AIDS PAYMENTS MAY BE MADE BASED ON THIS FIGURE.

LEGEND

STATE TRUNKS	CONN. HIGHWAY	COUNTY TRUNKS	LOCAL ROAD/STREETS	RUSTIC ROAD	Non-pay ROAD/STREETS	CORPORATE LIMITS	COUNTY BOUNDARY

Year of last complete inventory - 1991

The last assigned road number is 00118

IOWA

	DATE	MILEAGE FOR LOCAL ROADS/STREETS
(1)	4-1-96	0.24
(2)	1-1-98	,
(3)	4-1-98	,

LOCAL ROADS/STREETS
Certified in accordance with sec. 86.30 Wis. stat.

Signature: Date:

Title:

(1) THIS DATA REPRESENT THE LAST CERTIFIED MILEAGE AS CORRECTED BY THE DISTRICT WHICH MAY HAVE BEEN USED FOR PAST TRANSPORTATION AIDS.

(2) THE TOWN CHAIRMAN OR CITY/VILLAGE CLERK IS TO FILL IN THE MILEAGE TO BE CERTIFIED AS OPEN TO THE PUBLIC AS OF THE FOLLOWING JANUARY, INCLUDING THE NEW CHANGES THAT ARE MADE ON THE PLAT.

(3) THIS DATA REPRESENTS MILEAGE ADJUSTMENTS MADE BY THE D.O.T. DISTRICT DUE TO FIELD VERIFICATION, INVENTORY, ANNEXATION, ETC. TRANSPORTATION AIDS PAYMENTS MAY BE MADE BASED ON THIS FIGURE.

LEGEND

STATE TRUNKS	CONN. HIGHWAY	COUNTY TRUNKS	LOCAL ROAD/STREETS	RUSTIC ROAD	Non-pay ROAD/STREETS	CORPORATE LIMITS	COUNTY BOUNDARY

Year of last complete inventory - 1991

The last assigned road number is 00100

SEND TO COUNTY CLERK

VILLAGE OF

LIVINGSTON

TOWN: CLIFTON & MIFFLIN
COUNTY: GRANT & IOWA
(22-147 – GRANT)
(25-147 – IOWA)

Legend

- Railroad
- Bridge
- School
- Cemetery
- City, Village Town Hall
- Airport
- Unincorporated

N

SCALE IN FEET
0 500 1500 2500
0 .05 .1 .2 .3 .4 .5
SCALE IN MILE
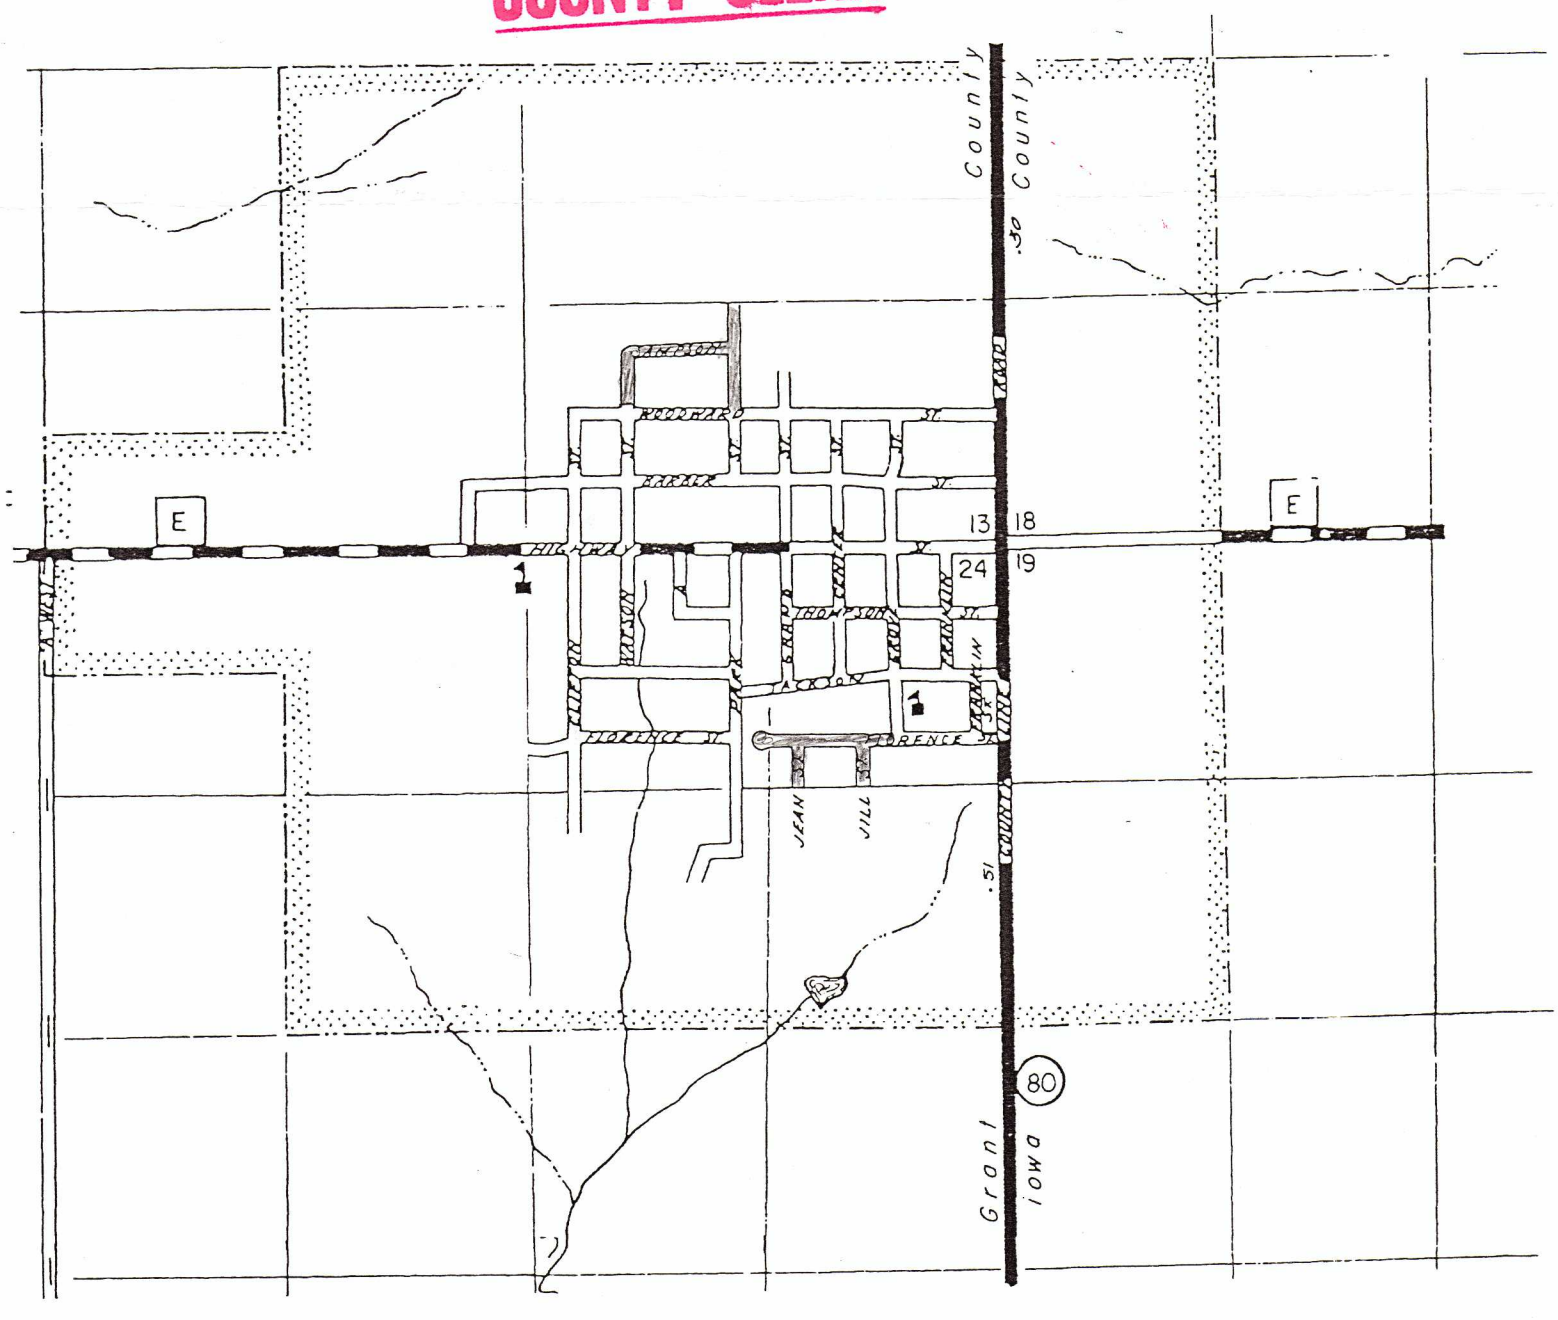
GRANT - IOWA