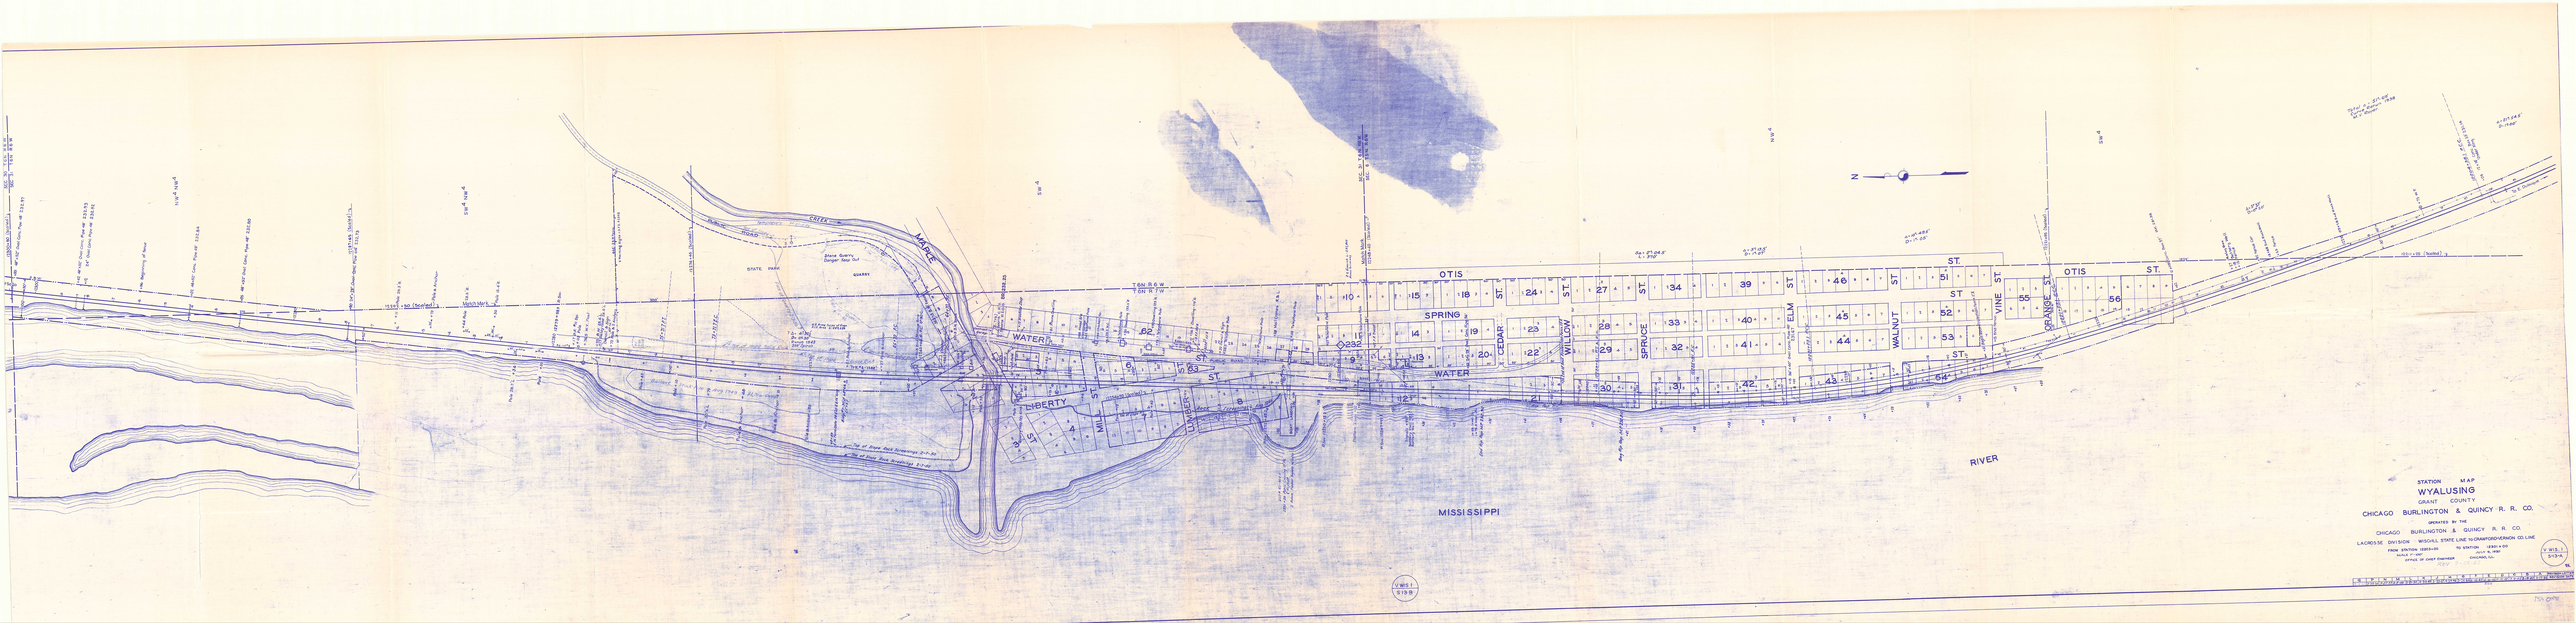
STATION MAP
WYALUSING
GRANT COUNTY
CHICAGO BURLINGTON & QUINCY R. R. CO.
OPERATED BY THE
CHICAGO BURLINGTON & QUINCY R. R. CO.
LACROSSE DIVISION WISCOLL STATE LINE N.DAKOTA/SOUTH DAKOTA CO. LINE
FROM STATION 1889+00 TO STATION 1930+00
SCALE 1"=100' DATE 9, 1950
OFFICE OF CHIEF ENGINEER CHICAGO, ILL.
V. 913.
S-13-A
OTIS
ST.
SPRING
WATER
CEDAR
WILLOW
SPRUCE
ELM
WALNUT
VINE
PEARSE
LIBERTY
MILL
CHARLES
MARIE
RIVER
MISSISSIPPI
STATE PARK
Stone Quarry Danger Near Out
QUARRY
V.W.S.T.
S-13-B