


COUNTY AND HIGHWAY	ROUTE AND SECTION	CLASS AND AGREEMENT		FEDERAL DIVISION OFFICE	SHEET NUMBER	TOTAL SHEETS
		STATE	FEDERAL			
22.1	30.1		11.22	WIS. 5N	4	

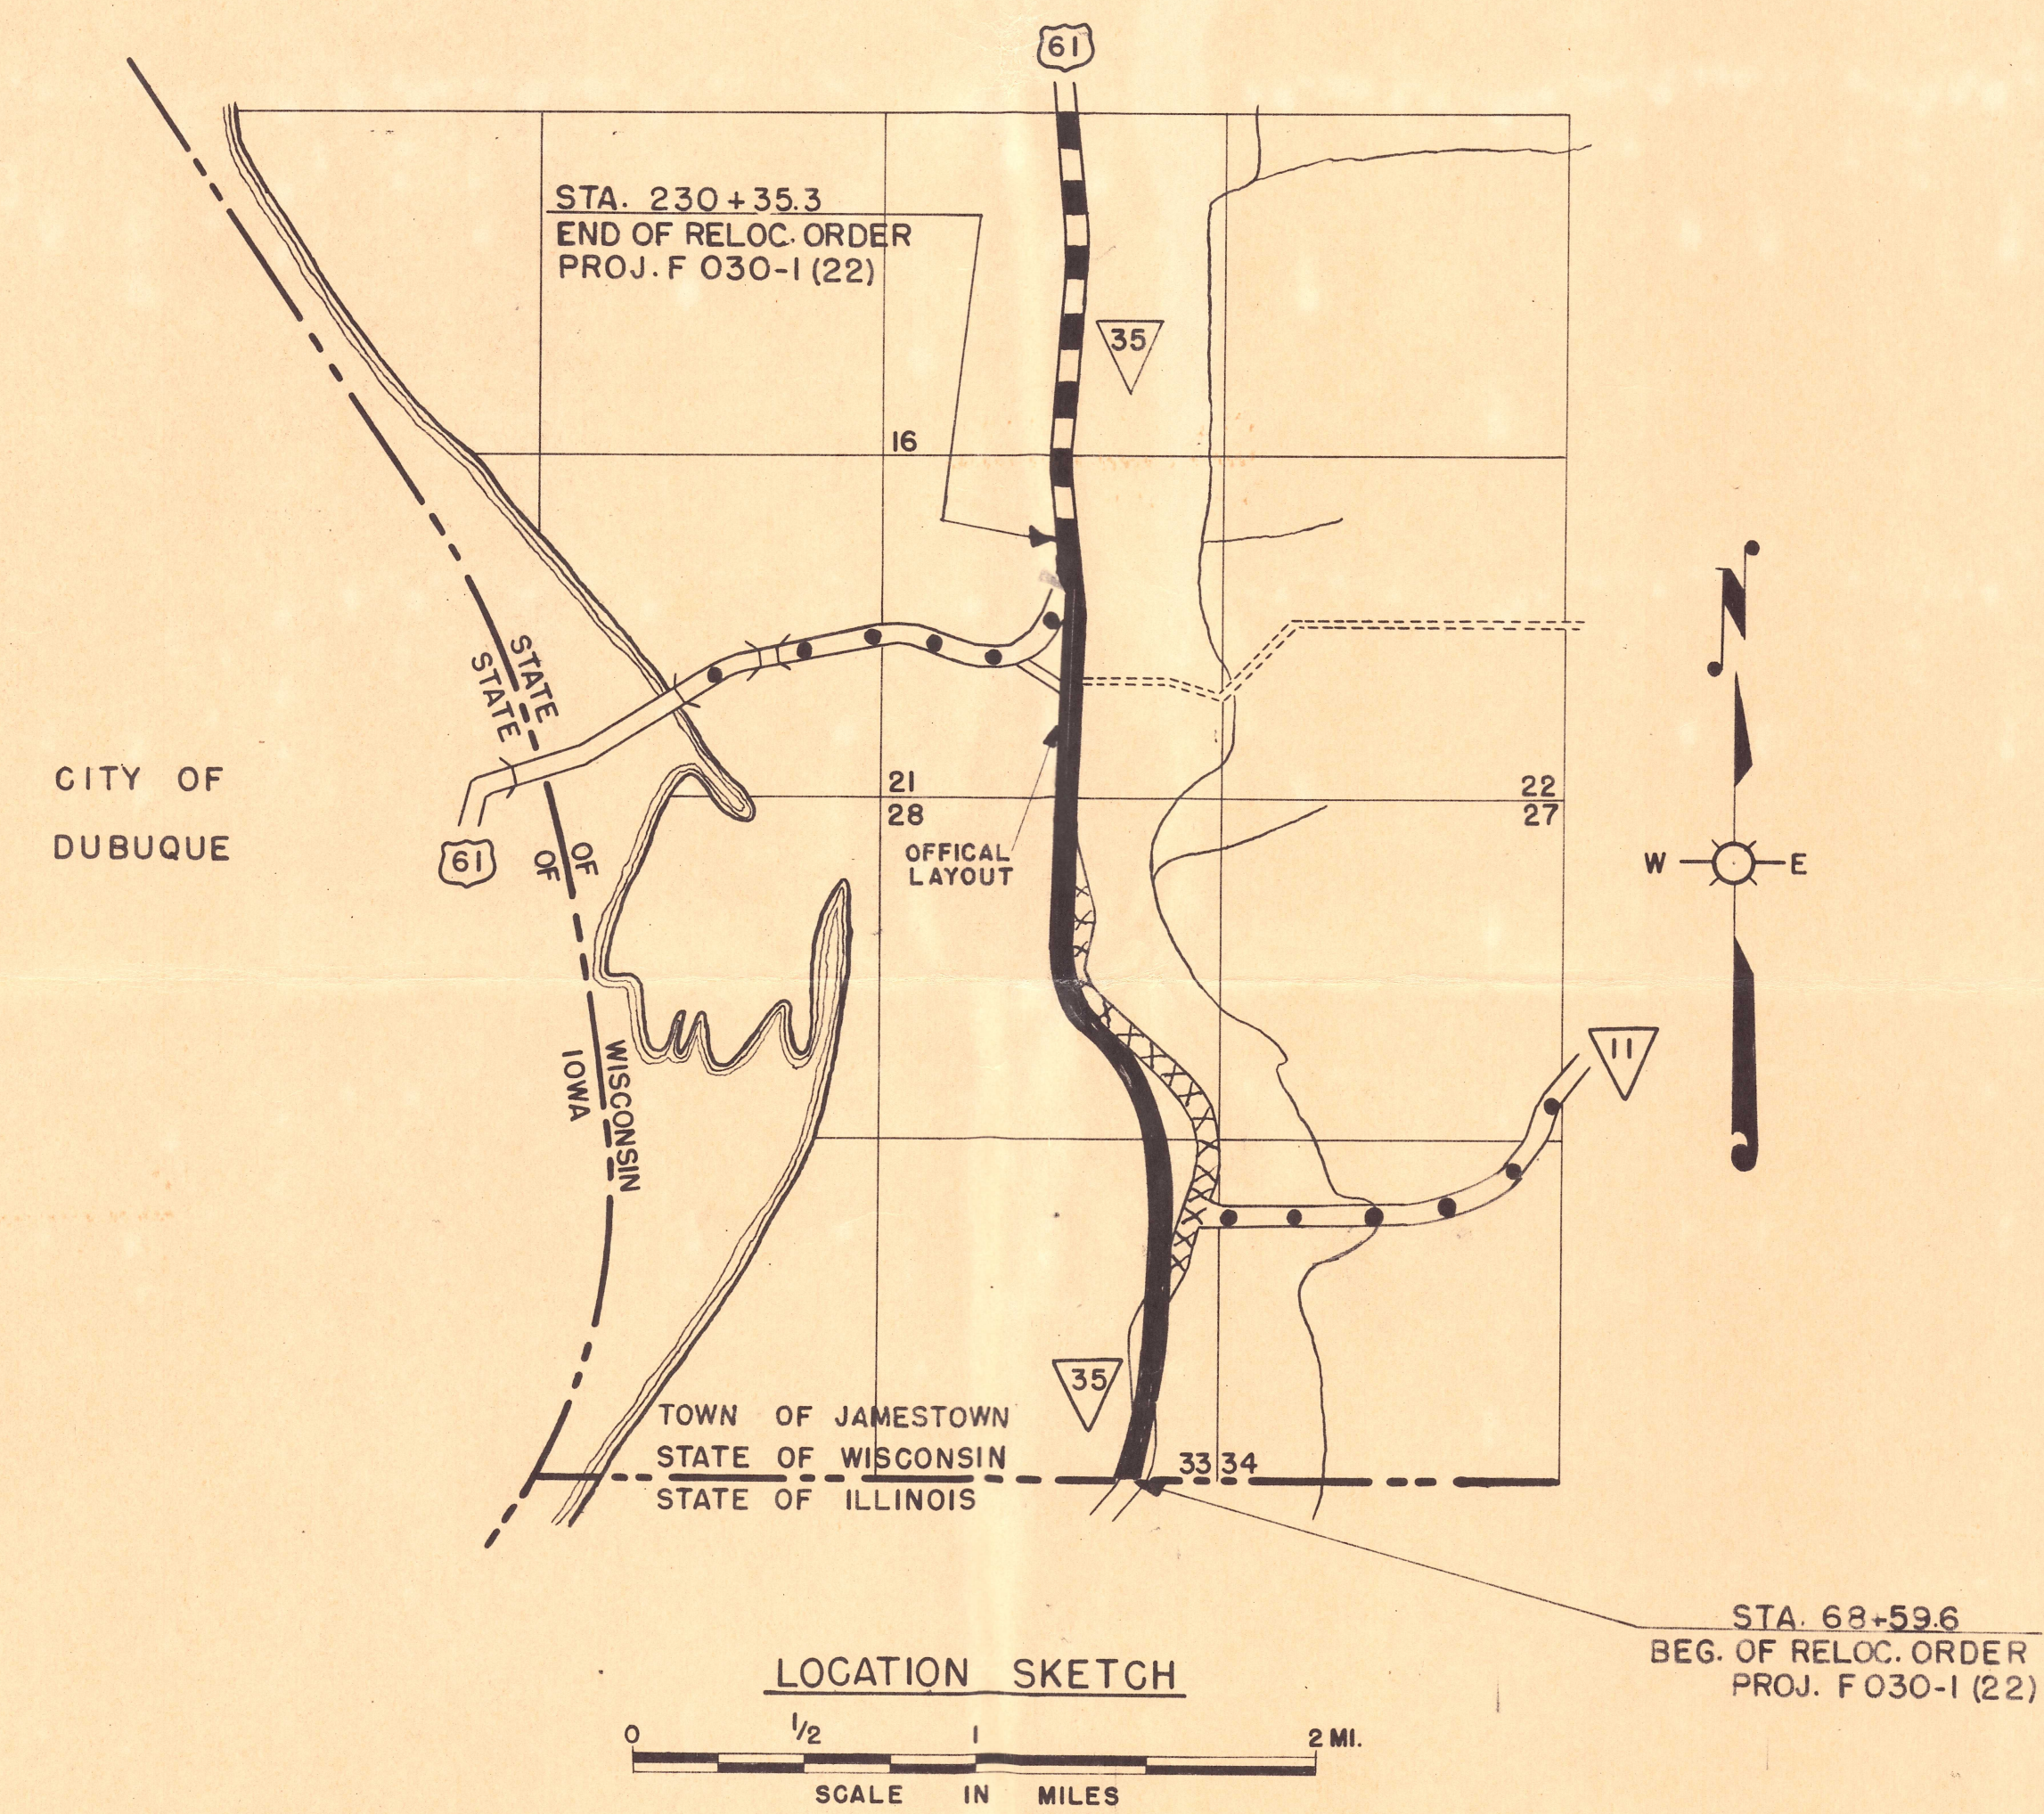

SCHEDULE OF LANDS AND INTERESTS REQUIRED					
PARCEL	OWNER	ACRES REQD	RODS OF FENCING TO BUILD	RODS OF FENCING TO MOVE	INTEREST REQUIRED
1	PHILIP LARKIN	2.81		101	HIGHWAY EASEMENT
2	NICK GEHL	3.18		88	" "
3	HARRY DONAR	2.75		102	" "
4	OLIVER E. KIELER	4.50	114	42	" "
5	ALBERT MANEMANN	1.41	50		" "
6	GEORGE P. SIEGERT	0.08		8	" "
7	CORNELIUS COAGAN	3.97	136		" "
8	HENRY GILLES	2.94	88		" "
9	LOUIS SCHALLER	0.03		11	" "
10	GEORGE F. WEBER	4.24	90		" "
11	HENRY G. FREESE	3.13	120		" "
12	FED. LAND BANK	0.37		31	" "
13	CHARLES M. GAIN	1.21		135	" "
14	HERMAN STUMPF	0.27			" "
15	CHRIS LENSTRA	1.65		109	" "
16	MICHAEL KIRSCHBERG	0.35			" "
17	FRANK VONDRAN	0.08			" "

STATE HIGHWAY COMMISSION OF WISCONSIN
PLAT OF RIGHT OF WAY REQUIRED
PROJECT NO. F 030-1 (22)
ILLINOIS STATE LINE — U.S.H. 61 ROAD
S.T.H. NO. 35 GRANT COUNTY
SCALE
LENGTH= 3.028 MILES
DATED JAN. 24, 1950

595' N & 330' E OF
N 1/4 COR. OF SEC.
28 T1N-R2W

S 1/4 CORNER
SEC. 21 T1N-R2W

NE-NW

NW-NE

Δ 12° 31'
D 0° 30'
T 1256.8
L 2503.3
R 11,460.0

SE-NW

SW-NE

CENTER OF
SEC. 28 T1N-R2W


60' N. & 46' E. OF CTR. OF
SEC. 28 T1N-R2W

Δ 48° 35'
D 3° 00'
T 862.1
L 1619.4
R 1910.0

NE-SW

NW-SE

STA. 230+35.3
END OF RELOC. ORDER
PROJ. F 030-1 (22)
1770' N. & 565' E. OF
CTR. OF SEC. 21 T1N-R2W

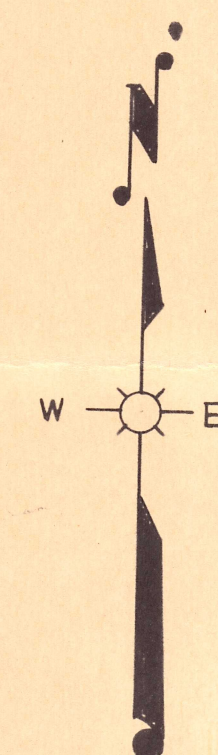

CENTER OF
SEC. 21 T1N-R2W

Δ 14° 30'
D 3° 00'
T 243.0
L 483.3
R 1910.0

COUNTY AND HIGHWAY	ROUTE AND SECTION	CLASS AND AGREEMENT		FEDERAL DIVISION OFFICE	SHEET NUMBER	TOTAL SHEETS
		STATE	FEDERAL			
22.1	30.1		11.22	WIS. 5N	4.2	

STATE HIGHWAY COMMISSION OF WISCONSIN
PLAT OF RIGHT OF WAY REQUIRED
PROJECT NO. F 030-1 (22)
ILLINOIS STATE LINE — U.S.H. 61 ROAD
S.T.H. NO. 35 GRANT COUNTY
SCALE
0 100' 200' 400'
LENGTH: 3.028 MILES
DATED JAN. 24, 1950

