


COUNTY AND HIGHWAY	ROUTE AND SECTION	CLASS AND AGREEMENT		FEDERAL DIVISION OFFICE	SHEET NUMBER	TOTAL SHEETS
		STATE	FEDERAL			
				WIS. 5N	4	

SCHEDULE OF LANDS AND INTERESTS REQUIRED			
PAR. NO.	OWNER	INTERESTS REQUIRED	ACRES
1	MRS. JOHN ALTMAN	HIGHWAY EASEMENT	0.45
2	CHAS. TAYMAN	" "	0.52
3	CANNING CO.	" "	0.06
4	OTTO VALENTINE	" "	2.96
5	AL. MANGERS	" "	0.75
6	NICK ESSER	" "	8.69
7	LOUIS KLEIN	" "	2.15
8	OTTO KIRSCHBAUM	" "	3.08
9	CANNING CO.	" "	2.28
10	CONRAD BREWER	" "	0.12
11	HERMAN BREWER	" "	0.80

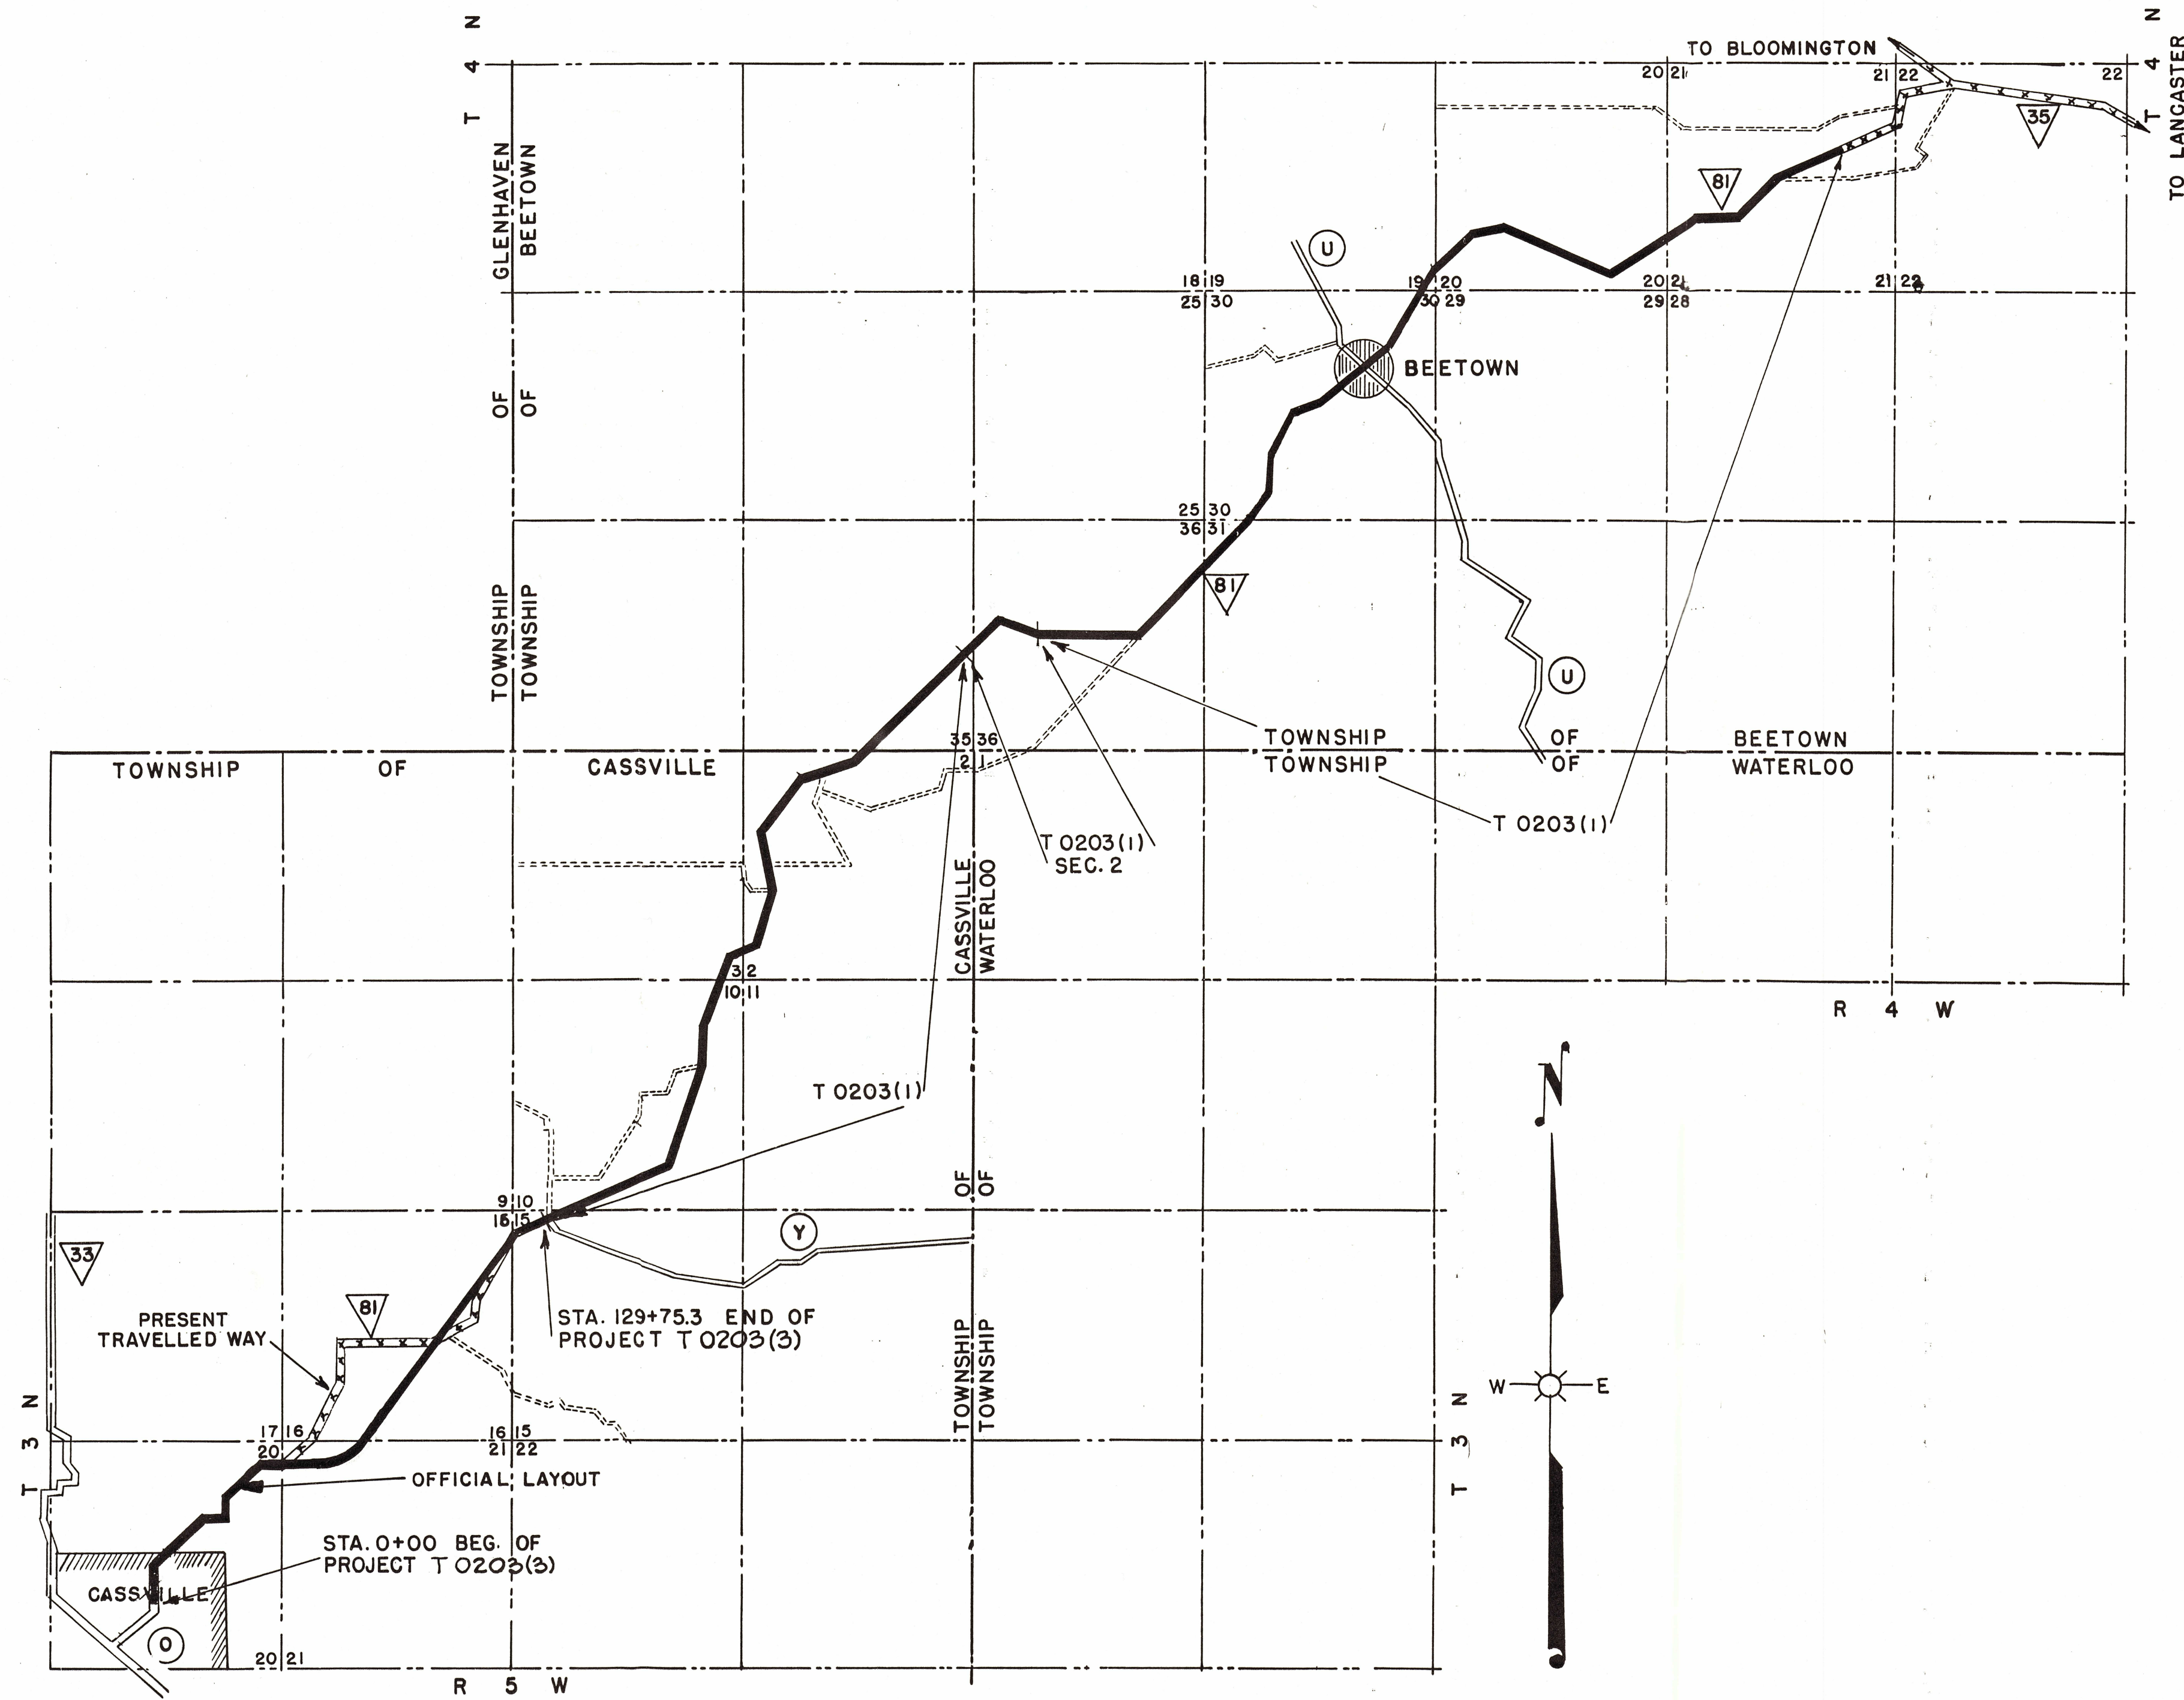

LOCATION SKETCH
SCALE 0 1/2 1
MILE

STATE HIGHWAY COMMISSION OF WISCONSIN
PLAT OF RIGHT OF WAY REQUIRED
PROJECT NO. T 0203 (3)





CASSVILLE — S. T. H. 35 ROAD
S.T.H. NO. 81 GRANT COUNTY

SCALE
0 100' 200'

LENGTH=2.457 MILES

MARCH 11, 1936 N.C.
DATED APRIL 14, 1947

COUNTY AND HIGHWAY	ROUTE AND SECTION	CLASS AND AGREEMENT		FEDERAL DIVISION OFFICE	SHEET NUMBER	TOTAL SHEETS
		STATE	FEDERAL			
				WIS. 5N	4.1	

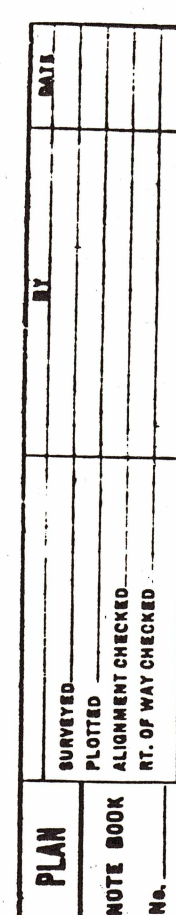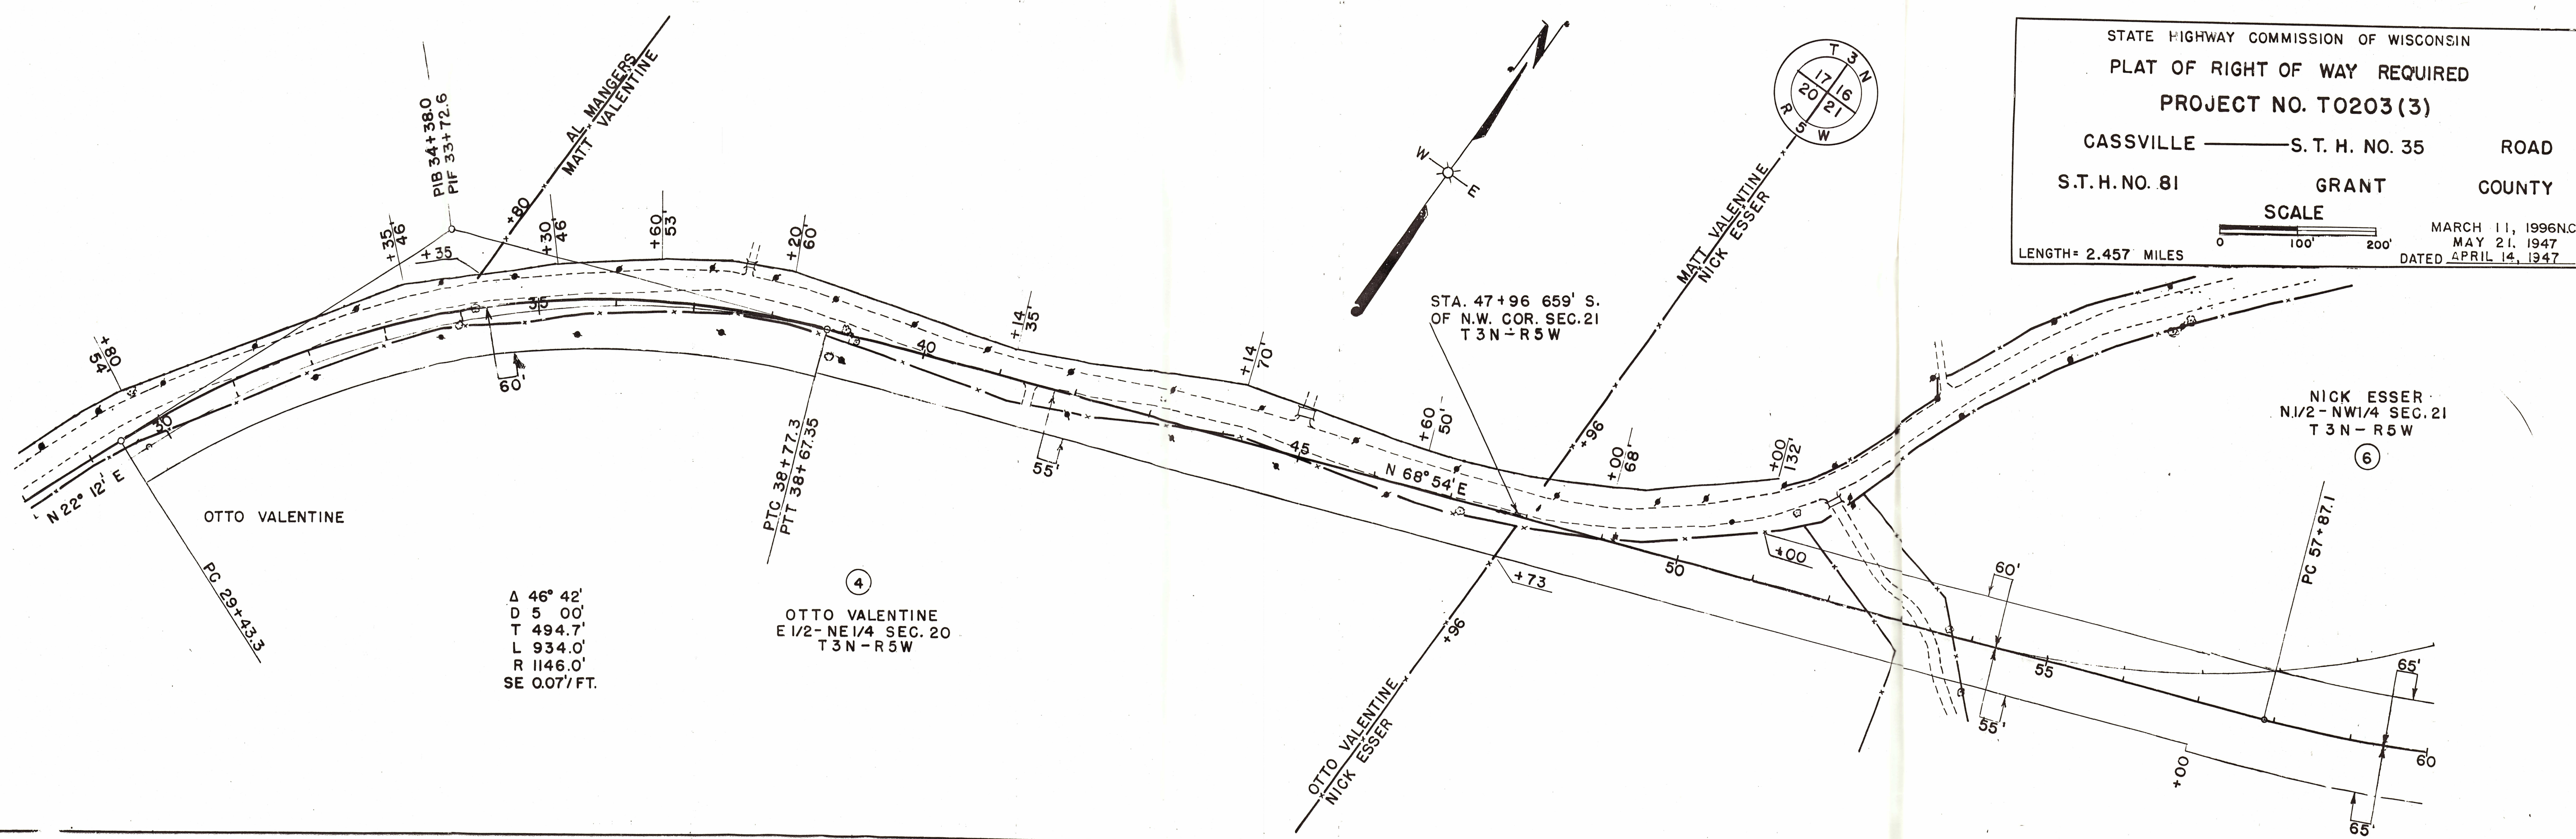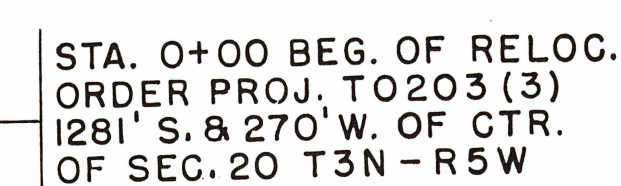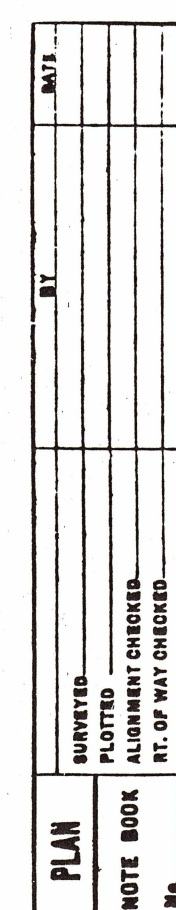


PROJ. FAS 0203(1)

COUNTY AND HIGHWAY	ROUTE AND SECTION	CLASS AND AGREEMENT		FEDERAL DIVISION OFFICE	SHEET NUMBER	TOTAL SHEETS
		STATE	FEDERAL			
				WIS. 5N	4.2	

PLAN	NOTE BOOK	FILE

PLAN	NOTE BOOK	FILE

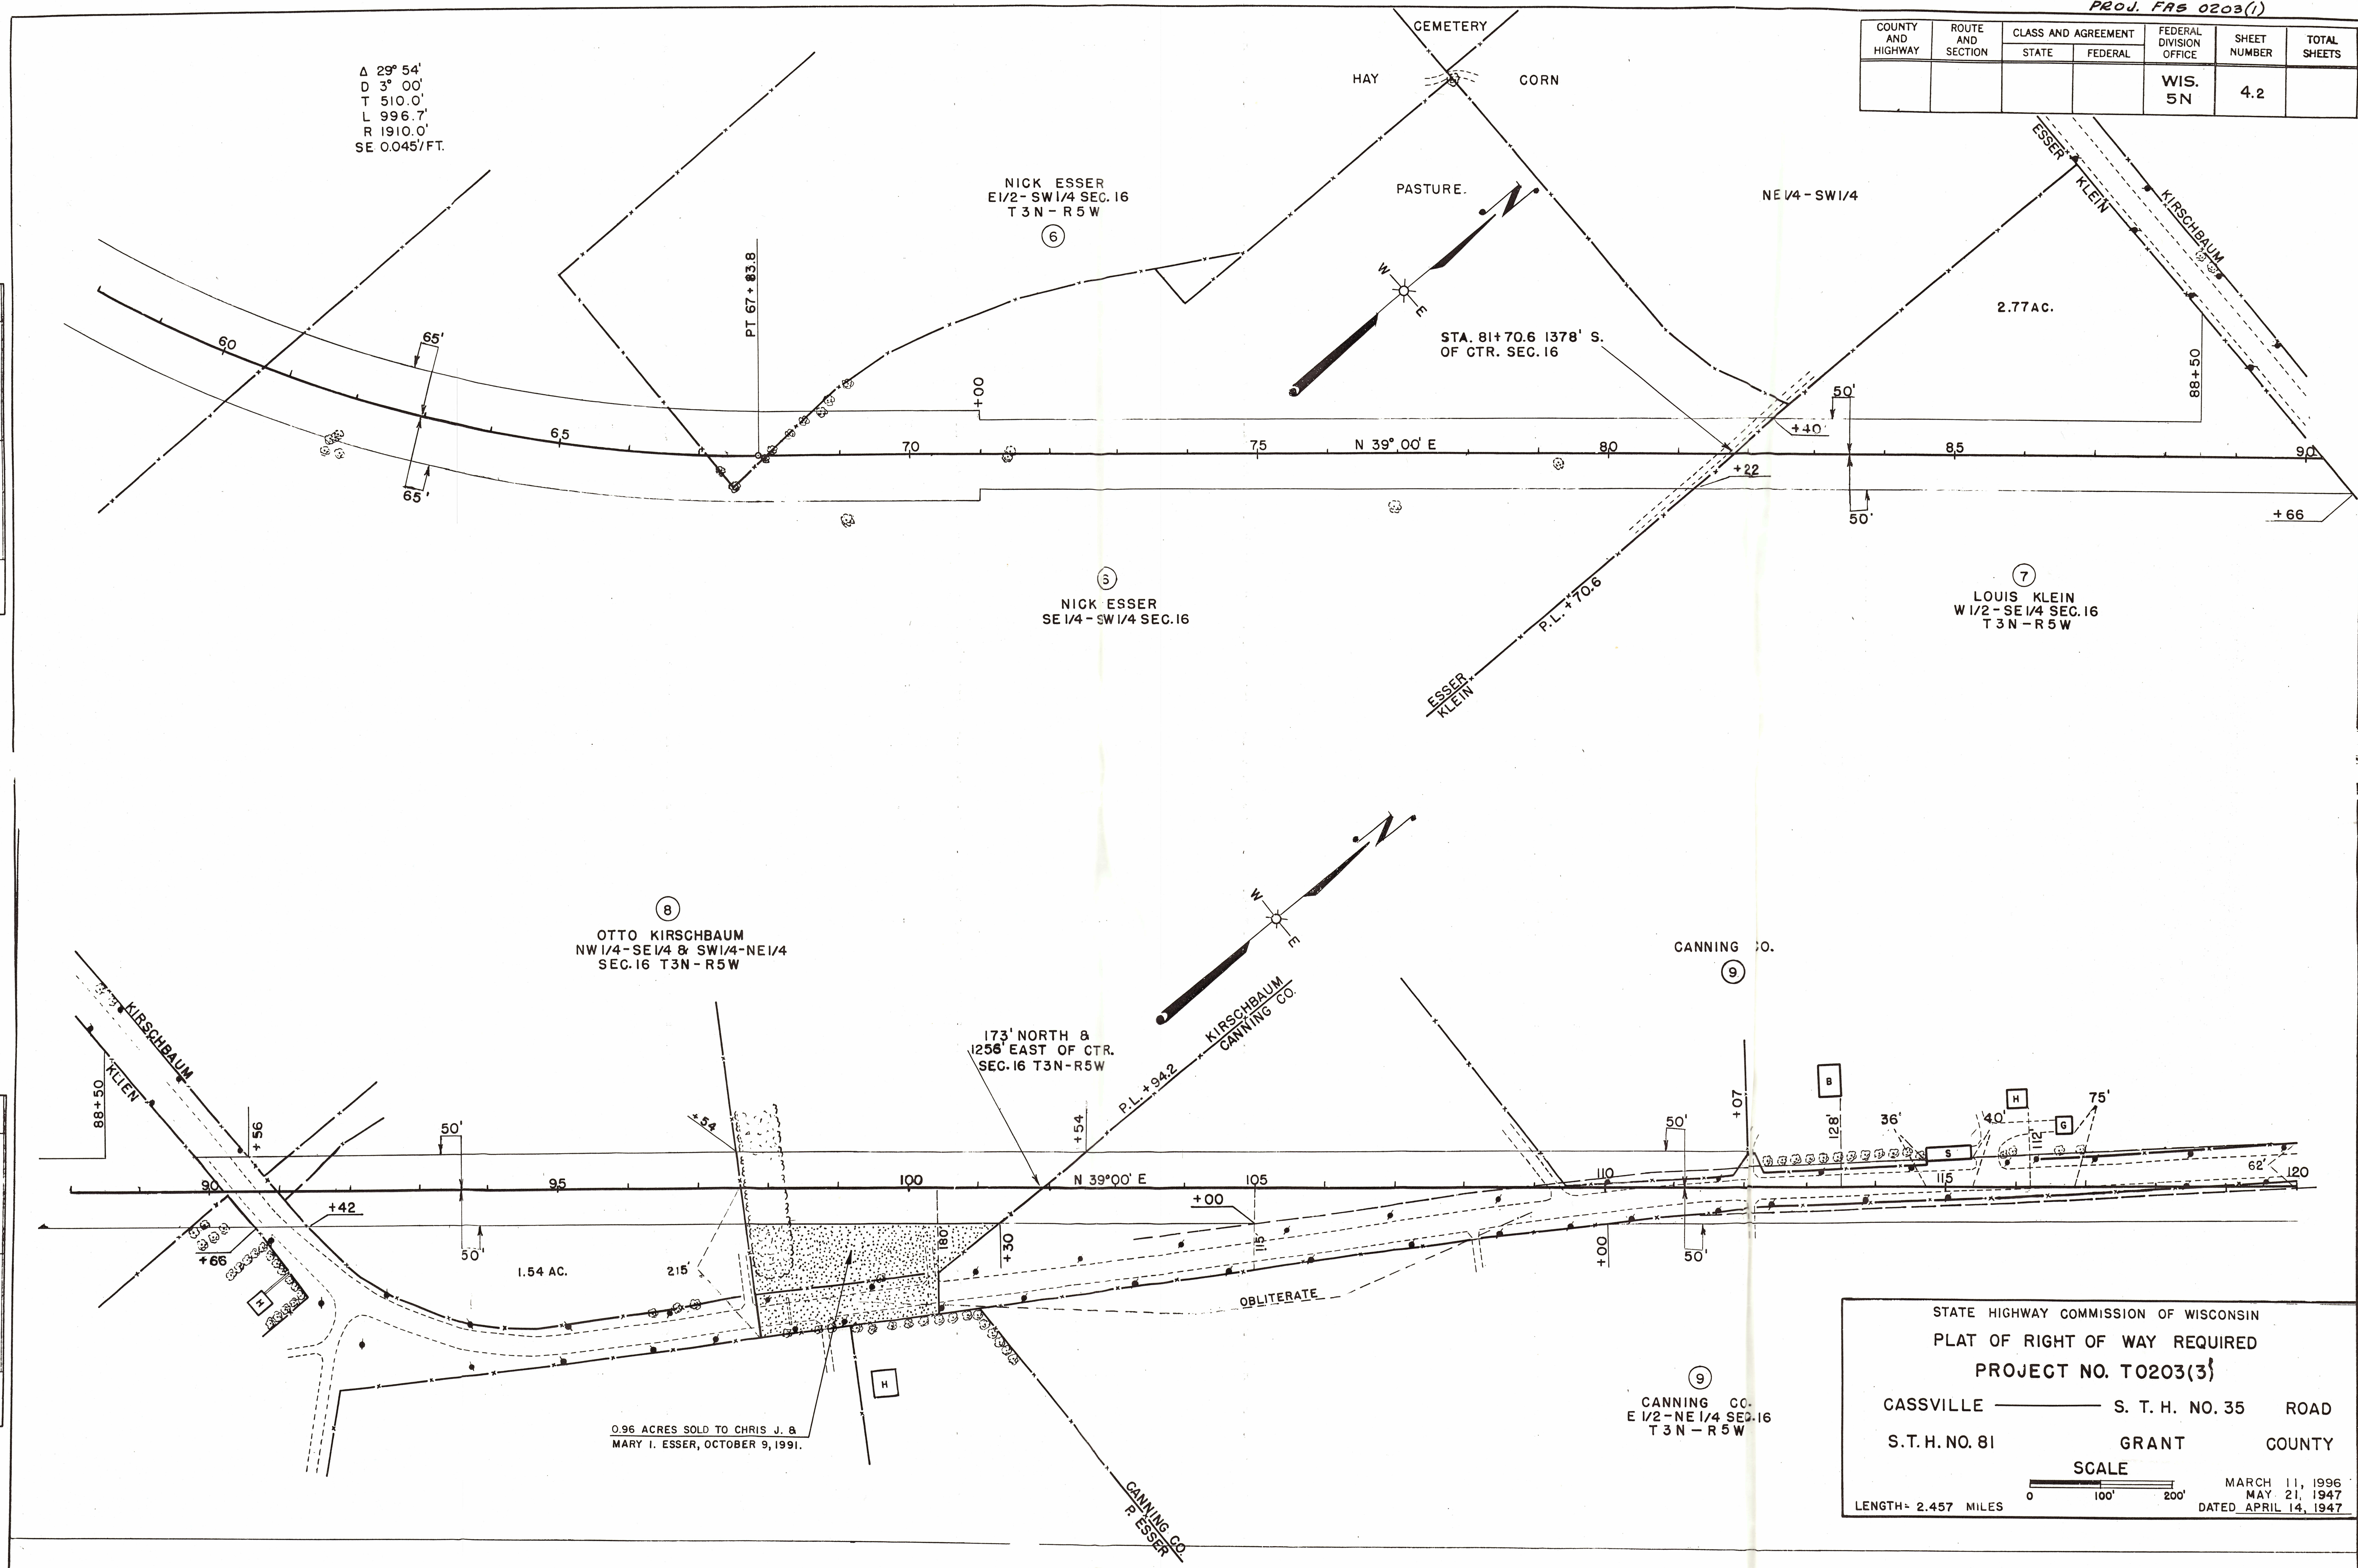


STATE HIGHWAY COMMISSION OF WISCONSIN
 PLAT OF RIGHT OF WAY REQUIRED
 PROJECT NO. T0203(3)
 CASSVILLE — S. T. H. NO. 35 ROAD
 S.T.H. NO. 81 GRANT COUNTY
 SCALE
 0 100' 200'
 LENGTH= 2.457 MILES
 MARCH 11, 1996
 MAY 21, 1947
 DATED APRIL 14, 1947

PROJ. FAS 0203(1)

COUNTY AND HIGHWAY	ROUTE AND SECTION	CLASS AND AGREEMENT		FEDERAL DIVISION OFFICE	SHEET NUMBER	TOTAL SHEETS
		STATE	FEDERAL			
				WIS: 5N	4.3	

PLAN	DATE
BY	
CHECKED	
APPROVED	
NOTE BOOK	
NO. OF WAY CHECKED	

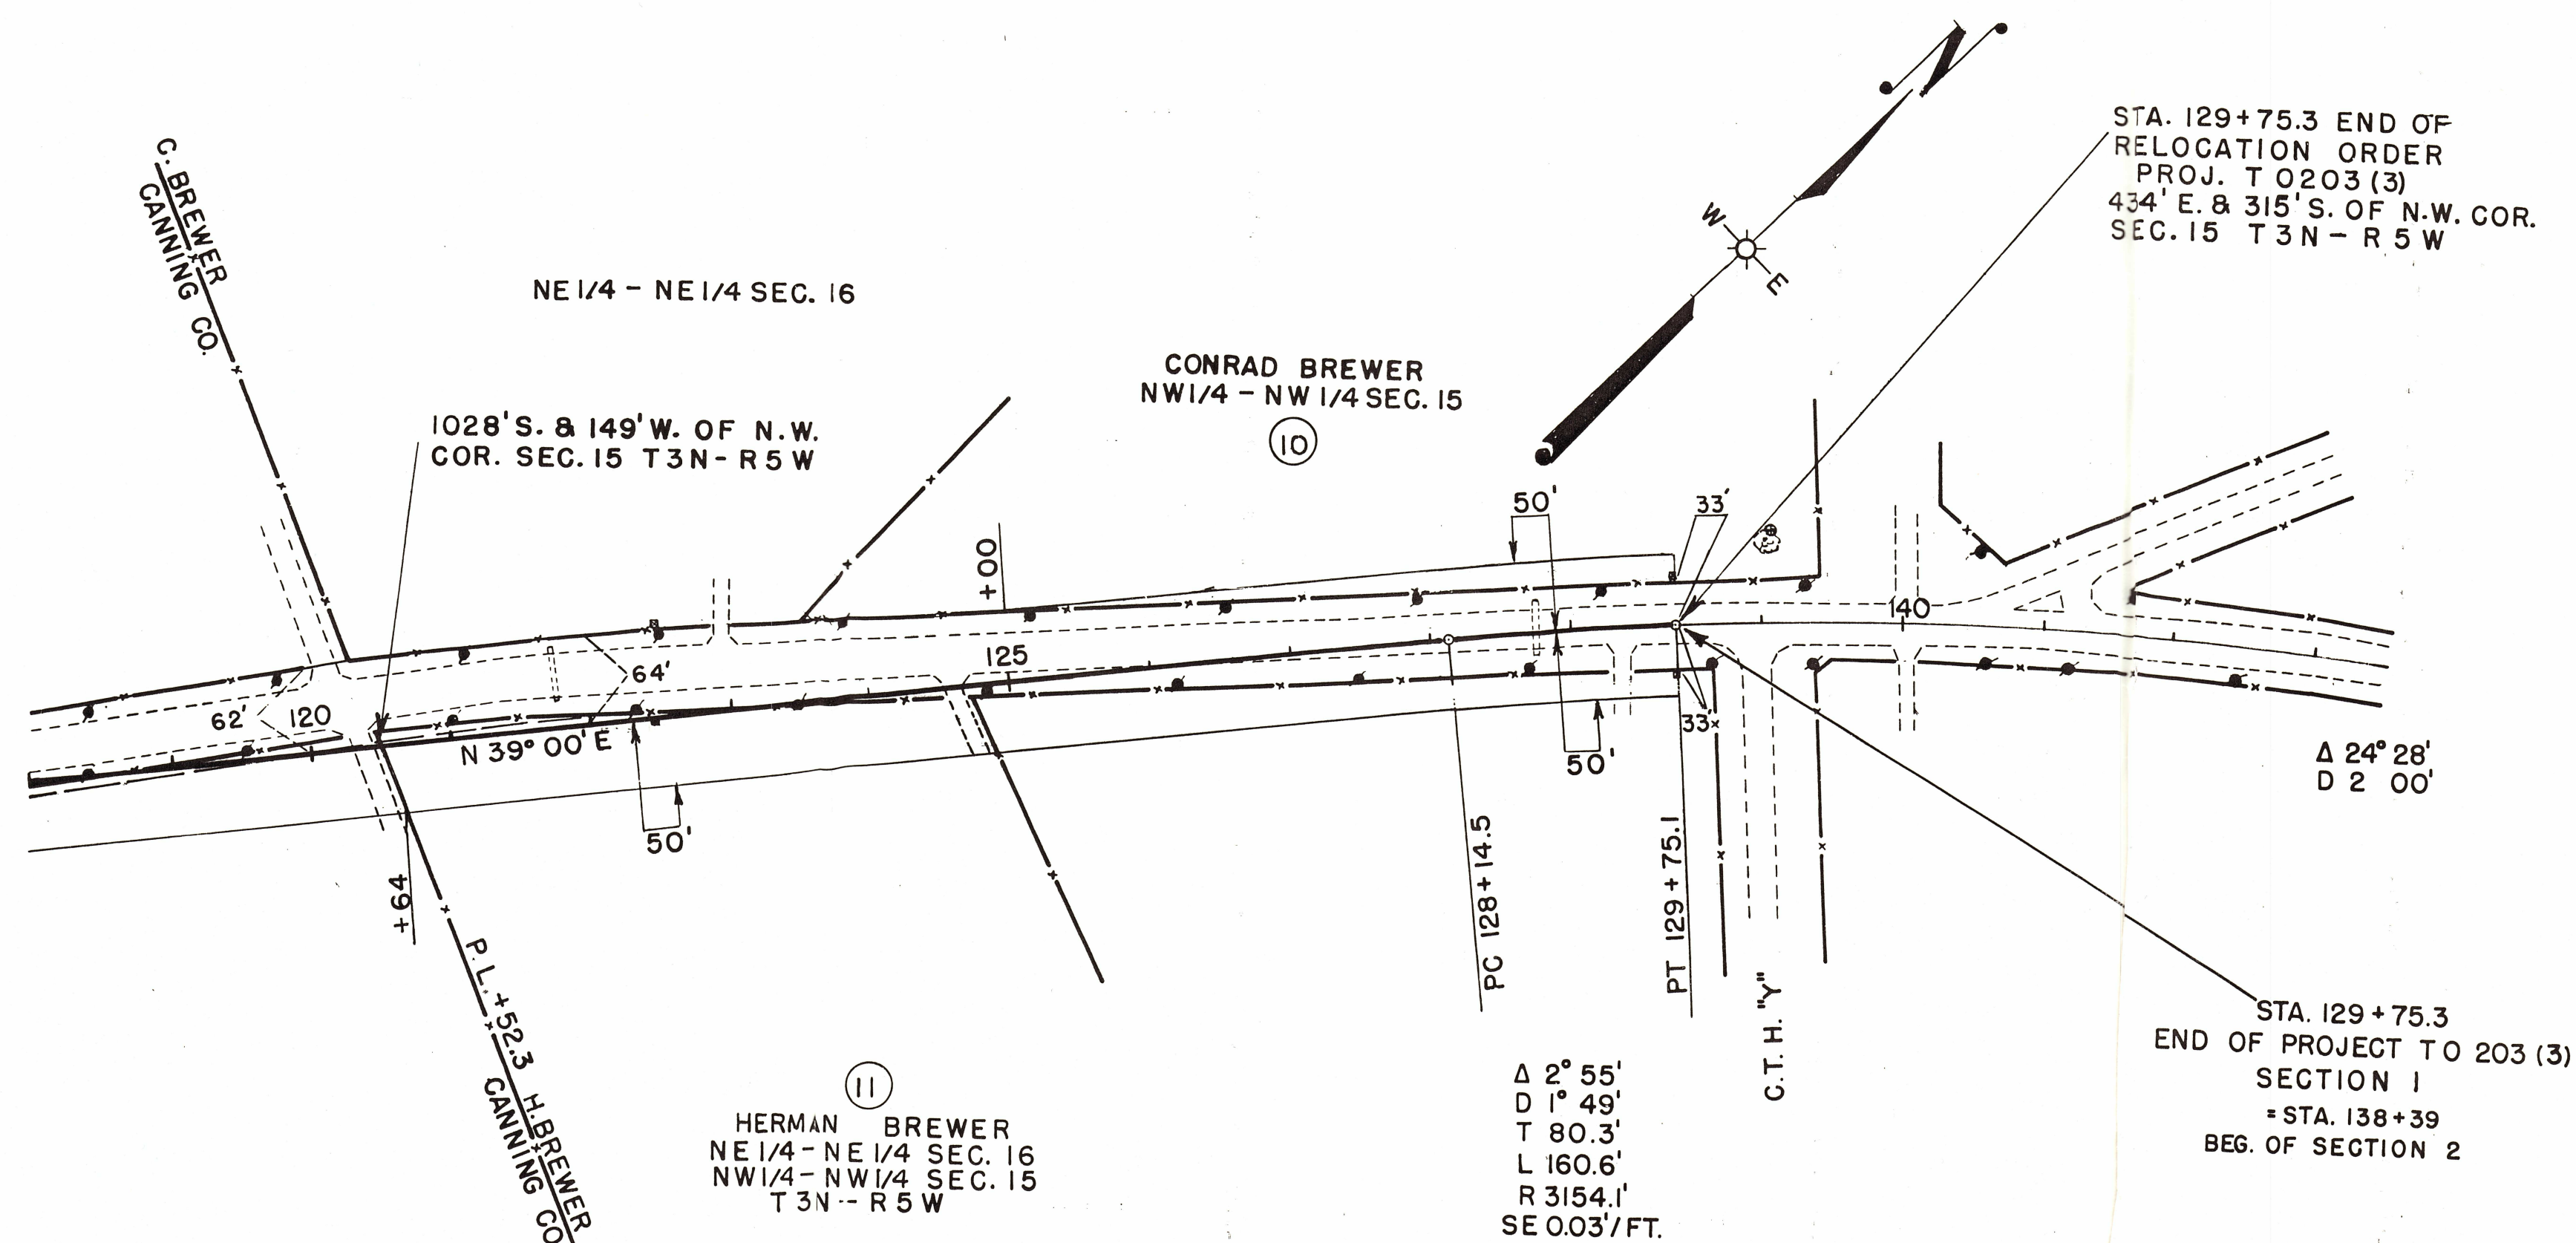

STATE HIGHWAY COMMISSION OF WISCONSIN
 PLAT OF RIGHT OF WAY REQUIRED
 PROJECT NO. T0203(3)

CASSVILLE — S. T. H. NO. 35 ROAD
 S. T. H. NO. 81 GRANT COUNTY

SCALE
 0 100' 200'

LENGTH = 2.457 MILES

MARCH 11, 1996N.C.
 MAY 21, 1947
 DATED APRIL 14, 1947