Book 35 Page 71

PLAT OF SURVEY

Prepared for: TRAVIS MUMM

H:PLAT\T5NR1W\07\14s106-MUMM
JOB NO: 14s055-B
G:\14S055

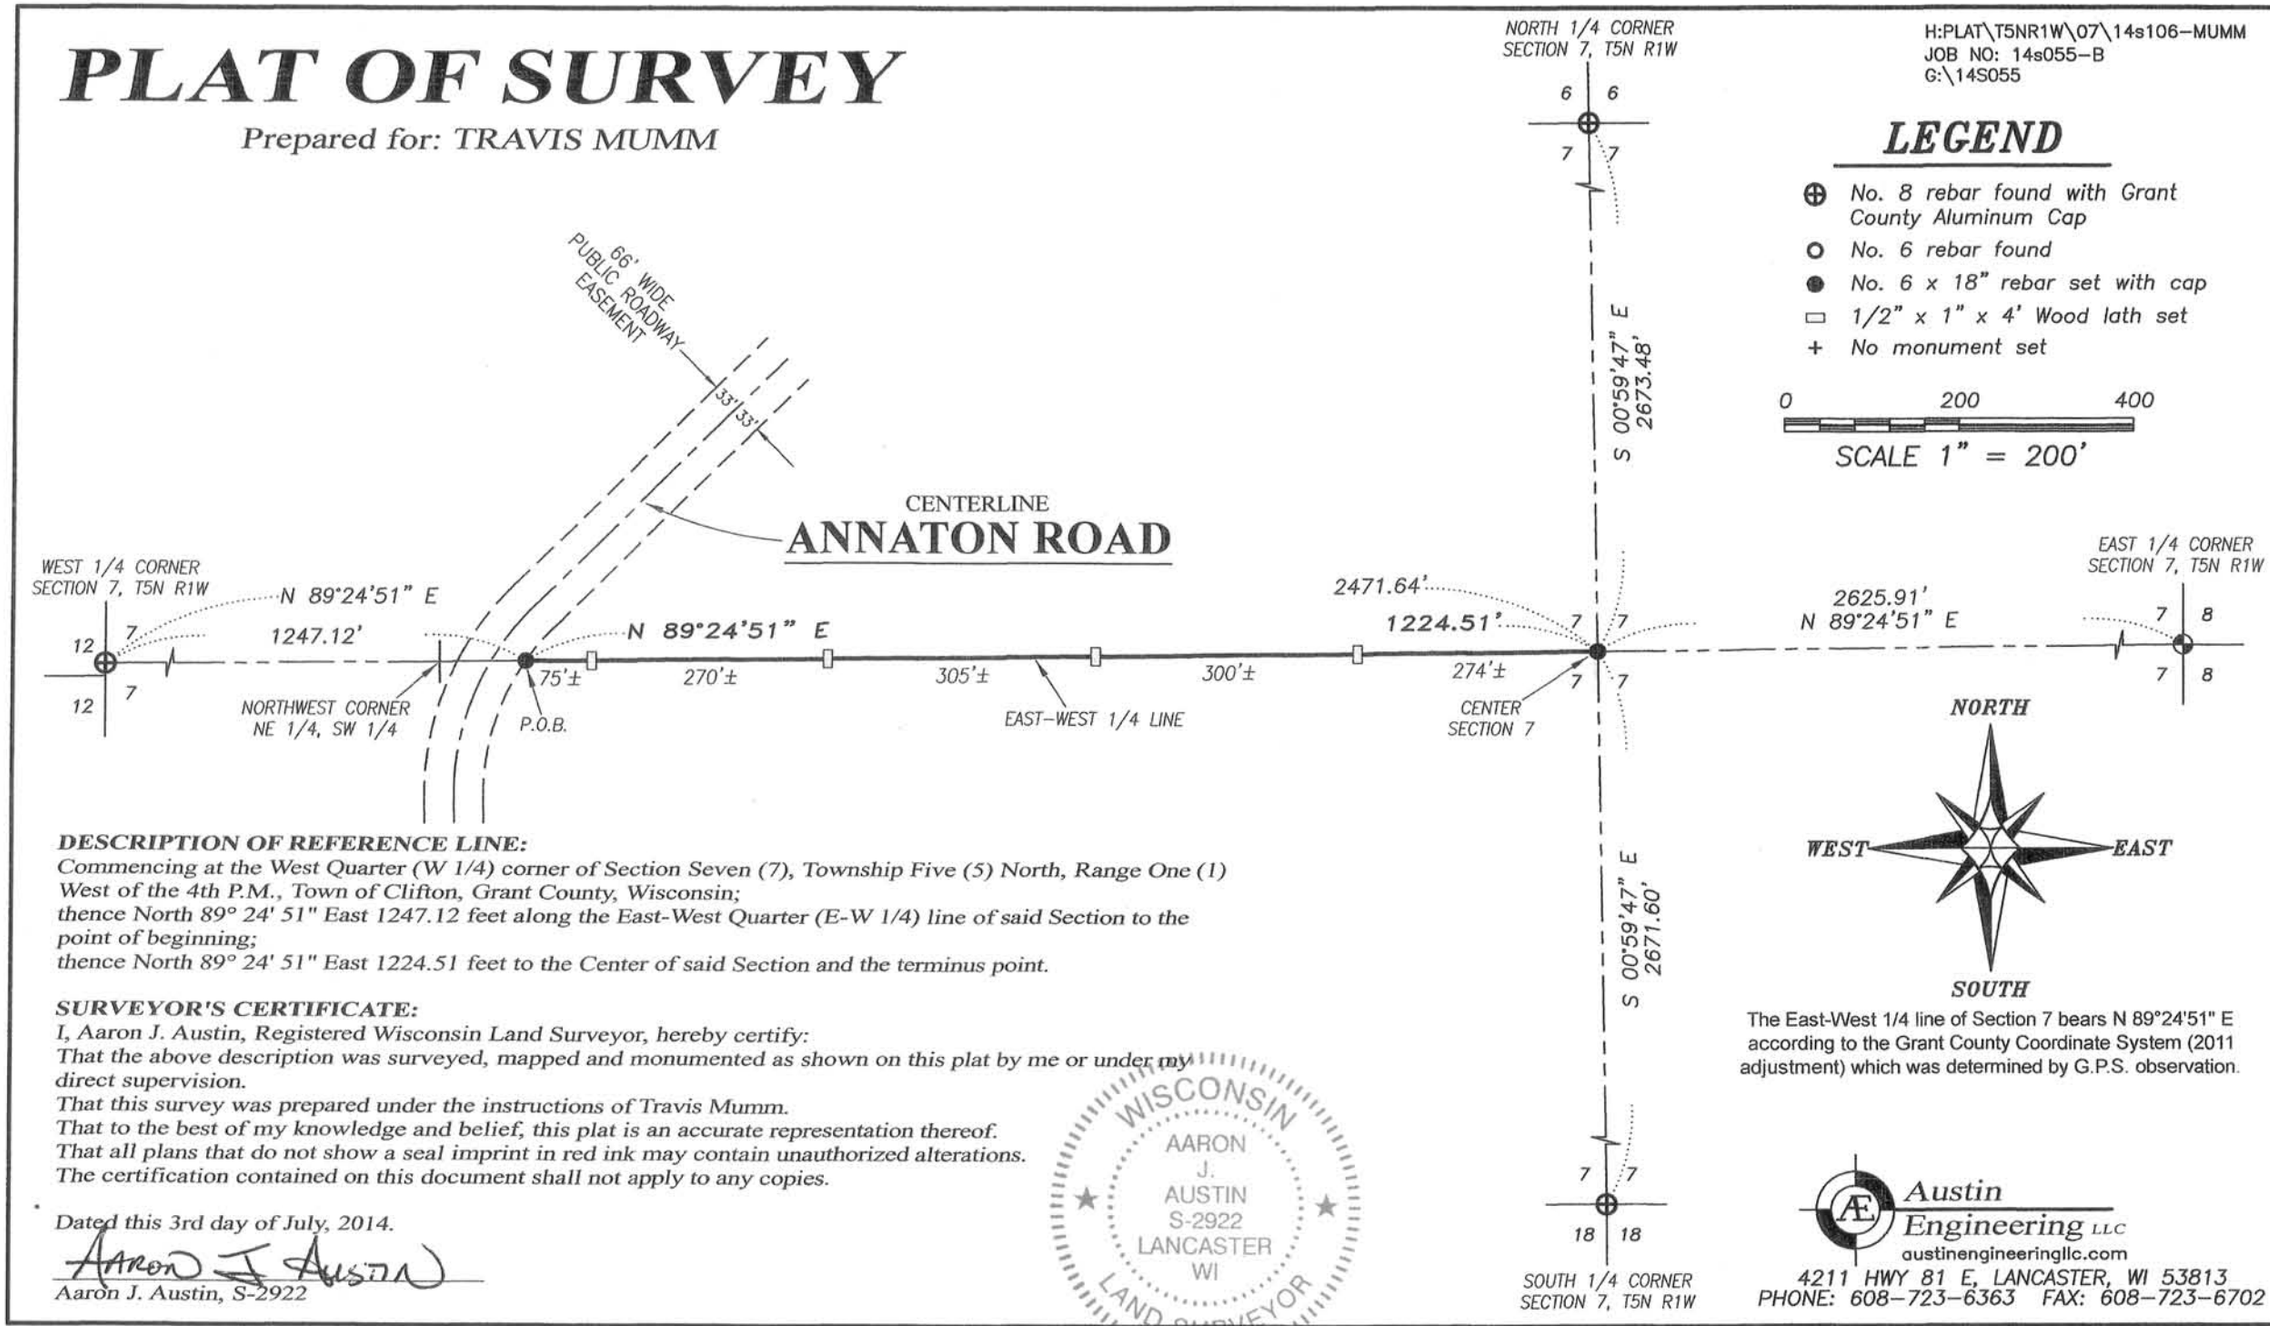

LEGEND

- ⊕ No. 8 rebar found with Grant County Aluminum Cap
- ○ No. 6 rebar found
- ● No. 6 x 18" rebar set with cap
- □ 1/2" x 1" x 4' Wood lath set
- \+ No monument set

0 200 400

SCALE 1" = 200'

The East-West 1/4 line of Section 7 bears N 89°24'51" E according to the Grant County Coordinate System (2011 adjustment) which was determined by G.P.S. observation.

DESCRIPTION OF REFERENCE LINE:

Commencing at the West Quarter (W 1/4) corner of Section Seven (7), Township Five (5) North, Range One (1) West of the 4th P.M., Town of Clifton, Grant County, Wisconsin;
thence North 89° 24' 51" East 1247.12 feet along the East-West Quarter (E-W 1/4) line of said Section to the point of beginning;
thence North 89° 24' 51" East 1224.51 feet to the Center of said Section and the terminus point.

SURVEYOR'S CERTIFICATE:

I, Aaron J. Austin, Registered Wisconsin Land Surveyor, hereby certify:
That the above description was surveyed, mapped and monumented as shown on this plat by me or under my direct supervision.
That this survey was prepared under the instructions of Travis Mumm.
That to the best of my knowledge and belief, this plat is an accurate representation thereof.
That all plans that do not show a seal imprint in red ink may contain unauthorized alterations.
The certification contained on this document shall not apply to any copies.

Dated this 3rd day of July, 2014.

Aaron J. Austin

Aaron J. Austin, S-2922

WISCONSIN
AARON J. AUSTIN S-2922 LANCASTER WI
LAND SURVEYOR

Austin Engineering LLC
austinengineeringllc.com
4211 HWY 81 E, LANCASTER, WI 53813
PHONE: 608-723-6363 FAX: 608-723-6702

JUL 09 2014