SEP 01 2022

419026

PLAT OF SURVEY FOR: H JAMES & SONS, INC.
%JEFF NEEDHAM

NE COR. 19-6-2W
FD. ALUM MON.

NOTES:

The purpose of this survey is to restore a monument at the SE corner of lot 56 of the City of Fennimore Assessor's Plat which monument was destroyed as a result of recent Street construction.

No description is provided for this Plat of Survey but all data used to restore the corner to it's current location is provided.

All recorded data references comes from the City's Assessor's Plat or data from 2 surveys performed by Homer Ralph Office. Homer was the Grant County Surveyor at the time a 1" iron pipe was placed at the corner.
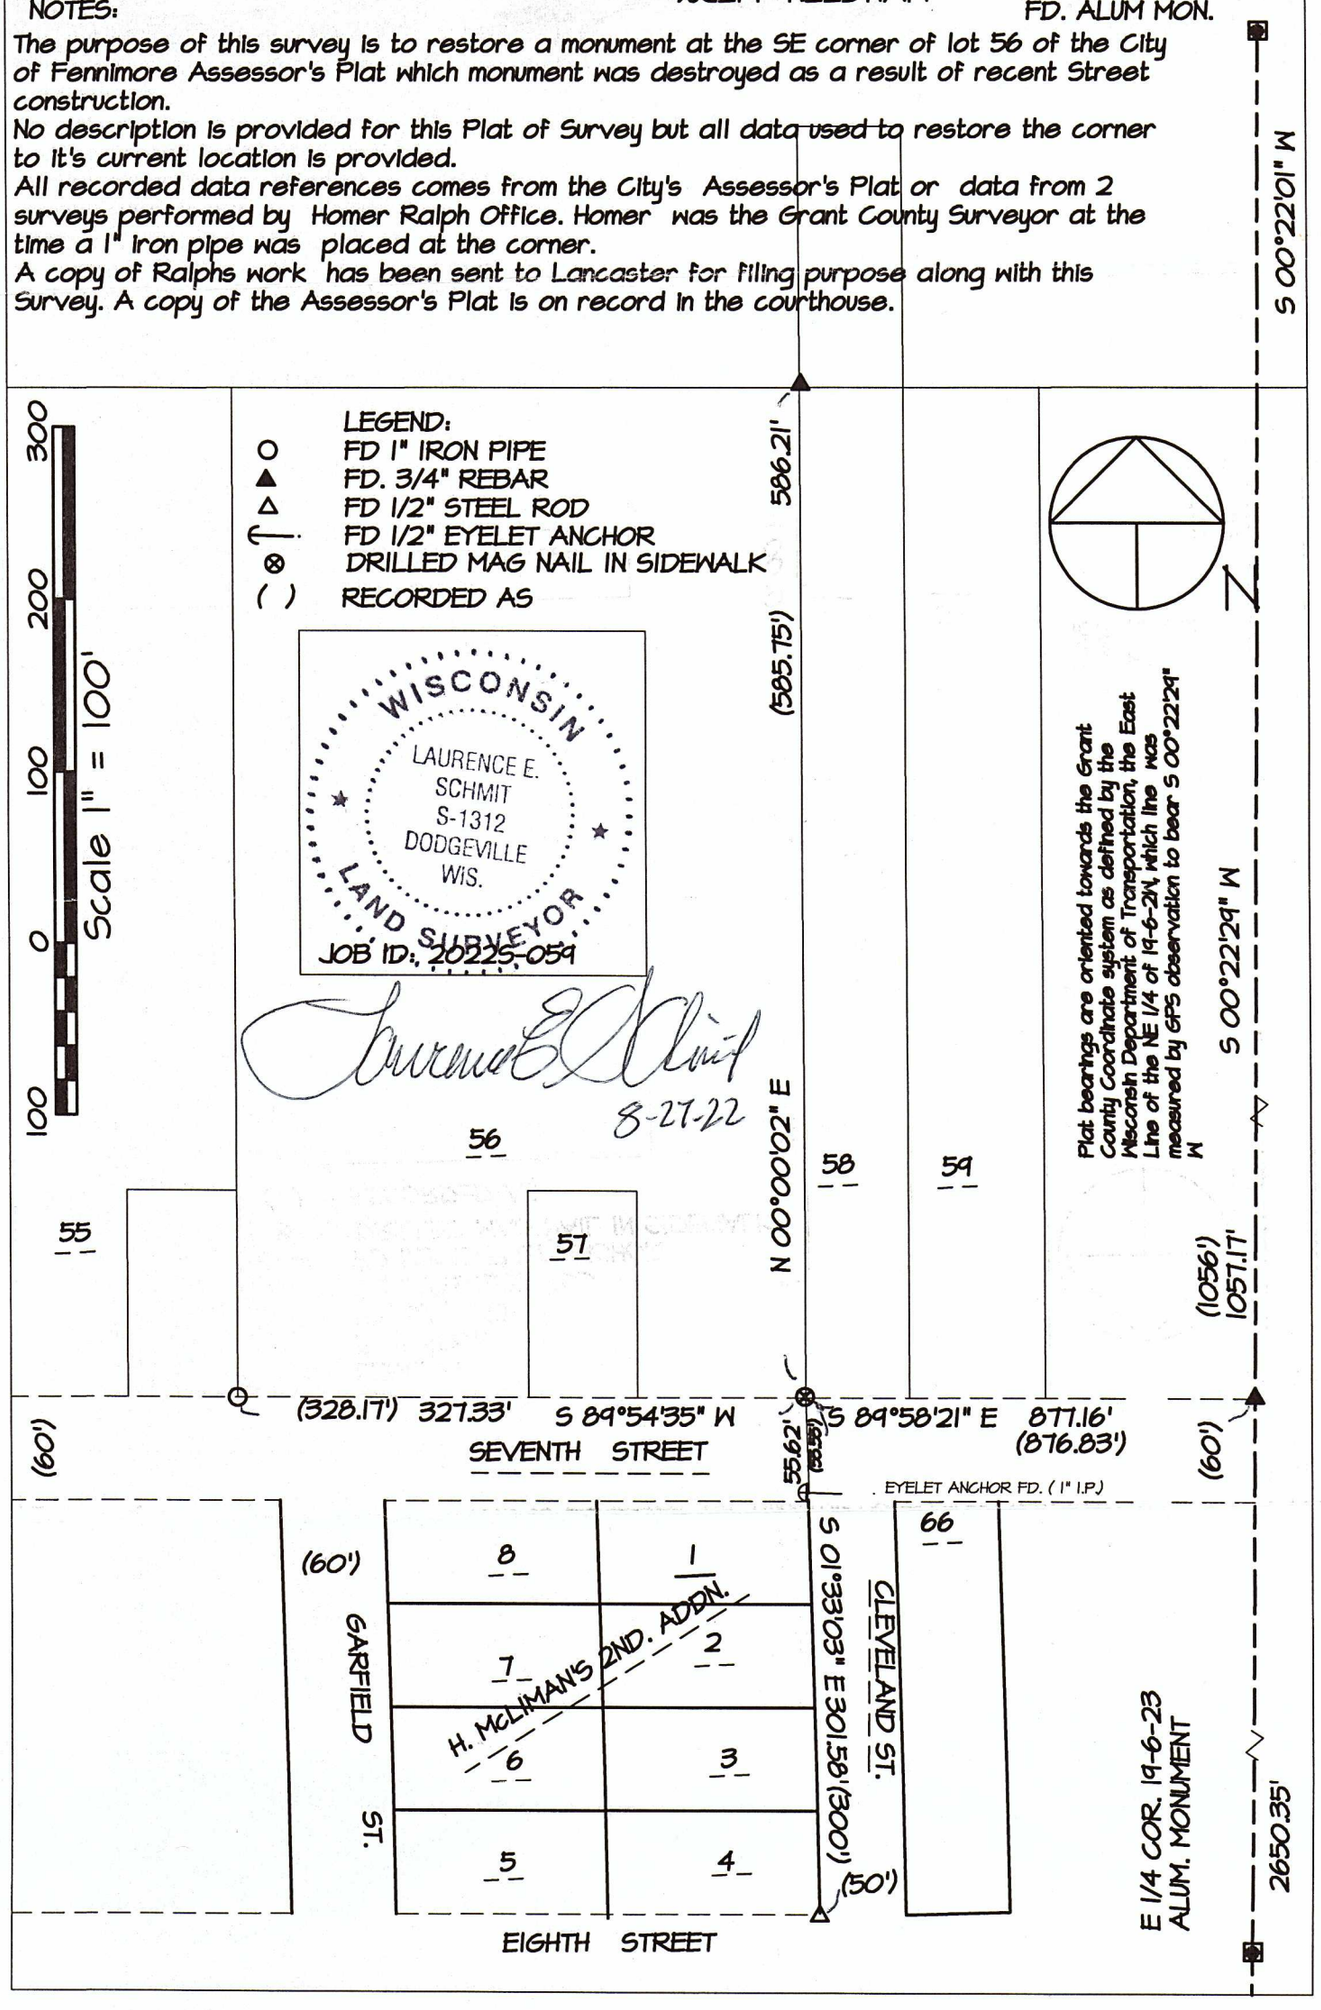
A copy of Ralphs work has been sent to Lancaster for filing purpose along with this Survey. A copy of the Assessor's Plat is on record in the courthouse.