RECEIVED
JAN. 10, 1989

PLAT OF SURVEY

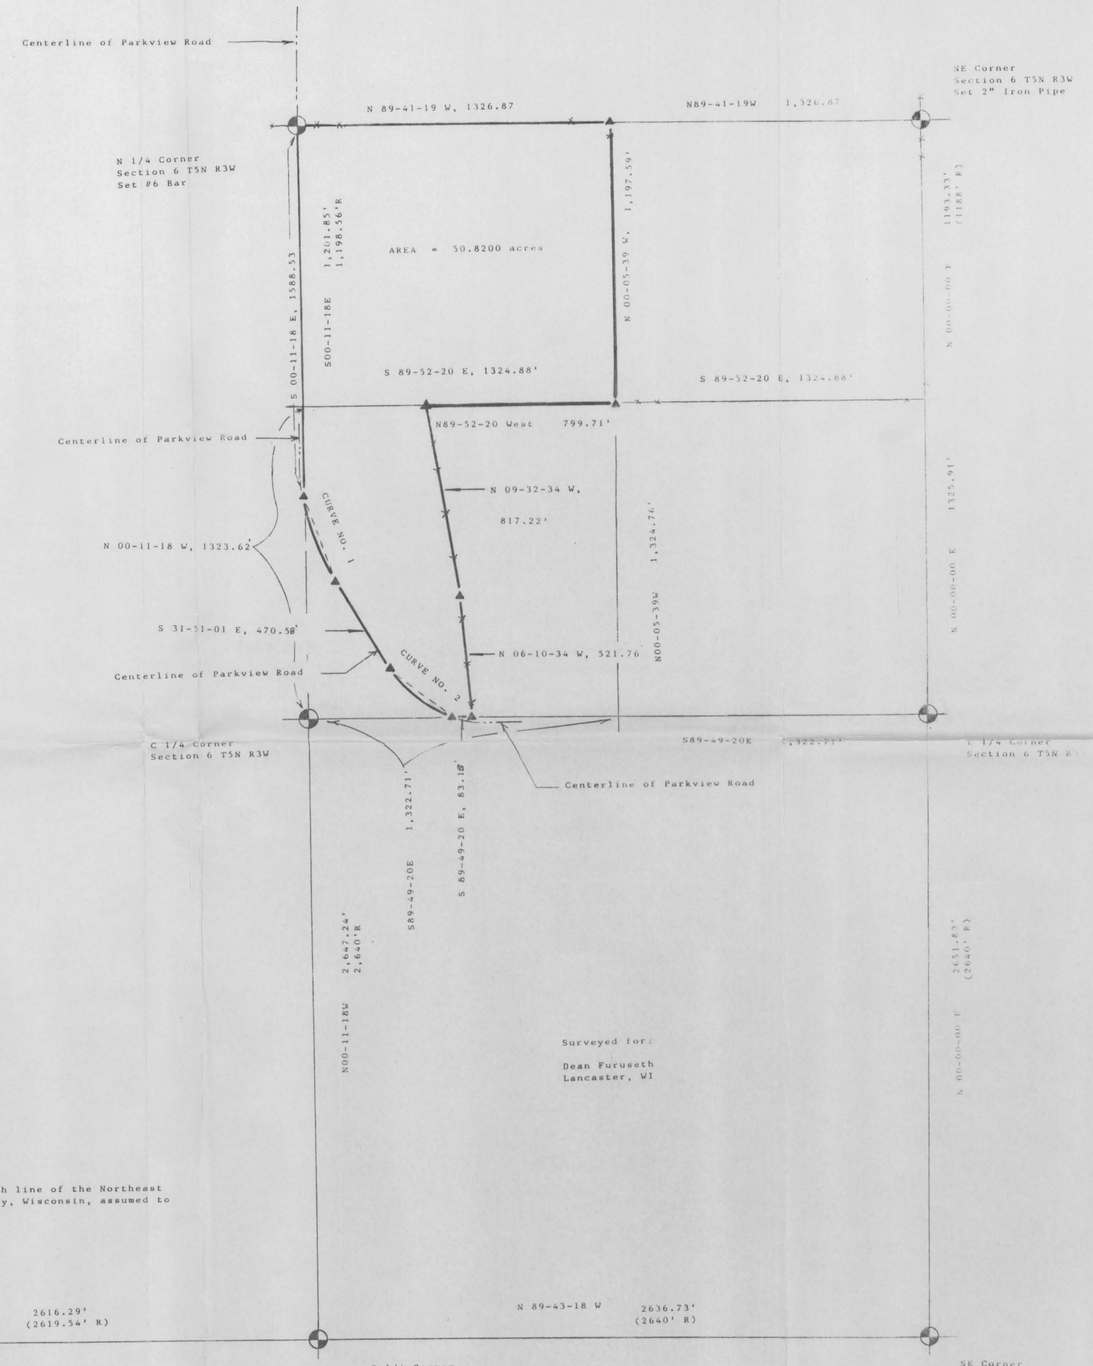

SCALE = 1" = 300'

CURVE NO. 1

Radius	= 921.38
Degree of Curve	= 6-13-06
Delta	= 22-52-07
Length Curve	= 367.75
Cord Length	= 365.32
Cord Bearing	= N20-24-58W

CURVE NO. 2

Radius	= 458.20
Degree of Curve	= 12-30-16
Delta	= 41-19-28
Length Curve	= 330.48
Cord Length	= 323.36
Cord Bearing	= N52-30-45W

The bearings are referenced to the North line of the Northeast 1/4 of Section 6, T5N, R3W, Grant County, Wisconsin, assumed to bear N 89-41-19 W.

LEGAL DESCRIPTION

I, Douglas J. Malliet, Registered Land Surveyor, hereby certify that I have surveyed a parcel of land located in the Northwest 1/4 and the Southwest 1/4 all in the Northeast 1/4 of Section 6, T5N, R3W, Grant County, Wisconsin, described as follows:

Commencing at the Northeast corner of said Section 6; thence North 89-41-19 West, 1326.87 feet along the North line of said Section 6 to the Northeast corner of the Northwest 1/4 of the Northeast 1/4 of said Section 6 and the point of beginning; thence South 00-05-39 East, 1197.59 feet to the Southeast corner of the Northwest 1/4 of the Northeast 1/4 of said Section 6; thence North 89-52-20 West, 799.71 feet along the South line of the Northwest 1/4 of the Northeast 1/4 of said Section 6; thence South 09-32-34 East, 817.22 feet; thence South 06-10-34 East, 521.76 feet to a point on the South line of the Northeast 1/4 of said Section 6; thence North 89-49-20 West, 83.18 feet along said South line to a point on the centerline of Parkview Road; thence 330.48 feet along the centerline of said Road and the arc of a curve to the right having a central angle of 41-19-28 and a radius of 458.20 feet and a chord bearing North 52-30-45 West and a chord length of 323.36 feet; thence North 31-51-01 West, 470.58 feet along said centerline; thence 367.75 feet along the centerline of said road and the arc of a curve to the right having a central angle of 22-52-07 and a radius of 921.38 feet and a chord bearing North 20-24-58 West and a chord length of 365.32 feet to a point on the West line of the Northeast 1/4 of said Section 6; thence North 00-11-18 West, 1588.53 feet along said West line to the North 1/4 corner of said Section 6; thence South 89-41-19 East, 1326.87 feet along the North line of said Section 6 to the point of beginning.

Said parcel contains 50.8200 acres and is subject to any and all easements and right-of-ways of record.

I further certify such survey and the representation thereof hereon are true and correct to the best of my knowledge and belief.

WISCONSIN
DOUGLAS J. MALLIET
S-1266
PLATTEVILLE
WIS.
LAND SURVEYOR

Douglas J. Malliet
S-1266
Registered Land Surveyor
November 25, 1987
Revised 12/3/87

LEGEND

■ SET 2" PIPE

▲ SET #6 BAR

SHEET 1 OF 1

D. F. BURBACH MUNICIPAL & CIVIL ENGINEERS
5992 STATE HIGHWAY 80 SOUTH • PLATTEVILLE, WISCONSIN 53818 • (608) 348-3262