AUG 2 1 2000

BOOK 7 PAGE 38

PLAT OF SURVEY

FOR: LEOS FRIEDERICK

DESCRIPTION:
A parcel of land located in part of the NW 1/4 of the NE 1/4 of SEction 18, all in T2N, R2W, Grant County, WI., to wit: Commencing at the N 1/4 corner of said Section 18; thence N 82°16'22" E, 622.01'; thence S 24°55'56" E, 265.97' to the POINT OF BEGINNING; thence S 86°42'24" E, 215.70'; thence S 13°29'32" E, 385.53'; thence West, 348.54'; thence N 24° 18'49" W, 237.91'; thence N 48°16'53" E, 256.16' to the POINT OF BEGINNING. Containing 3.353 acres, more or less.

EASEMENT DESCRIPTION:
A parcel of land located in part of the NW 1/4 of the NE 1/4 of Section 18, T2N, R2W, Grant Co., WI., said parcel being a strip of land 33' in width and adjoining towards the East of the following described reference line, to wit: Commencing at the N 1/4 corner of said Section 18; thence N 82°16'22" E, 622.01'; thence S 24°55'56" E, 265.97' to the POINT OF BEGINNING of said reference line; thence S 24°55'56" E, 427.08' to the POINT OF TERMINATION of said reference line and strip description.

SURVEYOR'S CERTIFICATE
I HEREBY CERTIFY THAT I HAVE MADE A SURVEY ACCORDING TO THE DESCRIPTION AND/OR INSTRUCTIONS FURNISHED ME AND THAT THE PLAT DRAWN HEREON IS A CORRECT REPRESENTATION OF THAT SURVEY TO THE BEST OF MY KNOWLEDGE AND BELIEF.

Laurence E Schmit 6-20-2000

LAURENCE E. SCHMIT S-1312

WISCONSIN
LAURENCE E.
SCHMIT
S-1312
Dodgeville
Wis.
LAND SURVEYOR

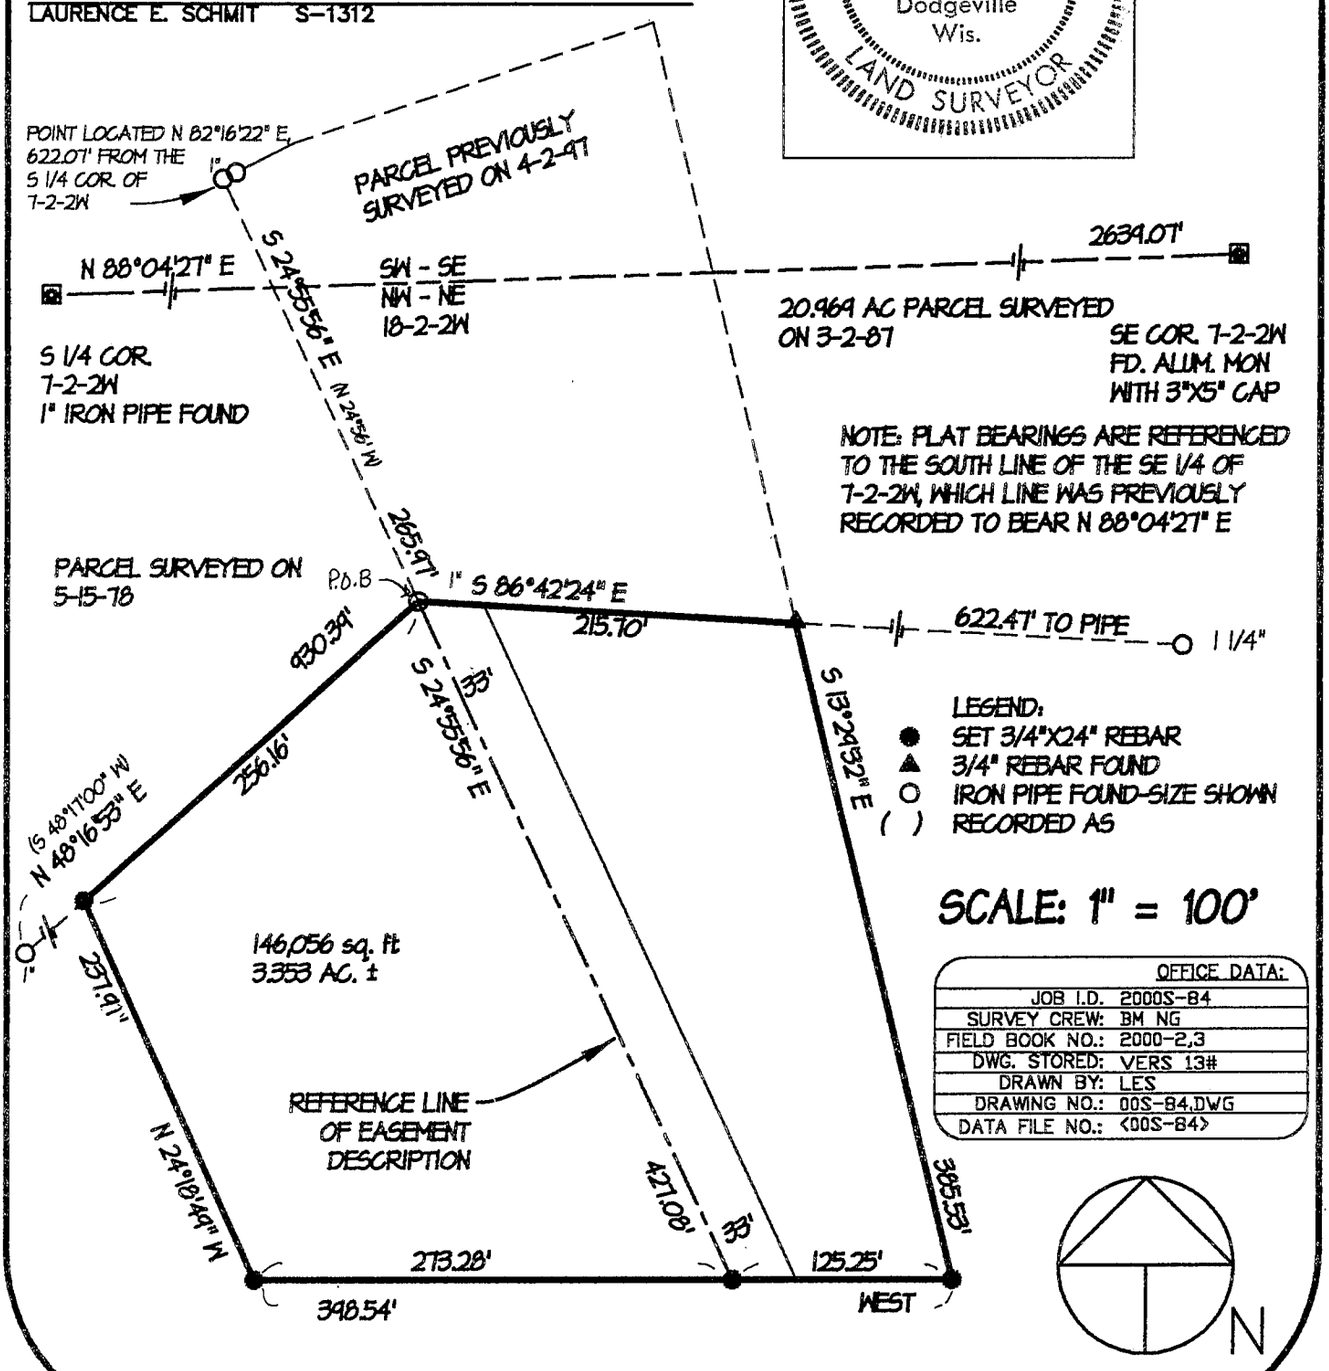

SCALE: 1" = 100'

OFFICE DATA:	
JOB I.D.	2000S-84
SURVEY CREW:	BM NG
FIELD BOOK NO.:	2000-2,3
DWG. STORED:	VERS 13#
DRAWN BY:	LES
DRAWING NO.:	00S-84.DWG
DATA FILE NO.:	<00S-84>

SCHMIT ENGINEERING & SURVEYING
215 E. GRACE ST DODGEVILLE, WI. 53533 (608)935-2721