Book 9 Page 31

MAP OF EASEMENT for LOREN ALDERSON

LOCATED IN SECTION 31, T7N R3W, MARION TOWNSHIP AND SECTION 6, T6N R3W, MOUNT IDA TOWNSHIP, GRANT COUNTY, WISCONSIN

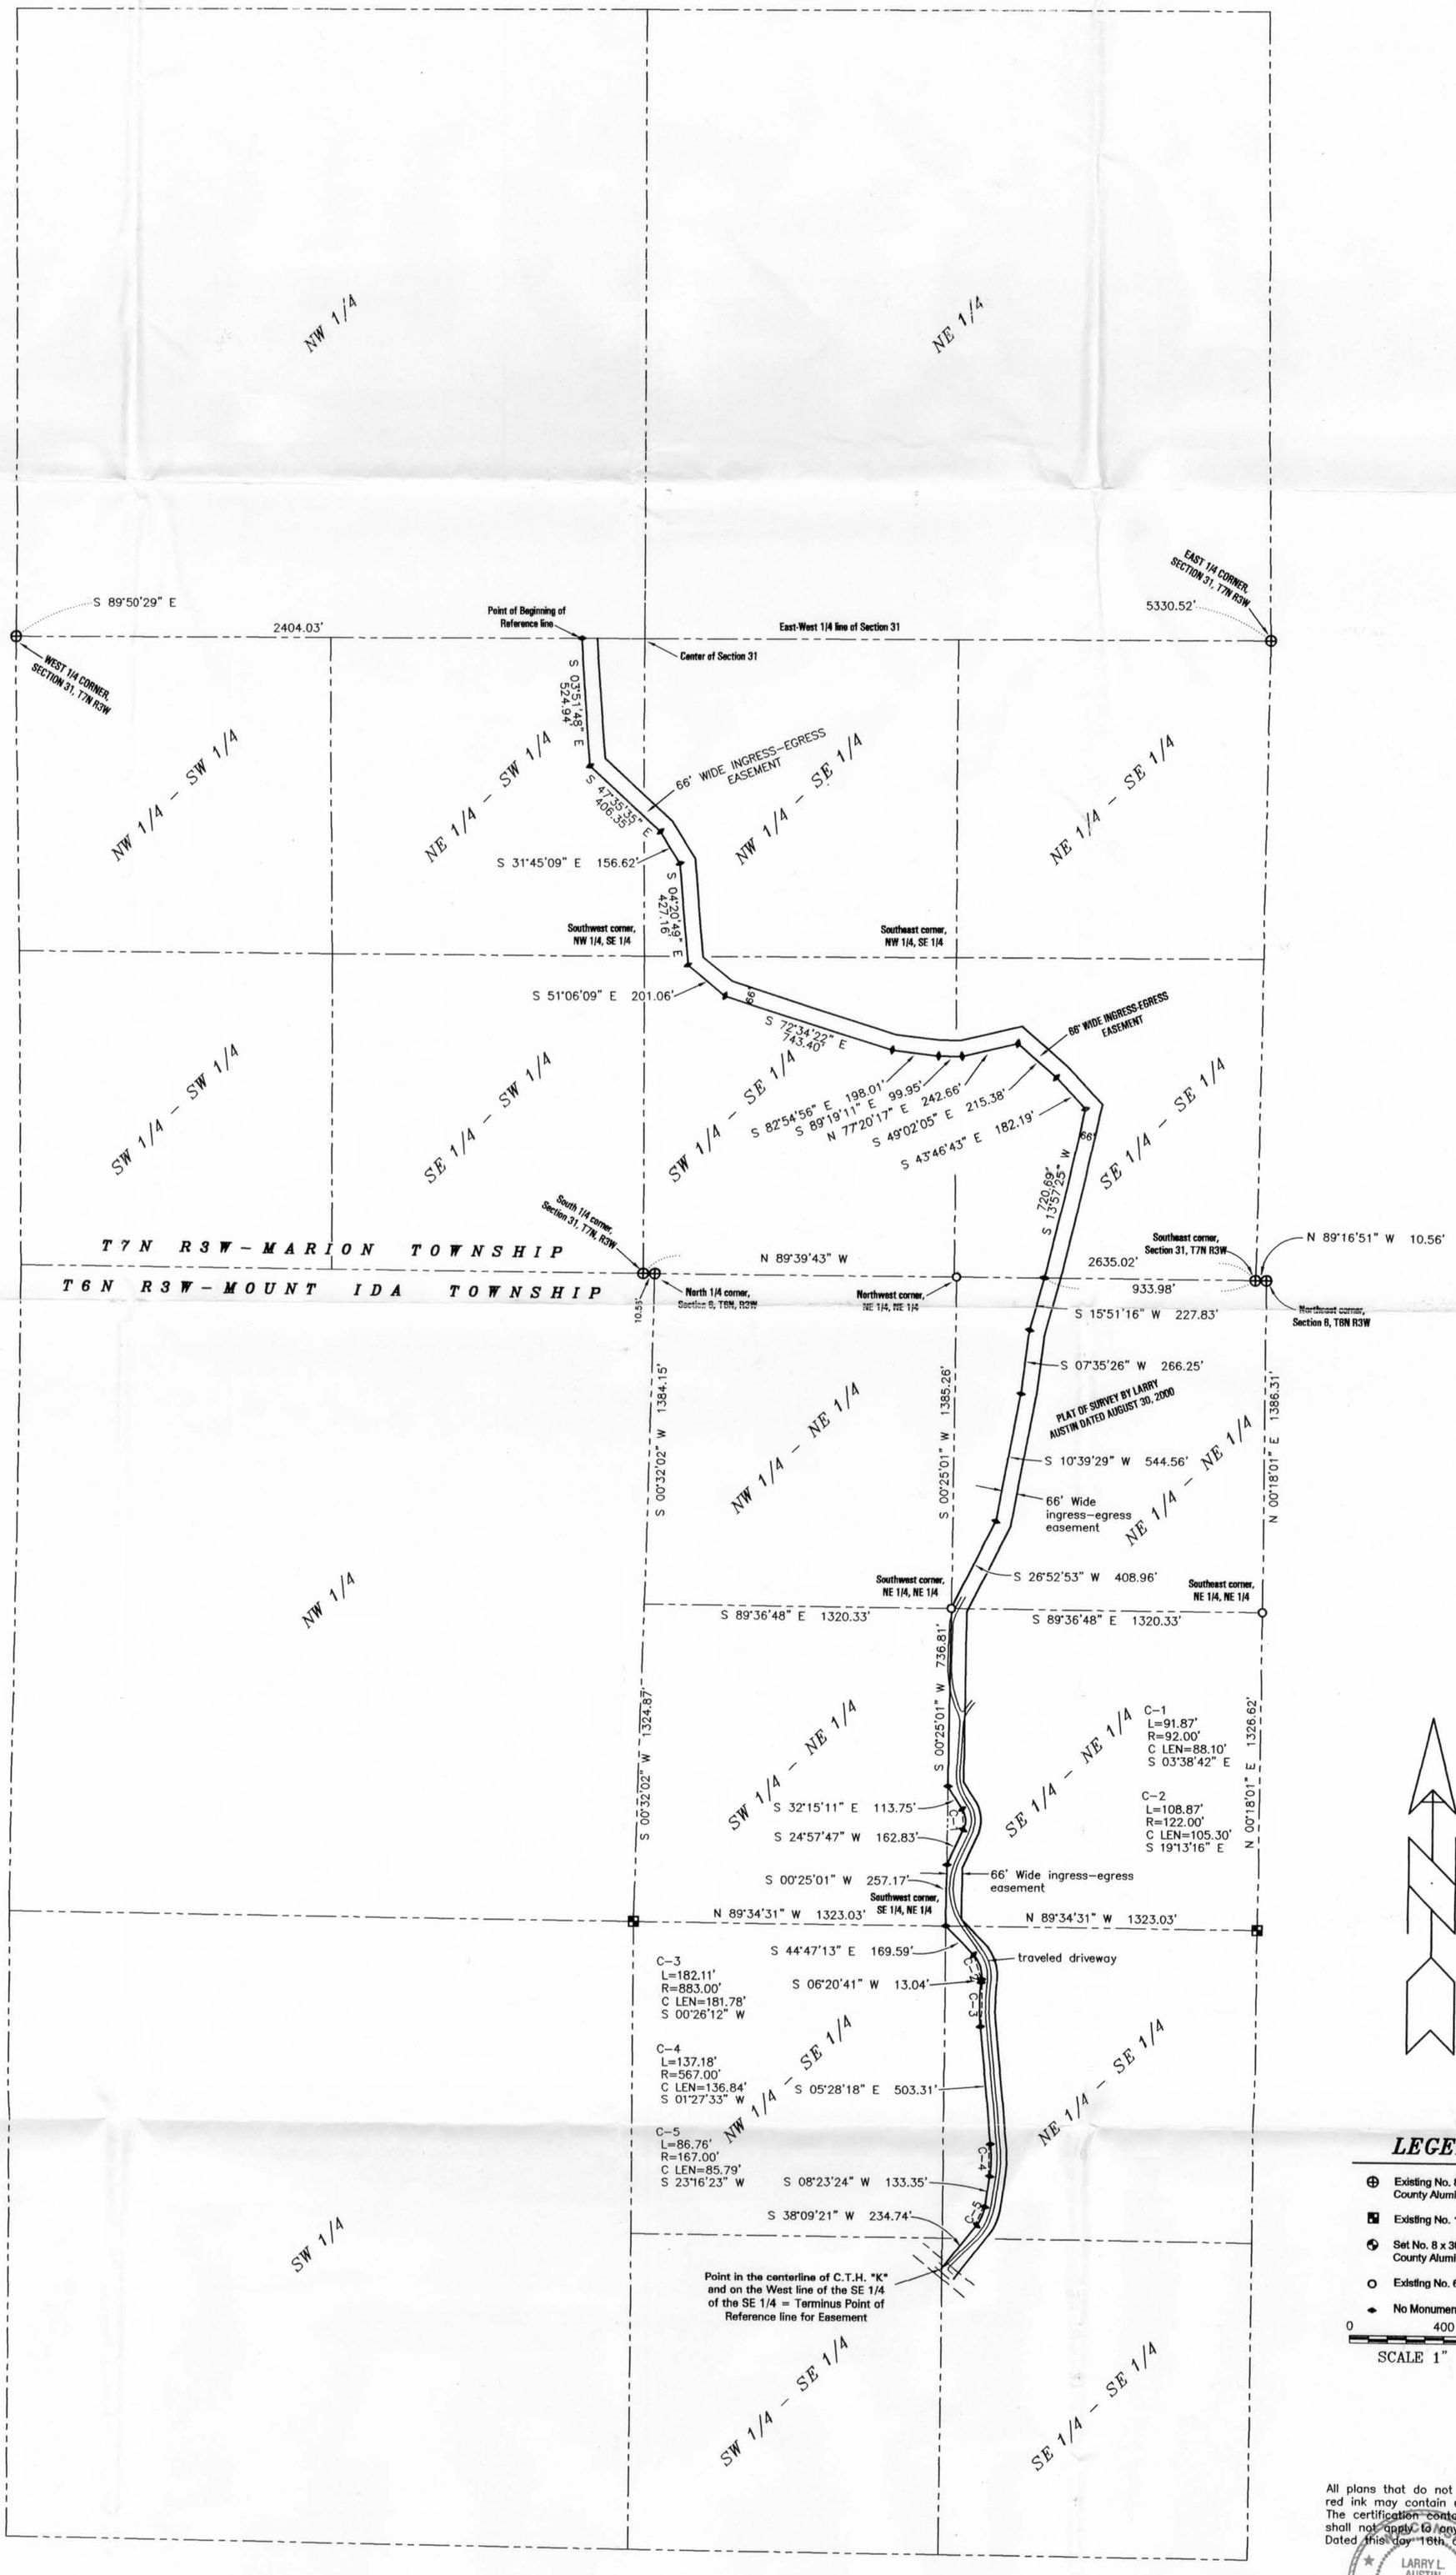

Bearings referenced to the East-West 1/4 line of Section 31 which is assumed to bear S 89°50'29" E.

LEGEND

- Existing No. 8 rebar with Grant County Aluminum Cap
- Existing No. 10 rebar
- Set No. 8 x 30" rebar with Grant County Aluminum Cap
- Existing No. 6 x 24" rebar with cap
- No Monument Set

0 400 800

SCALE 1" = 400'

All plans that do not show a seal imprint in red ink may contain unauthorized alterations. The certification contained on this document shall not apply to any copies.
Dated this day 16th, of April, 2001.

LARRY L. AUSTIN S-1903 LANCASTER, WI LAND SURVEYOR

MAP OF EASEMENT for LOREN ALDERSON
LOCATED IN SECTION 31, T7N R3W, MARION TOWNSHIP AND SECTION 6, T6N R3W, MOUNT IDA TOWNSHIP, GRANT COUNTY, WISCONSIN

AUSTIN ENGINEERING, LLC
421 HWY 81 E. LANCASTER, WI 53813
PHONE 608-723-6363 FAX 608-723-6702

FIELDBOOK: SDR33, 9914
G:\T7NR3W\19
C:\AJA\T7NR3W\31LA2-ALDERSON2

DRAWN BY: AJ AUSTIN
APPROVED: LL AUSTIN
CREW: BS - SB
SHEET 1 OF 2

SEP 04 2001