CERTIFIED SURVEY MAP

BOOK 10
PAGE 48

STATE OF WISCONSIN)
COUNTY OF GRANT) S.S.

(14)

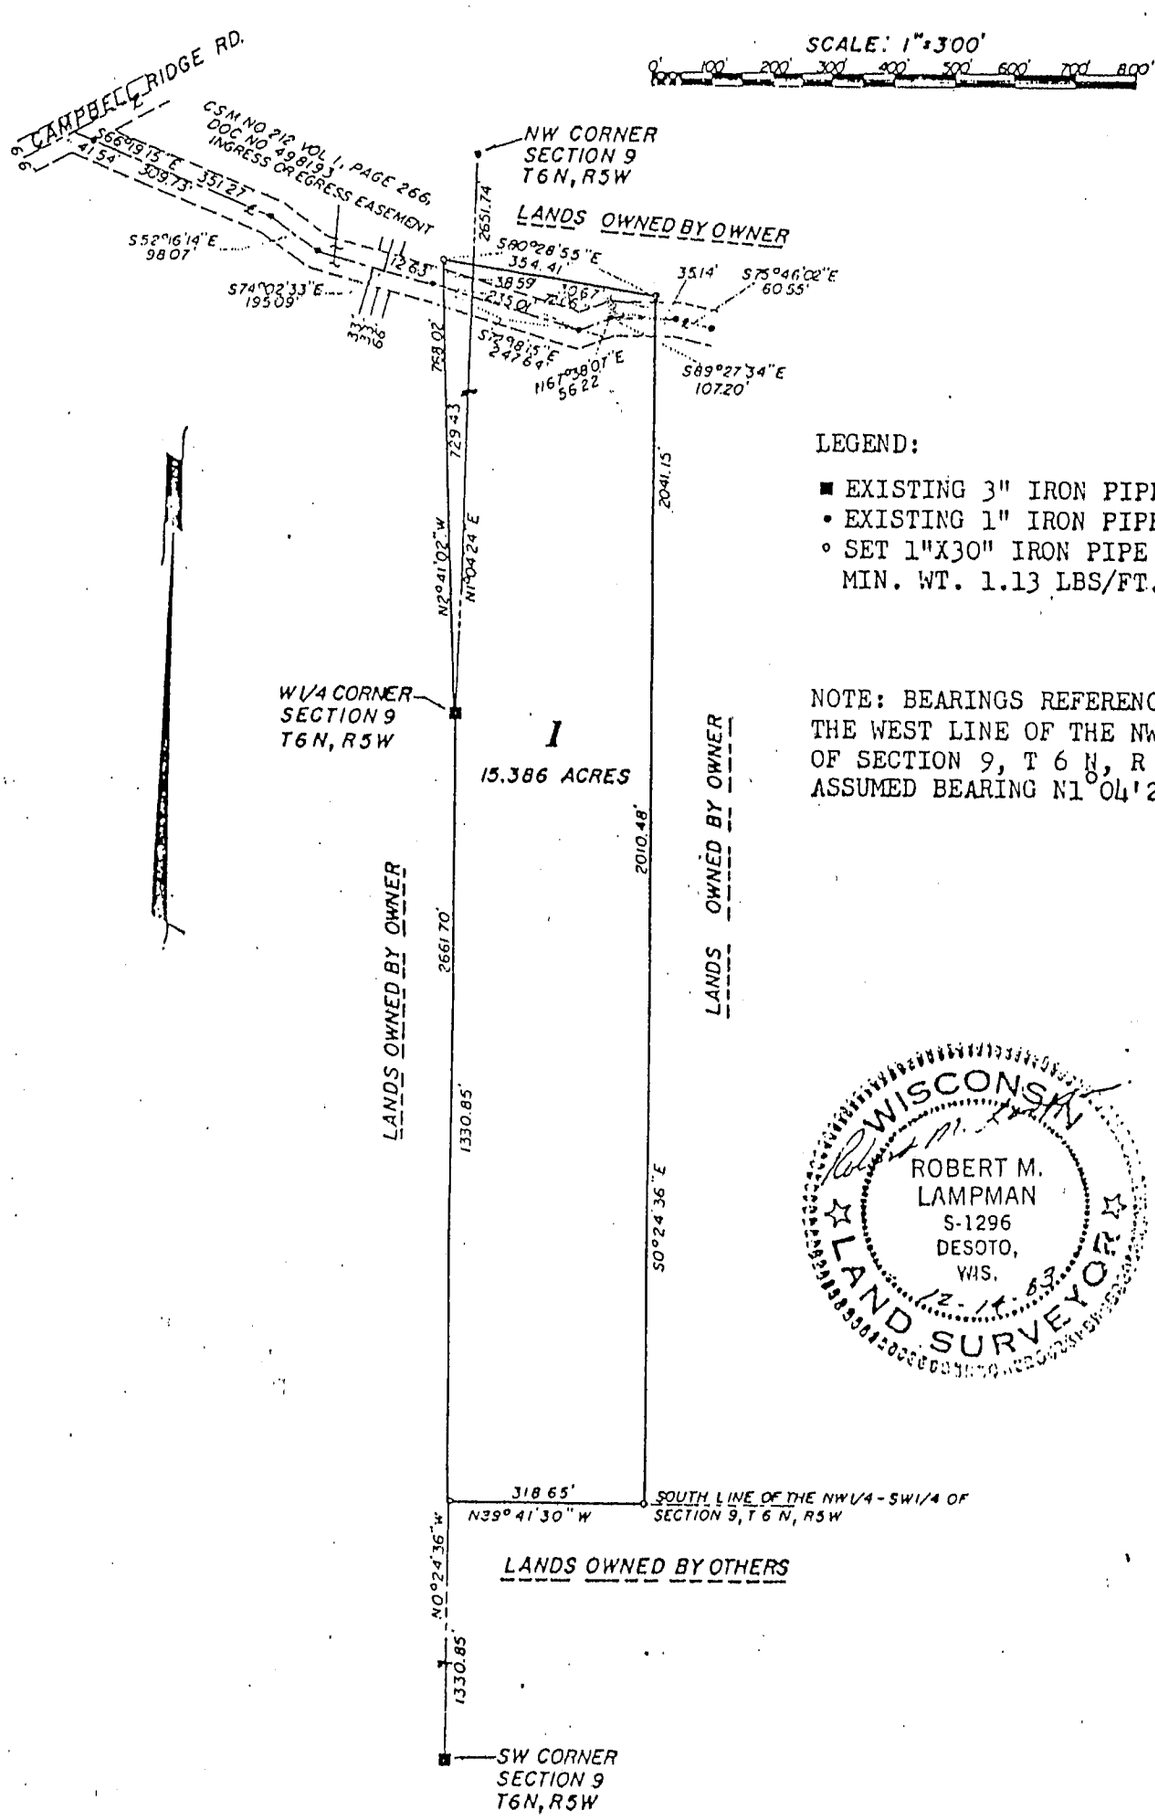

LEGEND:

- ■ EXISTING 3" IRON PIPE
- • EXISTING 1" IRON PIPE
- ∘ SET 1"X30" IRON PIPE MIN. WT. 1.13 LBS/FT.

NOTE: BEARINGS REFERENCED TO THE WEST LINE OF THE NW 1/4 OF SECTION 9, T 6 N, R 5 W, ASSUMED BEARING N1°04'24"E

LAMPMAN & ASSOCIATES RT. 1, BOX 144 DESOTO, WISCONSIN 54624 PHONE: 608-648-2288	PREPARED FOR: Robert P. Douglas (OWNER) PROJECT NO.: 195-1029-83-#14 SCALE: 1" = 300' DATE: Dec. 14, 1983	DRAFTED BY: Robert M. Lampman SHEET 1 of 2