TOPOGRAPHICAL SURVEY

PREPARED FOR ELDERSPAN MANAGEMENT, LLC, PROPERTY LOCATED IN SECTION 10, T3N R1W, CITY OF PLATTEVILLE, GRANT COUNTY, WISCONSIN
PROPERTY ADDRESS: 250 CAMP ST, PLATTEVILLE, WISCONSIN, 53818

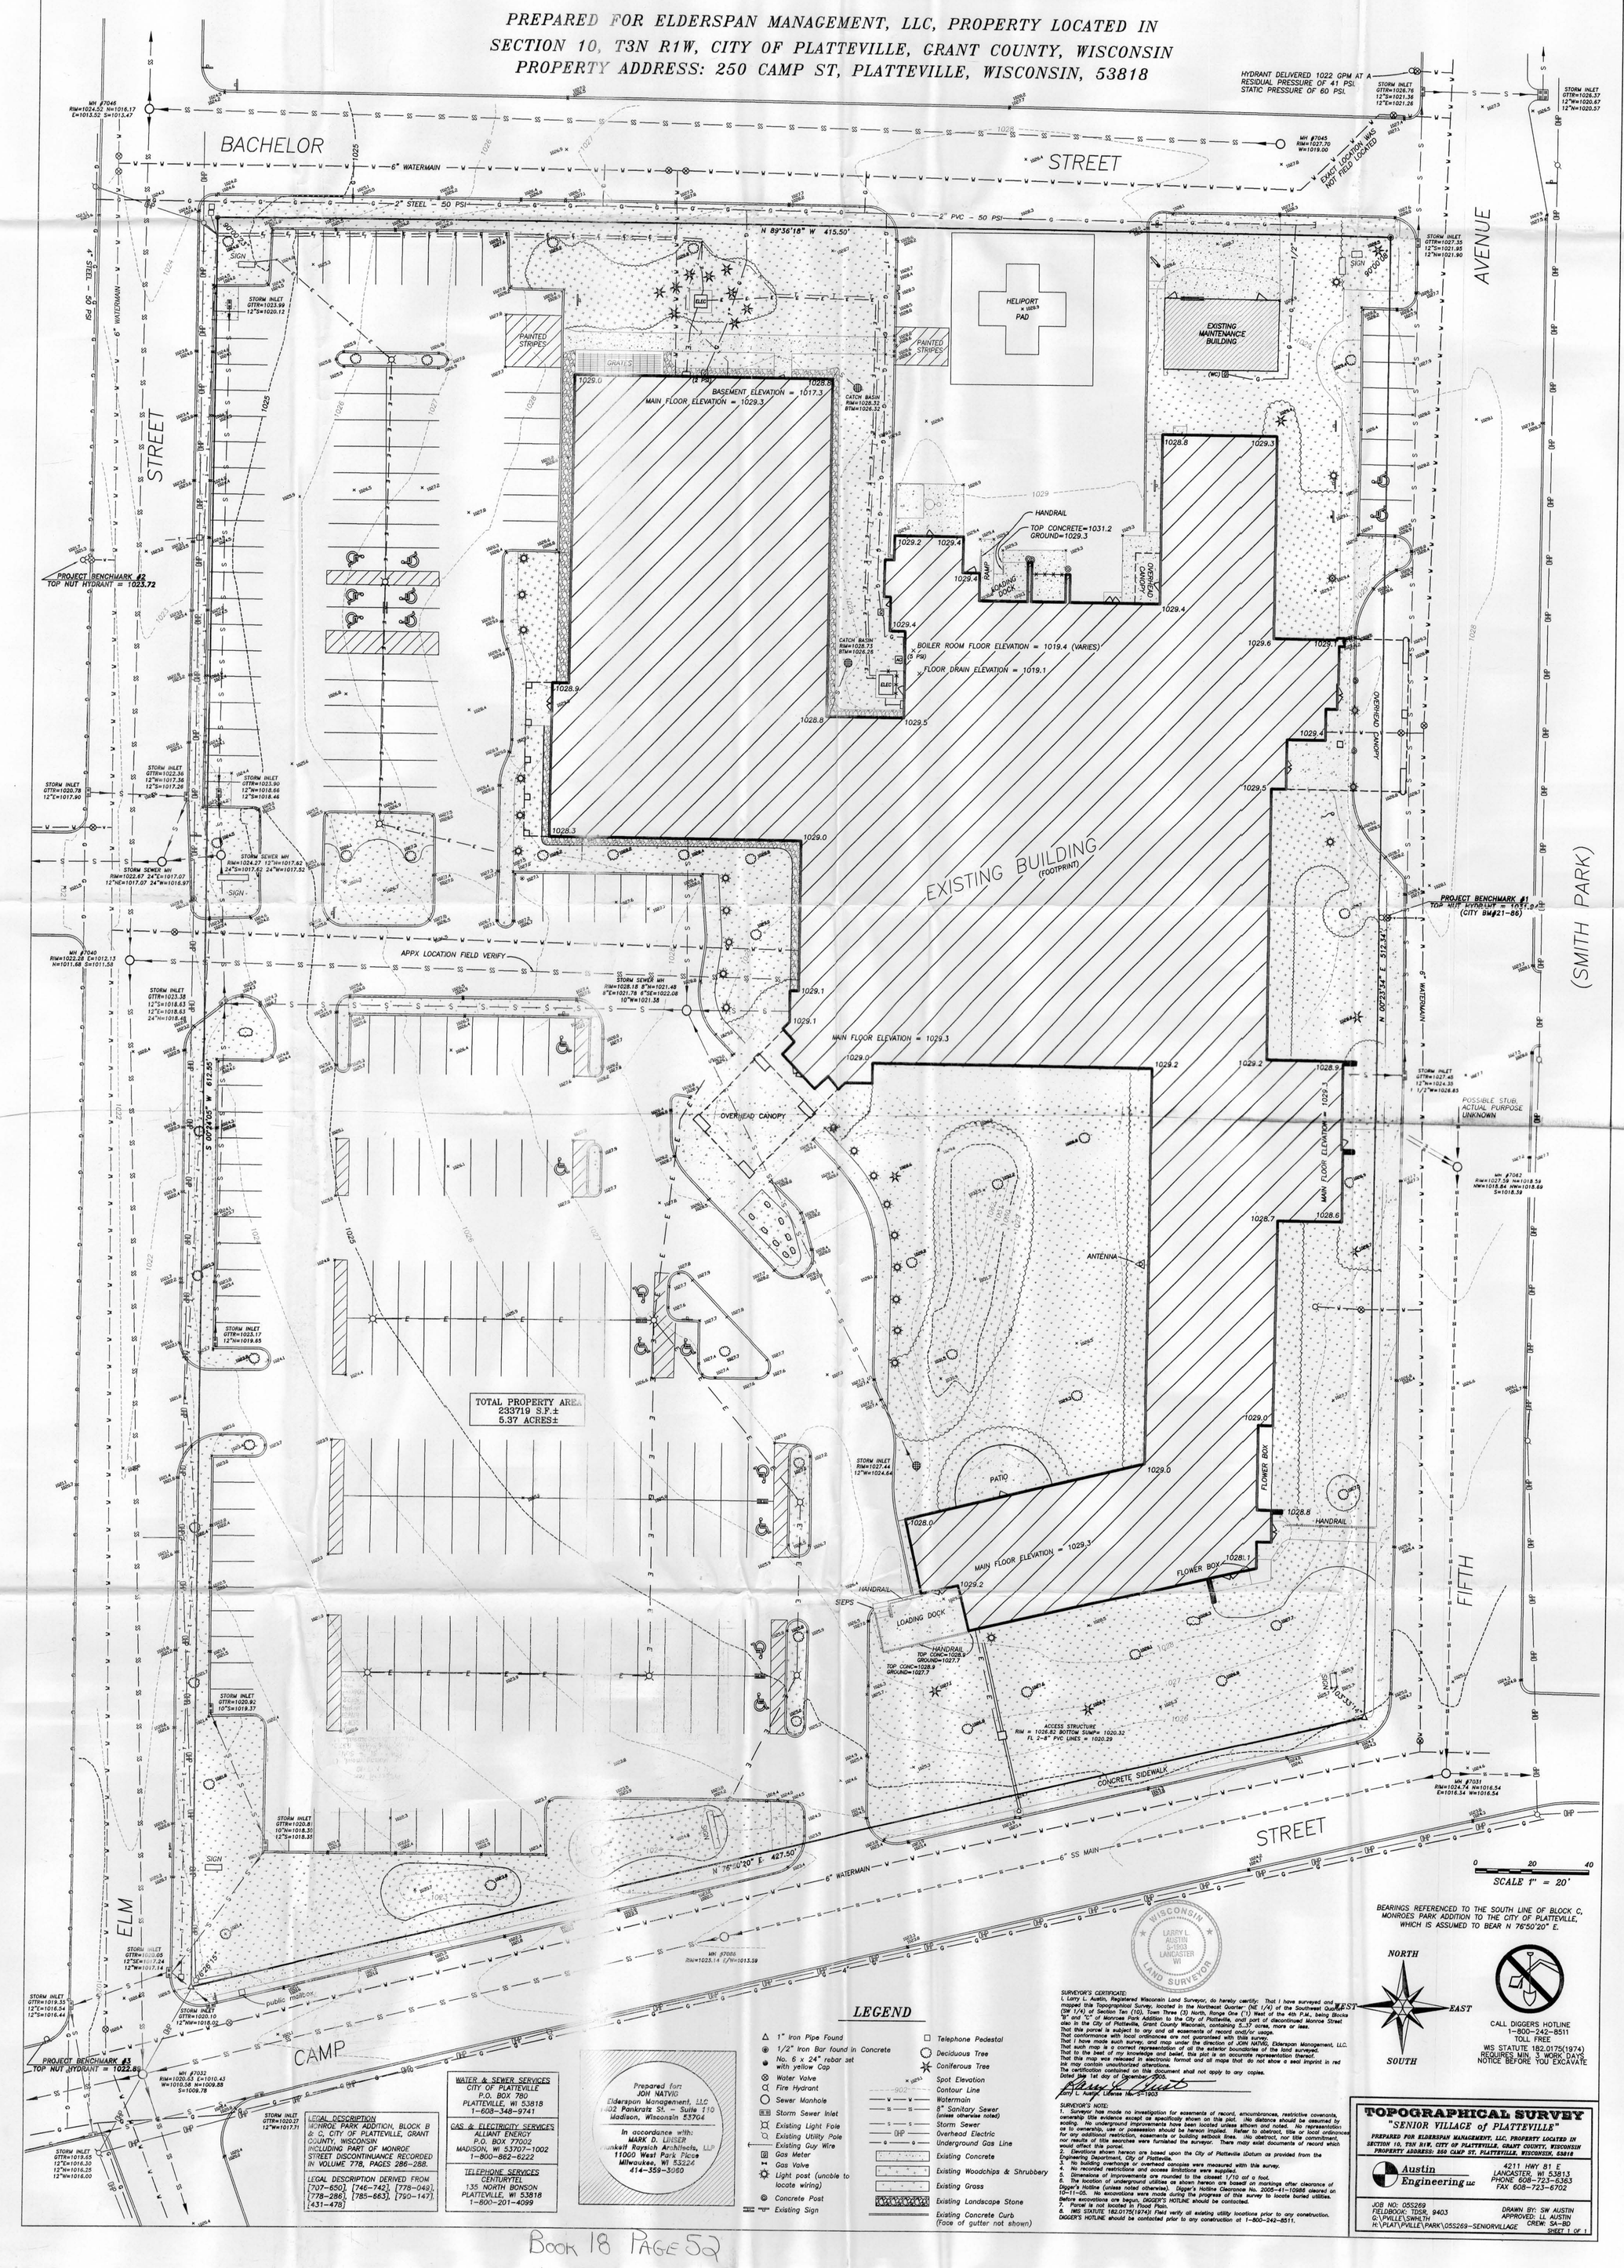

Book 18 Page 52