Book 21 Page 92

Plat of Survey for the Town of Platteville

Parts of the Southwest Quarter of the Northwest Quarter and the Northwest Quarter of the Southwest Quarter of Section 25, Town 3 North, Range 1 West, Platteville Township, Grant County, Wisconsin.

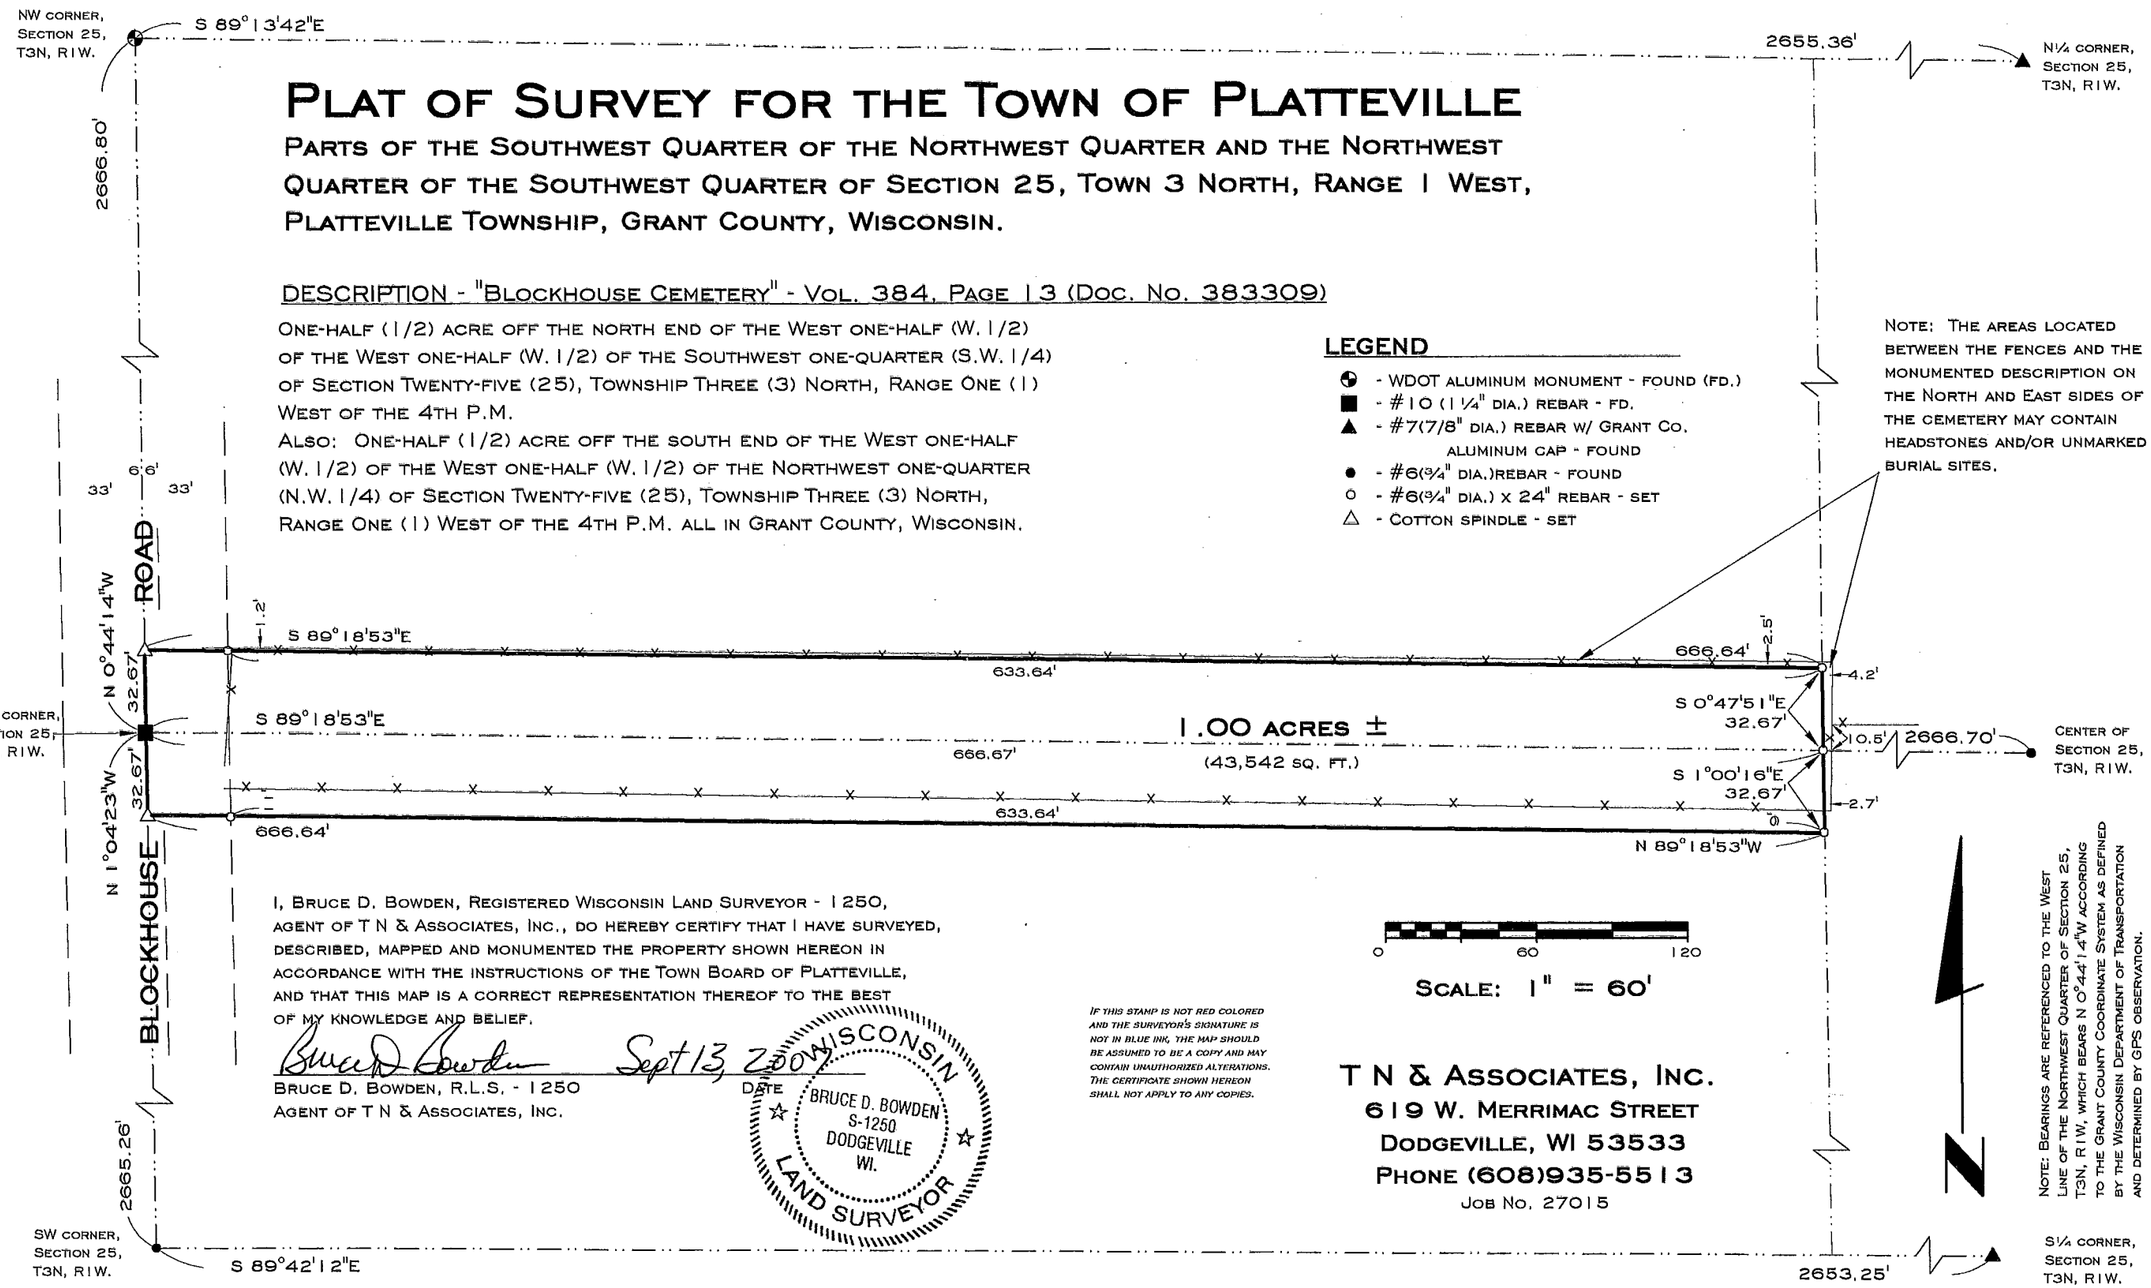

Description - "Blockhouse Cemetery" - Vol. 384, Page 13 (Doc. No. 383309)

One-half (1/2) acre off the north end of the West one-half (W. 1/2) of the West one-half (W. 1/2) of the Southwest one-quarter (S.W. 1/4) of Section Twenty-five (25), Township Three (3) North, Range One (1) West of the 4th P.M.

Also: One-half (1/2) acre off the south end of the West one-half (W. 1/2) of the West one-half (W. 1/2) of the Northwest one-quarter (N.W. 1/4) of Section Twenty-five (25), Township Three (3) North, Range One (1) West of the 4th P.M. all in Grant County, Wisconsin.

Legend

- ◐ - WDOT aluminum monument - found (fd.)
- ■ - #10 (1 1/4" dia.) rebar - fd.
- ▲ - #7(7/8" dia.) rebar w/ Grant Co. aluminum cap - found
- ● - #6(3/4" dia.)rebar - found
- ○ - #6(3/4" dia.) x 24" rebar - set
- △ - Cotton spindle - set

Note: The areas located between the fences and the monumented description on the North and East sides of the cemetery may contain headstones and/or unmarked burial sites.

I, Bruce D. Bowden, Registered Wisconsin Land Surveyor - 1250, agent of T N & Associates, Inc., do hereby certify that I have surveyed, described, mapped and monumented the property shown hereon in accordance with the instructions of the Town Board of Platteville, and that this map is a correct representation thereof to the best of my knowledge and belief.

Bruce D. Bowden — Sept 13, 2007

Bruce D. Bowden, R.L.S. - 1250 — Date

Agent of T N & Associates, Inc.

Wisconsin Bruce D. Bowden S-1250 Dodgeville WI. Land Surveyor

If this stamp is not red colored and the surveyor's signature is not in blue ink, the map should be assumed to be a copy and may contain unauthorized alterations. The certificate shown hereon shall not apply to any copies.

T N & Associates, Inc.
619 W. Merrimac Street
Dodgeville, WI 53533
Phone (608)935-5513
Job No. 27015

Note: Bearings are referenced to the West Line of the Northwest Quarter of Section 25, T3N, R1W, which bears N 0°44'14"W according to the Grant County Coordinate System as defined by the Wisconsin Department of Transportation and determined by GPS observation.

OCT 08 2007