Book 26 Page 1

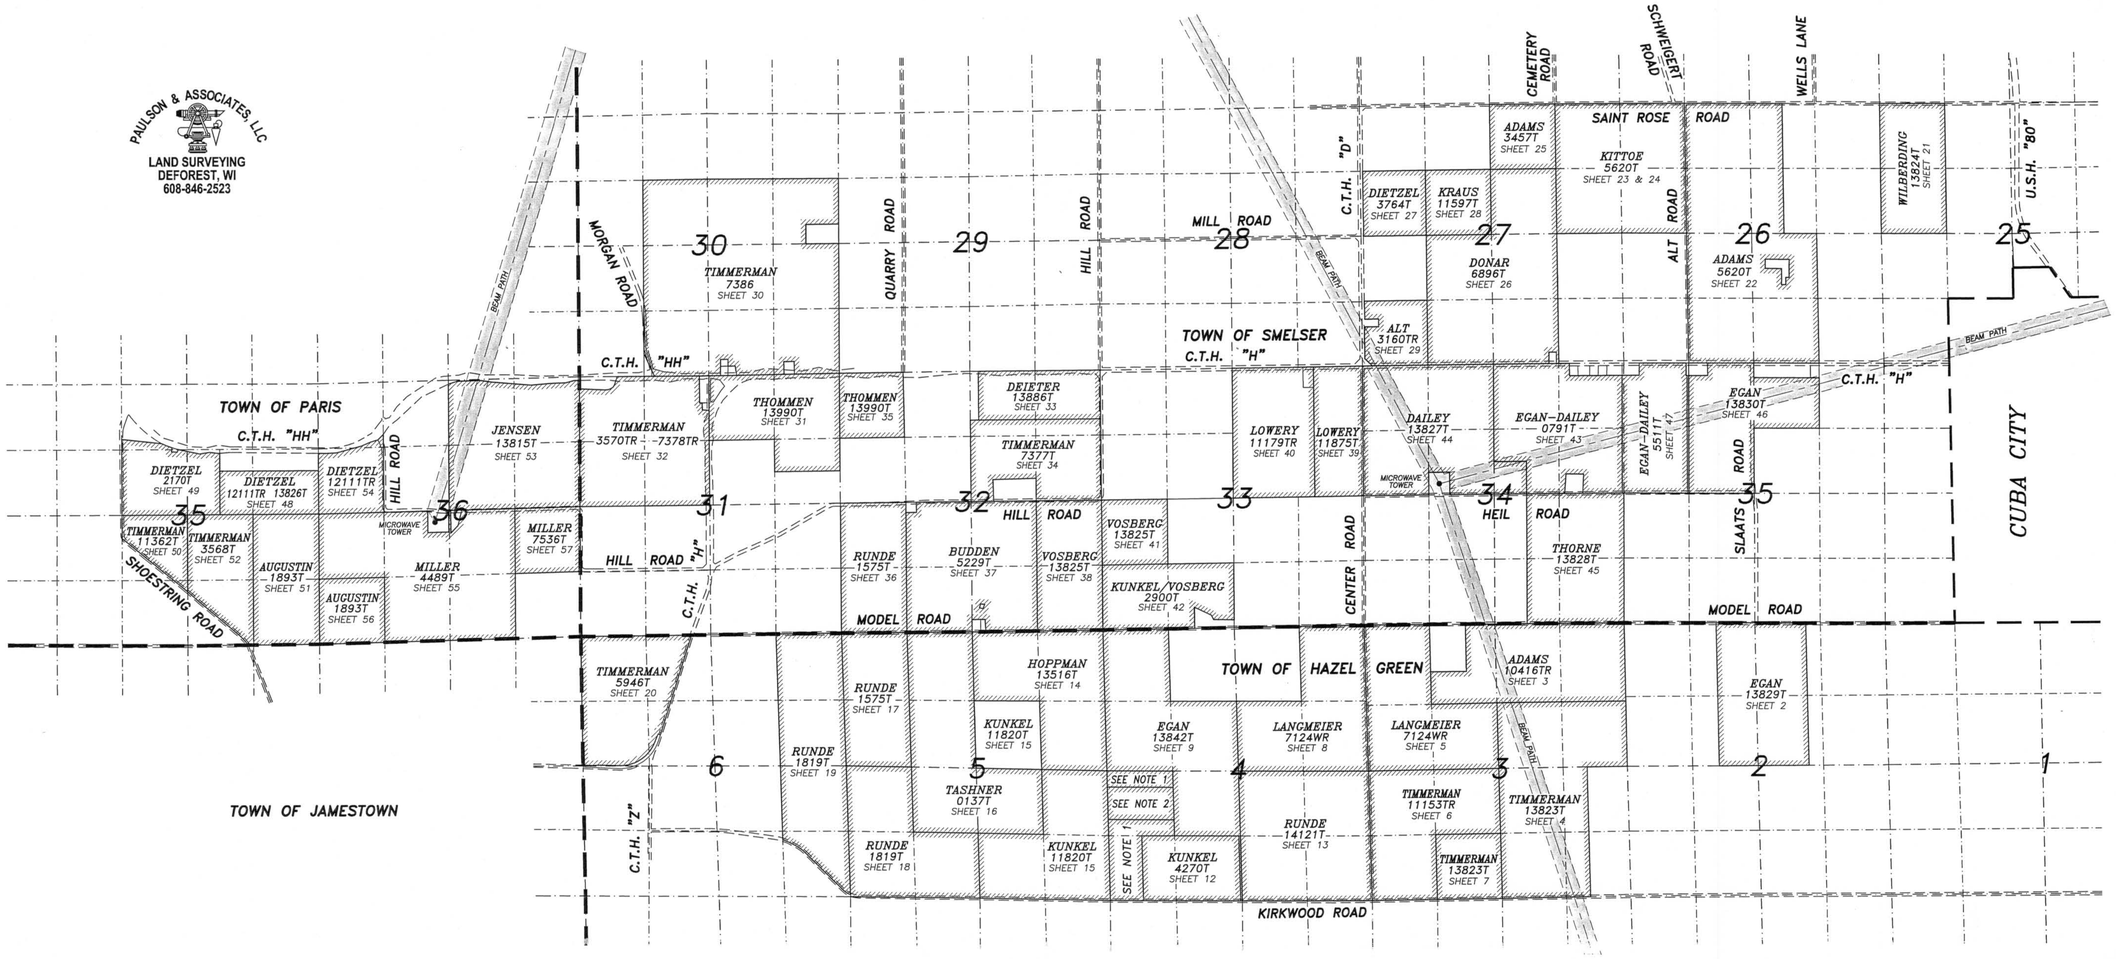

LEGEND

RUNDE — OWNER NAME
5354 — MIDWEST TITLE CORP. CASE NO.
SHEET — SHEET NUMBER

NOTE 1
RUNDE
1825T
SHEET 10

NOTE 2
RUNDE
5354
SHEET 11

WISCONSIN DANIEL A. PAULSON S-1693 DeFOREST, WI LAND SURVEYOR
7-1-09

SURVEYOR
PAULSON & ASSOCIATES, LLC
Daniel A. Paulson
136 West Holum Street
DeForest, WI 53532

CLIENT
WHITE OAK WIND, LLC
c/o Wind Capitol Group, LLC
2923 Marketplace Drive
Madison, WI 53719

N
W E
S

SHEET 1

PAULSON & ASSOCIATES, LLC
136 WEST HOLUM STREET DeFOREST, WI 53532 (608)846-2523

ALTA/ACSM LAND TITLE SURVEY
WHITE OAK WIND FARM

LOCATED IN SECTIONS: 25, 26, 27, 30, 31, 32, 33, 34 AND 35, T.2N., R.1W., TOWN OF SMELSER, SECTIONS 2, 3, 4, 5 AND 6, T.1N., R.1W., TOWN OF HAZEL GREEN AND SECTIONS 35 AND 36, TOWN OF PARIS GRANT COUNTY, WISCONSIN

JOB NO. 08-118	DRAWING NO.	DRAWN BY: TWP
REF:	REVISIONS:	DATE: 07-01-09