Book 39 Page 30

NOV 15 2016

PLAT OF SURVEY

REFERENCE LINE DESCRIPTION:

Commencing at the South Quarter (S 1/4) corner of Section Eighteen (18), Township Five (5) North, Range Two (2) West of the 4th P.M., Town of Liberty, Grant County, Wisconsin;
thence North 00° 05' 01" West 1487.64 feet along the East line of the Southwest Quarter (SW 1/4) of said Section 18 to a 3/4" rebar marking the Southeast corner of Lot 1 of Certified Survey Map No. 965 recorded in Volume 8 of Certified Survey Maps on Page 45 as Document No. 654204, Grant County Registry;
thence South 64° 44' 23" West 1338.42 feet along the South line of said Lot 1 to a 3/4" rebar marking the Southwest corner thereof and the point of beginning;
thence North 15° 16' 50" West 1829.32 feet along the West line of said Lot 1 to a 3/4" rebar marking the Northwest corner thereof and the terminus point.

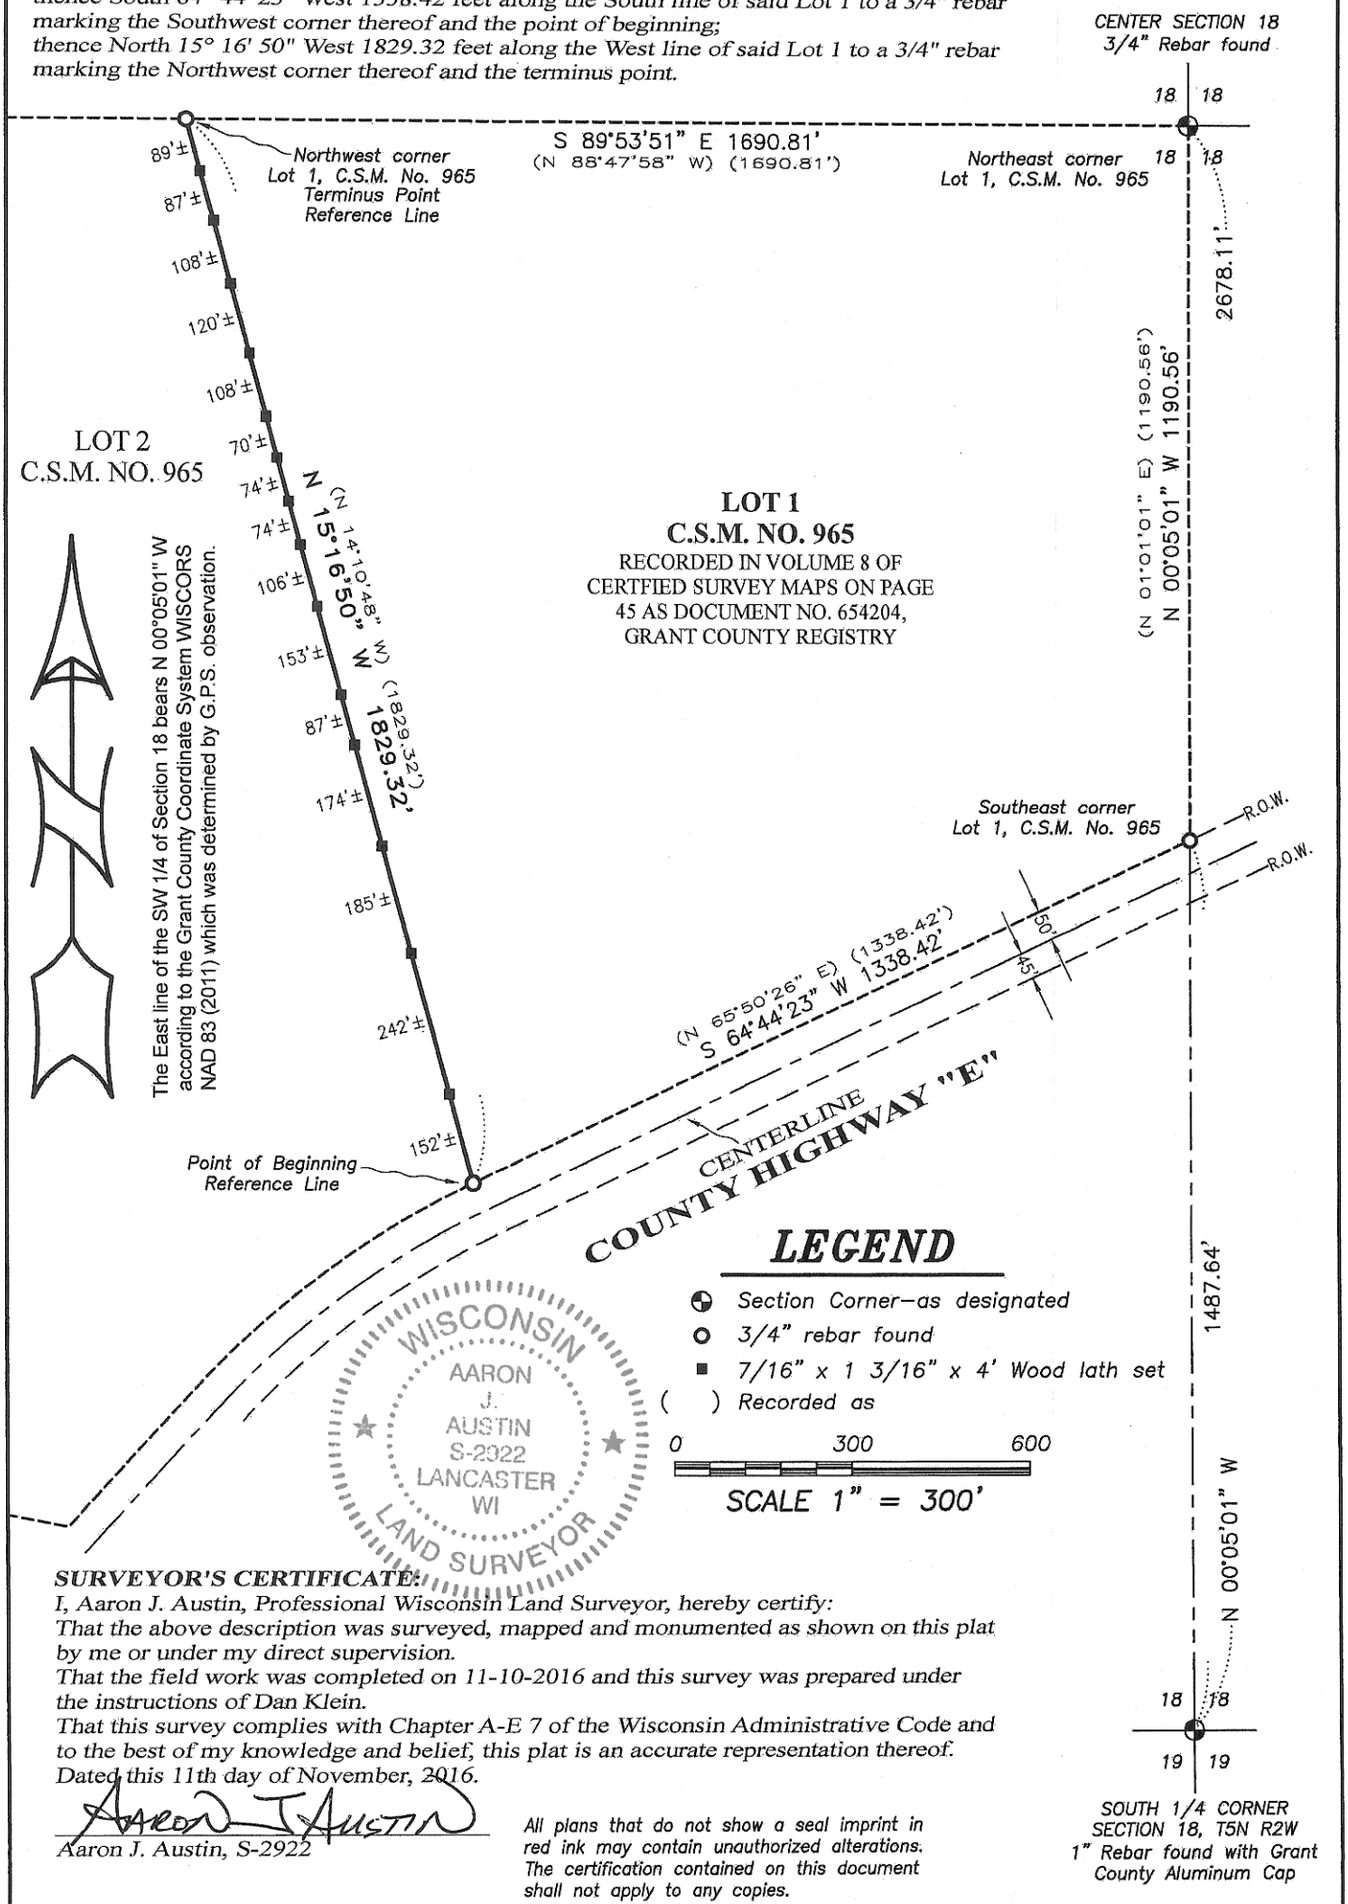

SURVEYOR'S CERTIFICATE:

I, Aaron J. Austin, Professional Wisconsin Land Surveyor, hereby certify:
That the above description was surveyed, mapped and monumented as shown on this plat by me or under my direct supervision.
That the field work was completed on 11-10-2016 and this survey was prepared under the instructions of Dan Klein.
That this survey complies with Chapter A-E 7 of the Wisconsin Administrative Code and to the best of my knowledge and belief, this plat is an accurate representation thereof.
Dated this 11th day of November, 2016.

Aaron J. Austin, S-2922

All plans that do not show a seal imprint in red ink may contain unauthorized alterations. The certification contained on this document shall not apply to any copies.

SOUTH 1/4 CORNER
SECTION 18, T5N R2W
1" Rebar found with Grant County Aluminum Cap

Austin Engineering LLC
austinengineeringllc.com
4211 HWY 81 E, LANCASTER, WI 53813
PHONE: 608-723-6363 FAX: 608-723-6702

Prepared for: DAN KLEIN

JOB NO: 16s210
H:\CRD\16s210
H:\PLAT\T5NR2W\18\16s210-KLEIN

FIELDBOOK: TDSR
DRAWN BY: AJ AUSTIN
CREW: SHANE AUSTIN