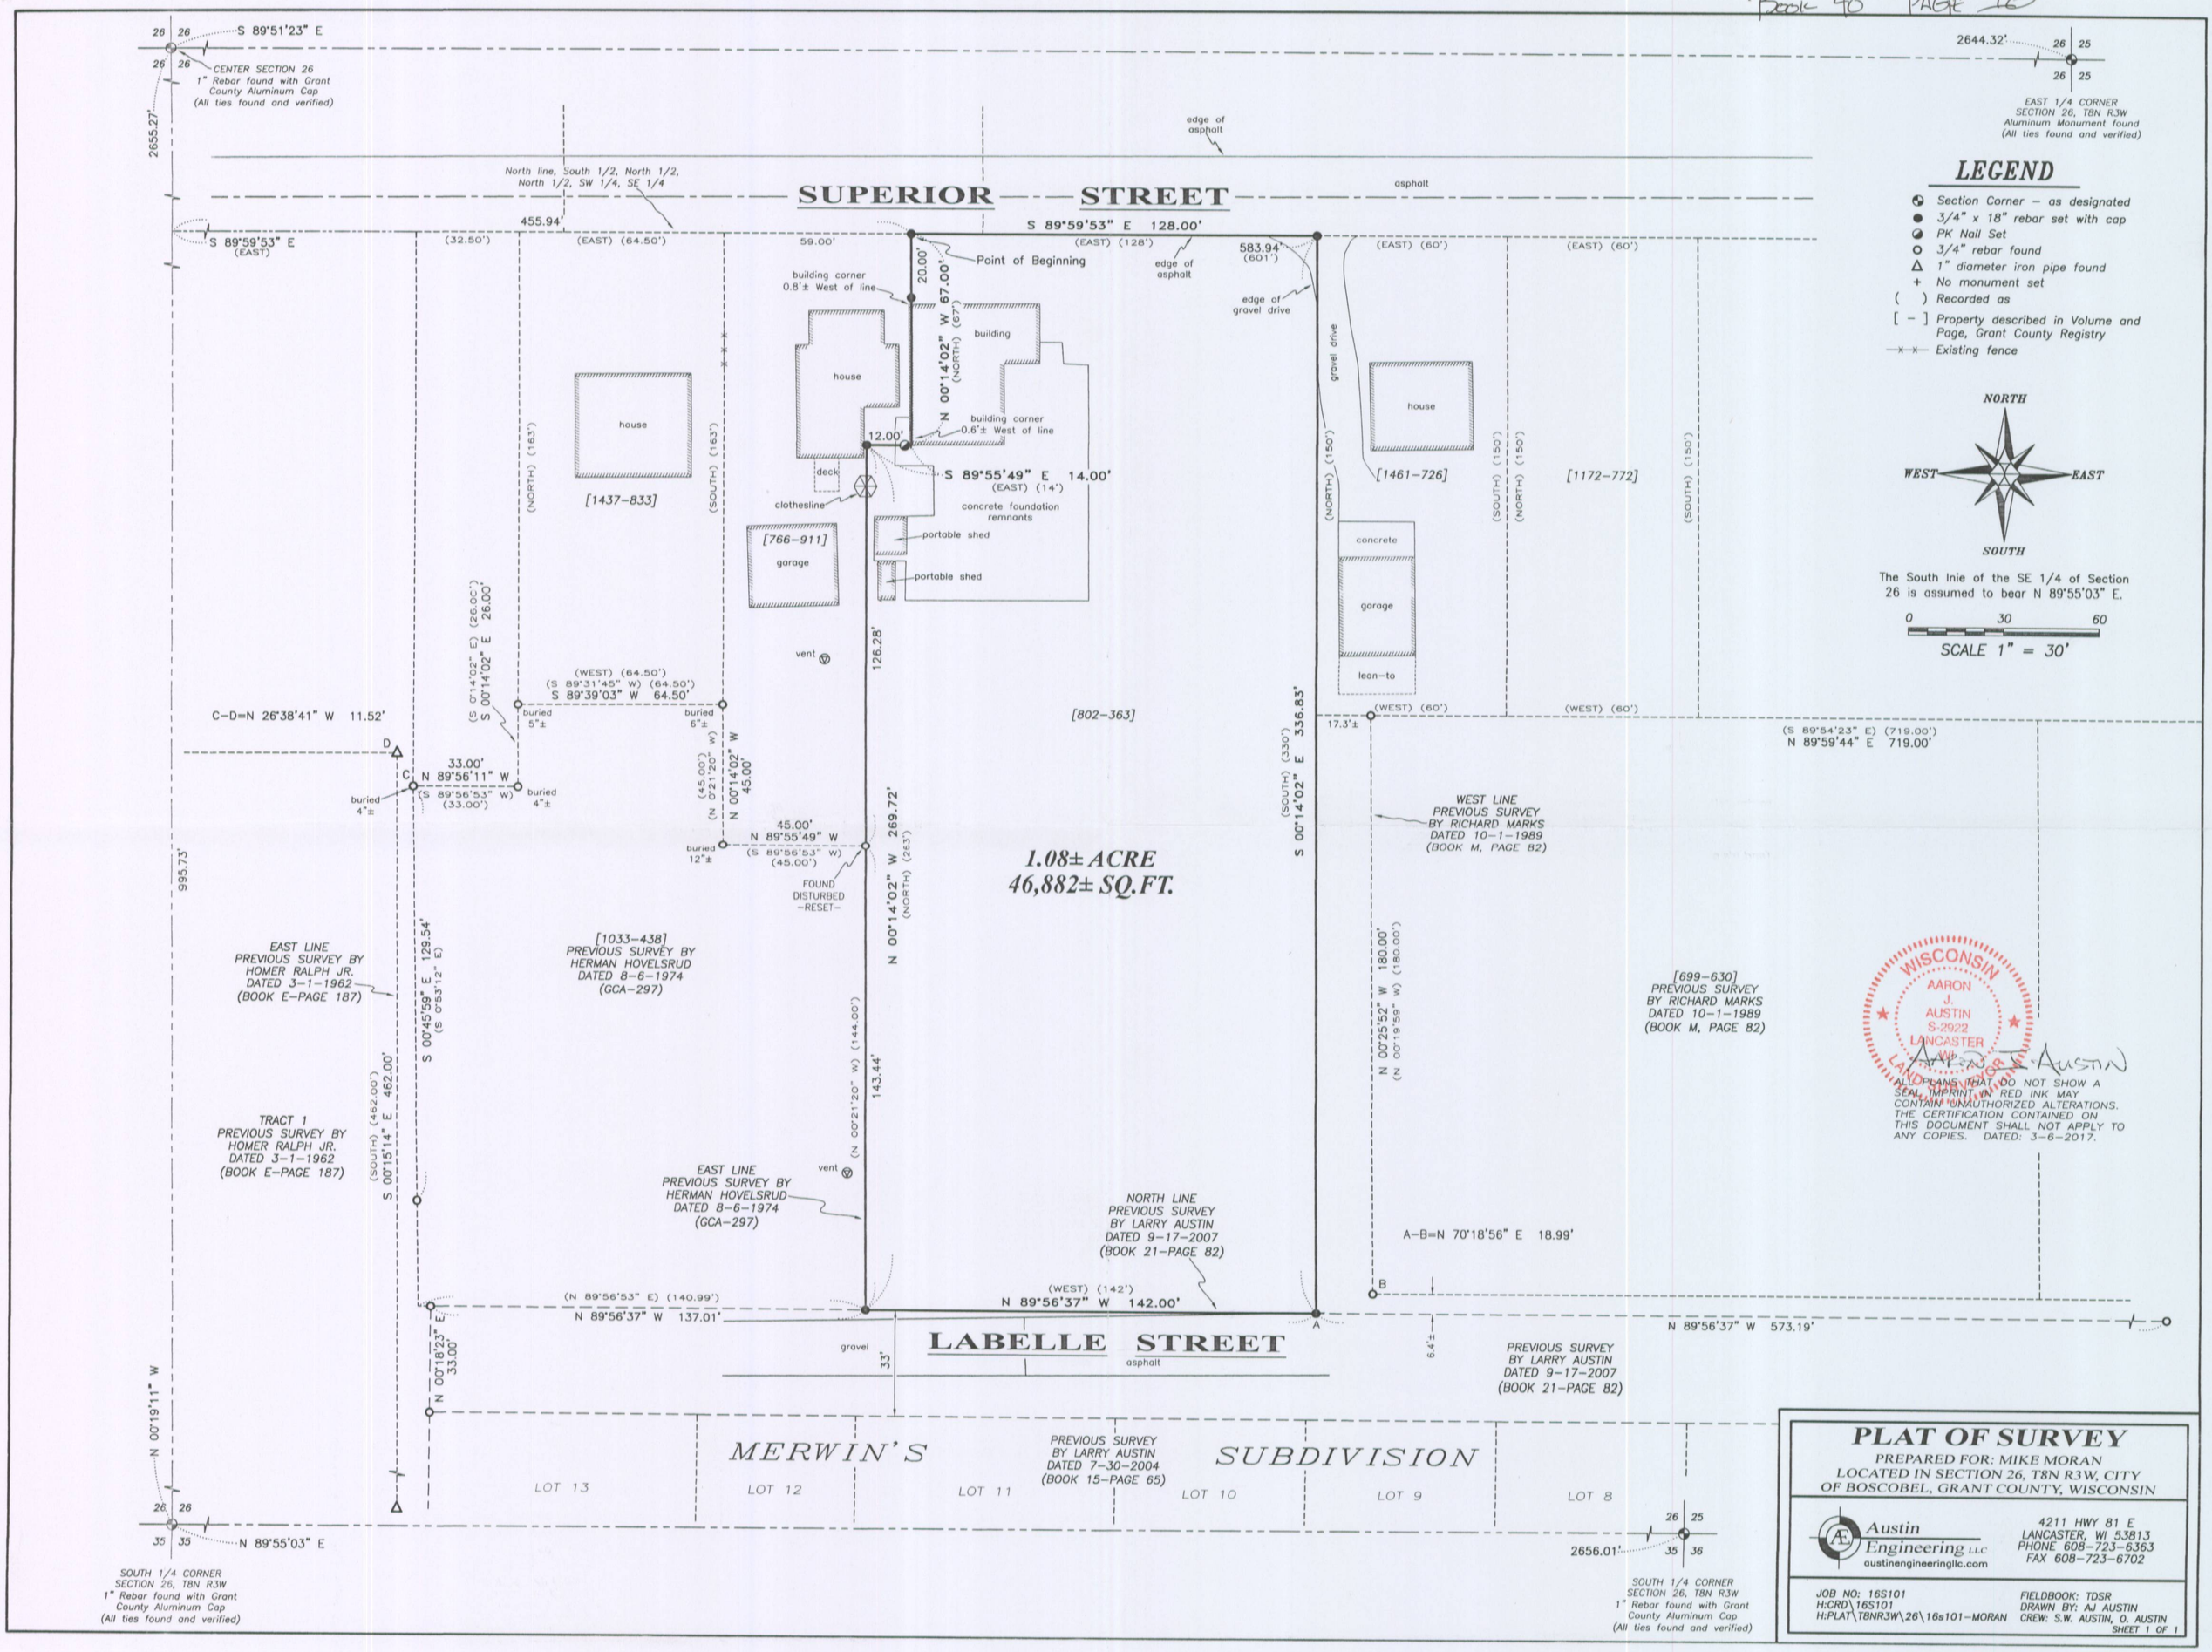Book 40 Page 10