

PLAT OF SURVEY

LINE DESCRIPTION:

Being the south line of Lot 3 of CSM #330, located in the SE 1/4 of the NE 1/4 Section 22, T7N, R3W, Town of Marion, Grant County, Wisconsin.

SURVEYOR'S CERTIFICATE:

I hereby certify that I have surveyed and mapped the parcel of land hereon and that I am in full compliance with the provisions of Chapter A-E 7 of the Wisconsin Administrative Code to the best of my knowledge and belief.

Michael G. Rochon 8/12/2026
Michael G. Rochon, PLS No. S-2767 Date


FOR: LAWRENCE J LAWNICKI
THEODORE R LAWNICKIT
15 N 800 PHEASANT FIELD
HAMPSHIRE IL 60140

SITE: 15516 TOWER RD
BOSCobel WI 53805



LEGEND:

- 3/4" X 20" REBAR SET
- ▲ 3/4" REBAR FOUND
- ⊗ NO MONUMENT
- △ PIN FLAG SET ON LINE
- WOOD LATH SET ON LINE
- ✚ SECTION CORNER
ALL TIES FOUND & VERIFIED
- () RECORDED AS

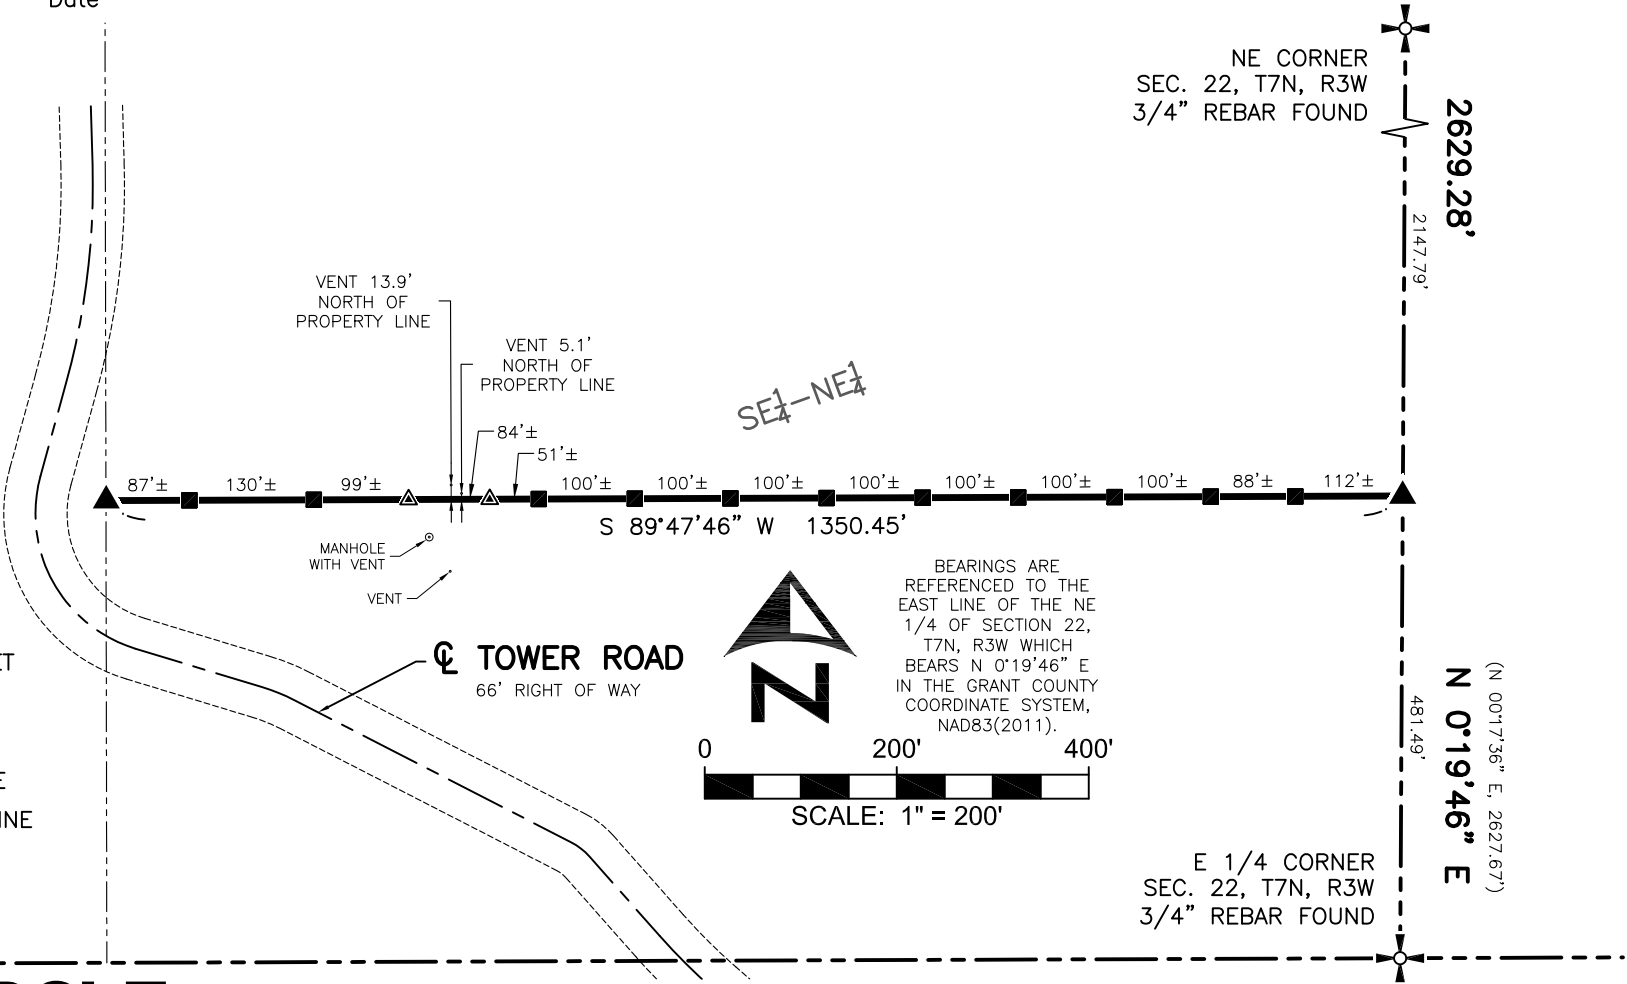

FULLCIRCLE
ENGINEERING & SURVEYING

3462 Spring Valley Road, Dodgeville, WI 53533
608-935-0294 www.fullcircleES.com

SHEET 1 OF 1
JOB ID: 2606231B
DWG: MGR BWJ
FIELDWORK COMPLETED 7/1/2026