83

HOMER SCHOOL SITE

BOSCOBEL JOINT SCHOOL DISTRICT

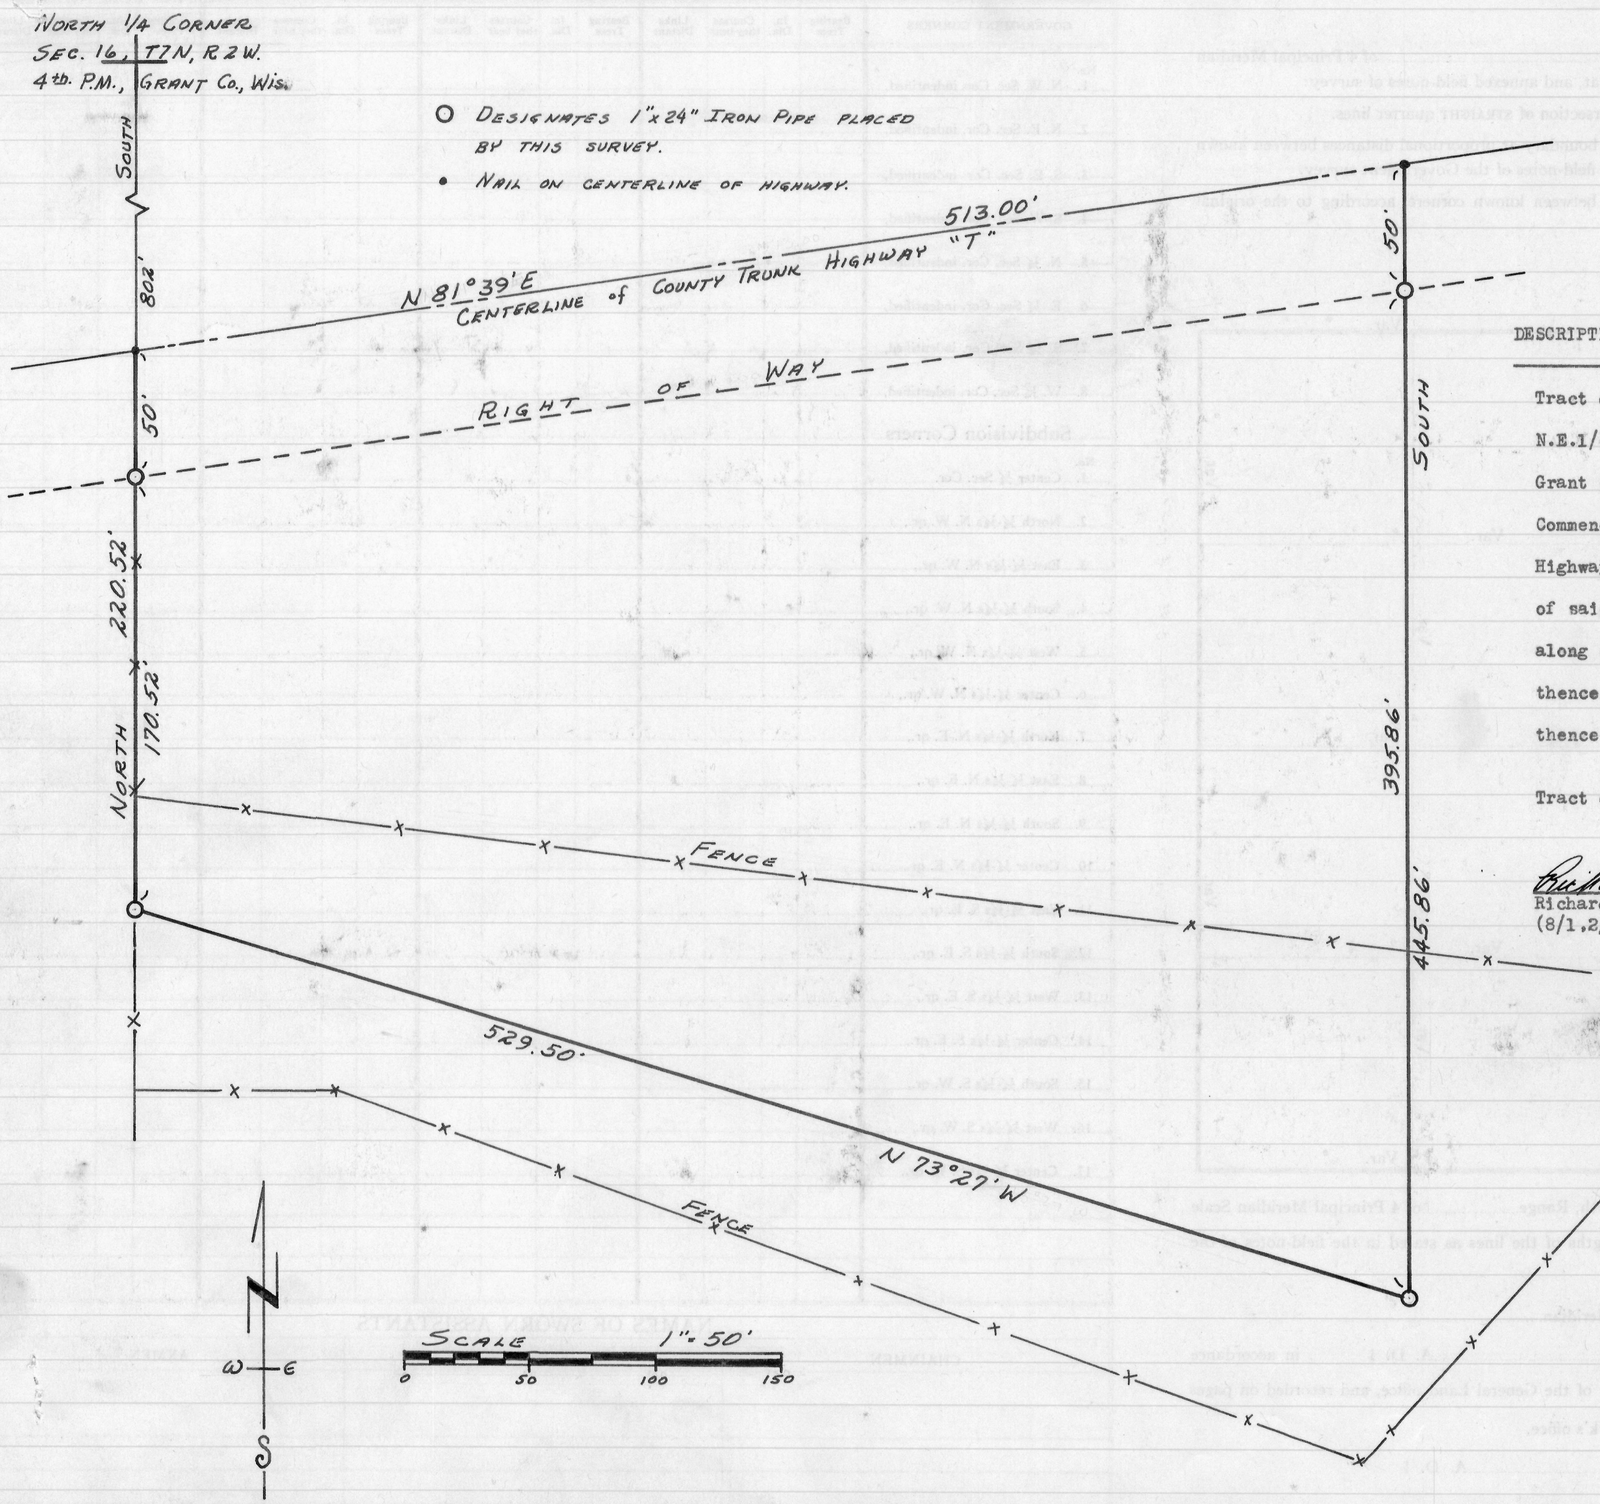

DESCRIPTION OF LAND TO BE CONVEYED BY HAROLD KENNEDY TO THE BOSCOBEL JOINT SCHOOL DISTRICT

Tract of land being and lying in the N.W.1/4 of the N.E.1/4 of Section 16, T 7 N, R 2 W of the 4th P.M., Grant County, Wisconsin, described as follows, to-wit:

Commencing at a point on the Centerline of County Trunk Highway "T", which is 802 feet South of the N.W. corner of said forty; thence North 81°39' East. 513.00 feet along said centerline; thence South. 445.86 feet; thence North 73°27' West. 529.50 feet; thence North. 220.52 feet to the place of beginning.

Tract of land containing 4 acres more or less.

Richard C. Wepking
Richard C. Wepking
(8/1,2/60)

Homer D. Ralph, Jr.
Homer D. Ralph, Jr.
Surveyor for Grant Co., Wis.
Wis. Reg. No. S-141
(8/9/60)