221 6-4

PEOPLES TELEPHONE COMPANY SURVEY

Part of Block 14, Original Plat, Village of Mt. Hope, Grant Co., Wis.

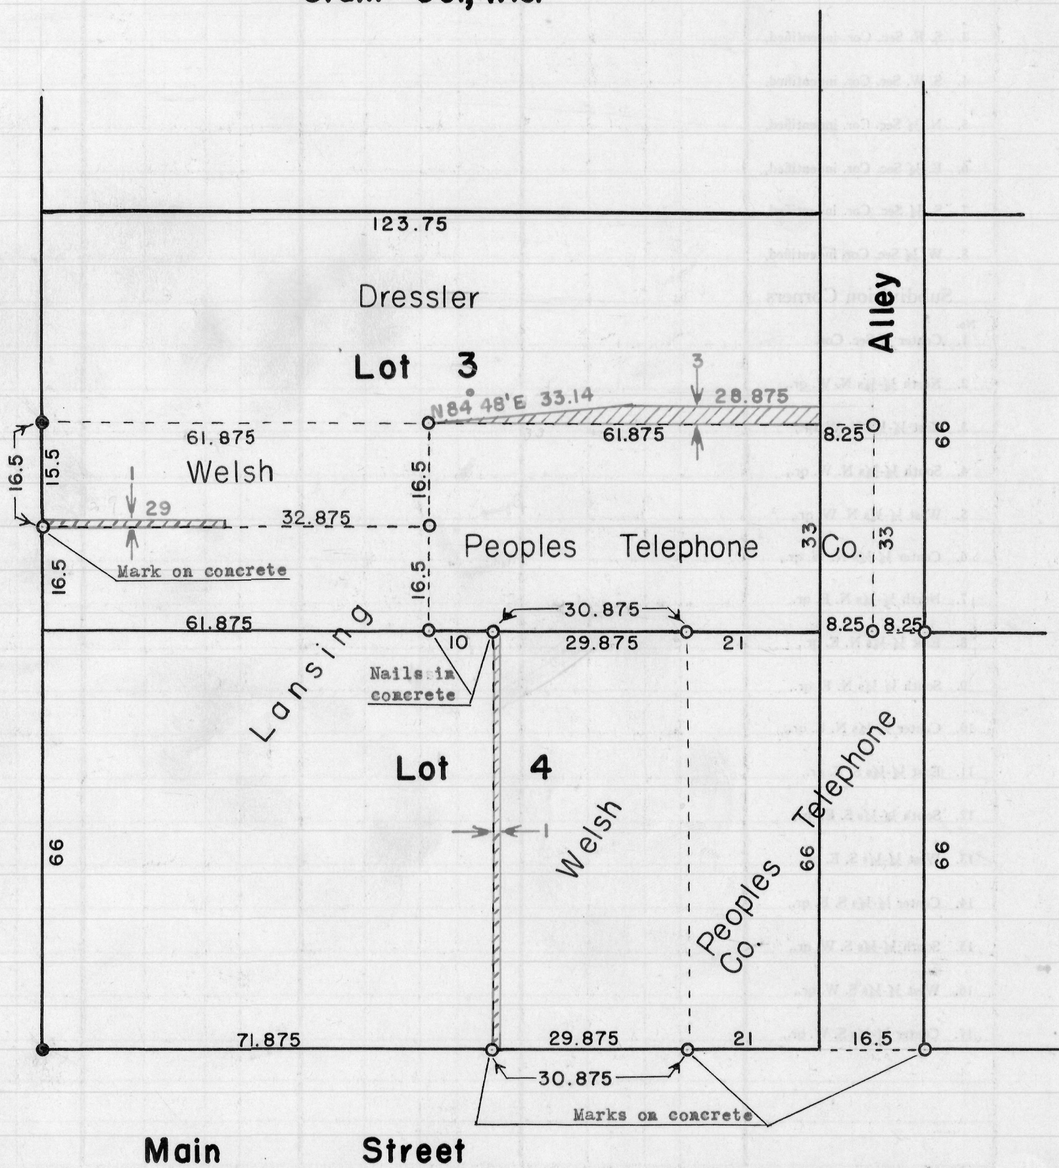

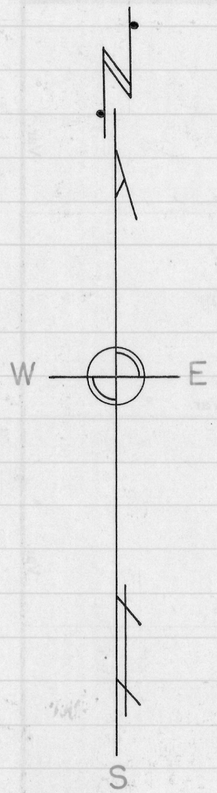

28- 6-4

DESCRIPTION TO BE USED IN CONVEYANCE FROM JOHN F. DRESSLER TO PEOPLES TELEPHONE COMPANY.

COMMENCE AT A POINT WHICH IS 33 FEET NORTH OF THE SOUTH-EAST CONRER OF LOT 3, BLOCK 14 OF THE ORIGINAL PLAT OF THE VILLAGE OF MOUNT HOPE, GRANT COUNTY, WISCONSIN; THENCE WEST 61.875 FEET; THENCE N 84° 48' E. 33.14 FEET; THENCE EAST 28.875 FEET; THENCE SOUTH 3 FEET TO THE POINT OF BEGINNING.

DESCRIPTION TO BE USED IN CONVEYANCE FROM JOHN E. WELSH TO GEORGE F. LANSING. (NORTH OF STORE).

COMMENCE AT A POINT WHICH IS 16.5 FEET NORTH OF THE SOUTH-WEST CORNER OF LOT 3, BLOCK 14 OF THE ORIGINAL PLAT OF THE VILLAGE OF MOUNT HOPE, GRANT COUNTY, WISCONSIN; THENCE NORTH 1 FOOT; THENCE EAST 29 FEET; THENCE SOUTH 1 FOOT; THENCE WEST 29 FEET TO THE POINT OF BEGINNING.

DESCRIPTION TO BE USED IN CONVEYANCE FROM JOHN E. WELSH TO GEORGE F. LANSING. (EAST OF POST OFFICE).

COMMENCE AT A POINT WHICH IS 71.875 FEET EAST OF THE SOUTHWEST CORNER OF LOT 4, BLOCK 14 OF THE ORIGINAL PLAT OF THE VILLAGE OF MOUNT HOPE, GRANT COUNTY, WISCONSIN; THENCE NORTH 66 FEET; THENCE EAST 1 FOOT; THENCE SOUTH 66 FEET; THENCE WEST 1 FOOT TO THE POINT OF BEGINNING.

DESIGNATES BOUNDARIES AS SHOWN BY ORIGINAL PLAT OF THE VILLAGE OF MOUNT HOPE.

o DESIGNATES STAKES OR CORNERS PLACED BY THIS SURVEY (IRON PIPE EXCEPT WHERE OTHERWISE DESIGNATED ON MAP.)

● DESIGNATES CORNERS PLACED BY PREVIOUS SURVEYS.

▨ DESIGNATES TRACTS TO BE CONVEYED.

----- DESIGNATES PRESENT PROPERTY BOUNDARIES.

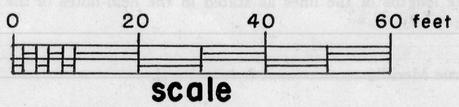

Homer D. Ralph, Jr.

Homer D. Ralph, Jr.
Surveyor for Grant Co., Wis.
Wis. Reg. No. S-141
Surveyed Sept. 20 & 21, 1958
10/8/58