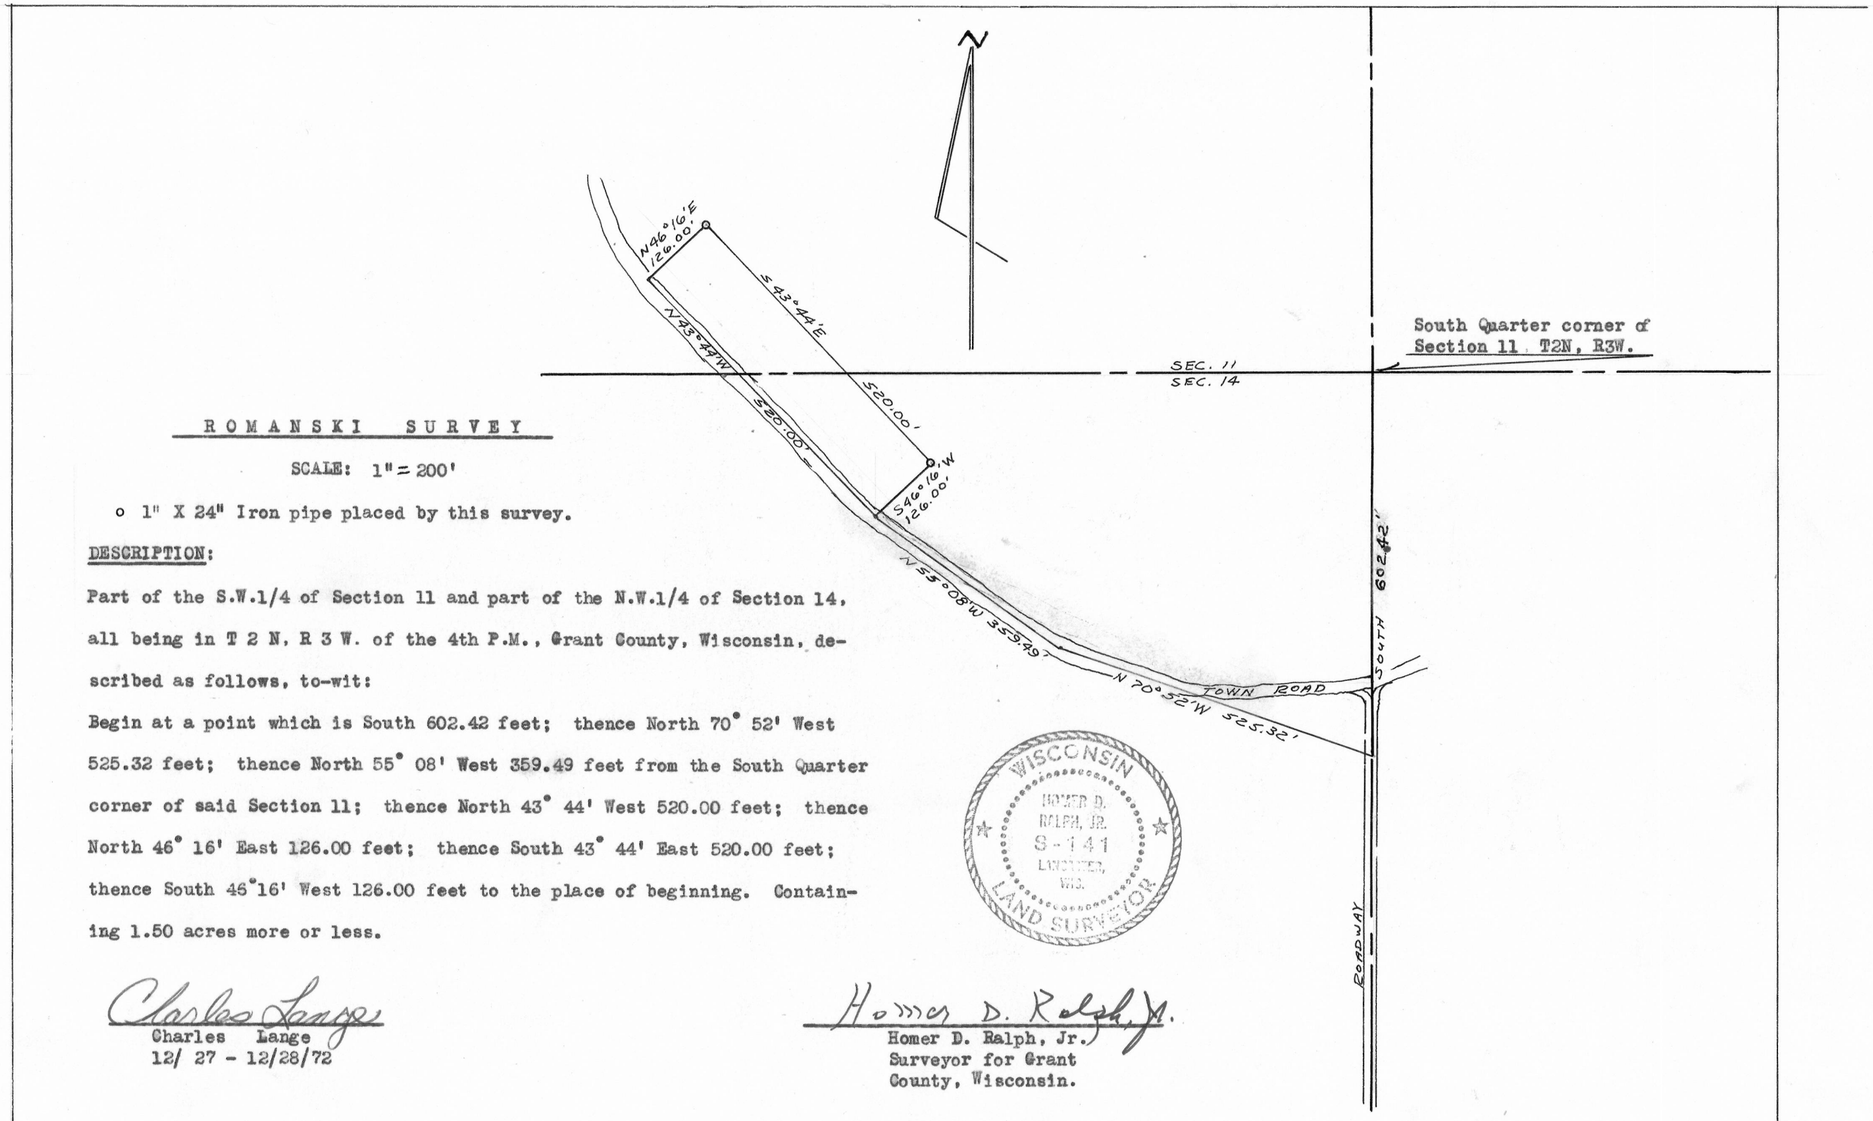


## ROMANSKI SURVEY

SCALE: 1" = 200'

o 1" X 24" Iron pipe placed by this survey.

**DESCRIPTION:**

Part of the S.W.1/4 of Section 11 and part of the N.W.1/4 of Section 14, all being in T 2 N, R 3 W. of the 4th P.M., Grant County, Wisconsin, described as follows, to-wit:

Begin at a point which is South 602.42 feet; thence North 70° 52' West 525.32 feet; thence North 55° 08' West 359.49 feet from the South Quarter corner of said Section 11; thence North 43° 44' West 520.00 feet; thence North 46° 16' East 126.00 feet; thence South 43° 44' East 520.00 feet; thence South 46°16' West 126.00 feet to the place of beginning. Containing 1.50 acres more or less.

Charles Lange
Charles Lange
12/ 27 - 12/28/72

Homer D. Ralph, Jr.
Homer D. Ralph, Jr.
Surveyor for Grant
County, Wisconsin.