COUNTY OF GRANT
WISCONSIN

Lancaster, Wis.

Surveyed Sept. 19-1941
Wilbur M. Rundell
John T. Buser
County Surveyor.

Survey for Harriet Allen

OFFICE OF
JOHN T. BUSER
SURVEYOR
PLATTEVILLE, WIS.

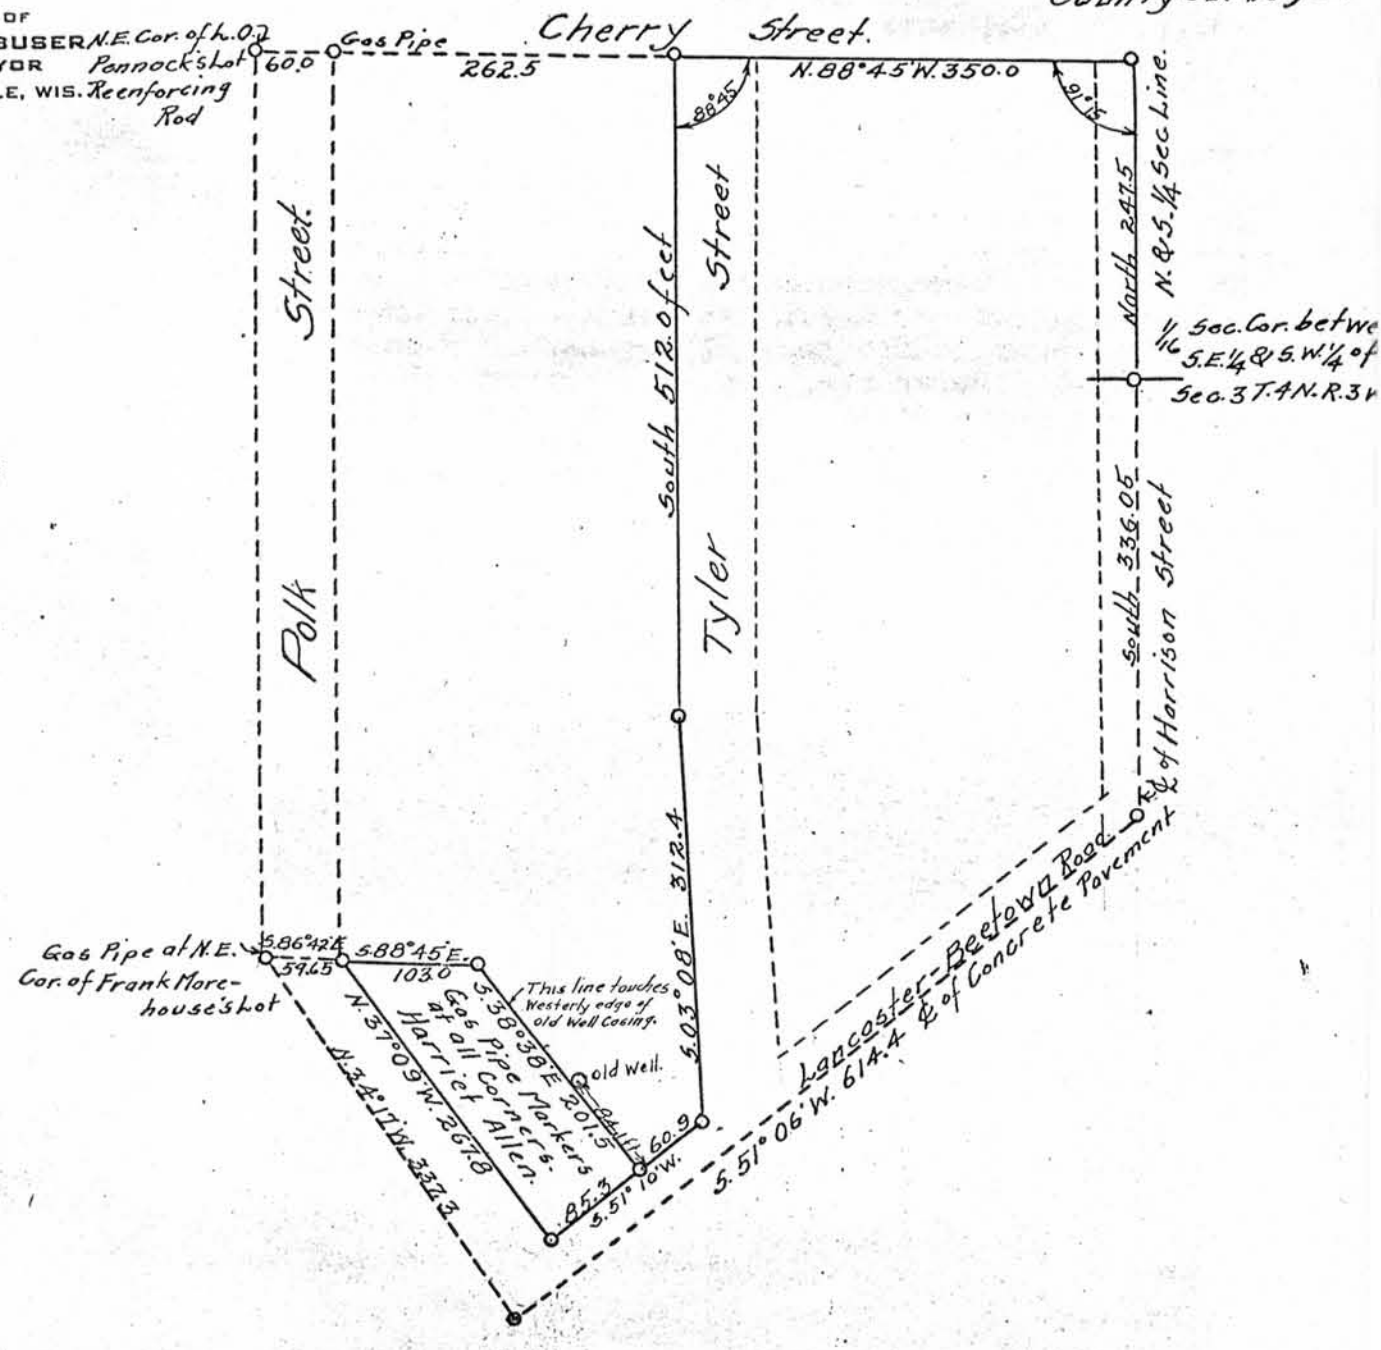

008