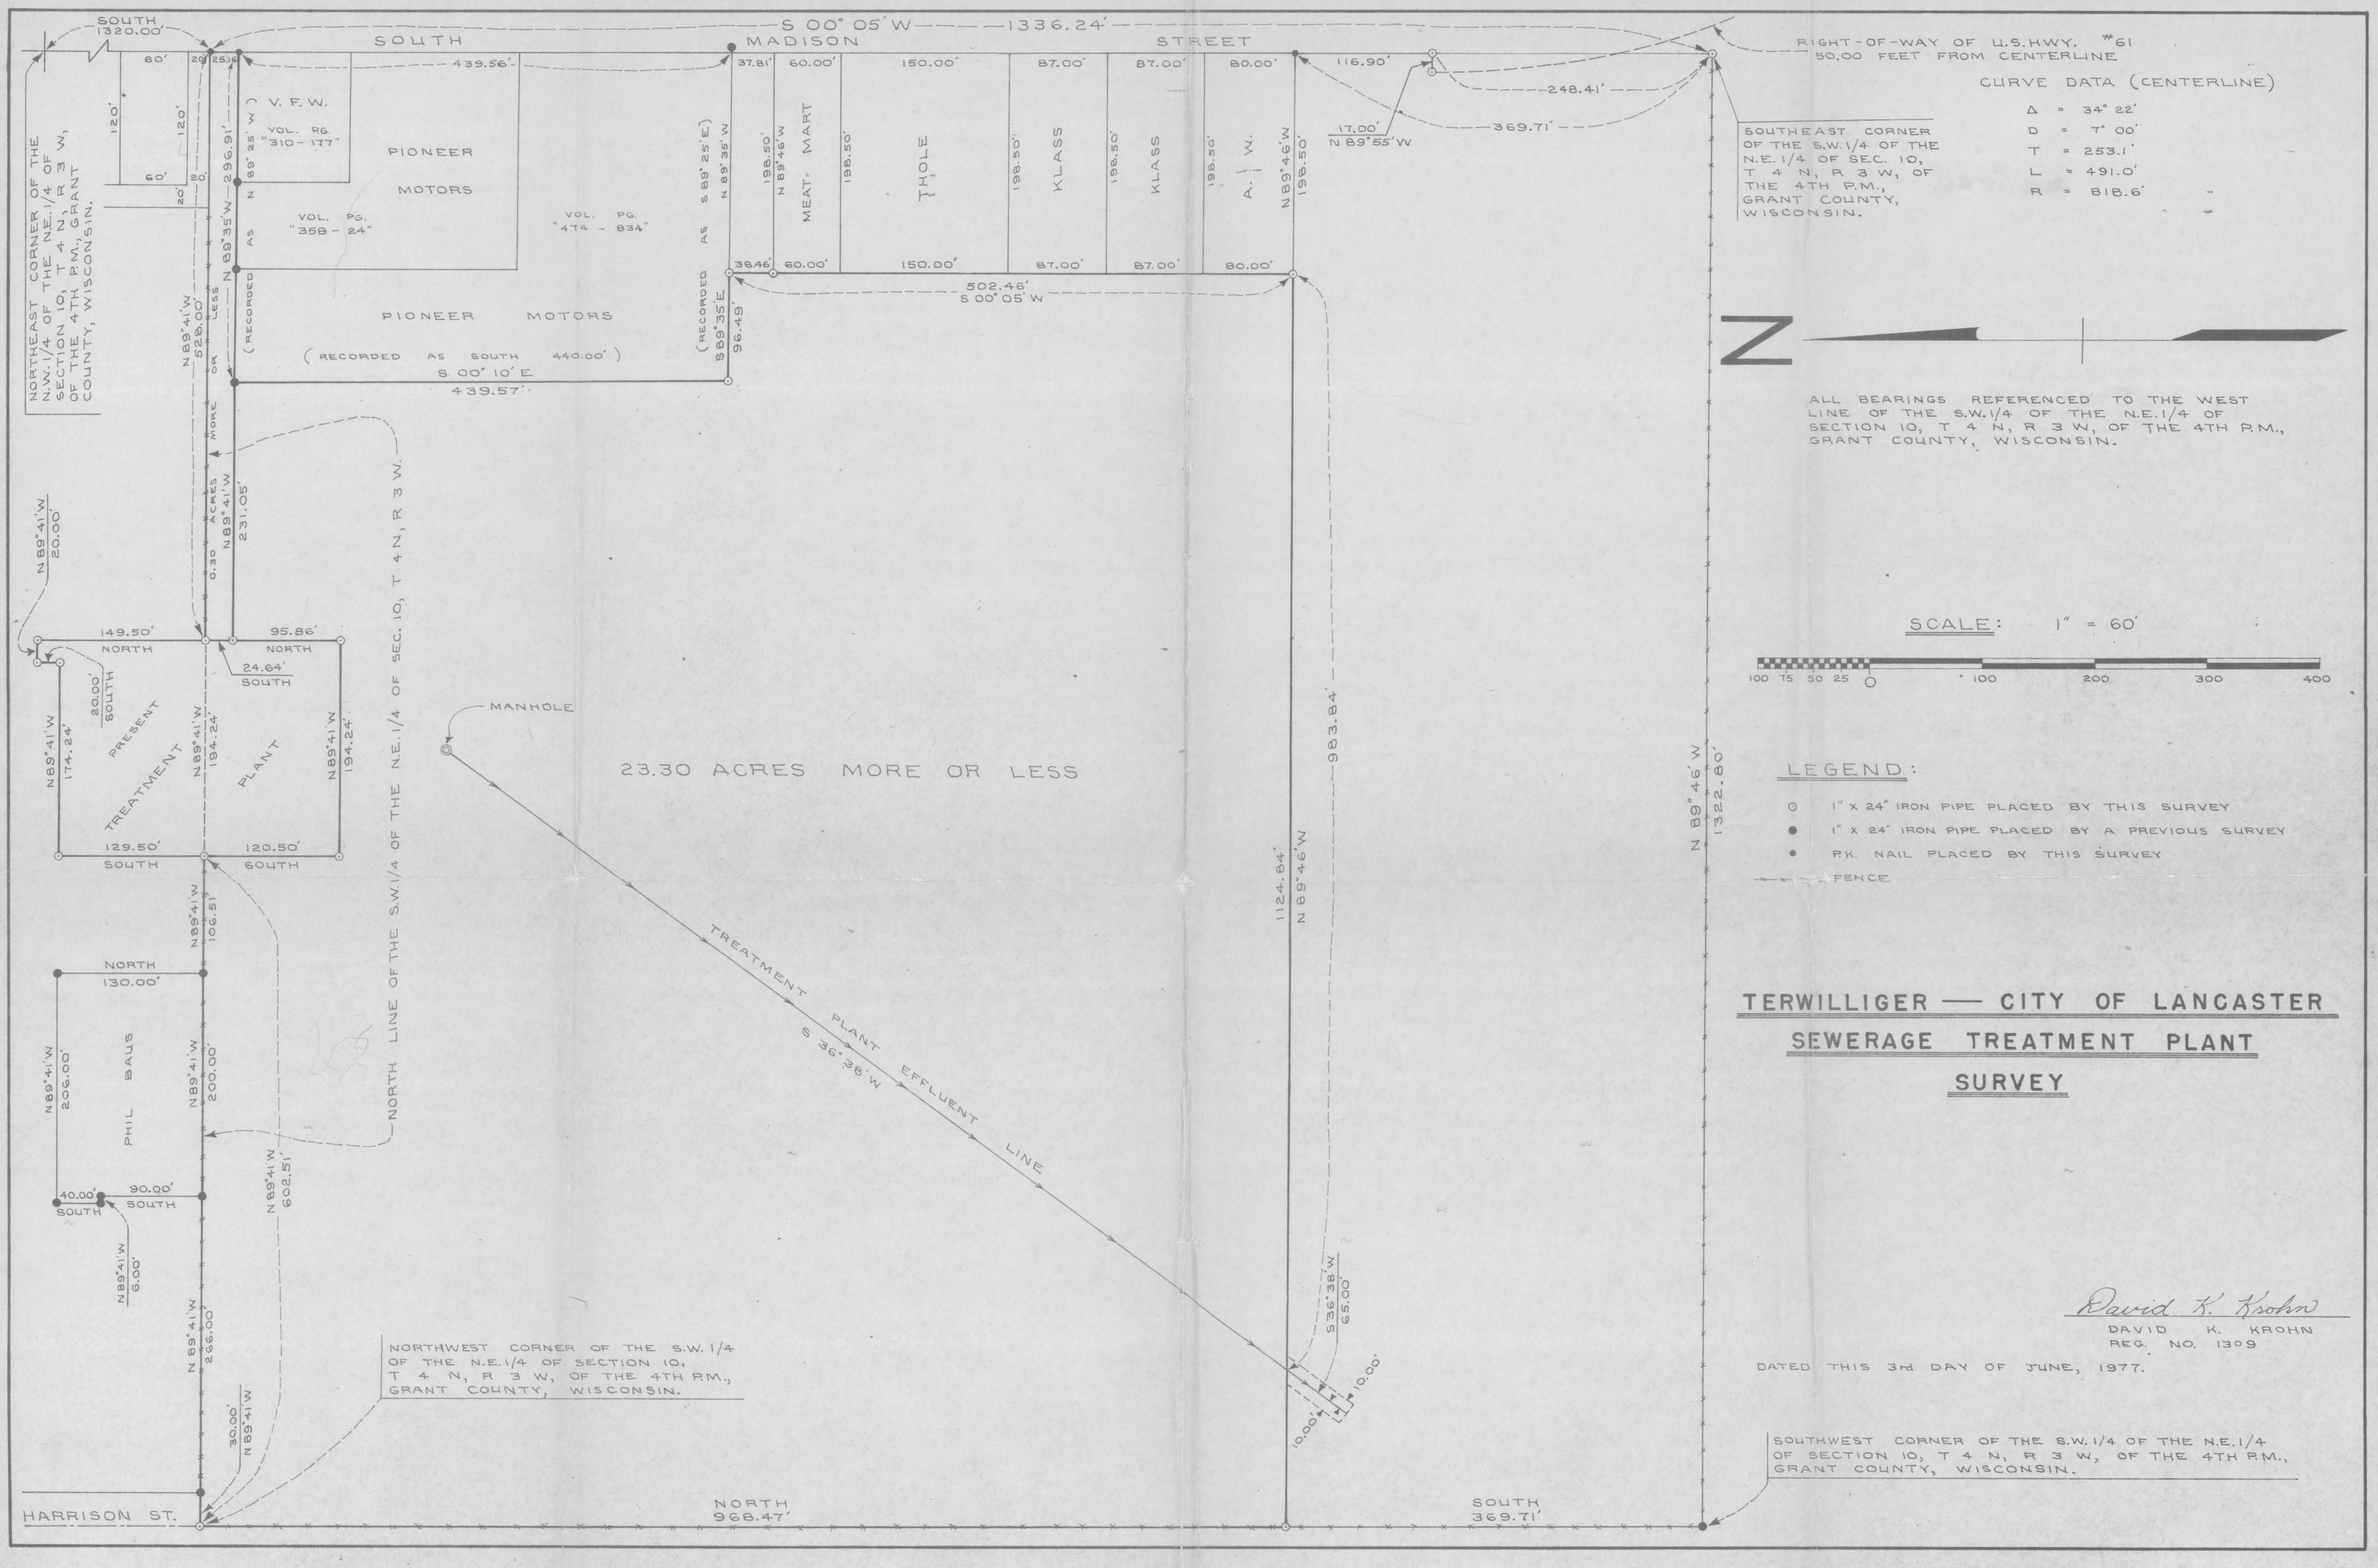

TERWILLIGER — CITY OF LANCASTER SEWERAGE TREATMENT PLANT SURVEY

David K. Krohn
DAVID K. KROHN
REG. NO. 1309

DATED THIS 3rd DAY OF JUNE, 1977.