TERWILLIGER SURVEY

SCALE: 1" = 50'

50 25 0 50 100 150 250

LEGEND:

⊙ 1" X 24" IRON PIPE PLACED BY THIS SURVEY

⊕ CHISEL MARK MADE BY THIS SURVEY

● IRON PIPE PLACED BY PREVIOUS SURVEY

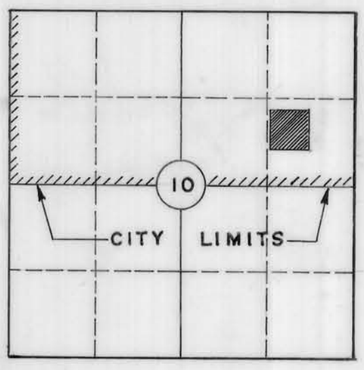

LOCATION DIAGRAM

SECTION 10, T 4 N, R 3 W,
GRANT COUNTY, WISCONSIN.

SCALE: 1" = 2000'

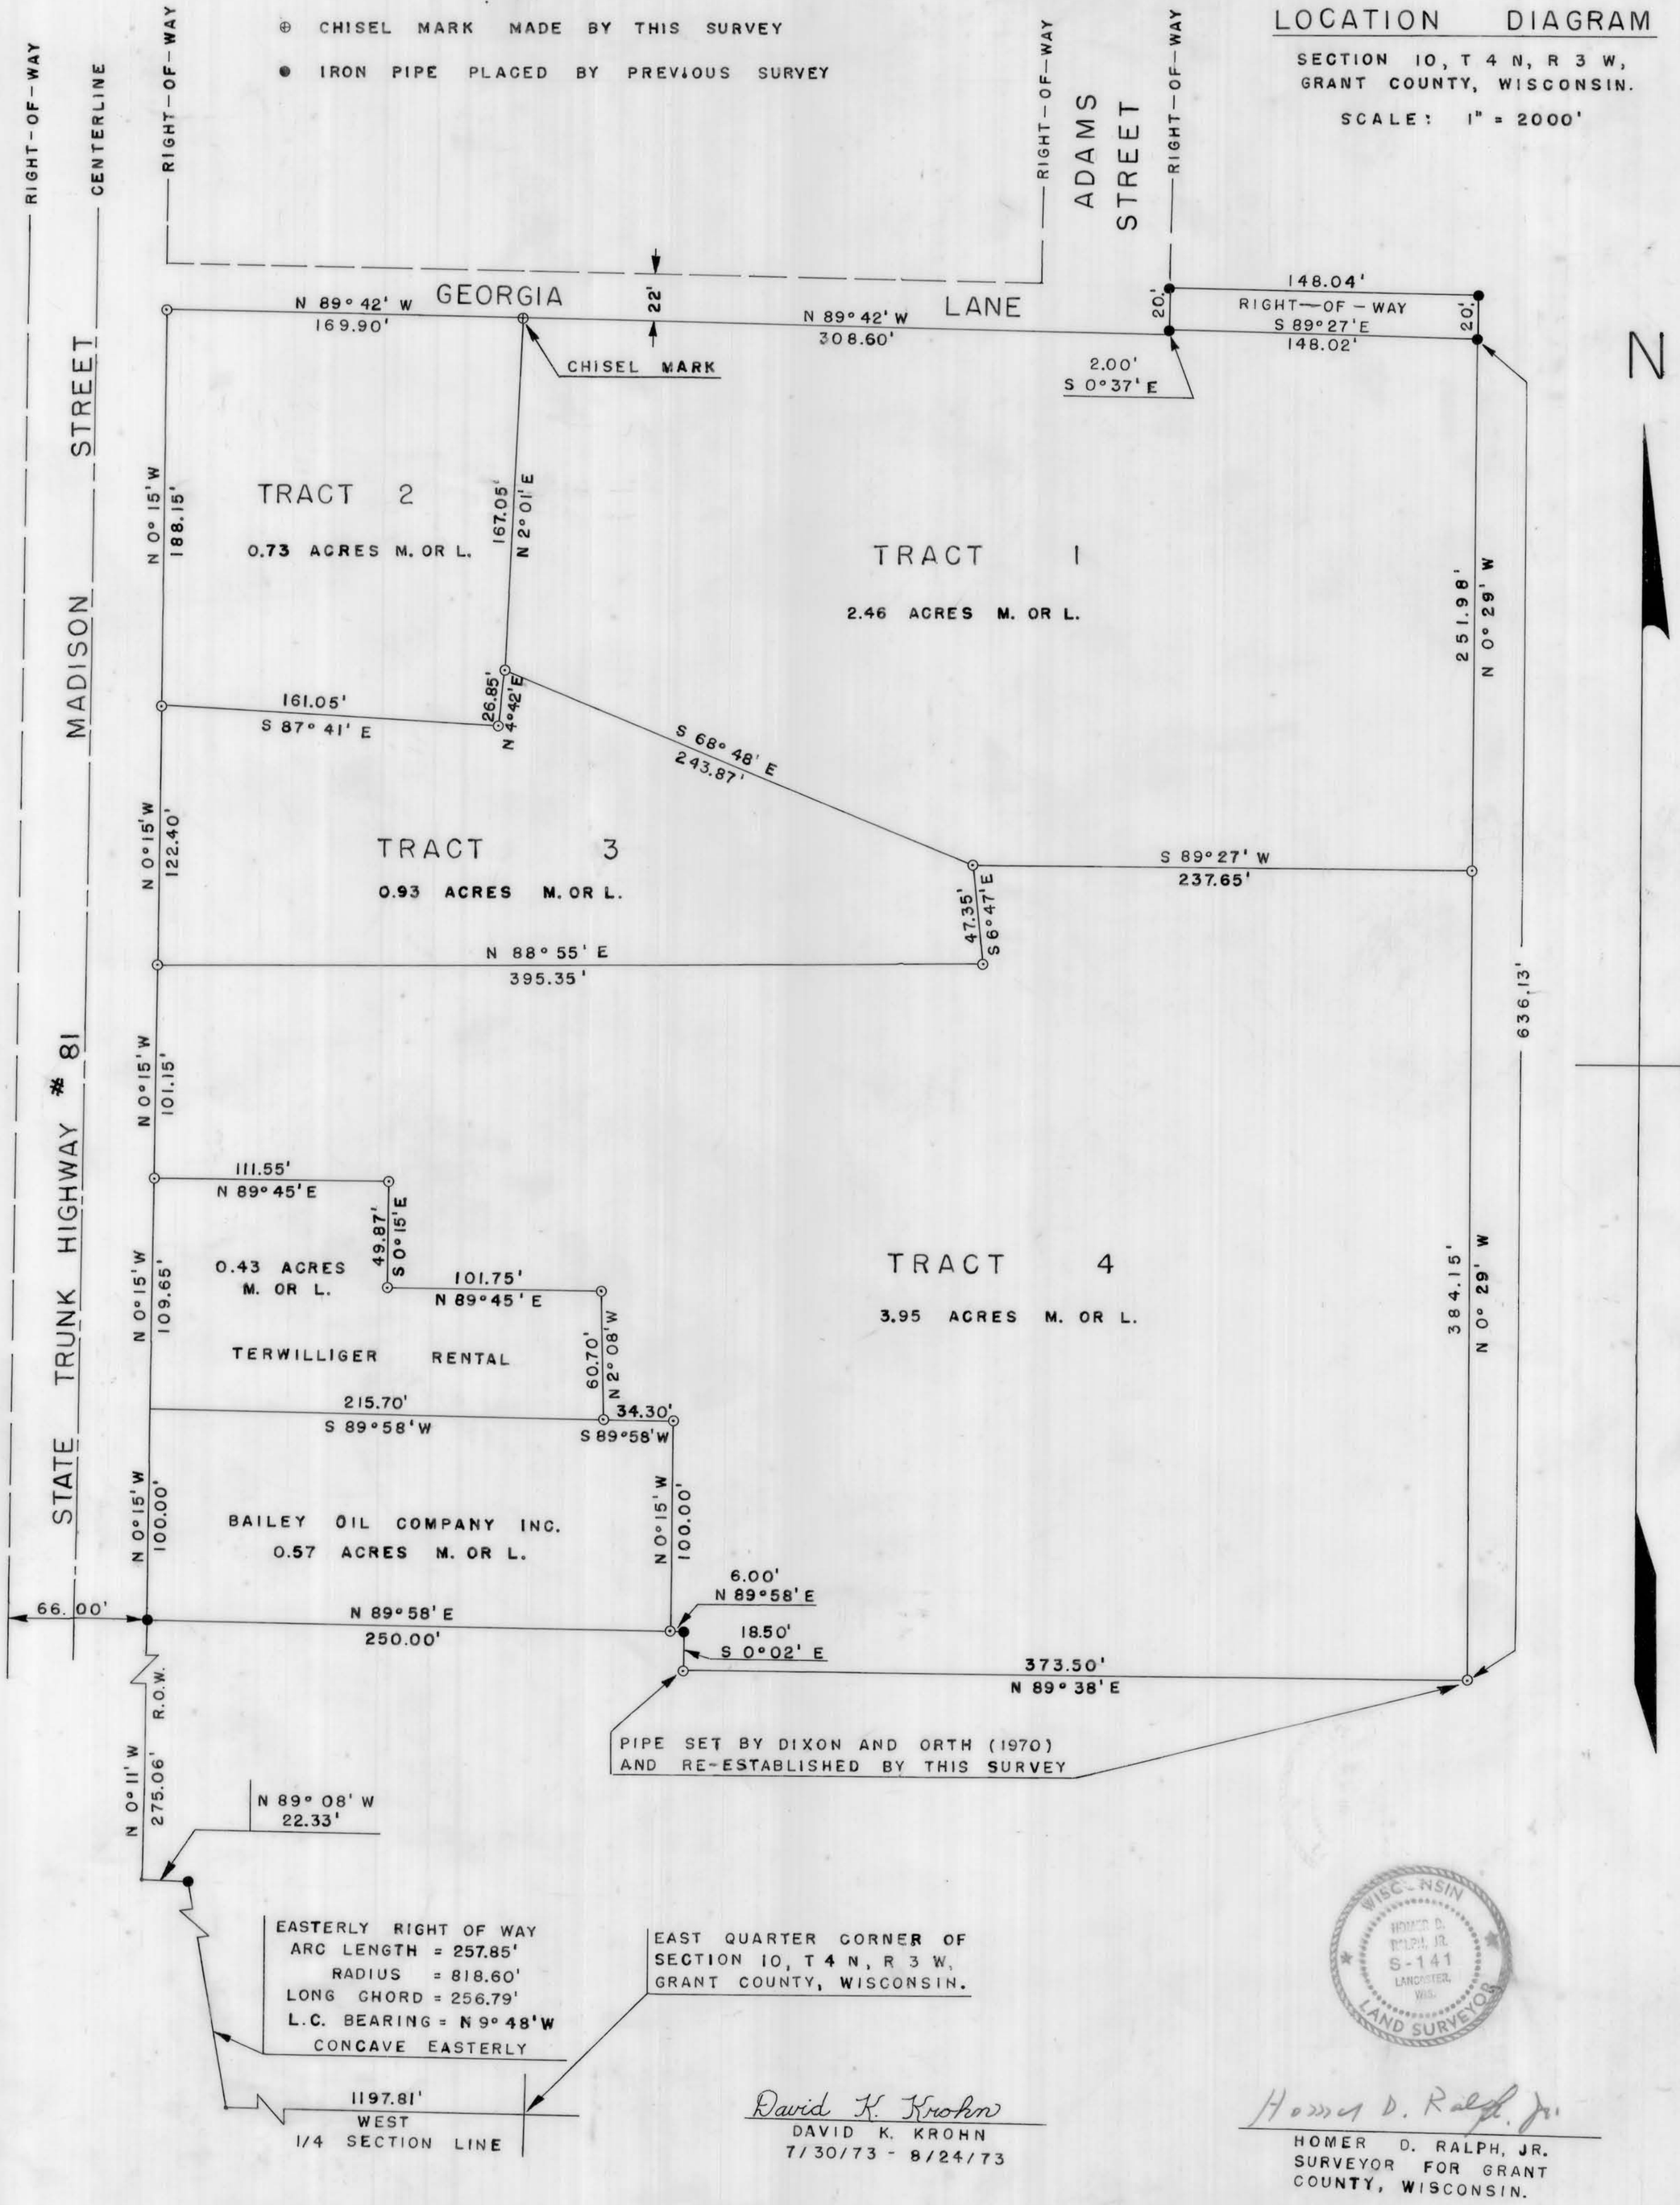

WISCONSIN
HOMER D. RALPH, JR.
S-141
LANCASTER, WIS.
LAND SURVEYOR

David K. Krohn
DAVID K. KROHN
7/30/73 - 8/24/73

Homer D. Ralph, Jr.
HOMER D. RALPH, JR.
SURVEYOR FOR GRANT
COUNTY, WISCONSIN.