A PART OF LOT 1, BLK. 54 OF THE ASSESSMENT PLAT PLATTEVILLE, WISCONSIN.

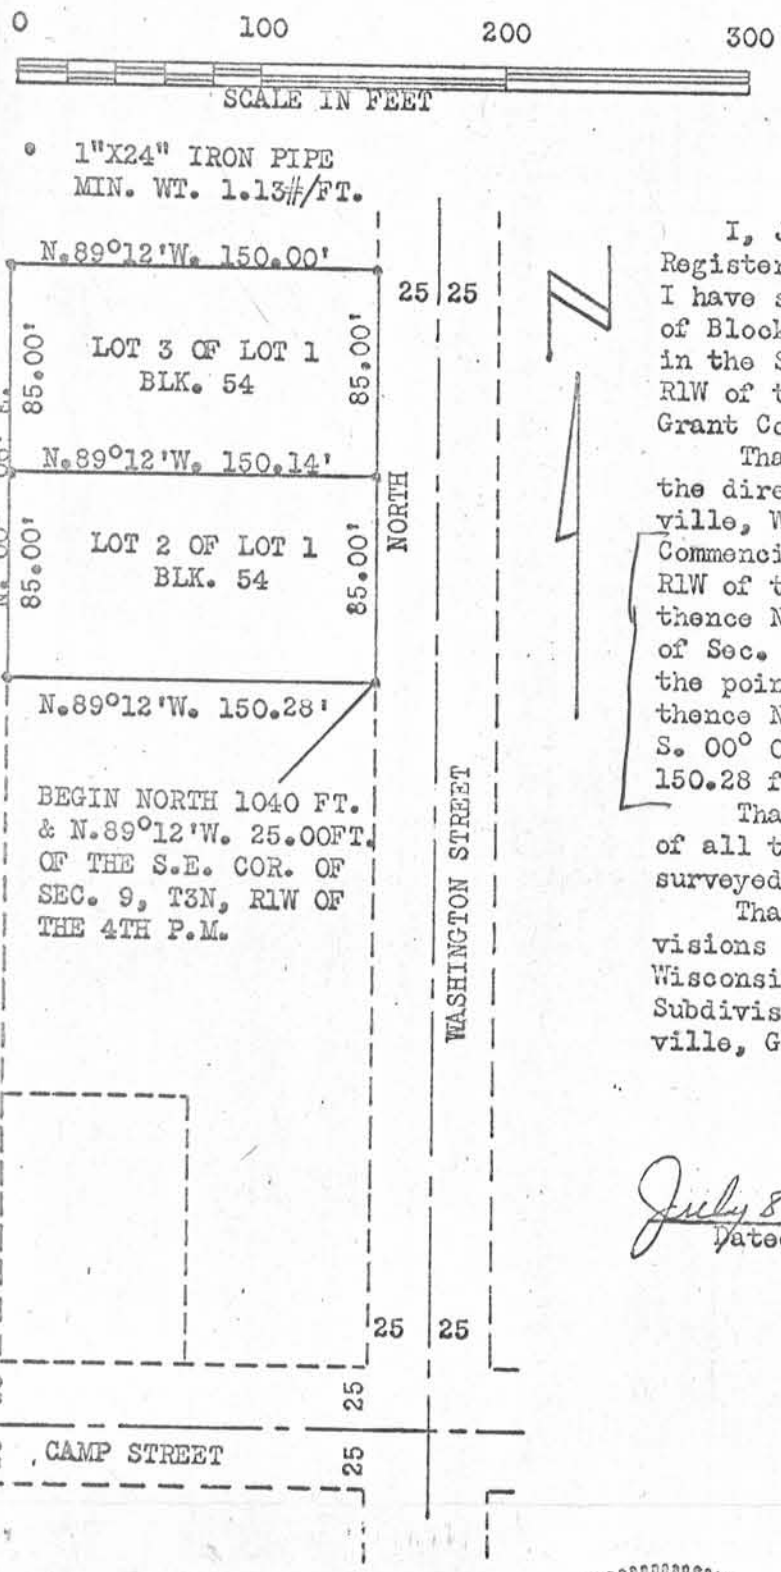

I, John F. Orth, Platteville, Wisconsin, Registered Land Surveyor, hereby certify that I have surveyed and mapped a part of Lot 1 of Block 54 of the Assessment Plat, located in the S.E. $\frac{1}{4}$ of the S.E. $\frac{1}{4}$ of Sec. 9, T3N, R1W of the 4th P.M. in the City of Platteville, Grant County, Wisconsin.

That I have made such survey and plat by the direction of Della May Rottiger, Platteville, Wisconsin, owner of said land.

Commencing at the S.E. Corner of Sec. 9, T3N, R1W of the 4th P.M., Grant County, Wisconsin; thence North 1040.00 ft. along the East line of Sec. 9; thence N. 89° 12' W. 25.00 ft. to the point of beginning; thence North 170.00 ft.; thence N. 89° 12' W. 150.00 ft.; thence S. 00° 06' W. 170.00 ft.; thence S. 89° 12' E. 150.28 ft. to the point of beginning.

That such plat is a correct representation of all the exterior boundaries of the land surveyed.

That I have fully complied with the provisions of Sec. 236.34 of Chapter 236 of the Wisconsin Statutes and of Sec. 21.08 of the Subdivision Ordinance of the City of Platteville, Grant County, Wisconsin.

July 8, 1971
Dated

John F. Orth
John F. Orth RLS-340

WISCONSIN
JOHN F. ORTH
S-340
PLATTEVILLE, WIS.
LAND SURVEYOR

WISCONSIN
JOHN F. ORTH
S-340
PLATTEVILLE, WIS.
LAND SURVEYOR