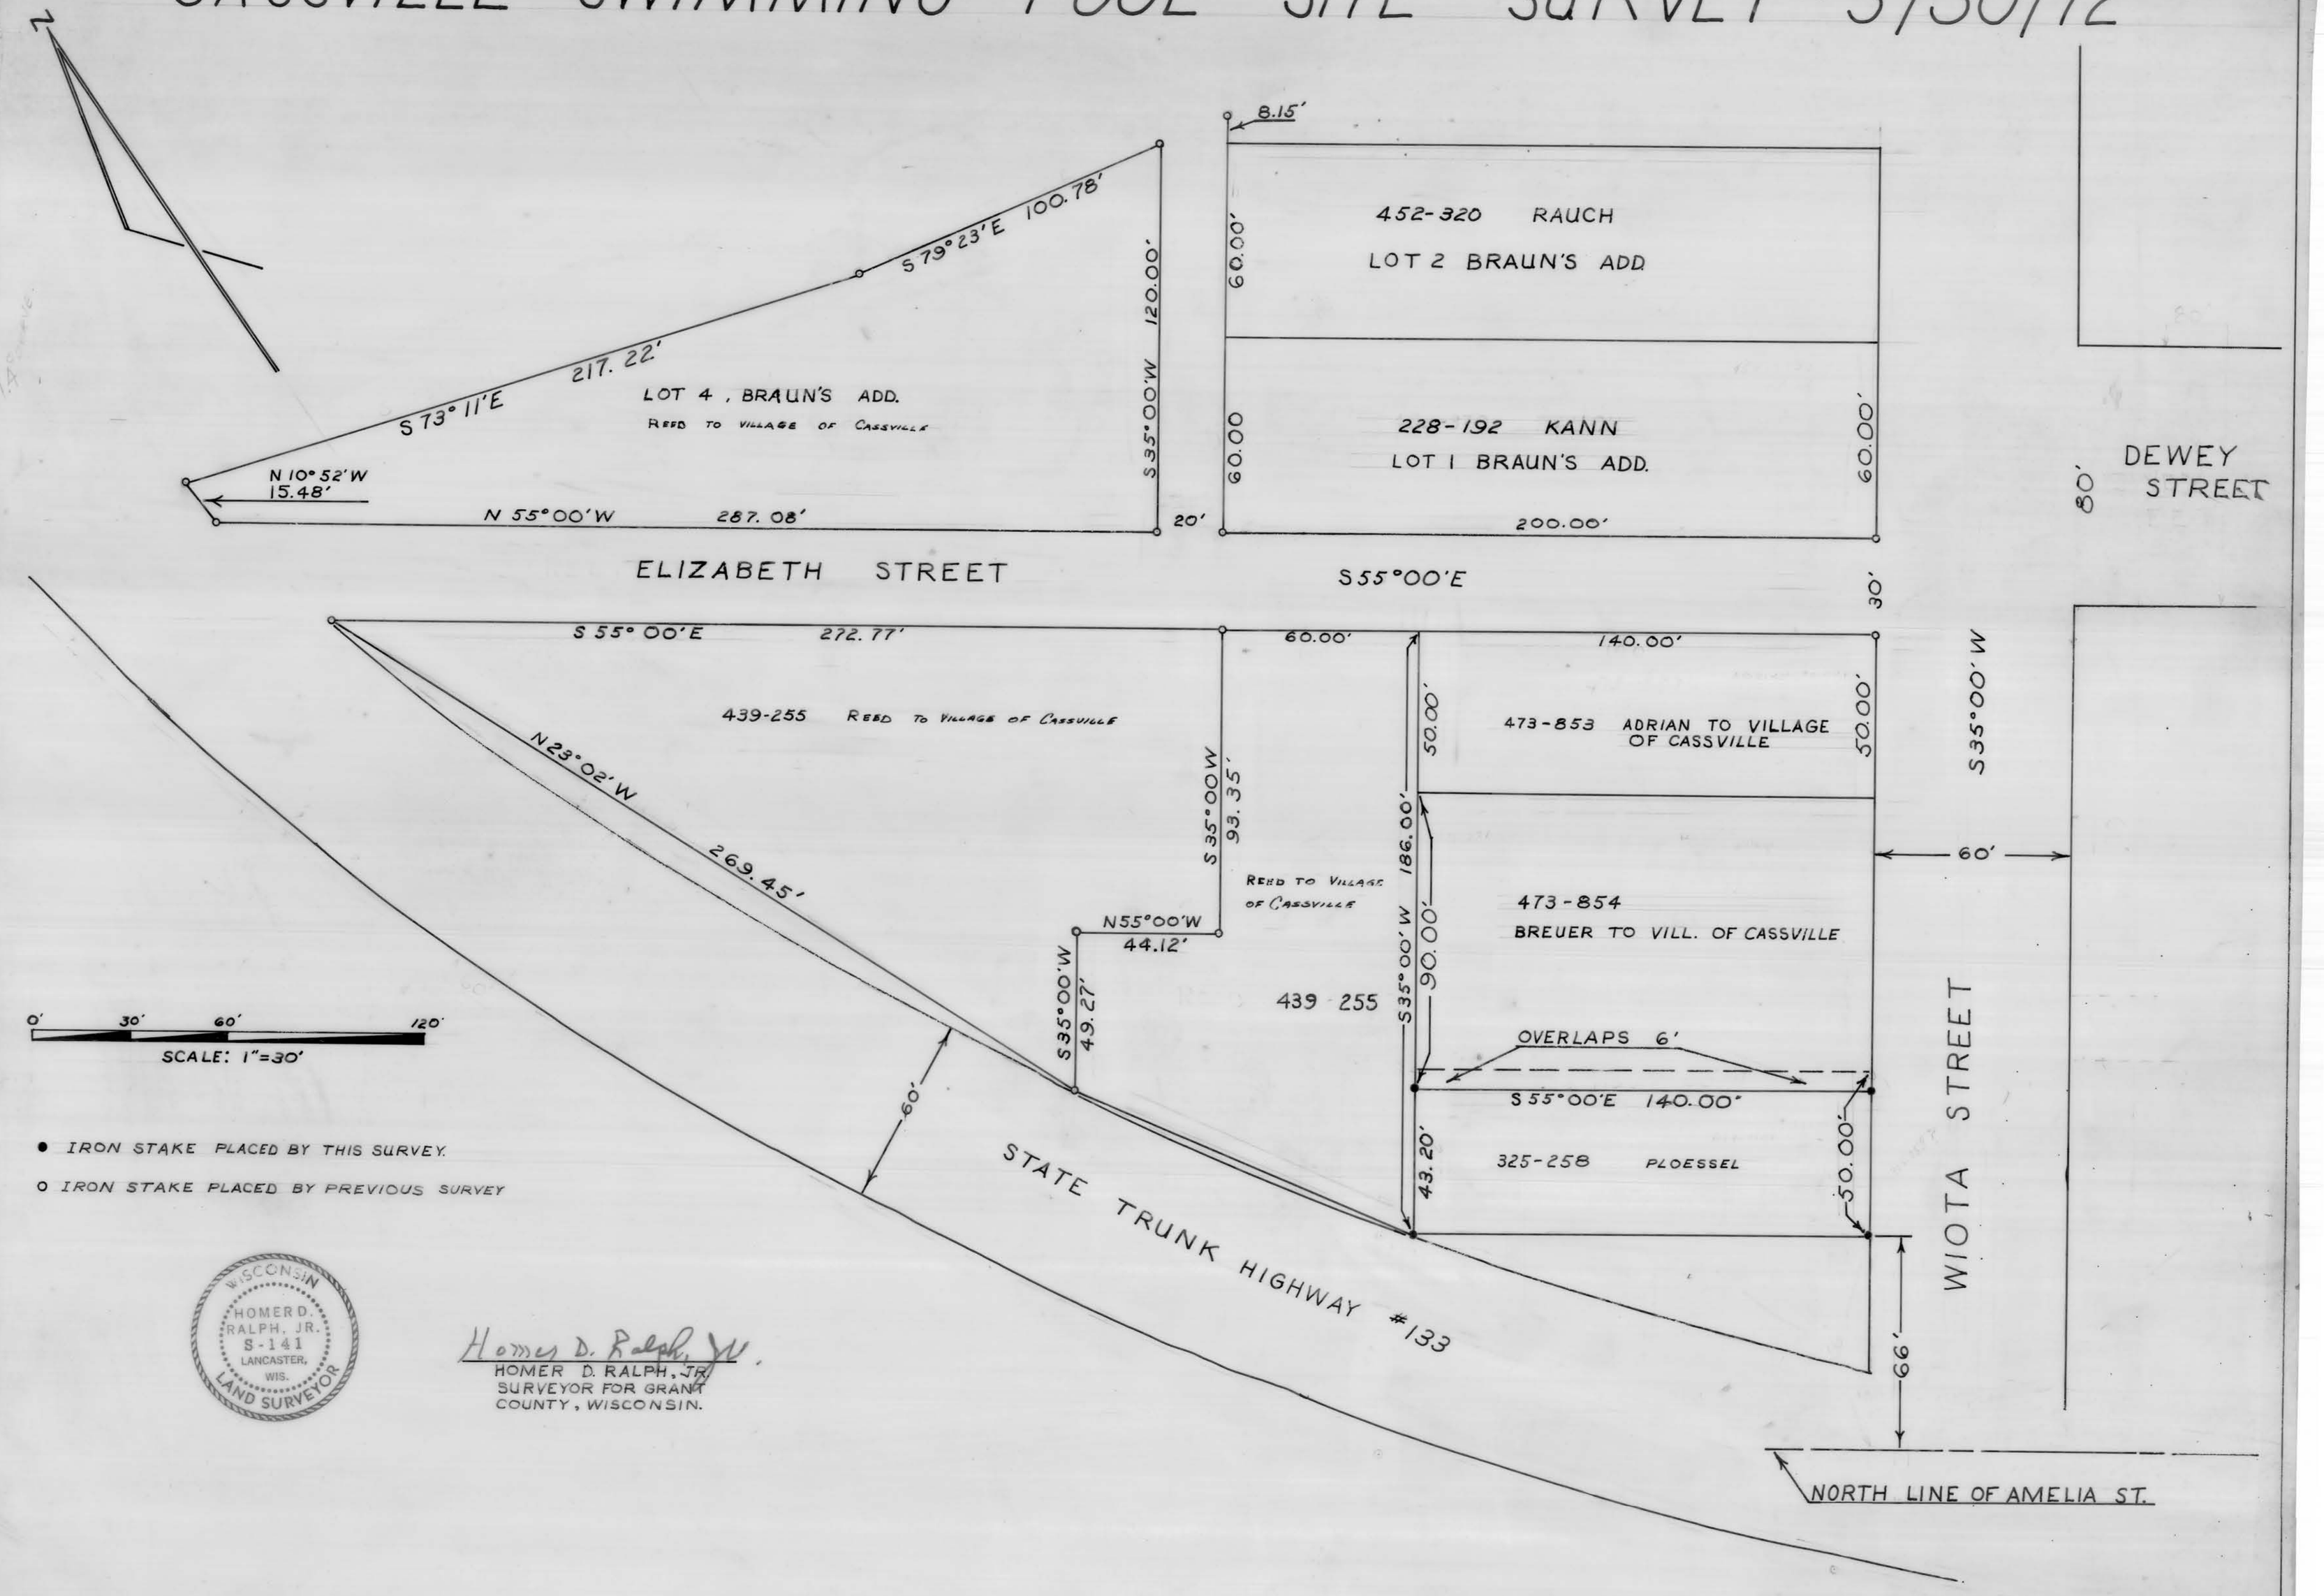CASSVILLE SWIMMING POOL SITE SURVEY ~ 5/30/72