PLAT OF SURVEY

LOTS 1-3 AND THE NORTH 25' OF LOT 4, BLOCK F,
PLAN OF THE TOWN OF WASHBURN,NOW VILLAGE OF ARTHUR,
LOCATED IN THE SW1/4 - SW1/4,SECTION 1, T 4 N, R 1 W,
TOWN OF LIMA, GRANT COUNTY, WISCONSIN.

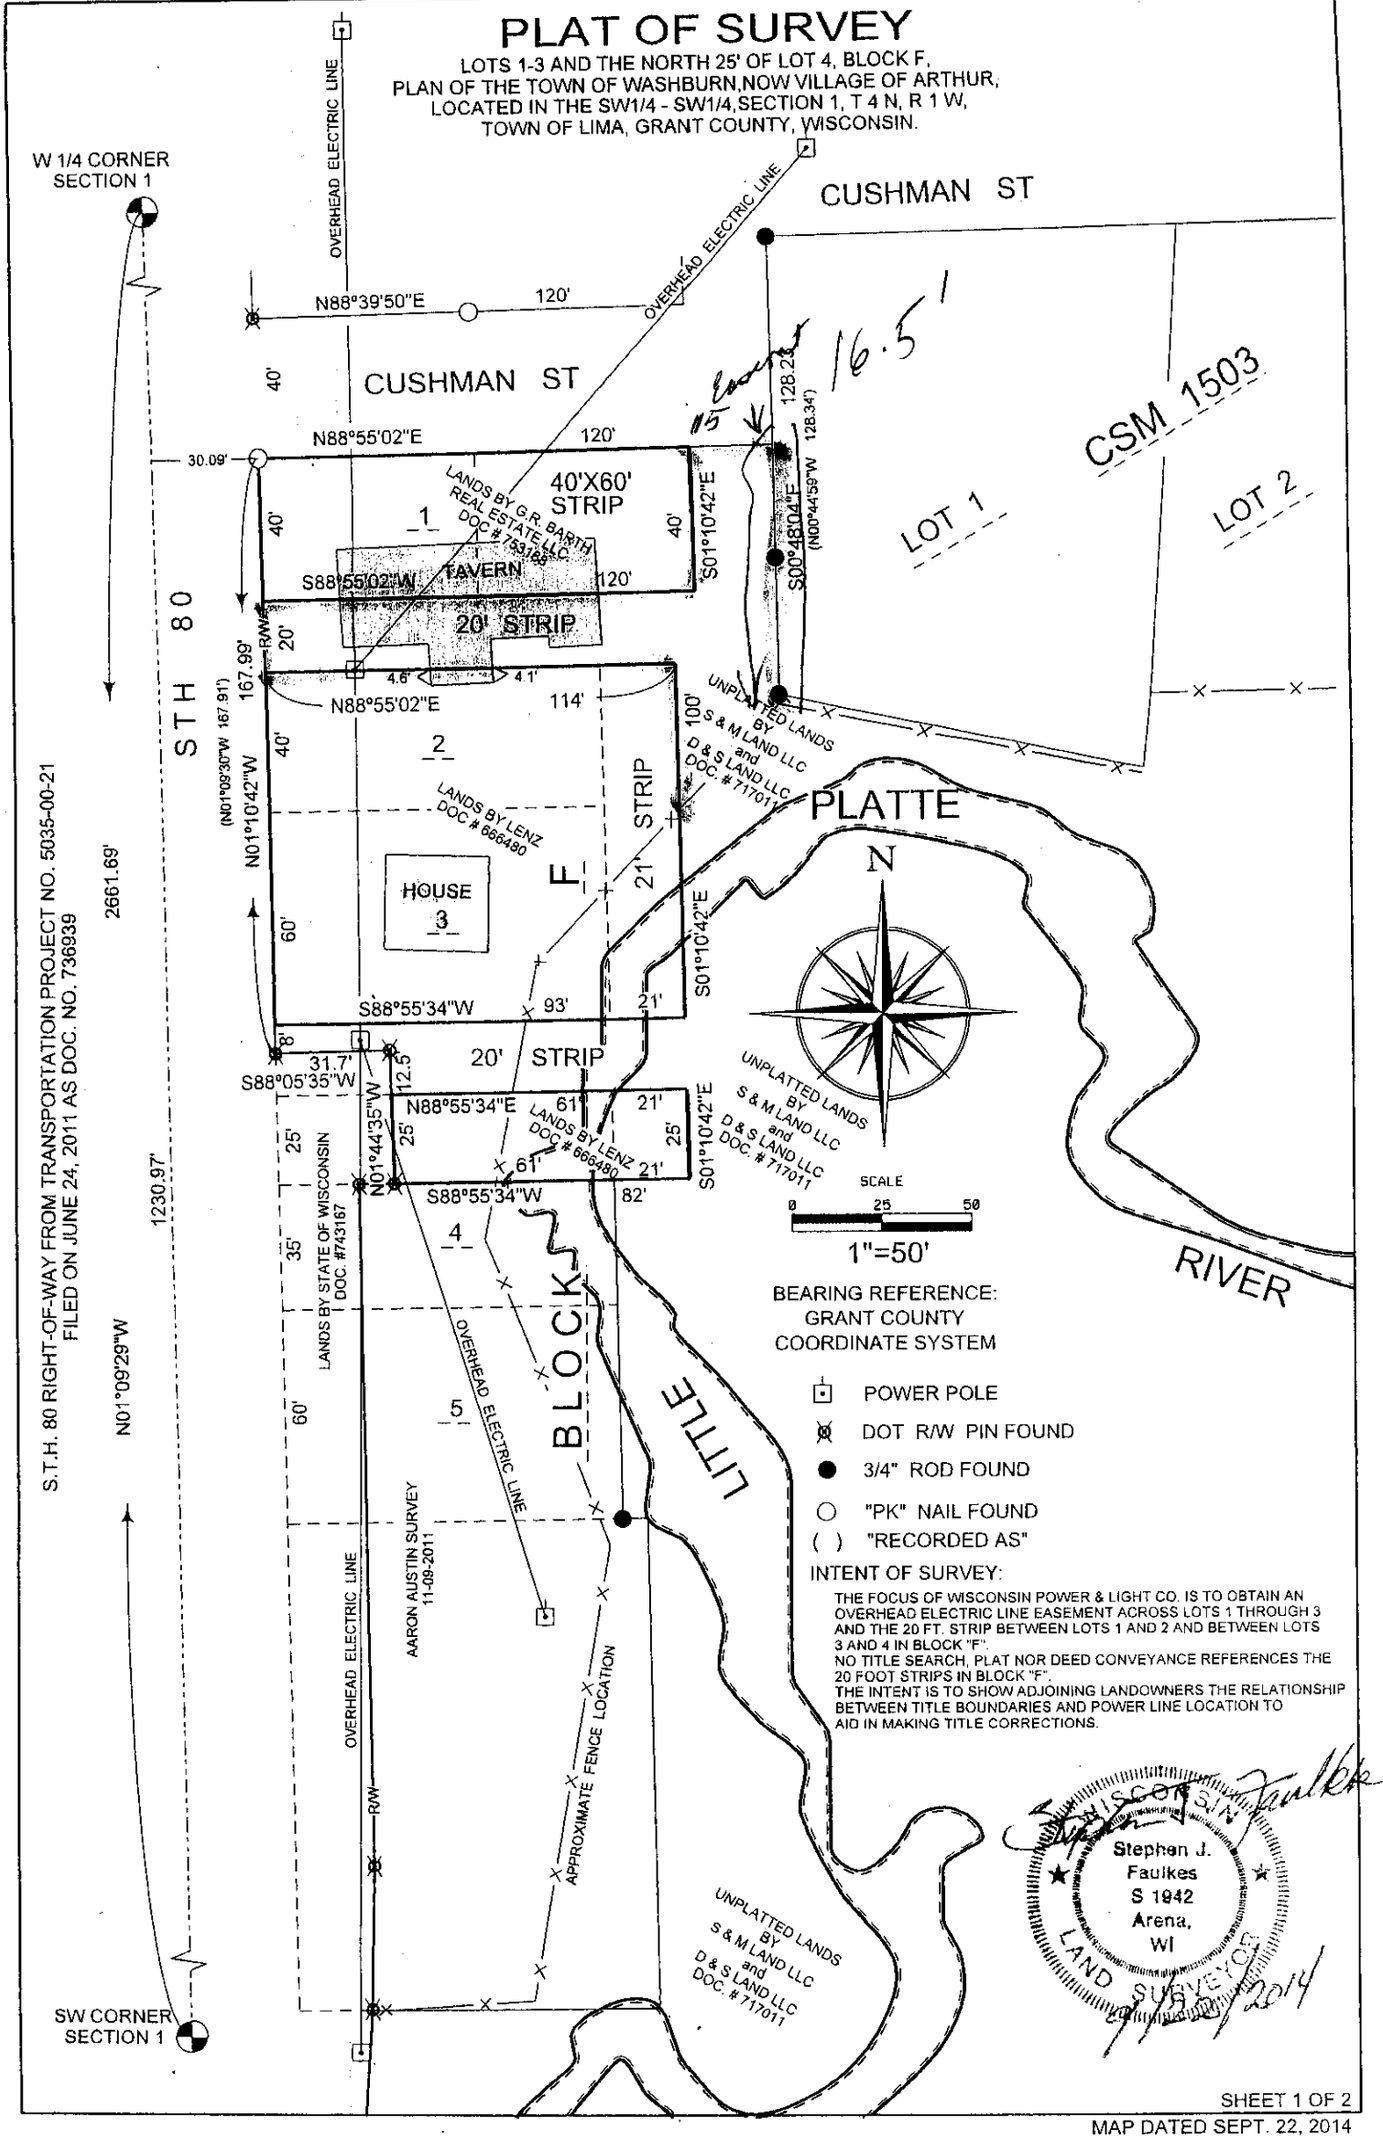

SHEET 1 OF 2

MAP DATED SEPT. 22, 2014