MACKE SURVEY

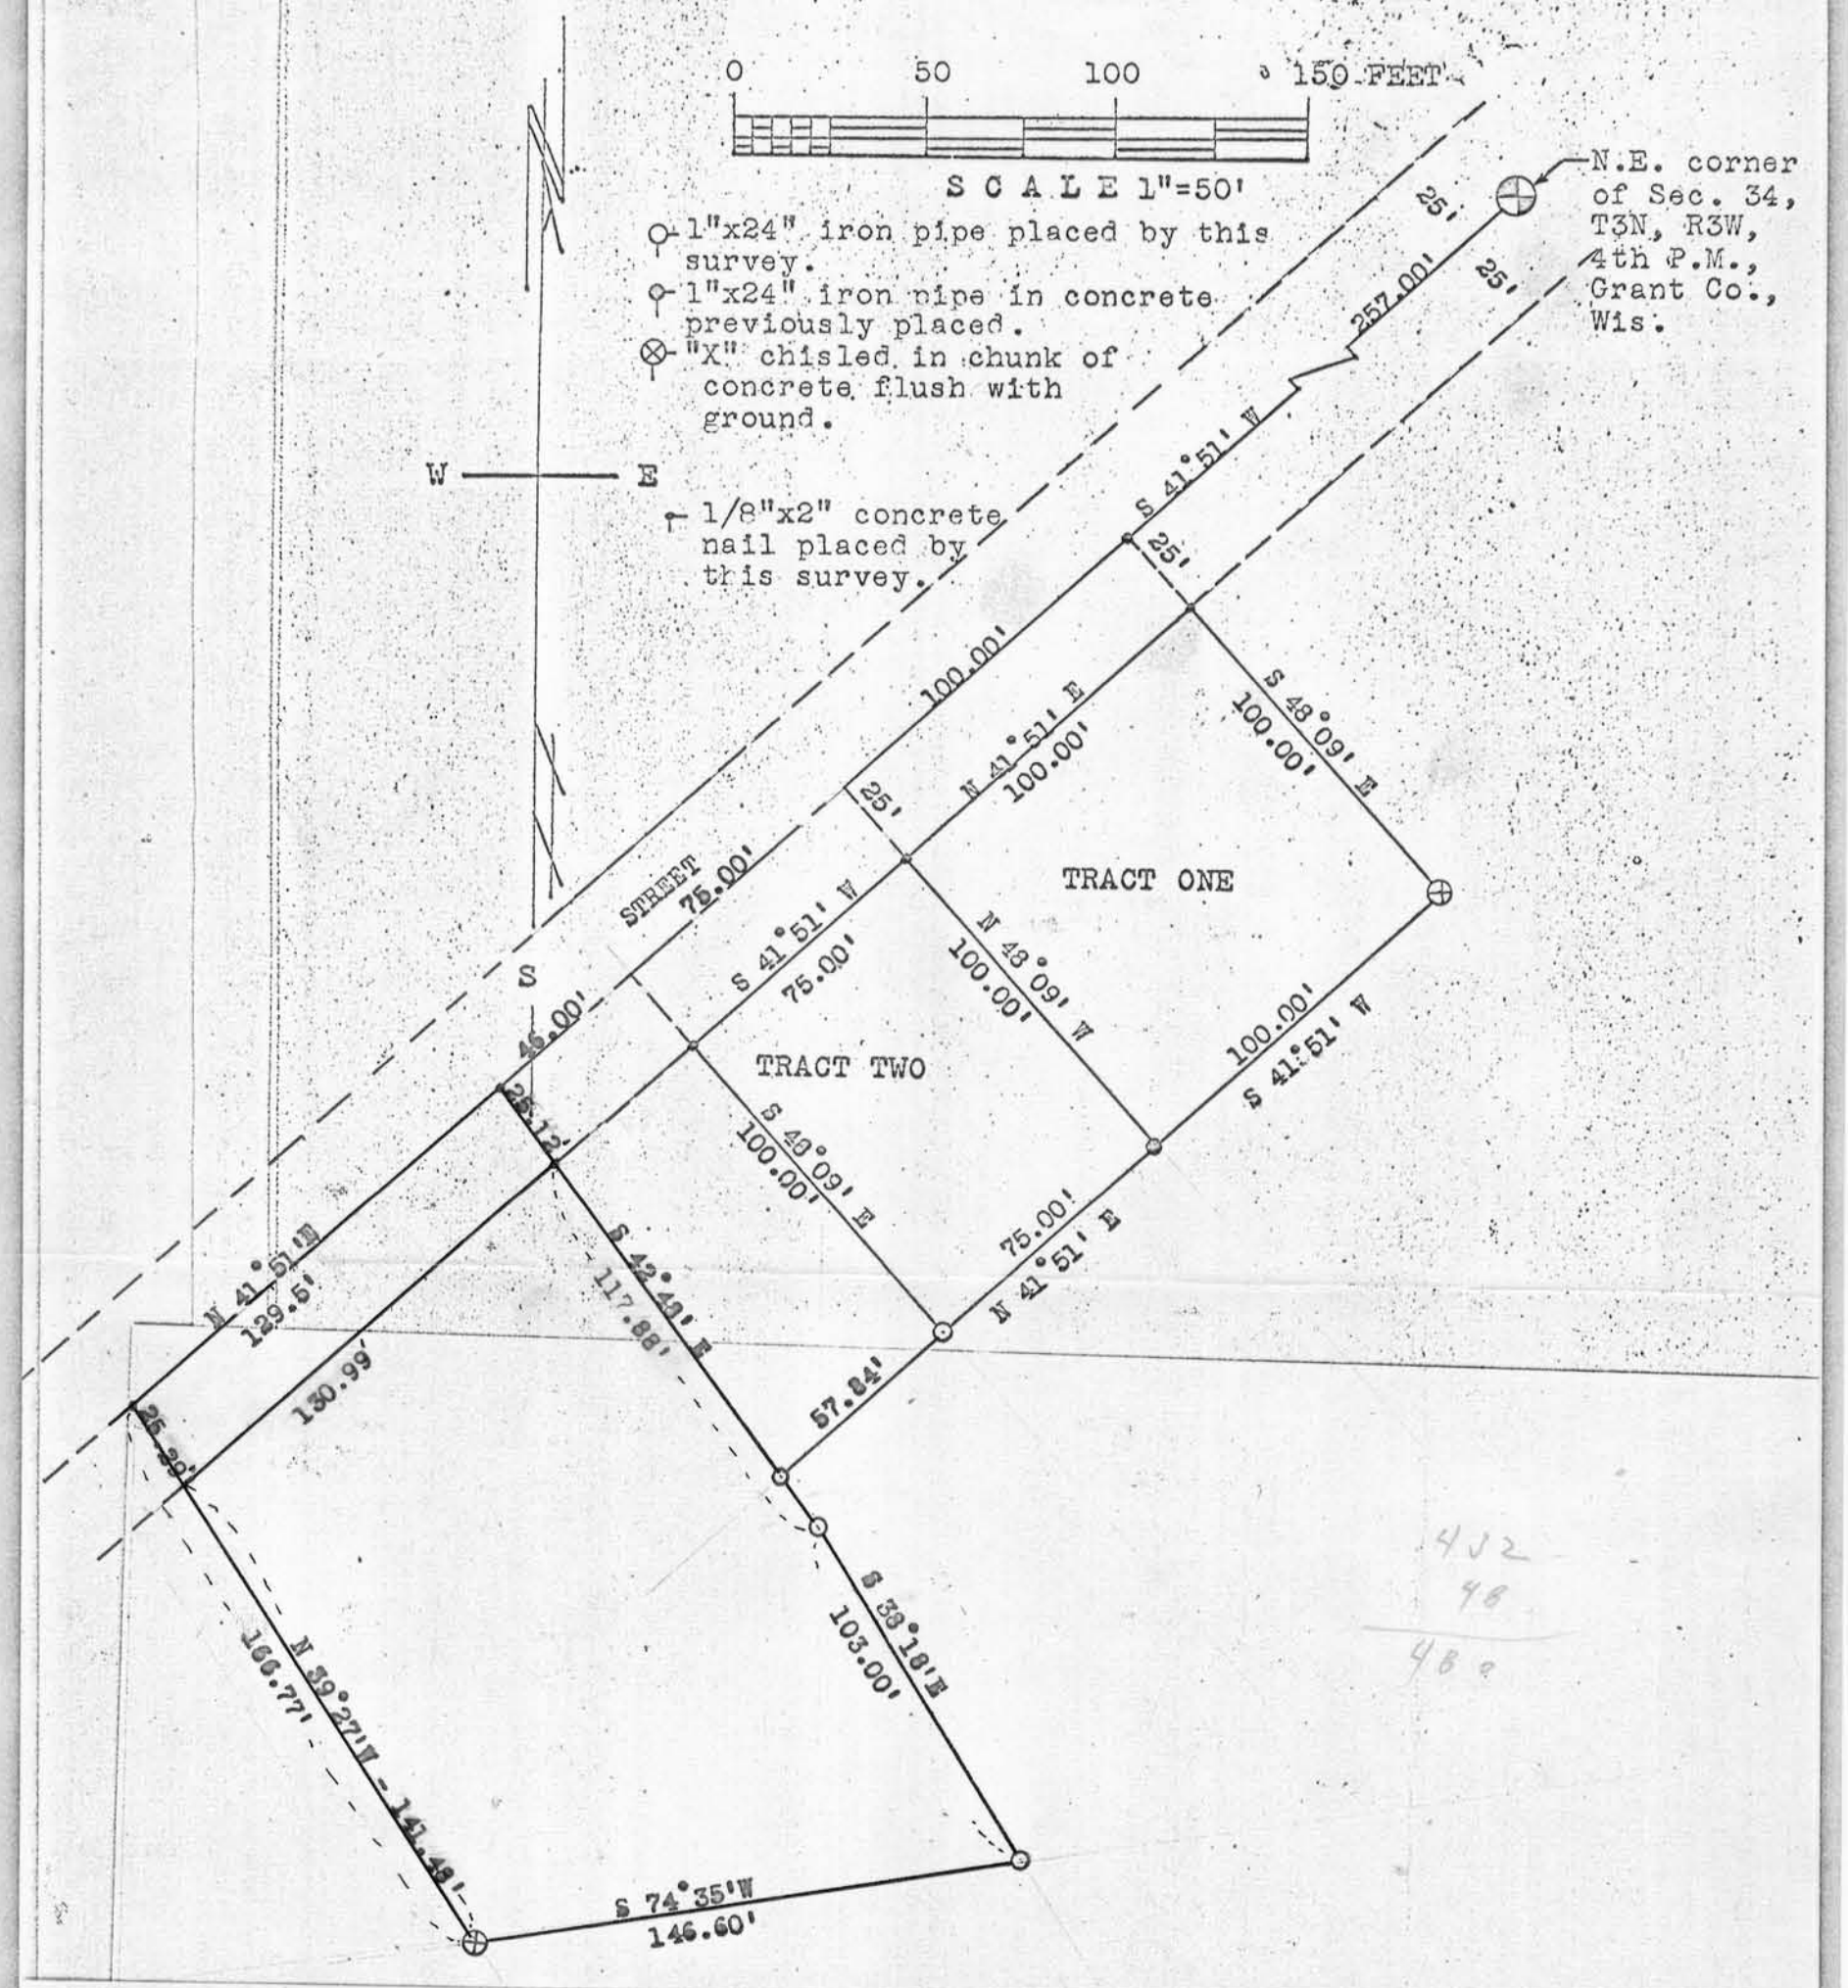

DESCRIPTION:
Apart of Outlot 33 as per plat or map of Sec. 34, T 3 N, R 3 W, of the 4th P.M., Grant Co., Wis. described as follows to-wit: begin at a point which is South 41°51' West 478 feet and South 42°48' East 25.12 feet of the N.E. corner of said Sec. 34; Thence South 42°48' East 117.88 feet, thence South 38°18' East 103 feet, thence South 74°35' West 146.60 feet, thence North 39°27' West 141.48 feet, thence North 41°51' East 130.99 feet, to the point of beginning.

Daniel L. McNaughton
Daniel L. McNaughton
7/9/68-7/10/68

Homer D. Ralph, Jr.
Homer D. Ralph, Jr.
Surveyor for Grant Co., Wis
Wis. Reg. No. S-141

4J2
48
48a