[redacted] SURVEY MAP

Thom R. Grenlie

REGISTERED LAND SURVEYOR S-1051
114 S. Main, Verona, Wisc. 53593 (845-6882)

WISCONSIN
THOM R. GRENLIE
S-1051
MADISON, WIS.
LAND SURVEYOR

SURVEYOR'S CERTIFICATE

State of Wisconsin)
County of Dane) SS.

I, Thom R. Grenlie, hereby certify that this survey is in compliance with [redacted] Wisconsin Statutes.

I also certify that I have surveyed and mapped the lands described hereon and that the map is a correct representation in accordance with the information provided.

Thom R. Grenlie

Thom R. Grenlie, Registered Land Surveyor

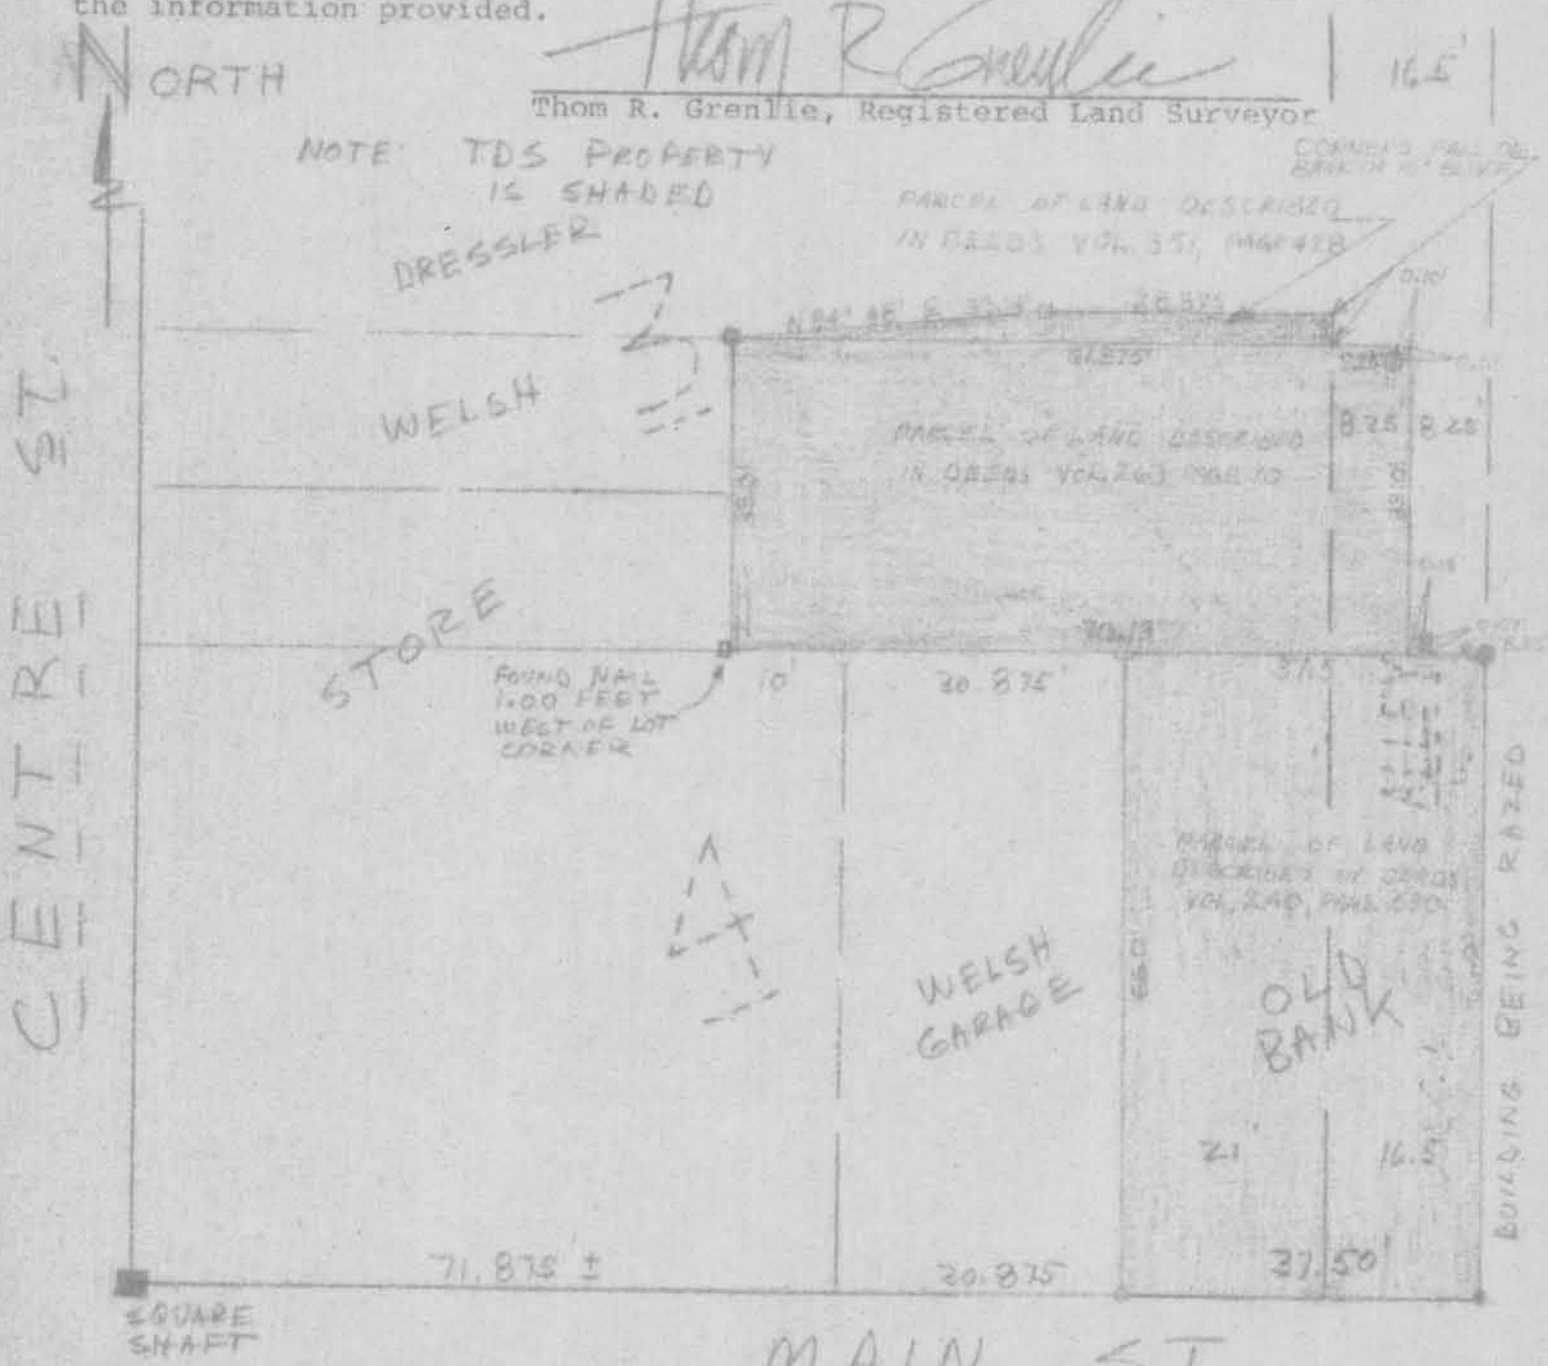

LEGEND
Scale: 1 inch= 20 ft.
● iron stake found
1"x24"iron pipe set min.wt.=1.13#/ln ft.
◉ drill hole found in concrete
○ drill hole in concrete
△ punch mark set
□ FOUND NAIL

SURVEYED TKG
DRAWN RGK
APPROVED
FIELD BOOK 64 PAGE 2
DATE 9 JUNE 1977

MAP # 68

SURVEYED FOR: T.D.S. c/o MR. HAUGSTUEN
112 NORTH MAIN ST. VERONA WIS.

DESCRIPTION-LOCATION: PART OF LOT 2 PART OF LOT 3 AND PART OF THE VACATED MCCOY AVE. IN BLOCK 18 PLAT OF THE VILLAGE OF MT. HOPE, DANE CO. WIS.

APPROVED FOR RECORDING PER _____ action of _____ 19____.

REGISTER OF DEEDS CERTIFICATE
Received for recording this _____ day of _____, 19____ at ____ o'clock ____.m. and recorded in Volume _____ of Certified Survey Maps of Dane County on Page _____.

_____ Register of Deeds

DOCUMENT # _____
CERTIFIED SURVEY MAPS _____ Vol. ____ Page ____