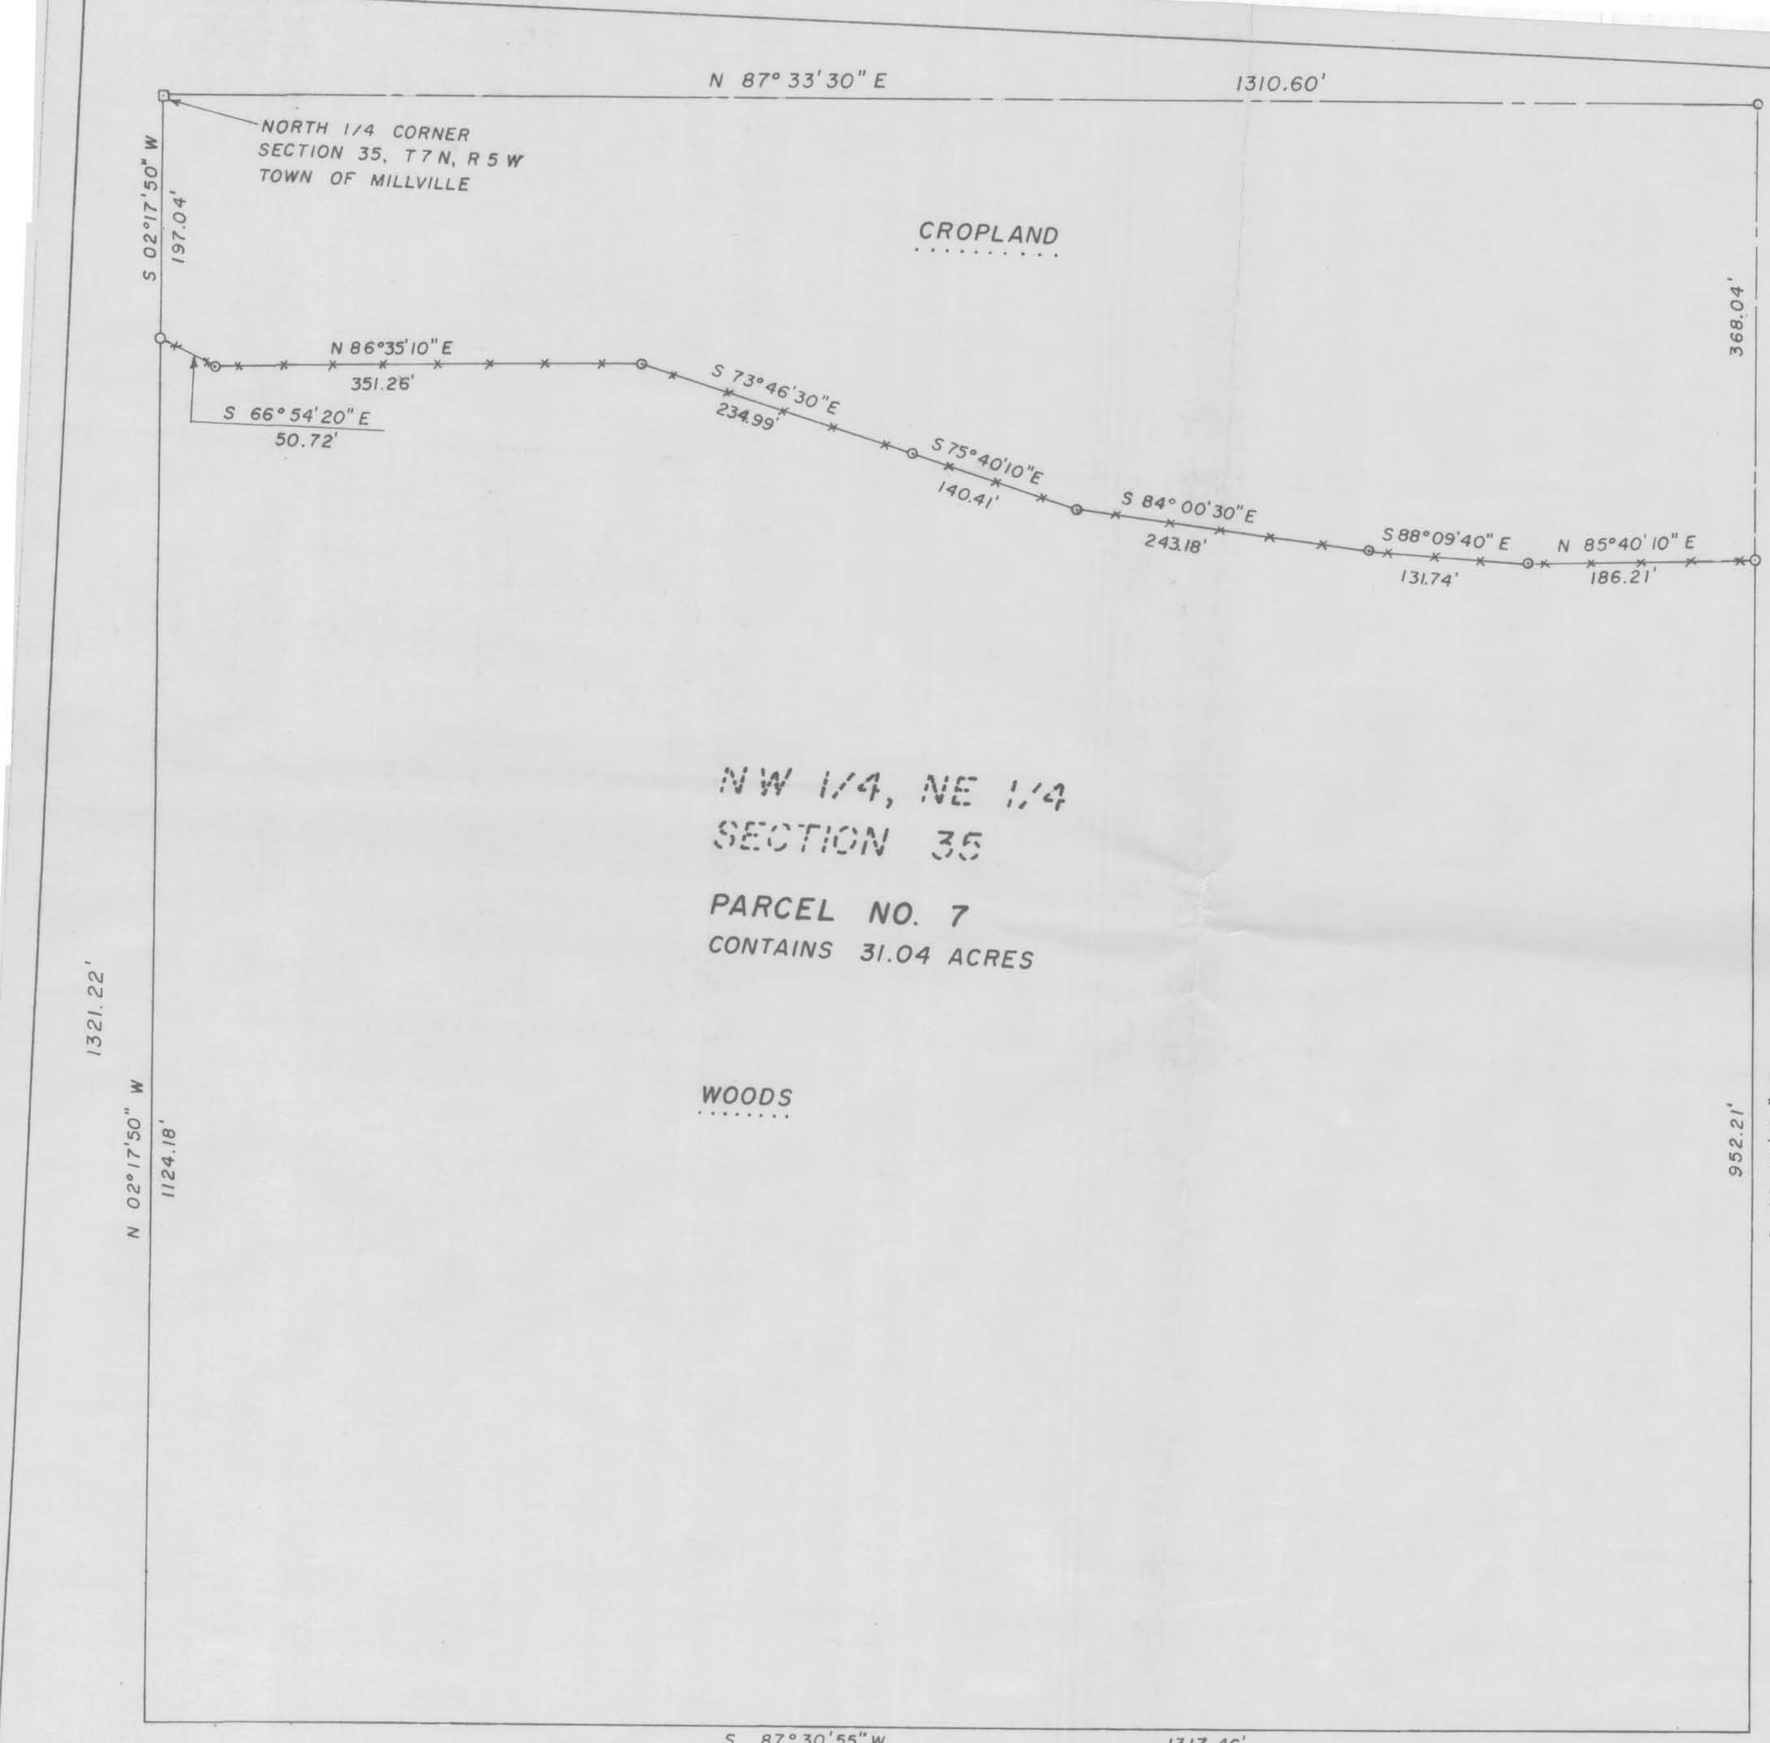

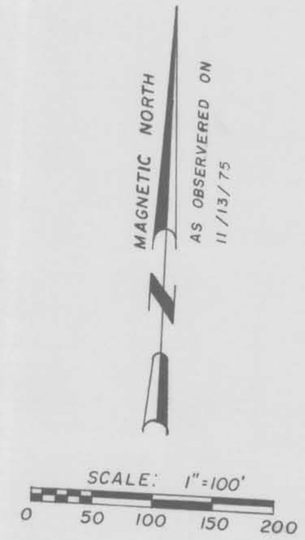

LEGEND

O - —— - 3/4" X 24" SOLID ROUND IRON STAKE SET, 1.50 LBS/FT

X—X—X FENCE

SURVEYOR'S CERTIFICATE

I hereby certify that I have surveyed the property shown on this plat according to the instructions furnished by the persons who caused this survey to be made and that this plat is a correct and accurate representation of said survey.

Date: 12/5/76

Harry M. Bridwell
Registered Land Surveyor,
S-516

WISCONSIN
HARRY M. BRIDWELL
Madison Wis.
LAND SURVEYOR

REVISION	
RESP	DATE

BRIDWELL ENGINEERING CO. INC.
CIVIL ENGINEERS & SURVEYORS

PLAT OF SURVEY OF PARCEL NO. 7

A PARCEL OF LAND LOCATED IN THE NW 1/4 OF THE NE 1/4 OF SECTION 35, T7N, R5W, TOWN OF MILLVILLE, GRANT CO., WISC.

PREPARED FOR: THE DEPT. NATURAL RESOURCES

DWN: S.W.A.	SCALE	DWG. NO.
CHK. A.G.K.	AS SHOWN	B-1032(2)-4
DATE 12/1/76		