MAP OF SURVEY

FOR

WISCONSIN EDUCATIONAL COMMUNICATIONS BD.

NEAR FLORENCE, WIS.

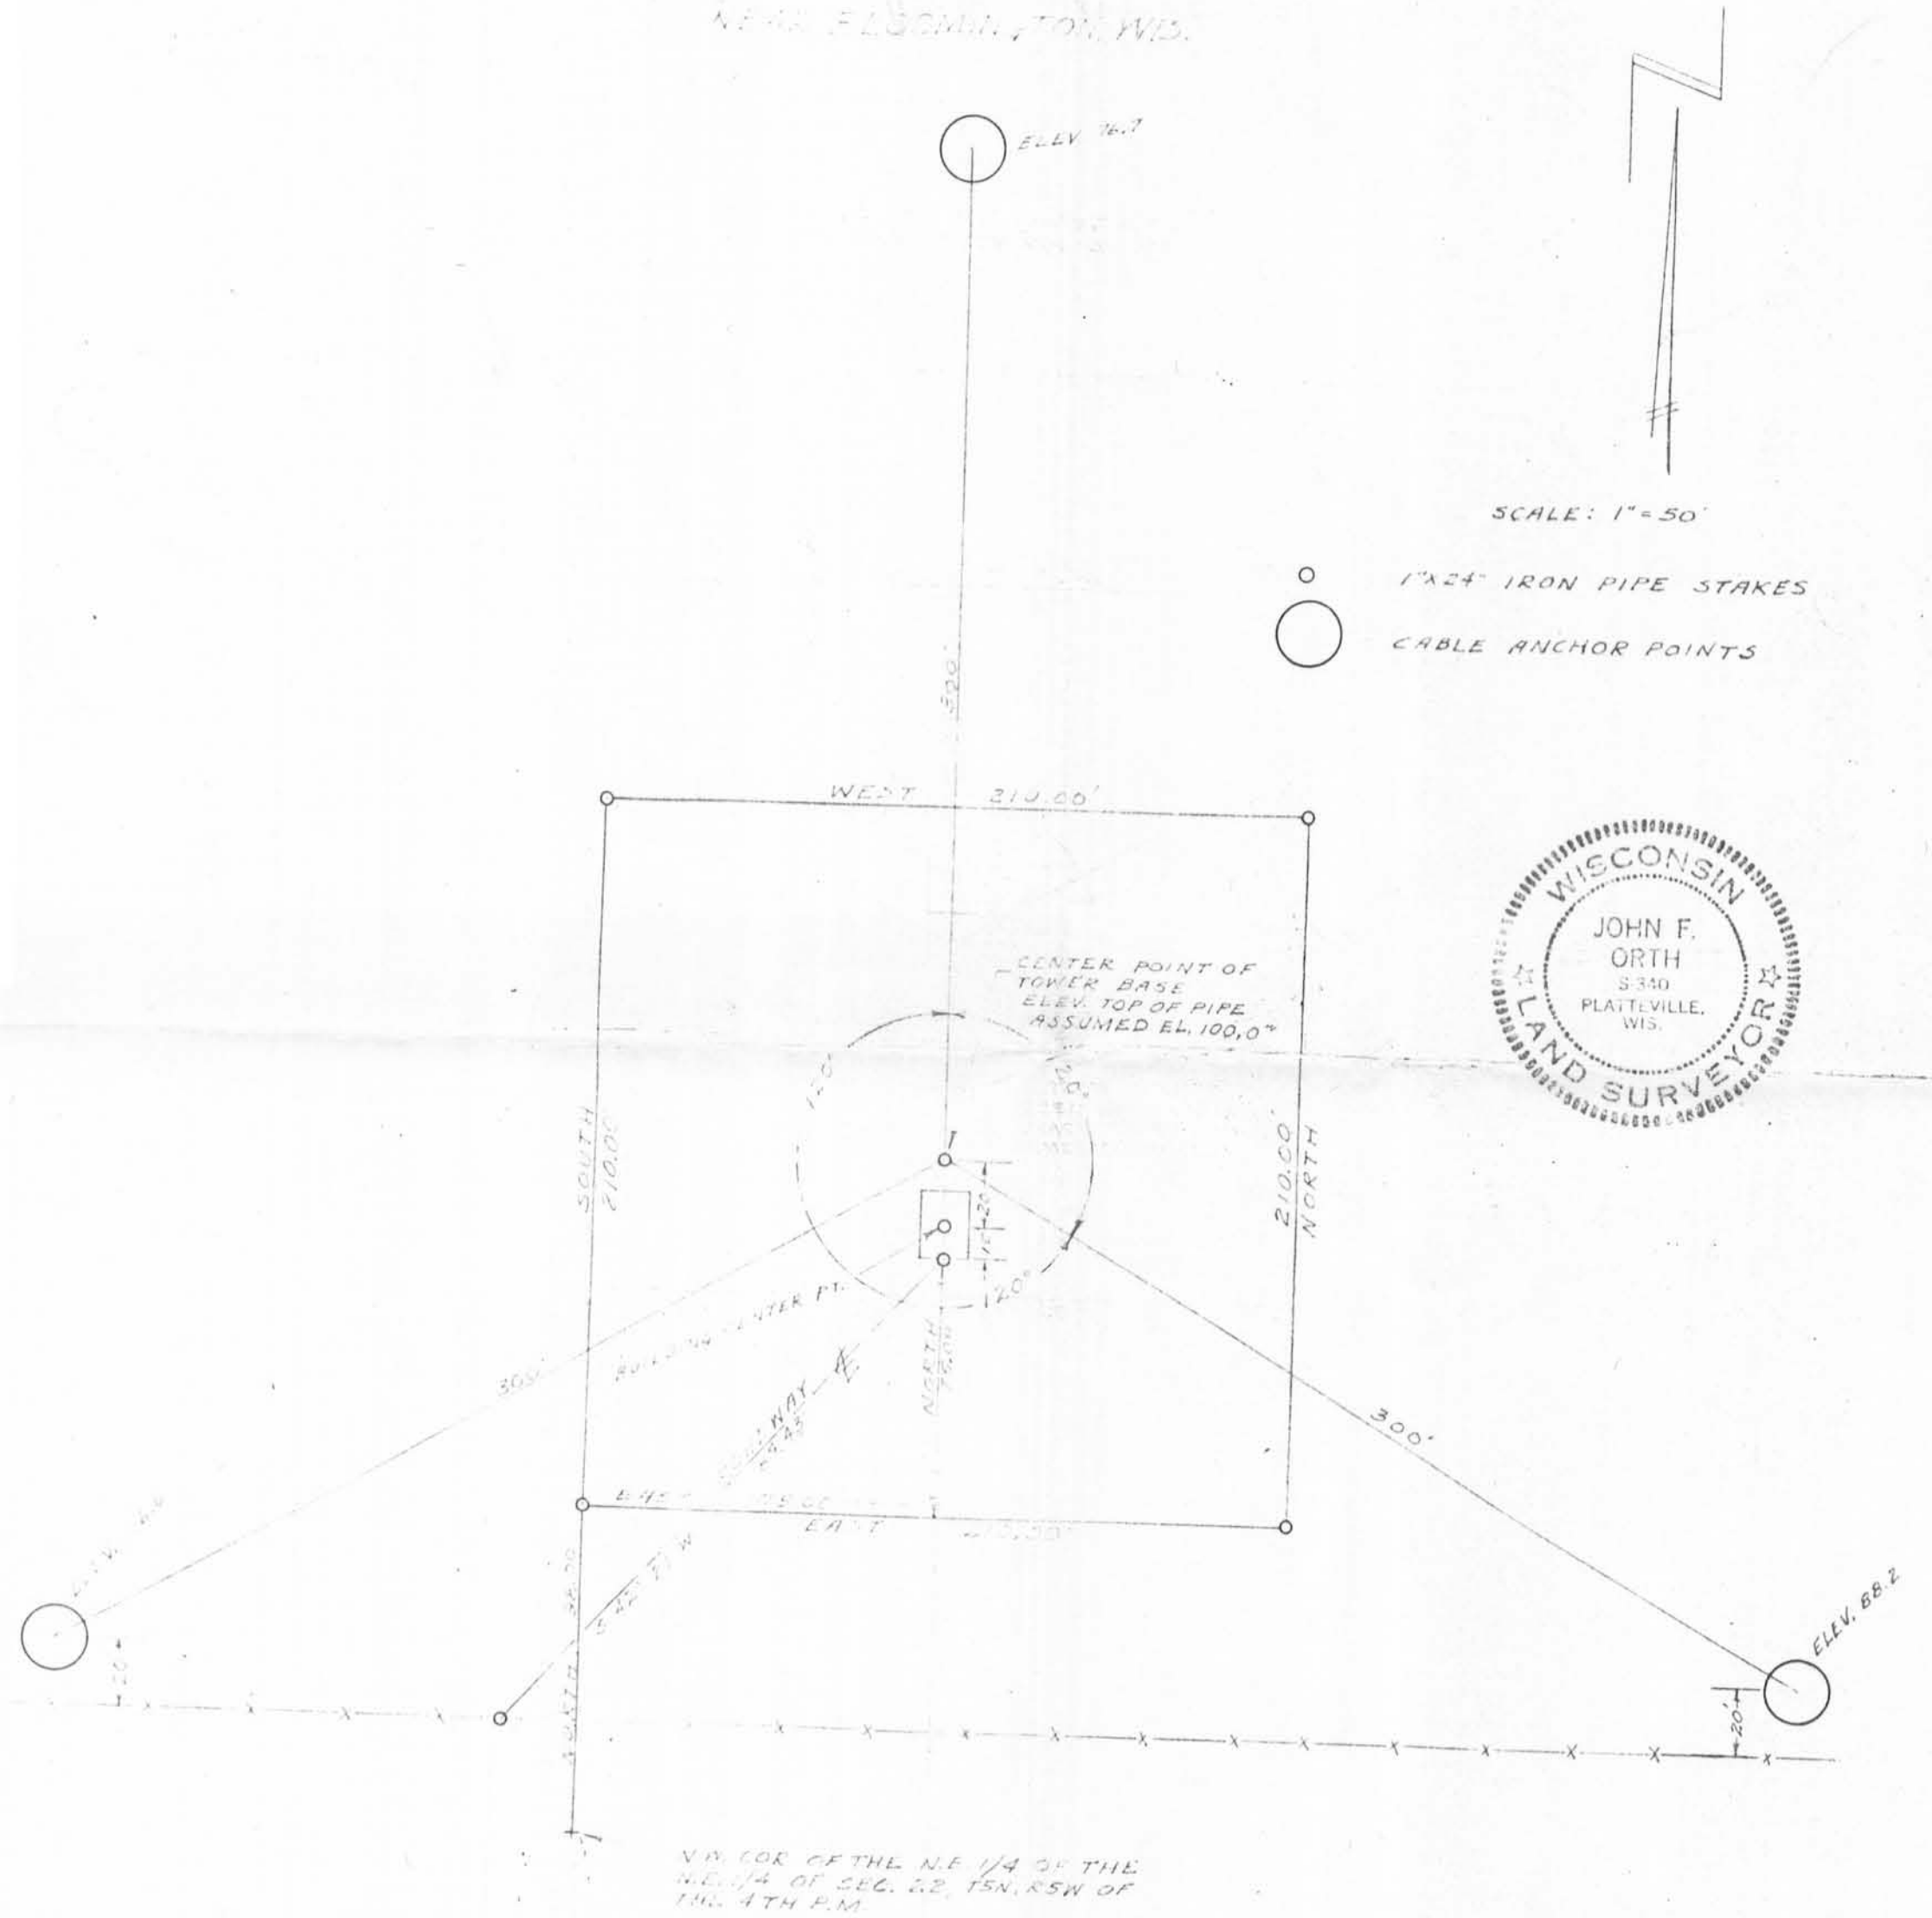

Legal Description

Commencing at the N.W. Corner of the N.E. 1/4 of the N.E. 1/4 of Sec. 22, T5N, R5W of the 4th P.M., Grant County, Wisconsin; thence North 98.00 ft. to the point of beginning; thence East 210.00 ft.; thence North 210.00 ft.; thence West 210.00 ft.; thence South 210.00 ft. to the point of beginning, containing 1.012 acres, more or less, said described tract being located in the N.E. 1/4 of the S.E. 1/4 of Sec. 15, T5N, R5W of the 4th P.M.

Enclosing to engineer ~~[illegible]~~ up

1 9 Director -