Township 1 North — Range 1 West of the 4th P.M.

EDWARD SNYDER
CERTIFIED SURVEY MAP

DESCRIPTION:

A part of the Northwest Quarter (NW1/4) of the Northeast Quarter (NE1/4) of Section 27, Township 1 North, Range 1 West of the Fourth Principal Meridian, bounded and described as follows, to-wit:

Beginning at the Northwest Corner of the Northwest Quarter (NW1/4) of the Northeast Quarter (NE1/4) of said Section 27; thence South 01 degree - 28 minutes - 56 seconds West (all bearings in this description are relative to a bearing of North 90 degrees - 00 minutes - 00 seconds West on the North line of the Northwest Quarter (NW1/4) of the Northeast Quarter (NE1/4) of said Section 27), a distance of 118.29 feet to a point in the centerline of Wisconsin Route 11; thence Northeasterly on said centerline, which is a curved line concave from Southeasterly, has a radius of 2865.00 feet and an internal angle of 16 degrees - 55 minutes - 22 seconds, an arc distance of 846.20 feet (also, the chord of the last described curve bears North 82 degrees - 04 minutes - 33 seconds East, a distance of 843.13 feet); thence South 89 degrees - 27 minutes - 46 seconds East on said centerline, a distance of 494.76 feet; thence North 01 degree - 28 minutes - 56 seconds East, a distance of 6.66 feet to the Northeast Corner of the Northwest Quarter (NW1/4) of the Northeast Quarter (NE1/4) of said Section 27; thence North 90 degrees - 00 minutes - 00 seconds West on the North line of the Northwest Quarter (NW1/4) of the Northeast Quarter (NE1/4) of said Section 27, a distance of 1326.91 feet to the point of beginning, containing 0.795 acres more or less, subject to road easements and any other easements of record.

I HEREBY CERTIFY that this Map was caused to be surveyed by Edward Snyder, and the above Description and this Map are correct and in accordance with a survey made by me or under my direct supervision on July 3, 5, 11, 1978. I further certify that I have fully complied with the requirements of s. 236.34 of the Wisconsin Statutes.

September 15, 1978

Carl B. Schoenhard, Jr., R.L.S.
Wisconsin License #S-1298

WISCONSIN
CARL B. SCHOENHARD, JR.
S-1298
GALENA, ILL.
LAND SURVEYOR

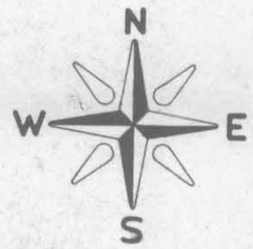

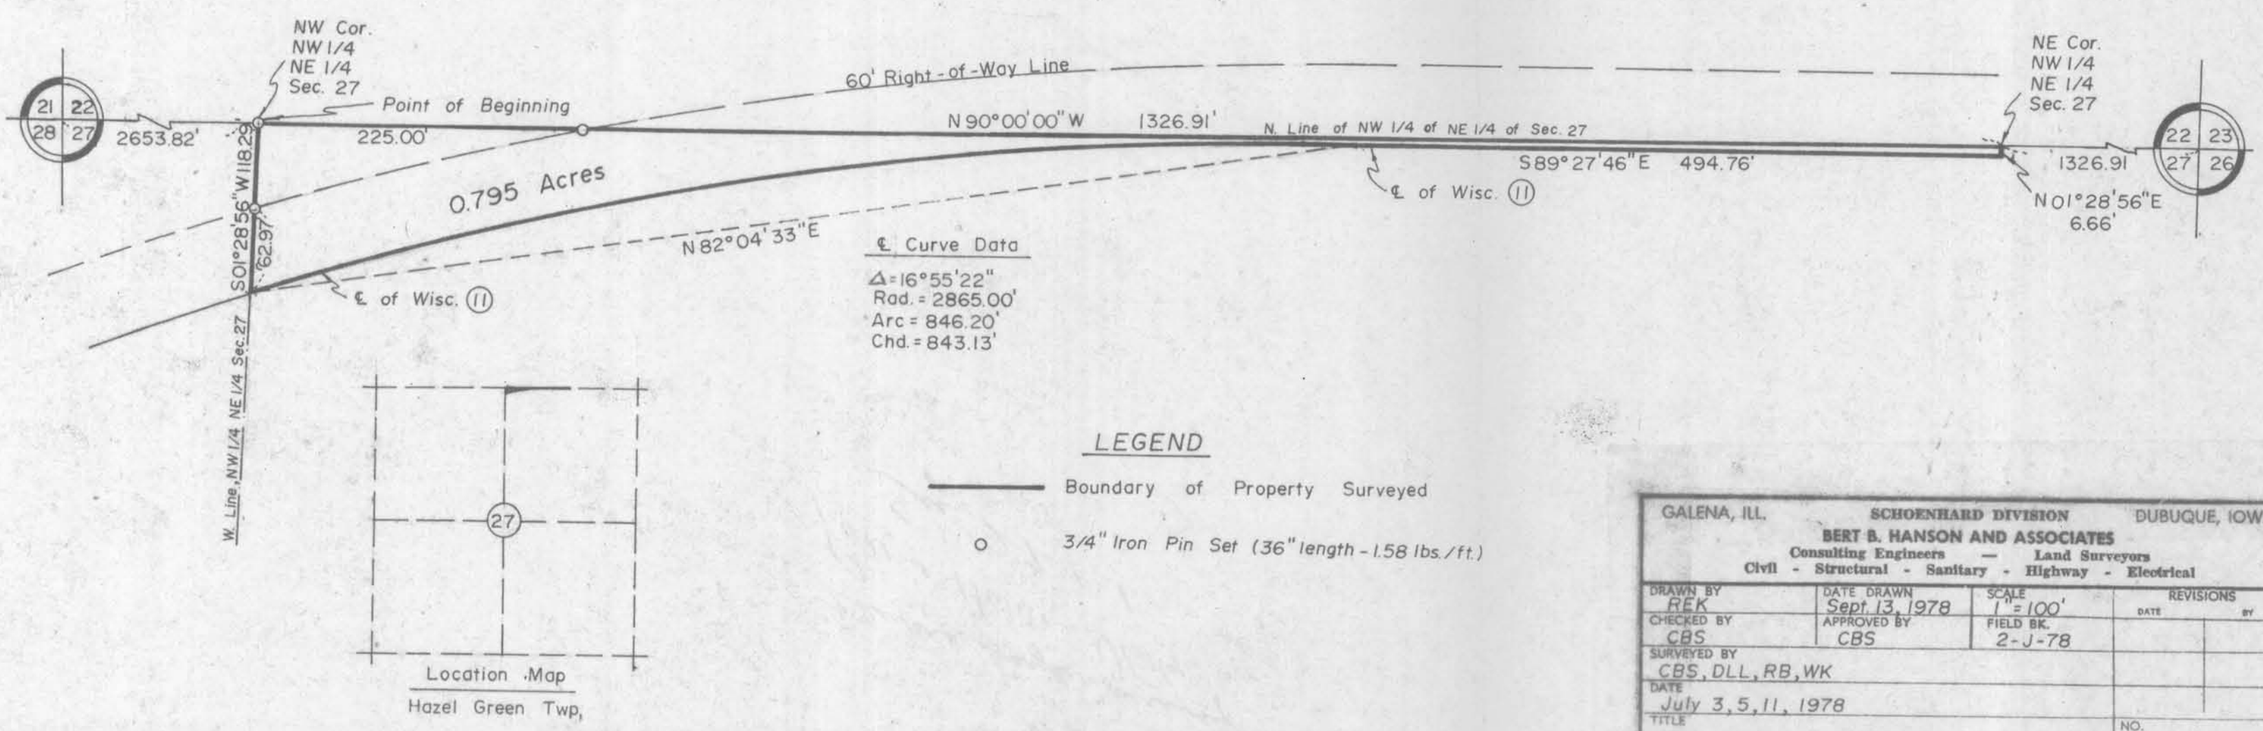

GALENA, ILL. — SCHOENHARD DIVISION — DUBUQUE, IOWA
BERT B. HANSON AND ASSOCIATES
Consulting Engineers — Land Surveyors
Civil - Structural - Sanitary - Highway - Electrical

DRAWN BY REK	DATE DRAWN Sept. 13, 1978	SCALE 1" = 100'	REVISIONS DATE BY
CHECKED BY CBS	APPROVED BY CBS	FIELD BK. 2-J-78	
SURVEYED BY CBS, DLL, RB, WK			
DATE July 3, 5, 11, 1978			
TITLE Edward Snyder			NO. 90-WI-78