PLAT OF SURVEY For: Joe Klein

SCALE 1" = 100'
SURVEY GJ JO
DRAWN BJ
FLD BK No 34
OFFICE No 785110

LEGEND

Δ 24"x1" MIN. DIA. IRON PIPE SET 1.13 lb./lin ft min wgt.
-x-x- EXISTING FENCELINE

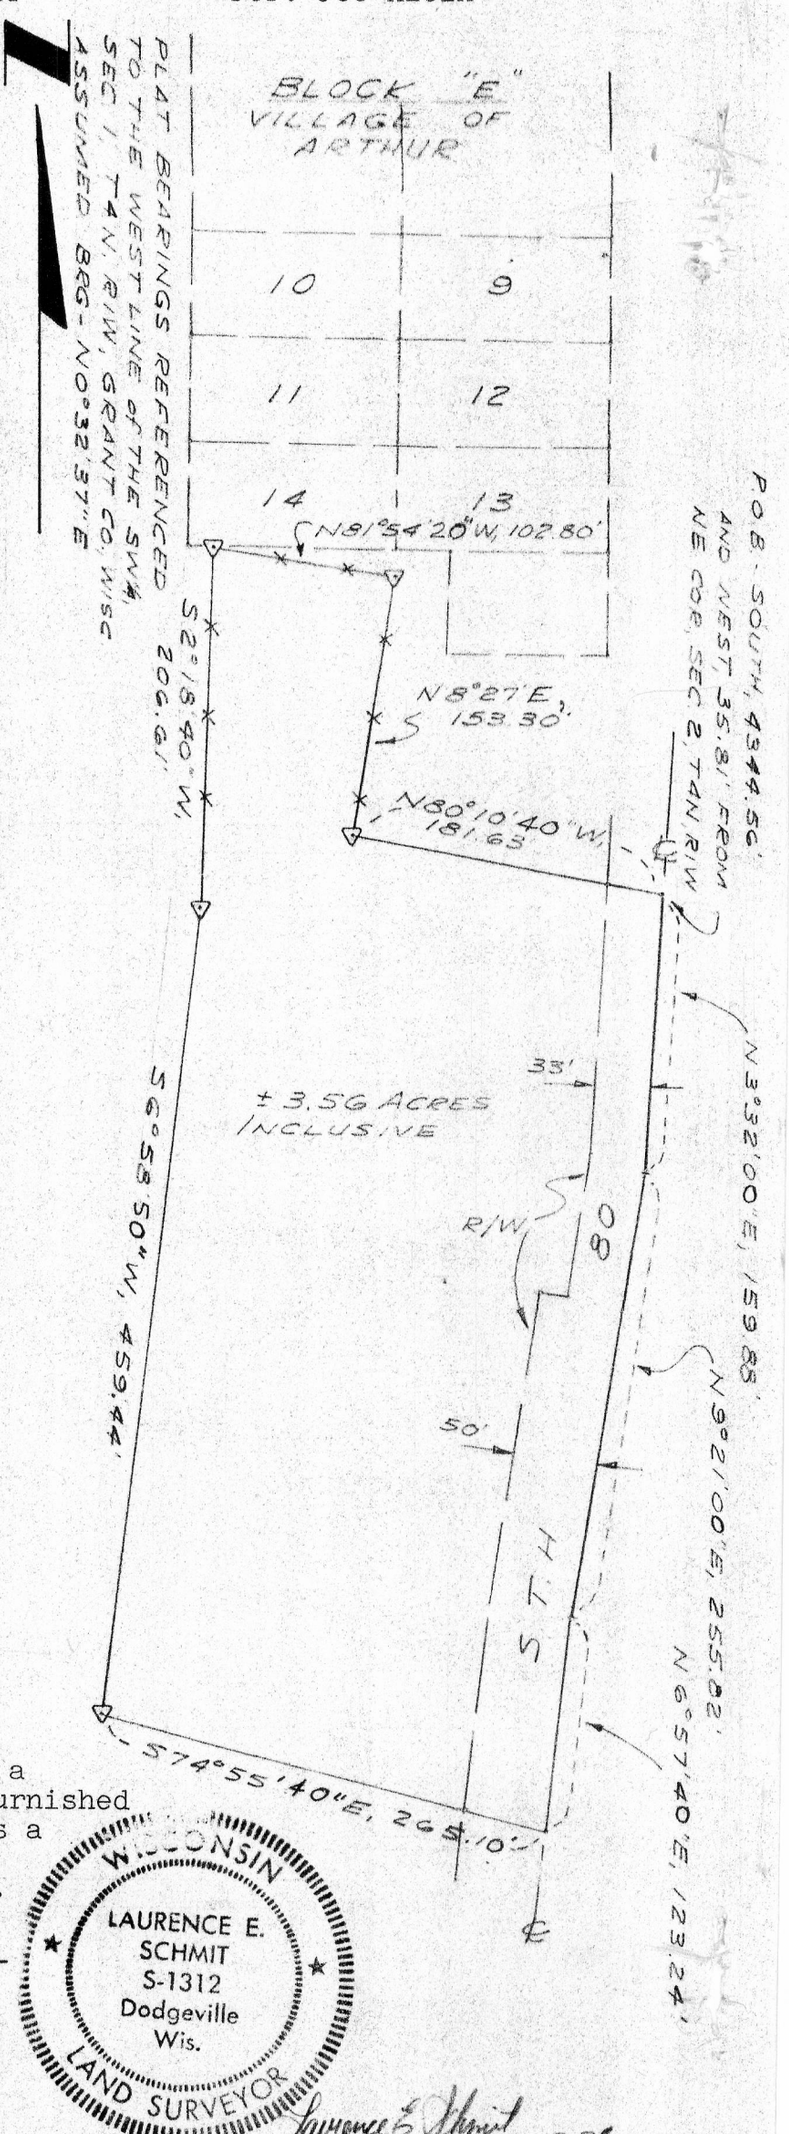

PARCEL DESCRIPTION

A parcel of land located in the SE¼ of the SE¼, Section 2, T4N, R1W, Grant County, Wisconsin, described as follows:

Commencing at the NE corner of said section; thence South, 4344.56'; thence West, 35.81' to the point of beginning, said point lying on the centerline of S.T.H. 80; thence N80°10'40"W, 181.63'; thence N8°27'E, 153.30'; thence N81°54'20"W, 102.80'; thence S2°18'40"W, 206.61'; thence S6°58'50"W, 459.44'; thence S74°55'40"E, 265.10' to said centerline; thence N6°57'40"E, 123.24' along said centerline; thence N9°21'E, 255.82' " " " ; thence N3°32'E, 159.88' " " " to the point of beginning.

Said parcel is subject to an easement for roadway purposes across the easterly portion thereof.

Said parcel contains 3.56 acres, more or less, inclusive of said easement and 3.04 acres, more or less, exclusive of said easement.

NOTE: This survey is not intended to represent existing title lines.

SURVEYOR'S CERTIFICATE

I hereby certify that I have made a survey according to the instructions furnished to me and that the plat drawn hereon is a correct representation of that survey to the best of my knowledge and belief.

Laurence E Schmit 10-3-78

Laurence E. Schmit, RLS# S-1312
Southwest Engineering, Inc.
501 W. North St.
Dodgeville, Wis., 53533
Ph. 608-935-3828

WISCONSIN
LAURENCE E. SCHMIT S-1312 Dodgeville Wis.
LAND SURVEYOR

Laurence E Schmit 10-3-78