CYRIL J. DROESSLER ——— DAVID DROESSLER SURVEY

LEGEND:

- ⊙ 1" X 24" IRON PIPE PLACED BY THIS SURVEY
- ● 1" X 24" IRON PIPE PLACED BY A PREVIOUS SURVEY
- • P.K. NAIL PLACED BY THIS SURVEY, UNLESS OTHERWISE NOTED.
- FENCE

NOTE:

ALL BEARINGS REFERENCED TO MARYVILLE HEIGHTS SUBDIVISION.

SCALE: 1" = 60'

100 75 50 25 0 50 100 200 300 400

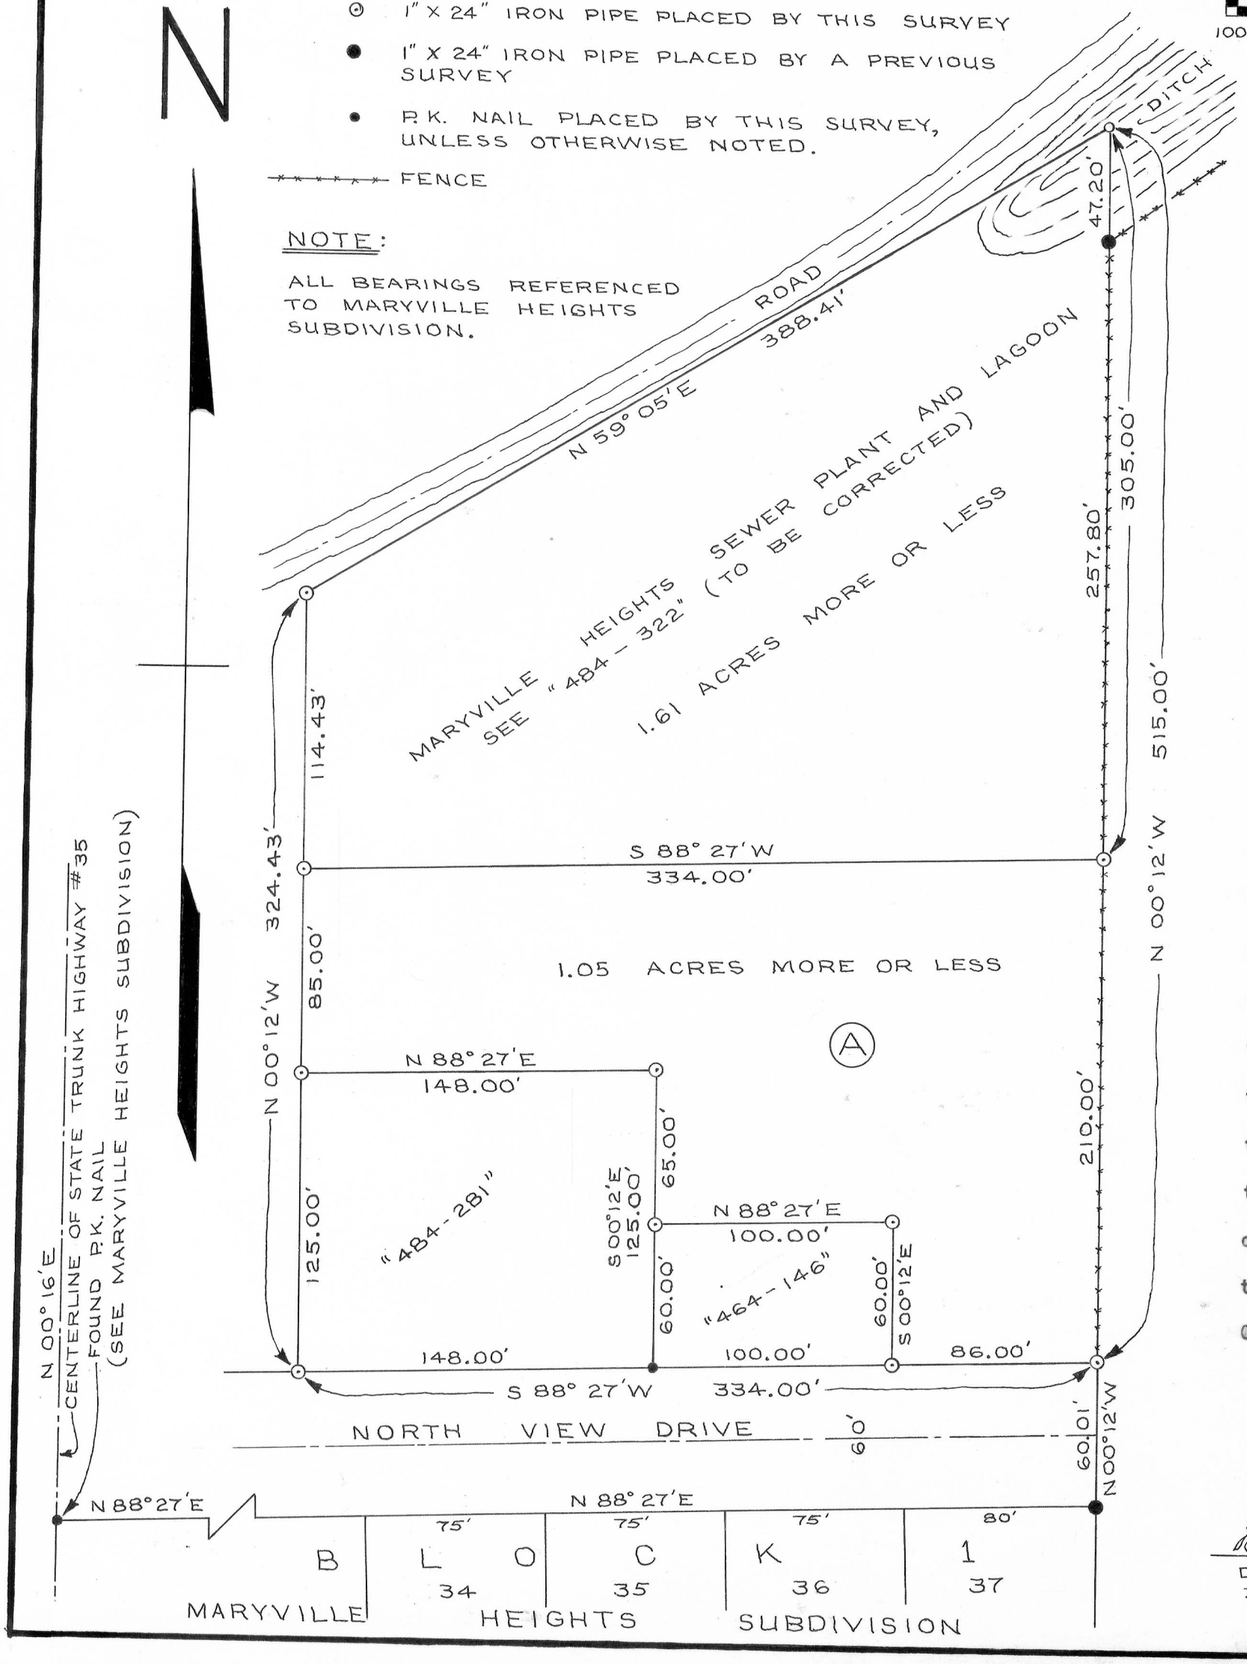

DESCRIPTION: MARYVILLE HEIGHTS SEWER PLANT AND LAGOON (CORRECTED DESCRIPTION)

Part of the S.W.1/4 of the N.E.1/4 of Section 28, T 1 N, R 2 W, of the 4th P.M., Grant County, Wisconsin, described as follows to-wit:

Begin at a point which is North 00° 12' West 270.01 feet from the Northeast Corner of Lot 37, Block 1, of Maryville Heights Subdivision, according to the recorded Map or Plat thereof;

thence South 88° 27' West 334.00 feet;

thence North 00° 12' West 114.43 feet;

thence North 59° 05' East 388.41 feet;

thence South 00° 12' East 305.00 feet to the point of beginning.

Containing 1.61 acres more or less.

DESCRIPTION: PARCEL "A"

Part of the S.W.1/4 of the N.E.1/4 of Section 28, T 1 N, R 2 W, of the 4th P.M., Grant County, Wisconsin, described as follows to-wit:

Begin at a point which is North 00° 12' West 60.01 feet from the Northeast Corner of Lot 37, Block 1, of Maryville Heights Subdivision, according to the recorded Map or Plat thereof;

thence North 00° 12' West 210.00 feet;

thende South 88° 27' West 334.00 feet;

thence South 00° 12' East 85.00 feet;

thence North 88° 27' East 148.00 feet;

thence South 00° 12' East 65.00 feet;

thence North 88° 27' East 100.00 feet;

thence South 00° 12' East 60.00 feet to a point on the Northern right-of-way of North View Drive of said Maryville Heights Subdivision;

thence North 88° 27' East 86.00 feet along said right-of-way to the point of beginning.

Containing 1.05 acres more or less.

David K. Krohn
DAVID K. KROHN
3/19/76 — 3/24/76

WISCONSIN HOMER D. RALPH JR. S-1471 LANCASTER, WIS. LAND SURVEYOR

Homer D. Ralph, Jr.
HOMER D. RALPH, JR.
SURVEYOR FOR GRANT COUNTY, WISCONSIN.