


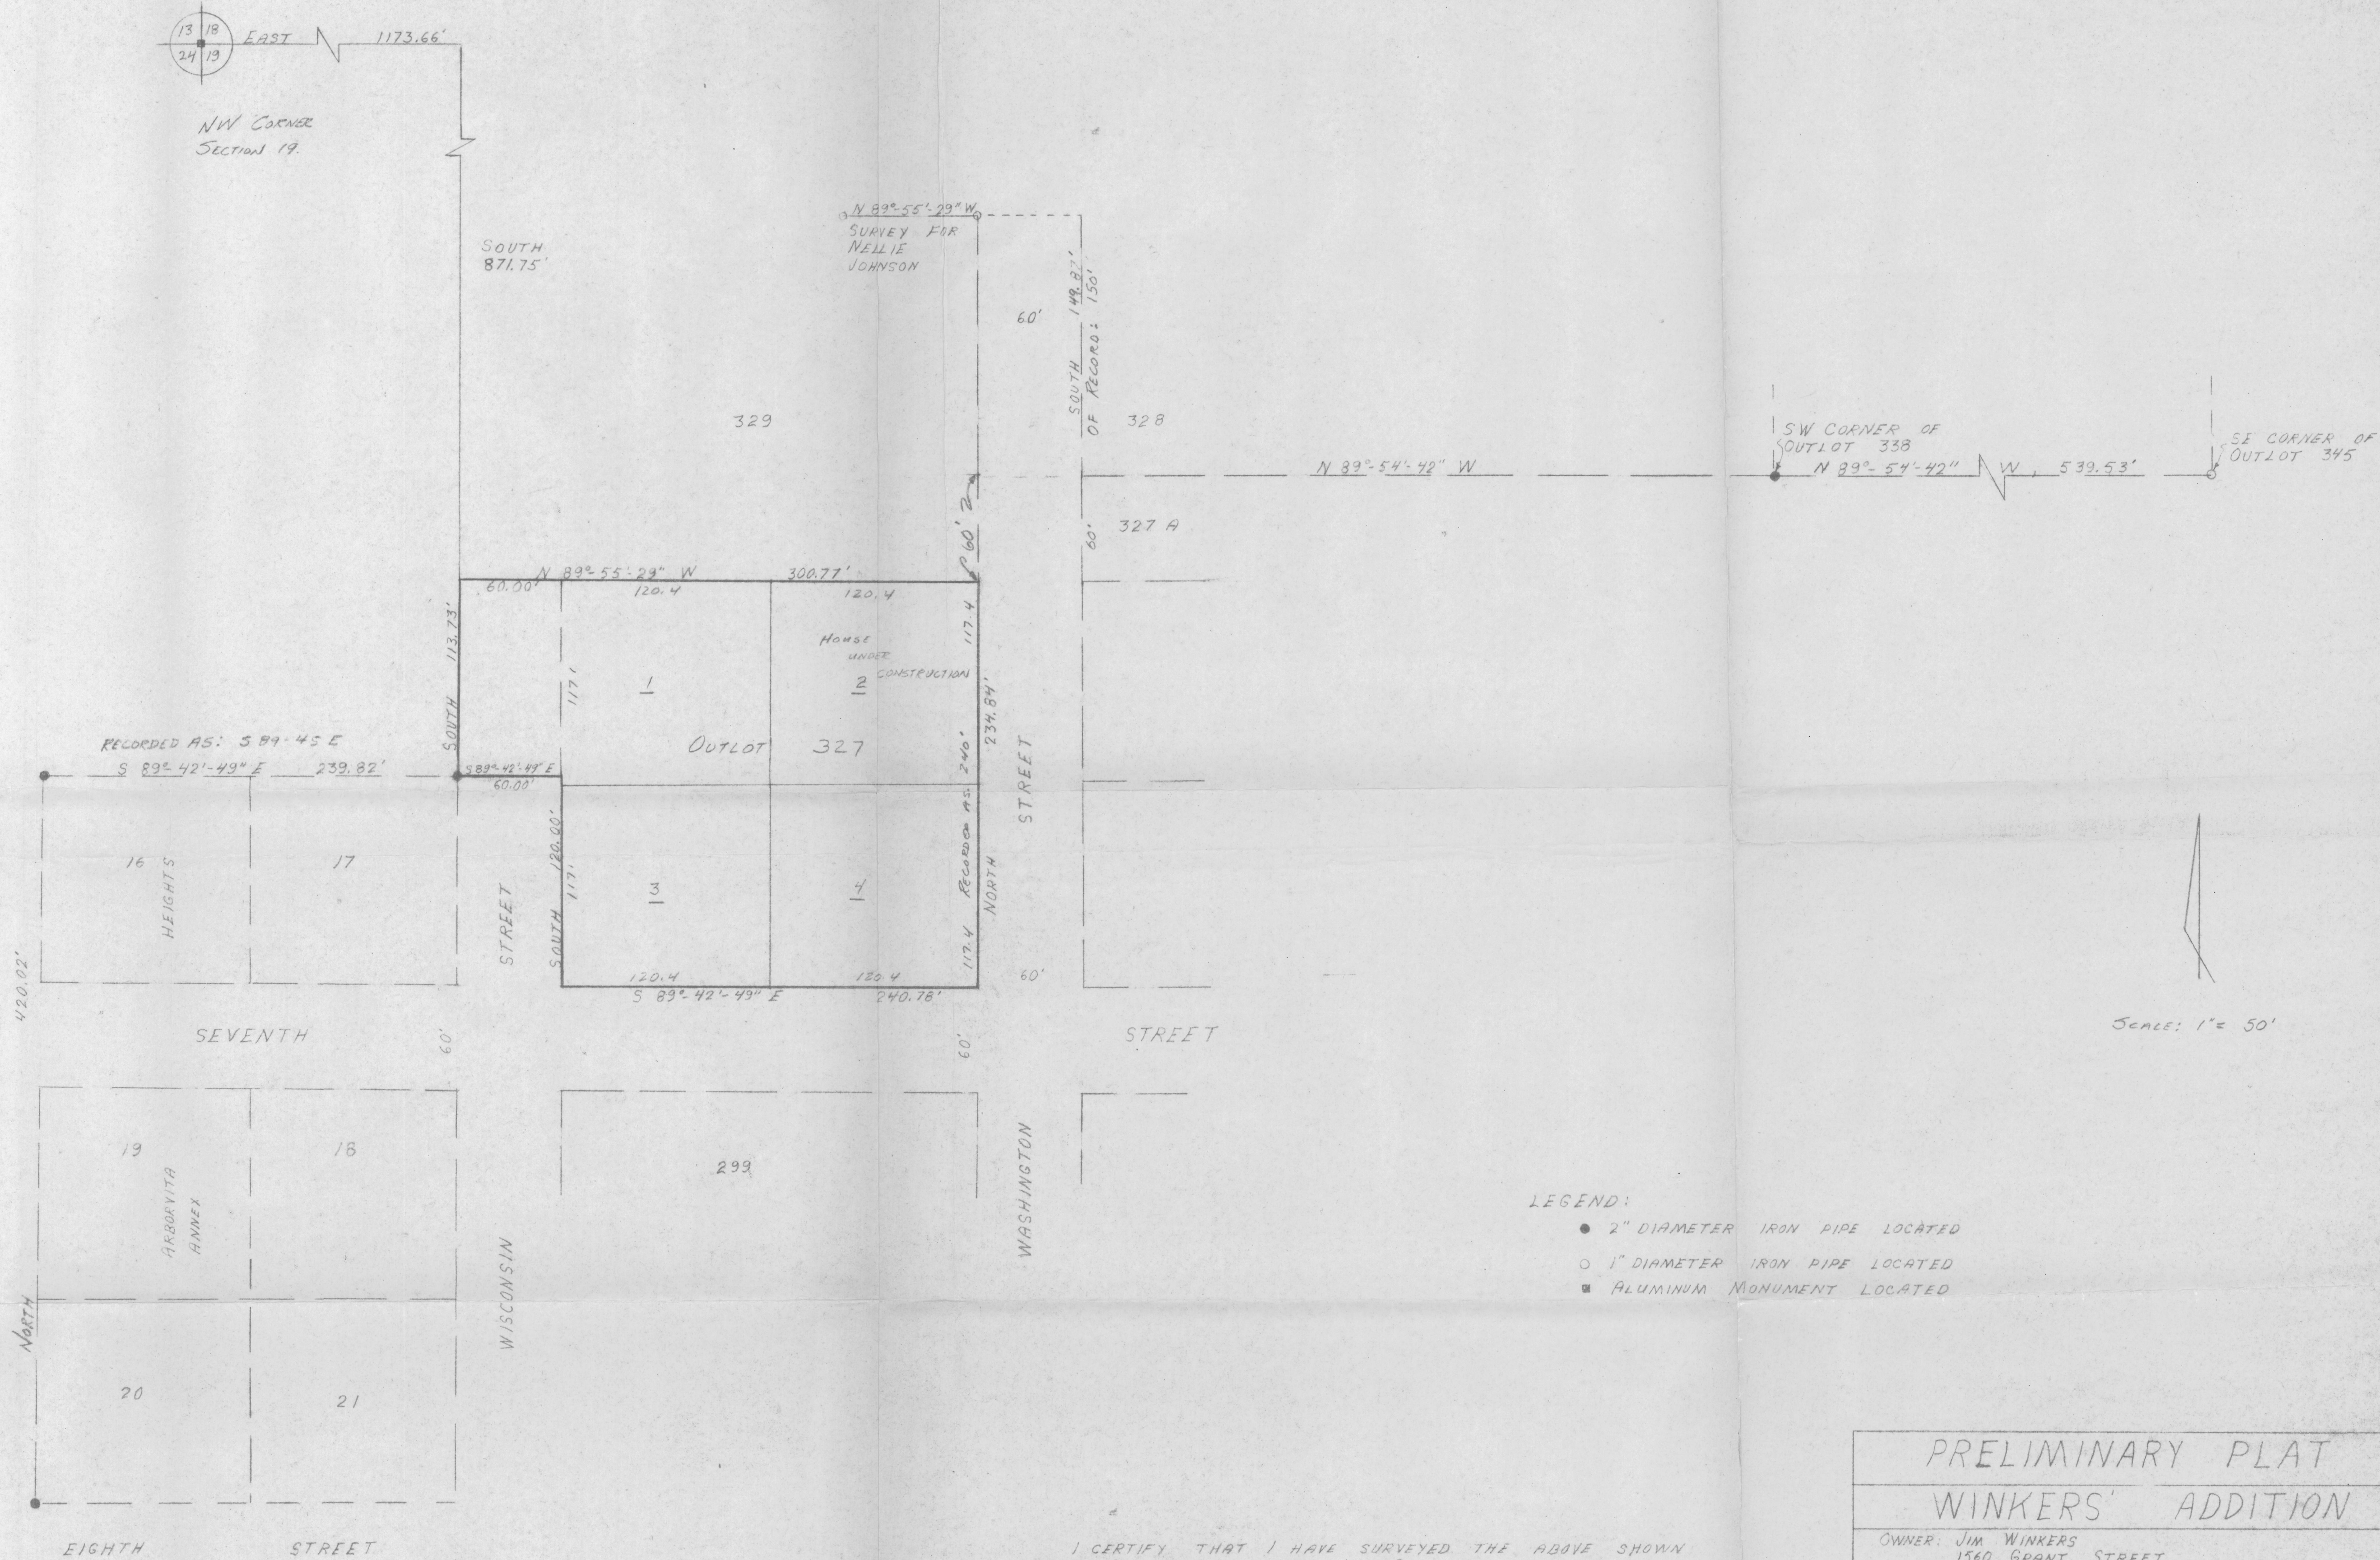


TOPOGRAPHIC DETAILS REQUIREMENT
 WAIVED BY DIRECTOR OF PUBLIC WORKS

I CERTIFY THAT I HAVE SURVEYED THE ABOVE SHOWN
 PARCEL OF LAND AND THAT THIS PLAT IS AN ACCURATE
 SURVEY AND A TRUE REPRESENTATION THEREOF AND CORRECTLY
 SHOWS THE EXTERIOR BOUNDARY LINES OF SAID PARCEL AND
 THE CORRECT MEASUREMENTS THEREOF AND THAT I HAVE COMPLIED
 WITH THE SUBDIVISION ORDINANCE OF THE CITY OF FENIMORE
 TO THE BEST OF MY KNOWLEDGE AND BELIEF.

DATED THIS 21 DAY OF
 JUNE, 1977

Kenneth A. Kerst, Jr.
 REGISTERED LAND SURVEYOR

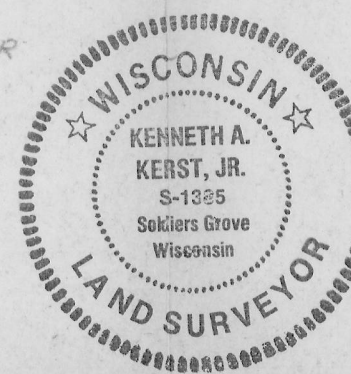

PRELIMINARY PLAT			
WINKERS' ADDITION			
OWNER: JIM WINKERS 1560 GRANT STREET FENIMORE, WISCONSIN			
LOCATED PARTLY IN OUTLOT 327 AND PARTLY IN OUTLOT 284A, ASSESSORS PLAT OF FENIMORE, NW 1/4 OF THE NW 1/4 AND NW 1/4 OF THE NW 1/4, ALL IN SECTION 19, T. 6 N., R. 2 W., CITY OF FENIMORE, GRANT COUNTY, WISCONSIN.			
HOVELSRUD CONSULTING ASSOCIATES LTD. ENGINEERING - LAND SURVEYING - PLANNING BUILDINGS - STRUCTURES - SOIL INVESTIGATIONS RICHLAND COUNTY BANK BUILDING RICHLAND CENTER, WISCONSIN 53591			
REVISION	DATES	DWN BY	CKD BY
			DATE
			SHEET 1 OF 1