WILBUR C. NEFF SURVEY

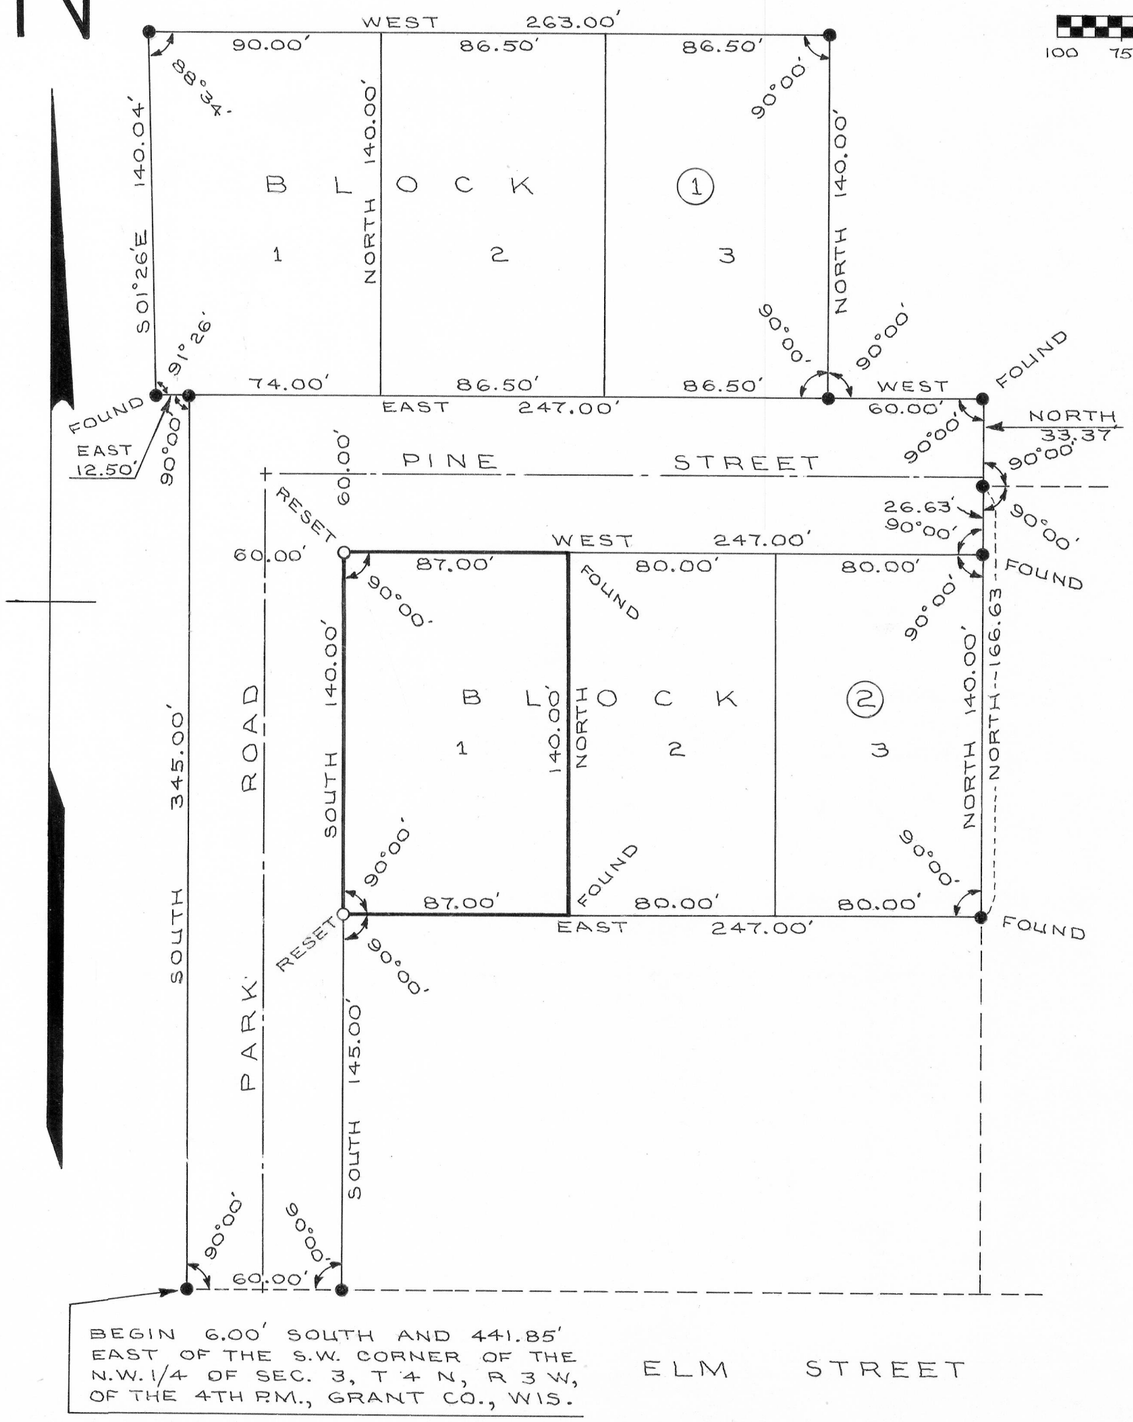

SCALE: 1" = 50'

100 75 50 25 0 50 100 150 200 250 300

LEGEND:

● 2" X 30" IRON PIPE PLACED BY A PREVIOUS SURVEY 3.65 LBS. PER LINEAL FOOT

O 2" X 30" IRON PIPE PLACED BY THIS SURVEY

ALL OTHER LOT CORNERS 1" X 24" IRON PIPE PLACED BY A PREVIOUS SURVEY.

DESCRIPTION:

LOT 1, BLOCK 2, PARK ROAD SUBDIVISION OF THE CITY OF LANCASTER, GRANT COUNTY, WISCONSIN, ACCORDING TO THE RECORDED MAP OR PLAT THEREOF.

I CERTIFY THAT I HAVE SURVEYED THE ABOVE DESCRIBED PARCEL OF LAND AND THAT THE ATTACHED OR ACCOMPANYING PLAT IS AN ACCURATE SURVEY AND TRUE REPRESENTATION THEREOF AND CORRECTLY SHOWS THE EXTERIOR BOUNDARY LINES OF SAID PARCEL AND THE CORRECT MEASUREMENTS THEREOF.

DATED THIS 23RD DAY OF AUGUST, 1976.

David K. Krohn

DAVID K. KROHN
REG. NO. 1309
8/18/76 – 8/23/76

WISCONSIN
DAVID K. KROHN
S-1309
LANCASTER, WIS.
LAND SURVEYOR