80S-033

Sec. 2, T7N, R3W

PLAT OF SURVEY

For: Dr. E. M. Randall
204 Parker St.
Boscobel, Wis.

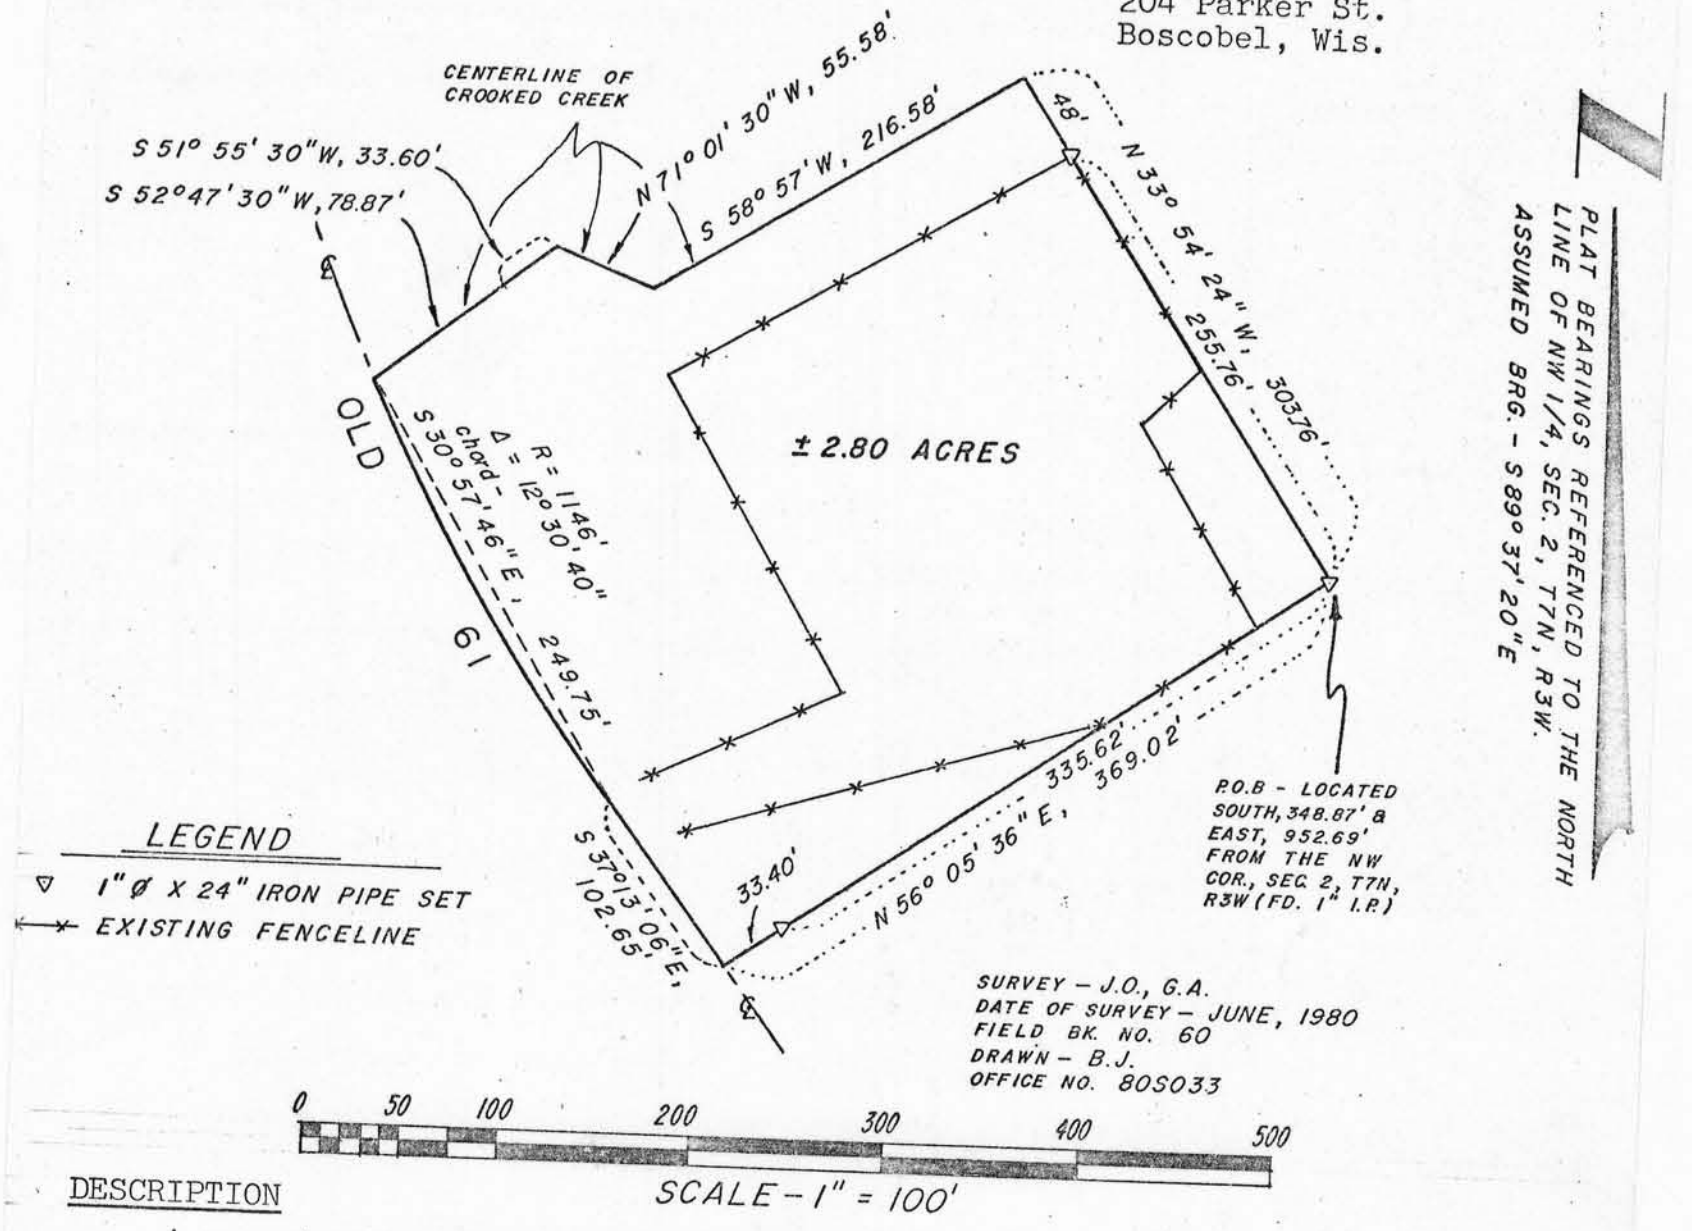

DESCRIPTION

A parcel of land located in the NW¼ of the NW¼, Section 2, T7N, R3W, Town of Marion, Grant County, Wisconsin, described as follows:

Commencing at a found 1" iron pipe marking the Northwest corner of said Section; thence South, 348.87'; thence East, 952.69' to a 1" iron pipe marking the point of beginning; thence N33°54'24"W, 255.76' to a 1" iron pipe; thence continuing N33°54'24"W, 48' to the centerline of Crooked Creek; thence S58°57'W, 216.58' along said centerline; thence N71°01'30"W, 55.58' along said centerline; thence S51°55'30"W, 33.60' along said centerline; thence S52°47'30"W, 78.87' along said centerline to the centerline of "Old 61", a town road, said point being on the arc of a curve concave northeasterly, having a radius of 1146'; thence southeasterly, 250.25' along the arc of said centerline curve to the point of tangency thereof, said arc having a chord which bears S30°57'46"E, 249.75' and a central angle of 12°30'40"; thence S37°13'06"E, 102.65' along said centerline; thence N56°05'36"E, 33.40' to a 1" iron pipe; thence continuing N56°05'36"E, 335.62' to the point of beginning. Contains 2.80 Acres, more or less.

Said parcel is subject to an easement of "Old 61" across the southwesterly portion thereof.

SURVEYOR'S CERTIFICATE

I hereby certify that I have made a survey according to the instructions furnished to me by Dr. E. M. Randall and that the plat drawn hereon is a correct representation of that survey to the best of my knowledge and belief.

David A Davis July 11, 1980

David A. Davis, RLS# S-1498
Southwest Engineering, Inc.
206 S. Iowa St.
Dodgeville, Wis., 53533
Ph. (608)935-2721

COPY

WISCONSIN
DAVID A. DAVIS S-1498 BLUE MOUNDS WIS.
LAND SURVEYOR